

LITTLE ROCK AFB, ARKANSAS


B714 DORM

NKAK 22-1076





GIDEON USA

LOCATION PLAN

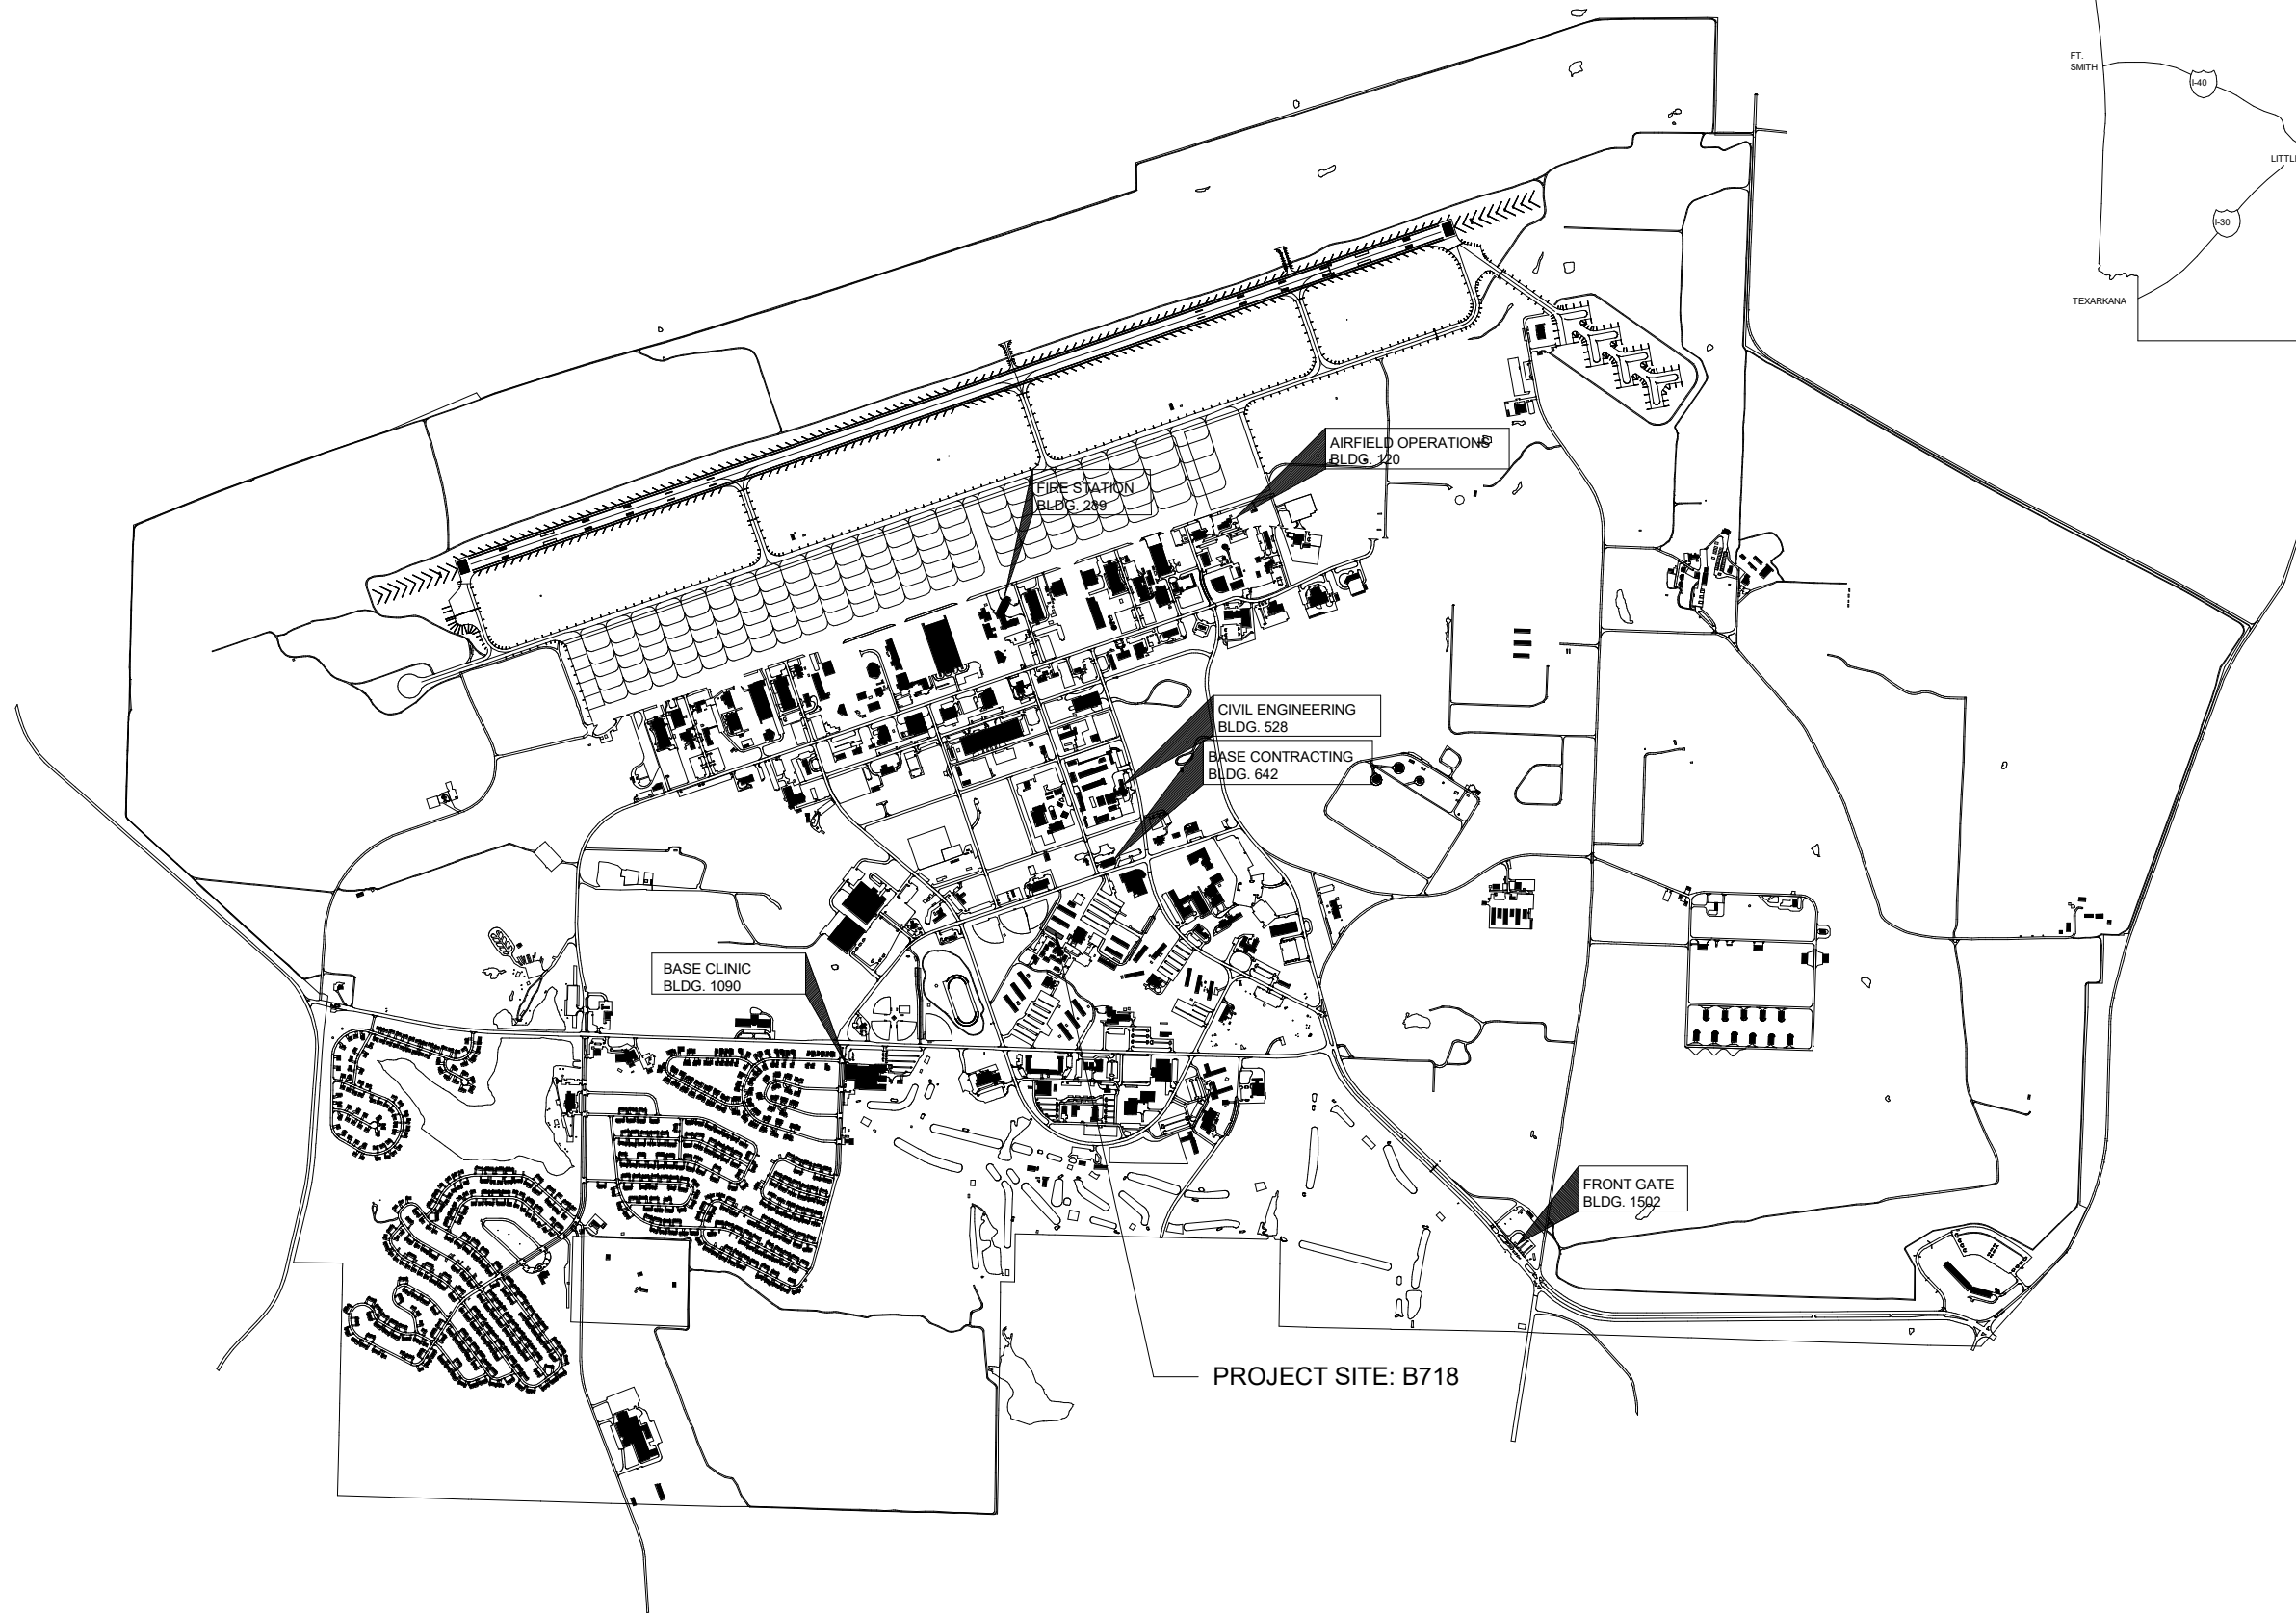

VICINITY MAP

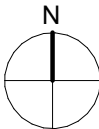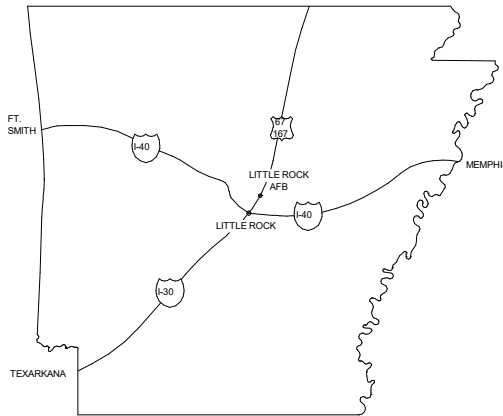

DRAWING INDEX

GENERAL

G-001	COVER SHEET
G-002	LIFE SAFETY DIAGRAMS
G-003	LIFE SAFETY DIAGRAMS
G-004	LIFE SAFETY DIAGRAMS

CIVIL

C-001	EXISTING CONDITIONS PLANS
C-002	CIVIL NOTES AND SITE LOCATION MAP
C-003	BORING LOGS 1
C-004	BORING LOGS 2
C-011	SITE DEMOLITION PLAN
C-101	CIVIL SITE PLAN
C-111	UTILITY PLAN
C-121	GRADING AND EROSION CONTROL PLAN
C-131	LAYDOWN AREA PLAN
C-501	CIVIL DETAILS 1
C-502	CIVIL DETAILS 2
C-503	CIVIL DETAILS 3
C-504	CIVIL DETAILS 4
C-505	CIVIL DETAILS 5

STRUCTURAL

S-001	STRUCTURAL GENERAL NOTES
S-002	STRUCTURAL GENERAL NOTES
S-003	STRUCTURAL GENERAL NOTES
S-004	STRUCTURAL WIND LOADING DIAGRAM
S-005	STRUCTURAL SNOW LOADING DIAGRAM
S-006	STRUCTURAL ISOMETRIC VIEW
SD-101	STRUCTURAL FOUNDATION DEMOLITION PLAN
S-101	STRUCTURAL FOUNDATION PLAN
S-102	STRUCTURAL LEVEL TWO FRAMING PLAN
S-103	STRUCTURAL LEVEL THREE FRAMING PLAN
S-104	STRUCTURAL ROOF FRAMING PLAN
S-301	STRUCTURAL CONCRETE TYPICAL DETAILS
S-302	STRUCTURAL CONCRETE TYPICAL DETAILS
S-310	STRUCTURAL CONCRETE DETAILS
S-311	STRUCTURAL CONCRETE DETAILS
S-401	STRUCTURAL CONCRETE MASONRY TYPICAL DETAILS
S-501	STRUCTURAL STEEL TYPICAL DETAILS
S-502	STRUCTURAL STEEL TYPICAL DETAILS
S-510	STRUCTURAL STEEL DETAILS

ARCHITECTURE

A-001	ABBREVIATIONS, SYMBOLS AND NOTES
A-002	ACCESSIBILITY STANDARD DETAILS
A-003	ACCESSIBILITY STANDARD DETAILS
AD-101	LEVEL ONE DEMOLITION FLOOR PLAN
AD-102	LEVEL TWO DEMOLITION FLOOR PLAN
AD-103	LEVEL THREE DEMOLITION FLOOR PLAN
AD-200	EXTERIOR BUILDING DEMOLITION ELEVATIONS
A-101	LEVEL ONE FLOOR PLAN
A-102	LEVEL TWO FLOOR PLAN
A-103	LEVEL THREE FLOOR PLAN
A-110	LEVEL ONE REFLECTED CEILING PLAN
A-111	LEVEL TWO REFLECTED CEILING PLAN
A-112	LEVEL THREE REFLECTED CEILING PLAN
A-120	ROOF PLAN
A-200	EXTERIOR BUILDING ELEVATIONS
A-300	BUILDING SECTIONS
A-310	WALL SECTIONS
A-400	ENLARGED FLOOR PLANS
A-401	ENLARGED FLOOR PLANS
A-402	ENLARGED FLOOR PLANS
A-403	ENLARGED FLOOR PLANS
A-410	ENLARGED STAIR DETAILS
A-510	PARTITION TYPES
A-600	ROOM FINISH SCHEDULE LEVEL ONE
A-601	ROOM FINISH SCHEDULE LEVEL TWO
A-602	ROOM FINISH SCHEDULE LEVEL THREE
A-603	MATERIAL LEGEND
A-604	WINDOW DETAILS AND SCHEDULES
A-610	DOOR DETAILS
A-611	FIRST FLOOR - DOOR SCHEDULE
A-612	SECOND FLOOR - DOOR SCHEDULE
A-613	THIRD FLOOR - DOOR SCHEDULE

INTERIORS

I-100	LEVEL ONE FLOORING PLAN
I-110	LEVEL ONE SIGNAGE PLAN
I-111	LEVEL TWO SIGNAGE PLAN
I-113	LEVEL THREE SIGNAGE PLAN
I-114	SIGNAGE DIAGRAM
I-120	LEVEL ONE FF&E PLAN
I-121	LEVEL TWO FF&E PLAN
I-122	LEVEL THREE FF&E PLAN

FIRE PROTECTION

FA001	FIRE ALARM NOTES AND LEGEND
FA002	MATRIX/MESSAGES
FA101	LEVEL ONE FIRE ALARM FLOOR PLAN
FA102	LEVEL TWO FIRE ALARM FLOOR PLAN
FA103	LEVEL THREE FIRE ALARM FLOOR PLAN
FA104	ATTIC FIRE ALARM PLAN
FA501	FIRE ALARM DETAILS
FAD101	LEVEL ONE FIRE ALARM DEMOLITION FLOOR PLAN
FAD102	LEVEL TWO FIRE ALARM DEMOLITION FLOOR PLAN
FAD103	LEVEL THREE FIRE ALARM DEMOLITION FLOOR PLAN

FIRE SUPPRESSION

FX001	FIRE SUPPRESSION NOTES AND LEGENDS
FX201	LEVEL 1 AND LEVEL 2 FIRE SUPPRESSION PLAN
FX202	LEVEL 3 FIRE SUPPRESSION PLAN
FX501	FIRE SUPPRESSION DETAIL

PLUMBING

P-001	PLUMBING NOTES, ABBREVIATIONS AND LEGEND
PD100	PLUMBING BELOW GRADE DEMOLITION PLAN
PD101	LEVEL 1 AND LEVEL 2 DOMESTIC WATER DEMOLITION PLAN
PD103	LEVEL 3 DOMESTIC WATER DEMOLITION PLAN
P-100	BELOW GRADE PLUMBING PLAN
P-201	LEVEL 1 WASTE AND VENT PLAN
P-202	LEVEL 2 WASTE AND VENT PLAN
P-203	LEVEL 3 WASTE AND VENT PLAN
P-204	ROOF WASTE AND VENT PLAN
P-301	LEVEL 1 DOMESTIC WATER AND NATURAL GAS PLAN
P-302	LEVEL 2 DOMESTIC WATER AND NATURAL GAS PLAN
P-303	LEVEL 3 DOMESTIC WATER AND NATURAL GAS PLAN
P-410	PLUMBING RISER
P-501	PLUMBING DETAILS
P-502	PLUMBING DETAILS
P-601	PLUMBING SCHEDULES
P-904	PLUMBING 3D VIEWS

MECHANICAL

M-001	MECHANICAL LEGEND
M-002	MECHANICAL NOTES AND ABBREVIATIONS
MD101	LEVEL 1 AND LEVEL 2 DEMOLITION PLAN
MD102	LEVEL 3 AND ROOF DEMOLITION PLAN
M-100	LEVEL 1 AND LEVEL 2 ZONE AND PRESSURIZATION PLAN
M-101	LEVEL 3 ZONE AND PRESSURIZATION PLAN
M-102	LEVEL 1 DUCTWORK PLAN
M-103	LEVEL 2 DUCTWORK PLAN
M-104	LEVEL 3 DUCTWORK PLAN
M-401	MECHANICAL ENLARGED PLANS
M-501	MECHANICAL DETAILS
M-502	MECHANICAL DETAILS
M-510	MECHANICAL PIPING DIAGRAMS
M-601	MECHANICAL SCHEDULES
M-602	MECHANICAL SCHEDULES

ELECTRICAL

E-001	ELECTRICAL NOTES, ABBREVIATIONS AND LEGENDS
ED101	LEVEL ONE ELECTRICAL DEMOLITION FLOOR PLAN
ED102	LEVEL TWO ELECTRICAL DEMOLITION FLOOR PLAN
ED103	LEVEL THREE ELECTRICAL DEMOLITION PLAN
E-101	LEVEL ONE POWER FLOOR PLAN
E-102	LEVEL TWO POWER FLOOR PLAN
E-103	LEVEL THREE POWER FLOOR PLAN
E-104	ROOF LIGHTNING PROTECTION PLAN
E-105	ATTIC ELECTRICAL PLAN
E-201	LEVEL ONE LIGHTING FLOOR PLAN
E-202	LEVEL TWO LIGHTING FLOOR PLAN
E-203	LEVEL THREE LIGHTING FLOOR PLAN
E-301	LEVEL ONE SYSTEMS FLOOR PLAN
E-302	LEVEL TWO SYSTEMS FLOOR PLAN
E-303	LEVEL THREE SYSTEMS FLOOR PLAN
E-401	ENLARGED ELECTRICAL PLANS
E-501	ELECTRICAL DETAILS
E-602	ELECTRICAL SCHEDULES
E-603	ELECTRICAL SCHEDULES
E-604	ELECTRICAL SCHEDULES
E-605	ELECTRICAL SCHEDULES

GENERAL NOTES



REV	#	DATE	DESCRIPTION	APP'D

DESIGNED BY: GAA	DATE: JULY 2026	SOLICITATION NO. NKAK 22-1076	CHECKED BY: MJW	SIZE: ANSI D
DEPARTMENT OF THE AIR FORCE		AIR MOBILITY COMMAND		LITTLE ROCK AFB, ARKANSAS
				19TH CIVIL ENGINEER SQ.

LITTLE ROCK AFB, ARKANSAS B714 DORM NKAK 22-1076	COVER SHEET
--	-------------

SHEET ID: G-001
