




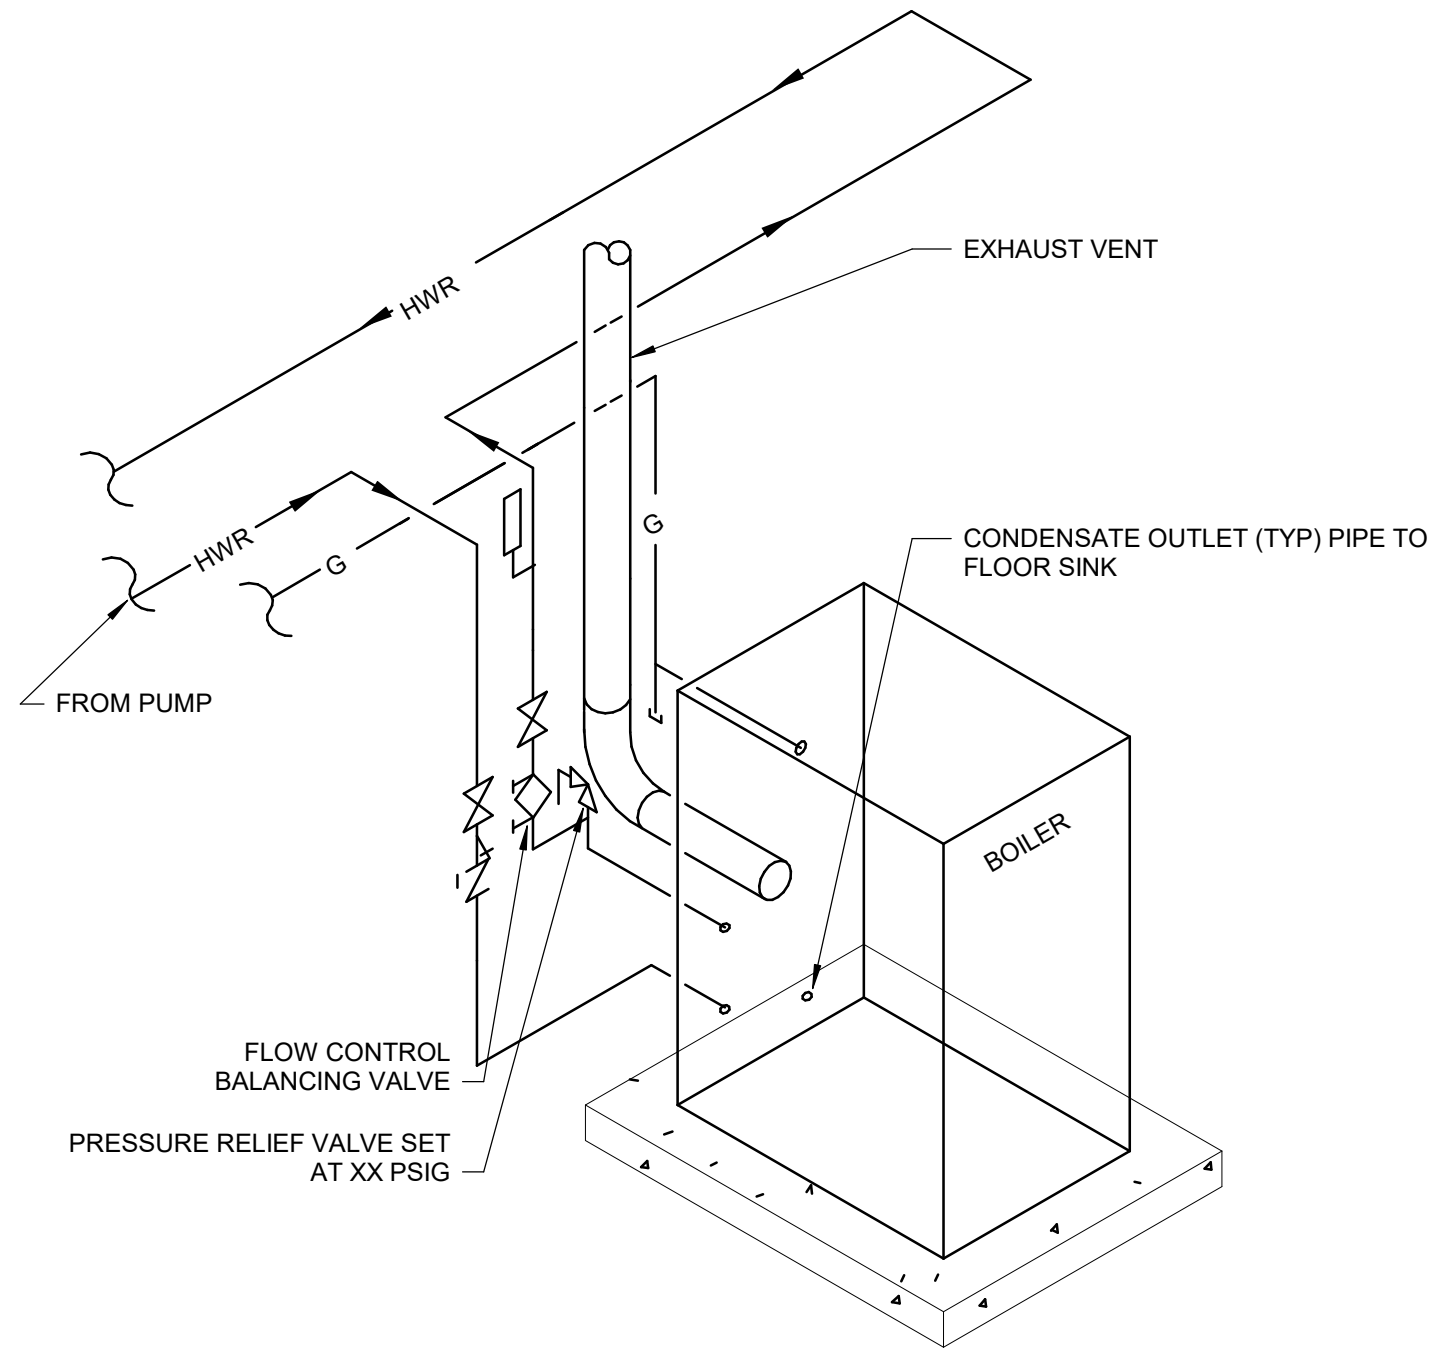


**1 NATURAL GAS BOILER DETAIL**  
NOT TO SCALE

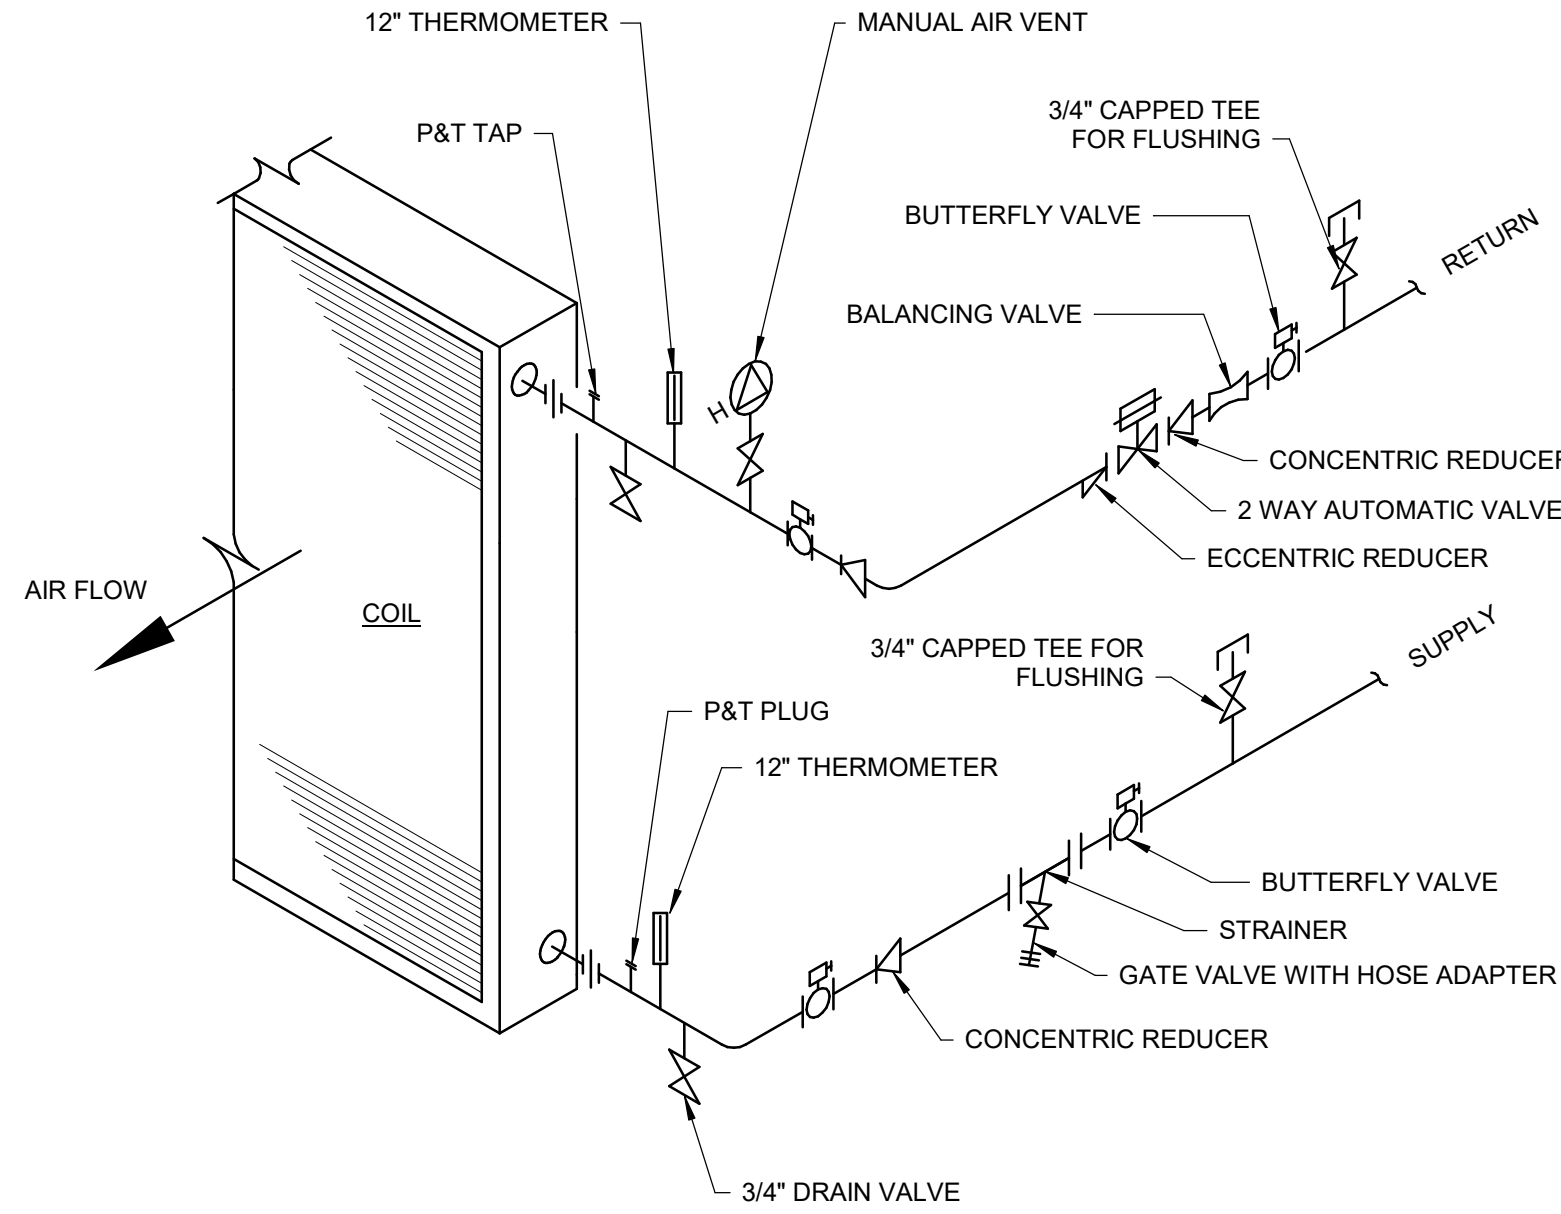


**2 HYDRONIC COIL PIPING DETAIL**  
NOT TO SCALE

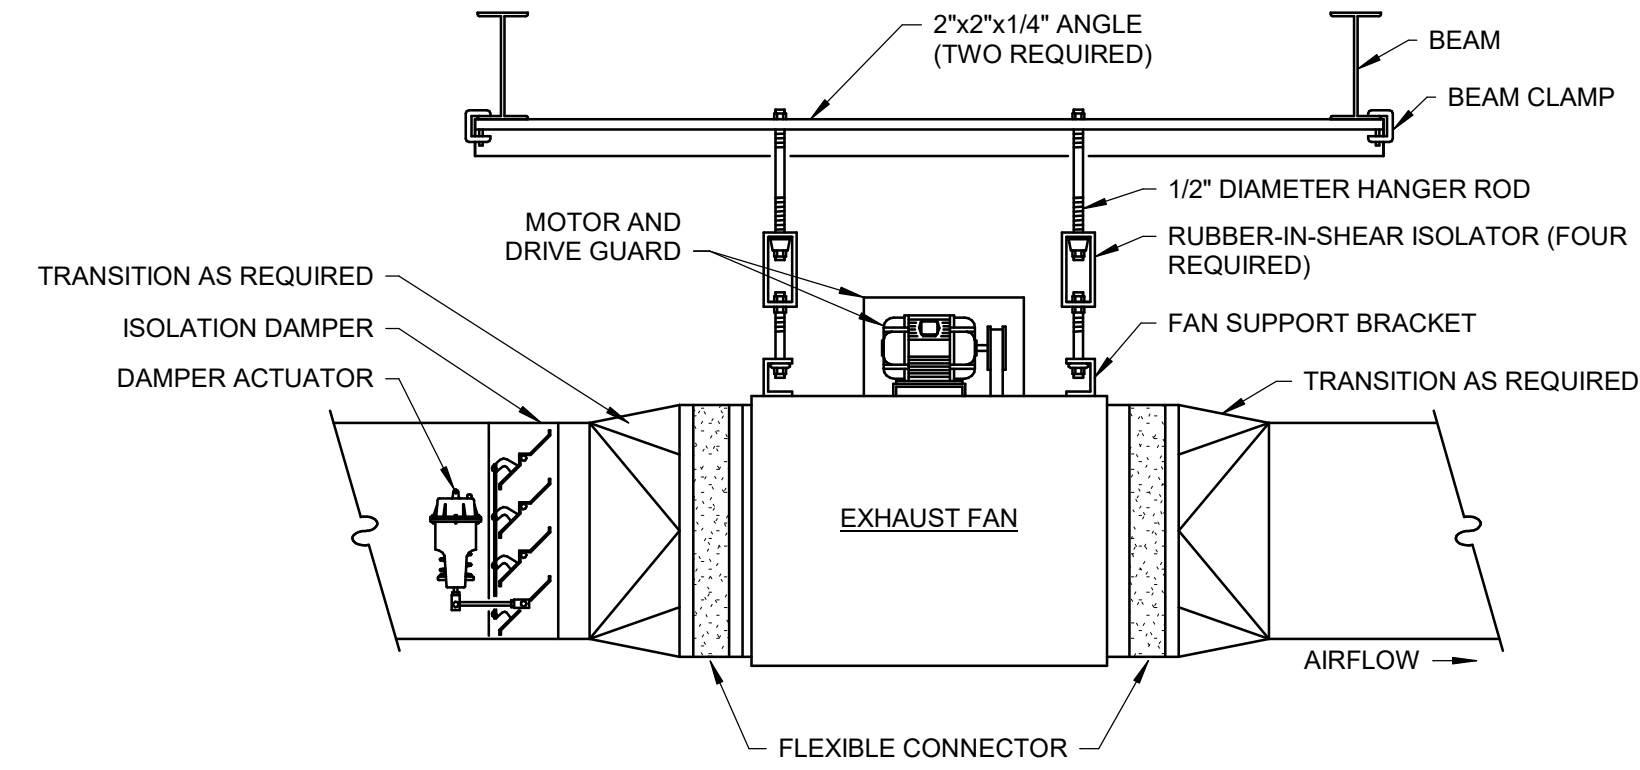



**3 IN-LINE EXHAUST FAN DETAIL**  
NOT TO SCALE

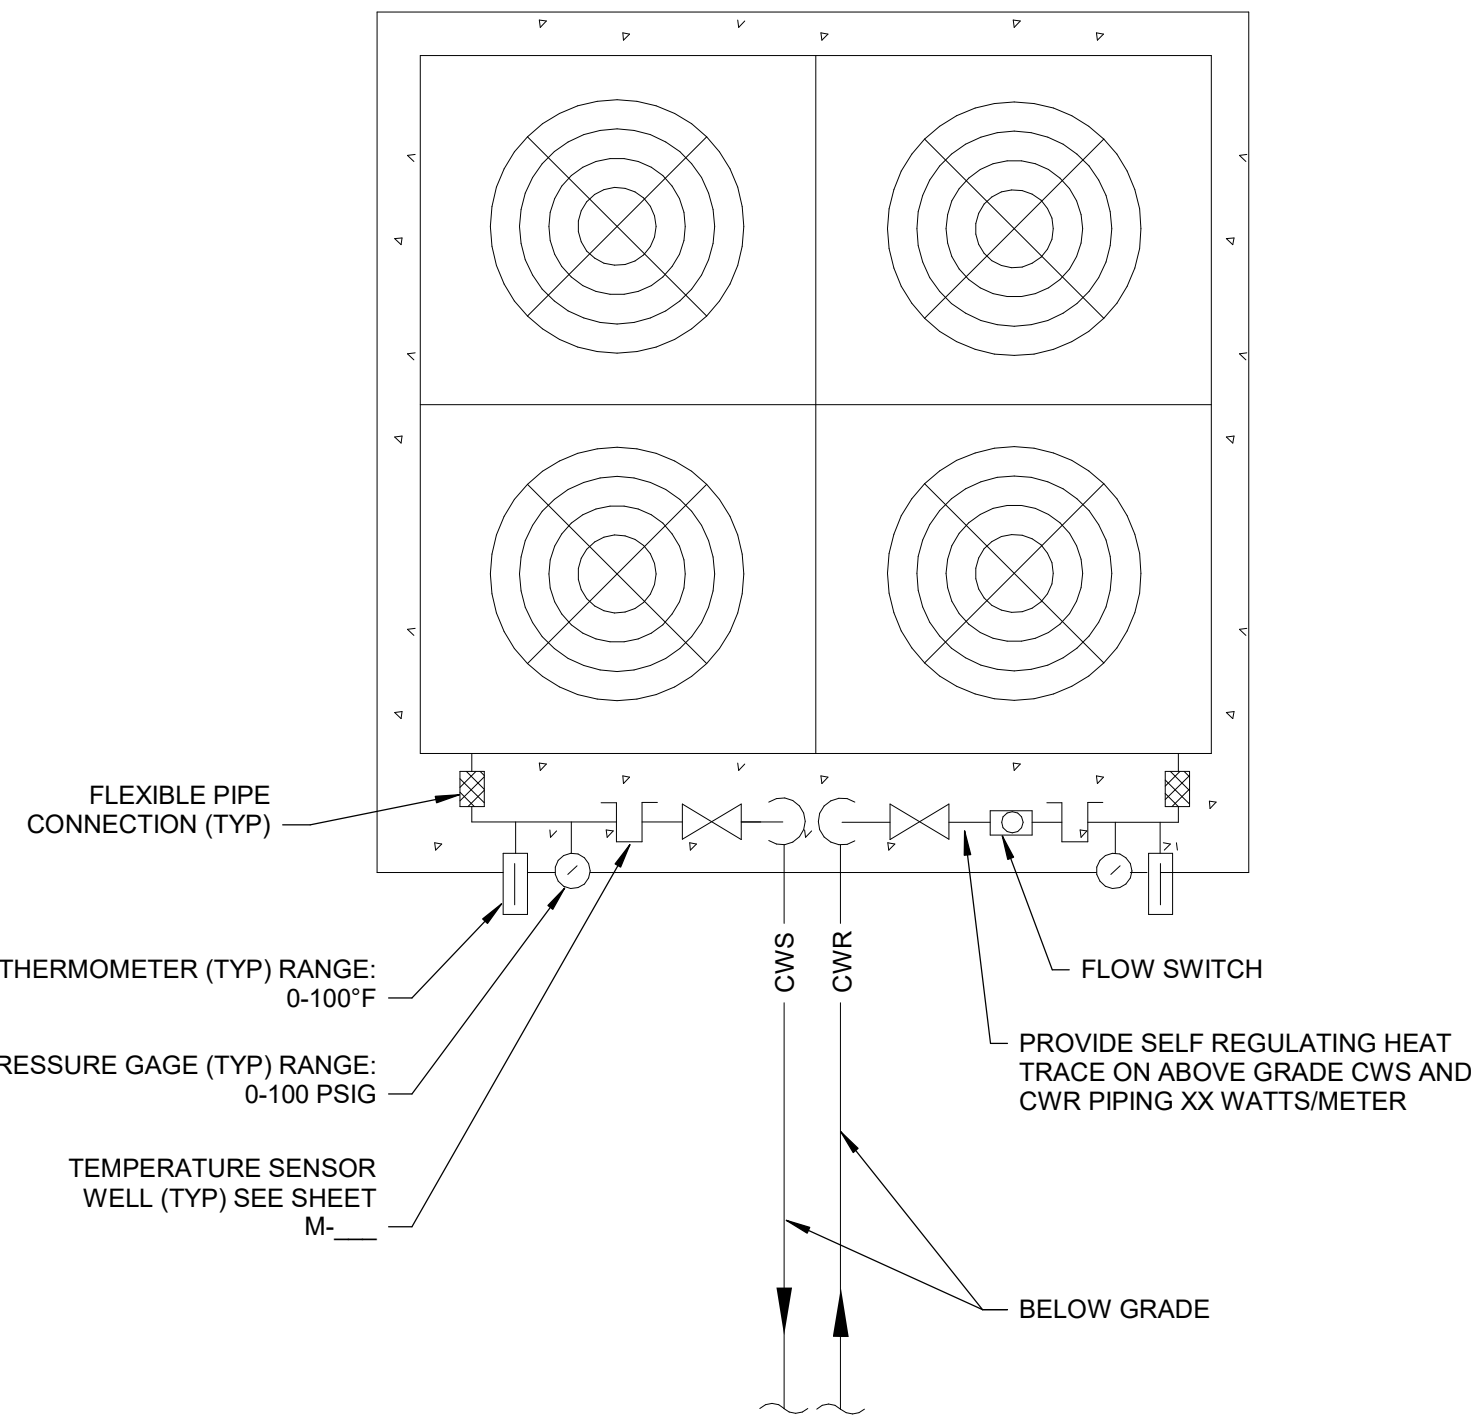

**4 AIR COOLED CHILLER PIPING CONNECTION DETAIL**  
NOT TO SCALE

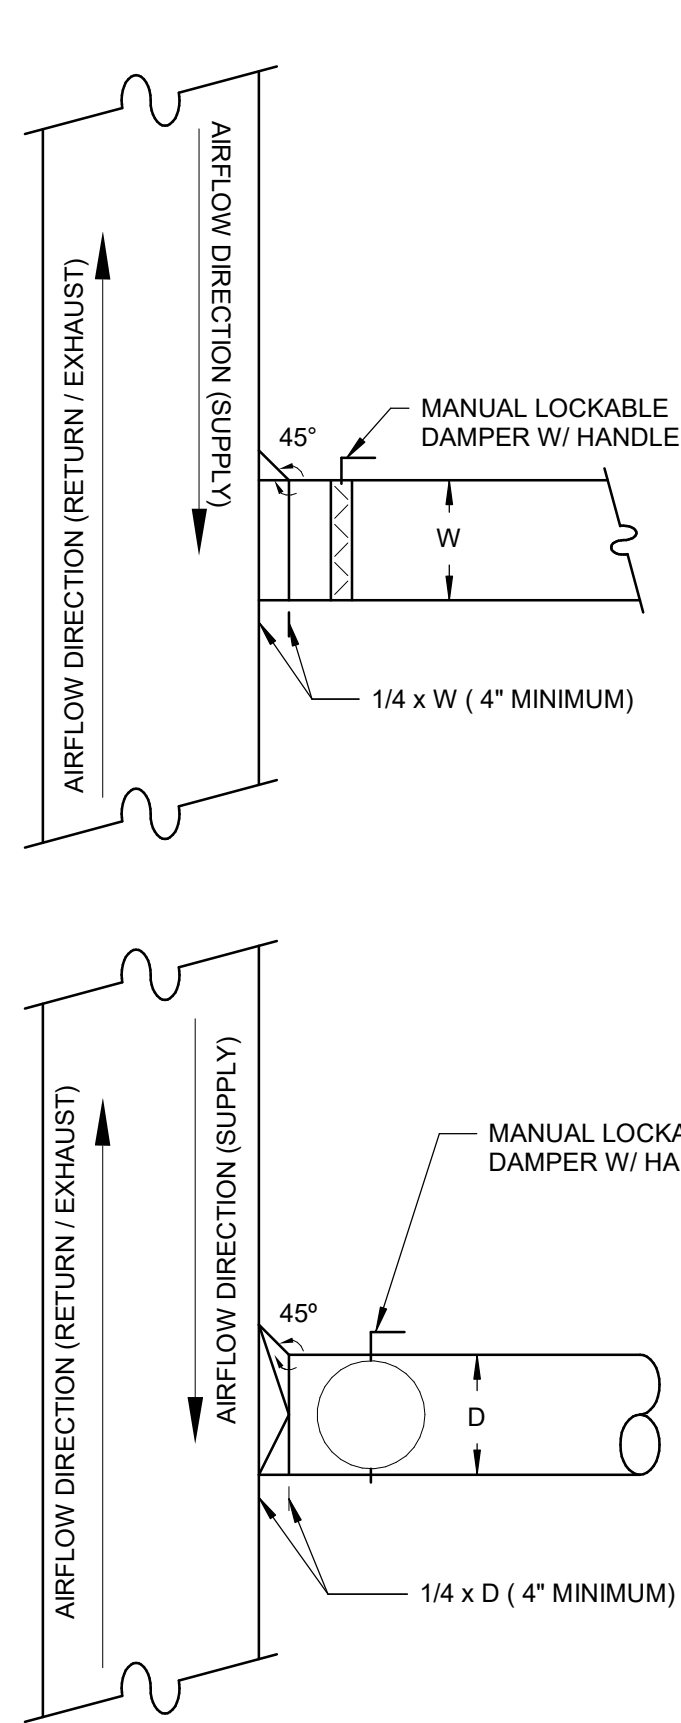

**5 BRANCH DUCT CONNECTION**  
NOT TO SCALE

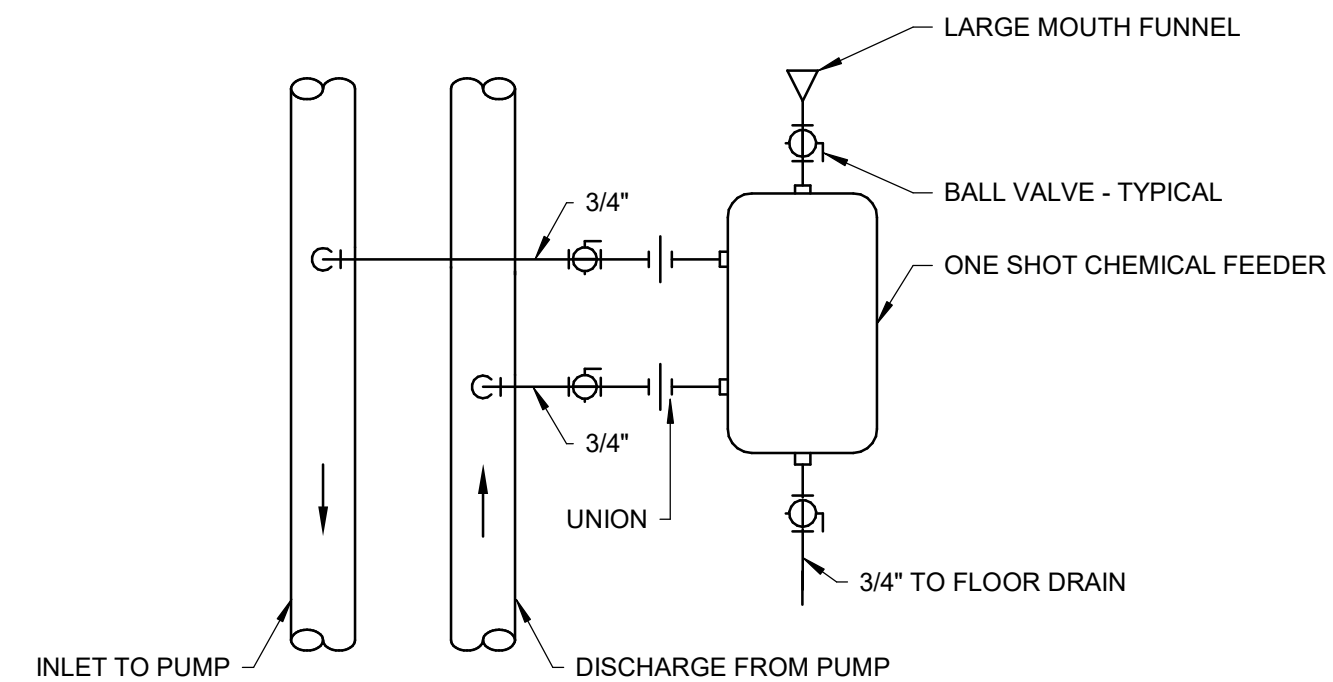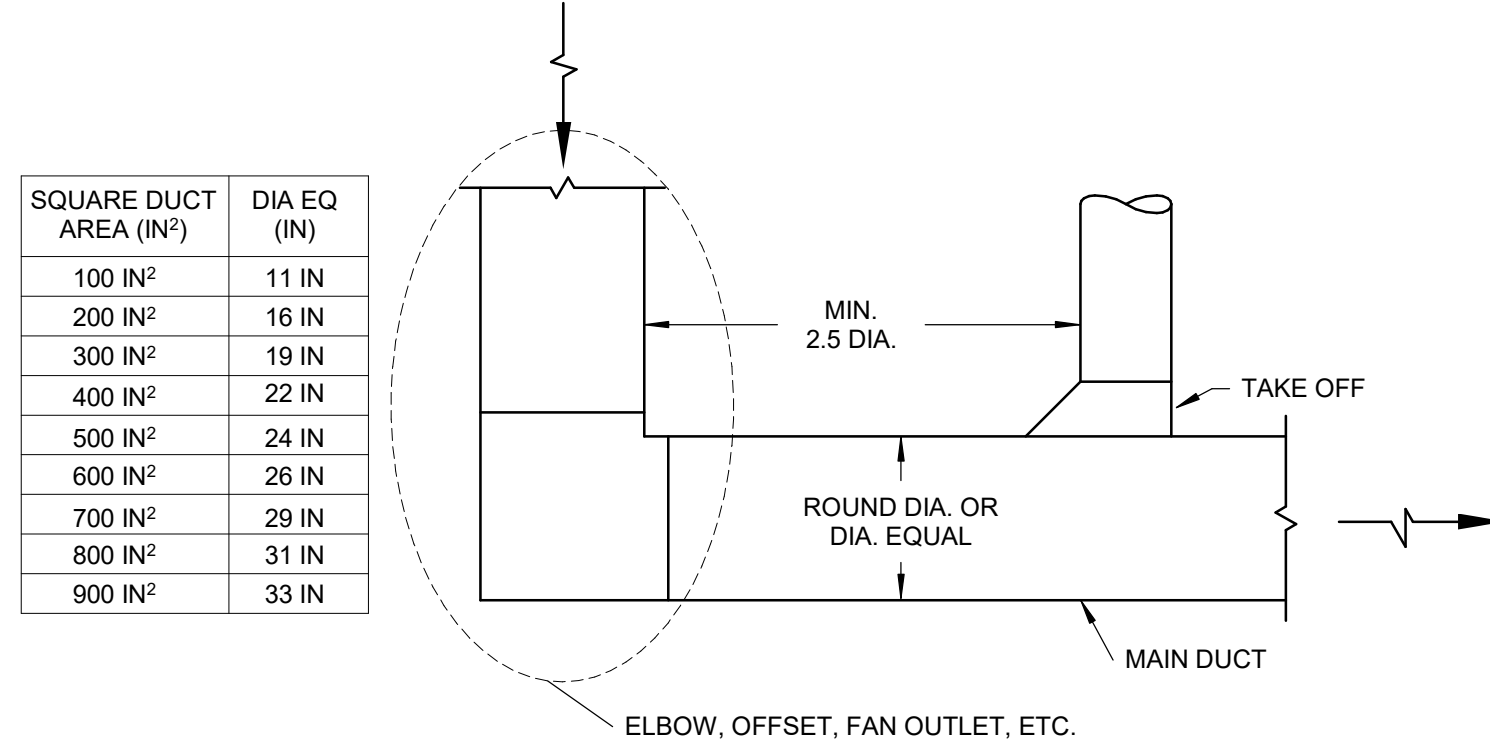

**6 CHEMICAL FEEDER PIPING DETAIL**  
NOT TO SCALE