GENERAL SHEET NOTES

1. ALL DOMESTIC WATER, SANITARY WASTE, SANITARY VENT, AND GAS PIPING TO BE REMOVED ALONG WITH ALL ASSOCIATED SUPPORTS AND HANGERS

KEYED NOTES

PD1 DEMOLISH ALL EXISTING PLUMBING EQUIPMENT, PIPING, FIXTURES AND ASSOCIATED ACCESSORIES AS INDICATED.

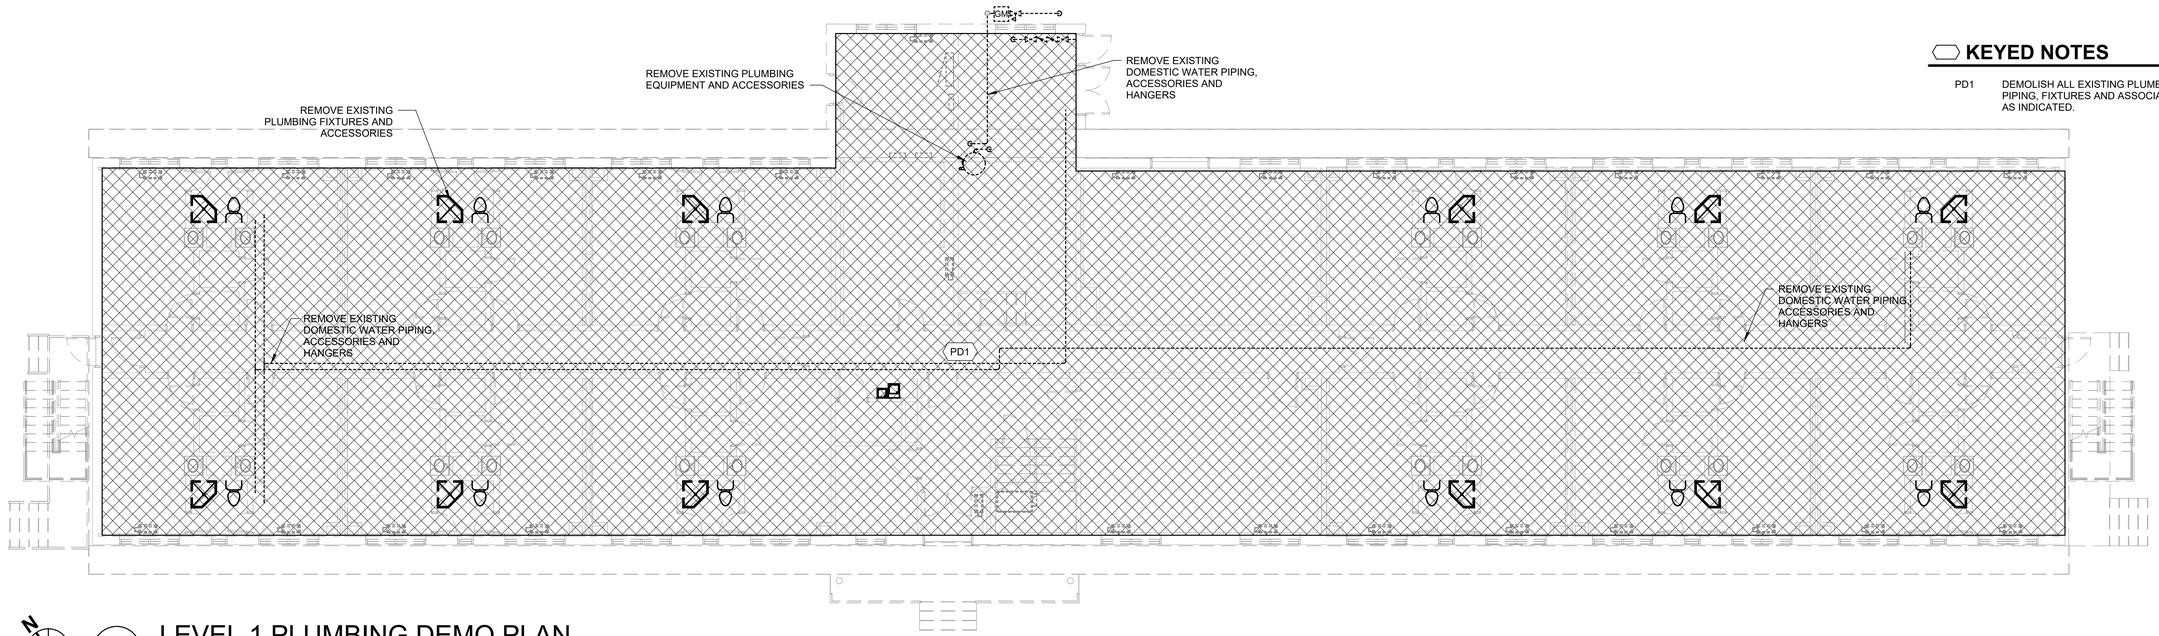

N

A1 LEVEL 1 PLUMBING DEMO PLAN

SCALE: 1/8" = 1'-0"

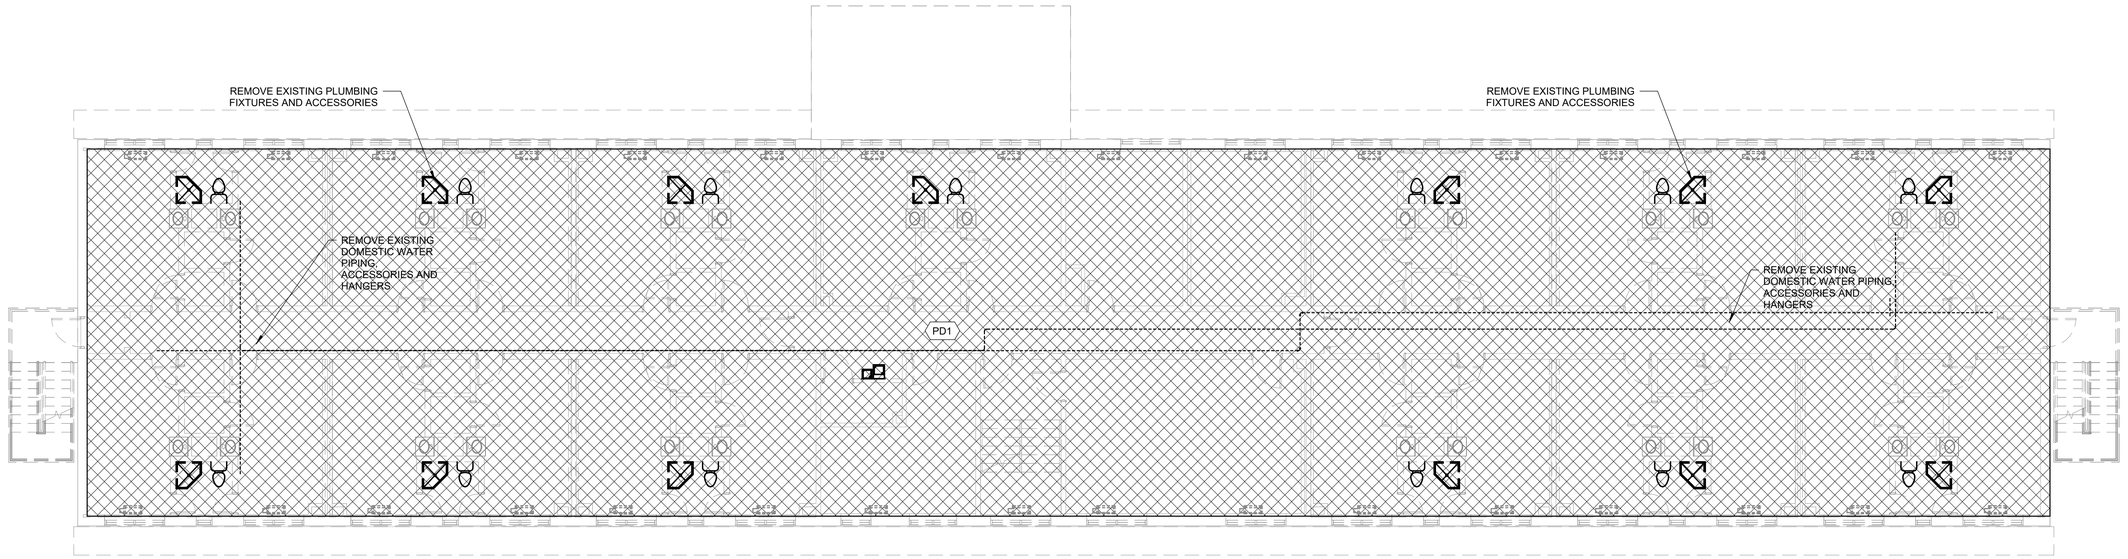

N

1 LEVEL 2 PLUMBING DEMO PLAN

SCALE: 1/8" = 1'-0"

SCALE

0 4' 8' 16'

SCALE: 1/8"=1'-0

REV #	DATE	DESCRIPTION	APP'D

APPROVED

CHIEF ENGINEER
APPROVED

CIVIL ENGINEER

NKAK 22-1076
B718 DORM
LITTLE ROCK AFB

DETAILS (1)

LEVEL 1 AND LEVEL 2 DOMESTIC WATER DEMOLITION PLAN

AIR MOBILITY COMMAND

19TH CIVIL ENGINEER SQUADRON
LITTLE ROCK, ARKANSAS

DATE: JULY 2026
DESIGNED BY: SAH
DRAWN BY: GAM
BUILDING NO.:
PROJECT NO.:
SHEET REF.: PD101
SHEET NO.: 1 OF XX

STATUS:65% ISSUED FOR CONSTRUCTION