



CONC FOOTING SCHEDULE				
MARK	LENGTH	WIDTH	DEPTH	REINFORCING
F1	5'-0"	5'-0"	1'-4"	#6@10" OC T&B
F2	6'-0"	8'-2"	1'-4"	#6@10" OC T&B
F3	11'-6"	11'-6"	1'-4"	#6@10" OC T&B

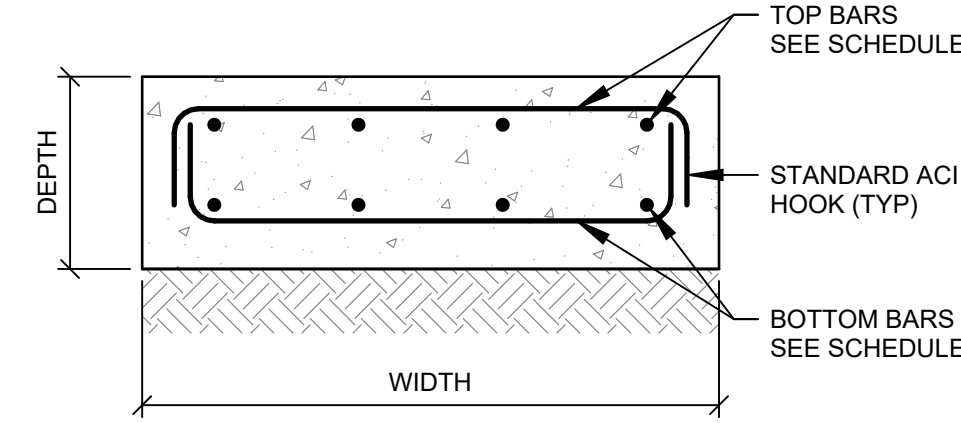


- NOTES:**
1. SEE GENERAL NOTES FOR CLEAR DIMENSIONS.
 2. SEE SECTIONS AND DETAILS FOR CONSTRUCTION ABOVE FOOTINGS.

1 FOOTING REINFORCING AND SCHEDULE


NTS | TYPICAL DETAIL

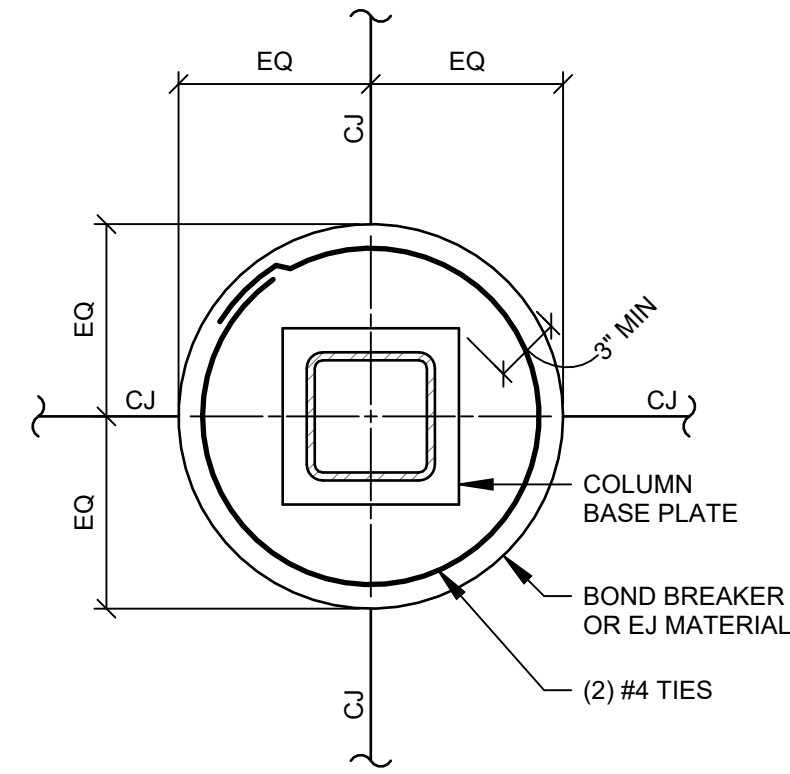


CIRCULAR

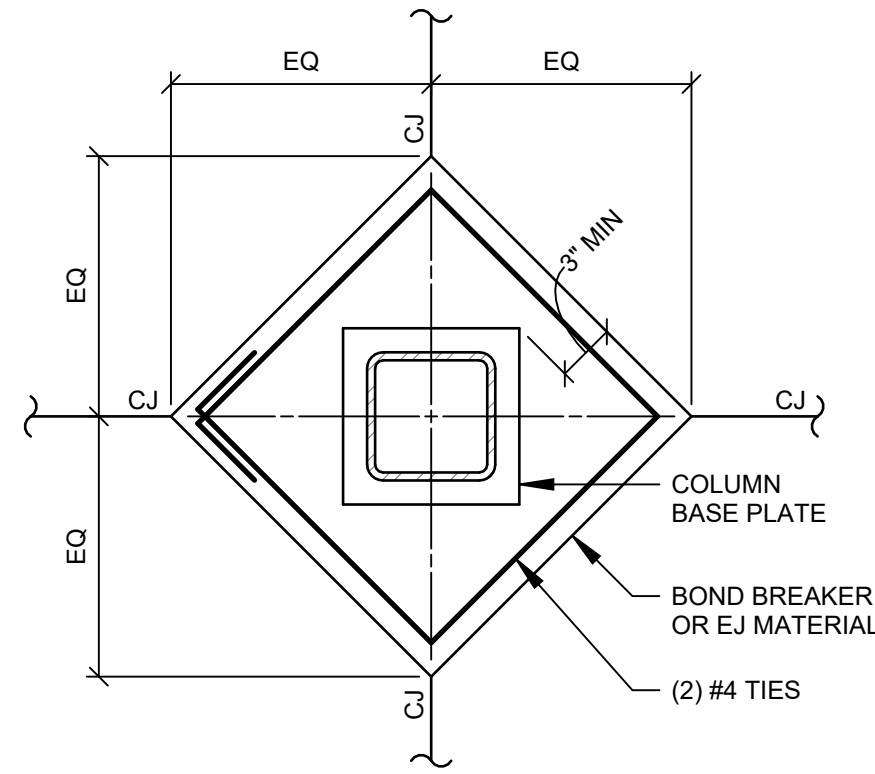

DIAMOND

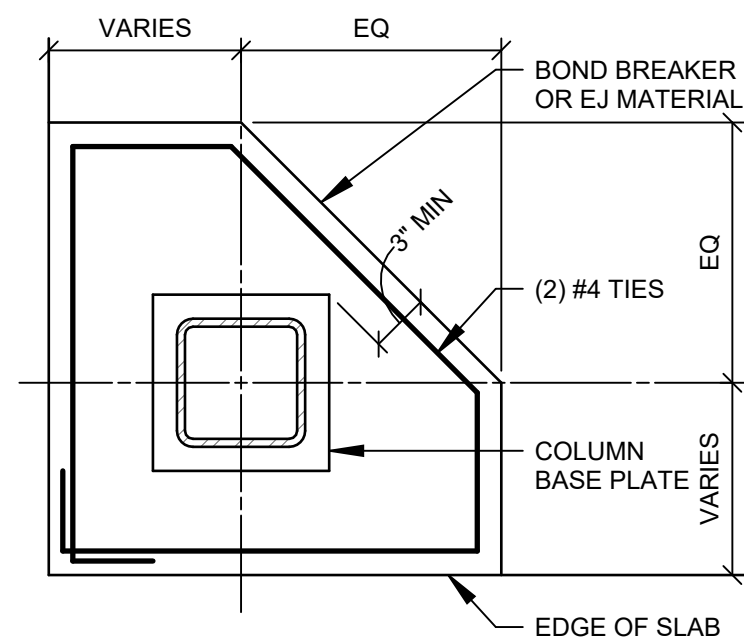


CORNER

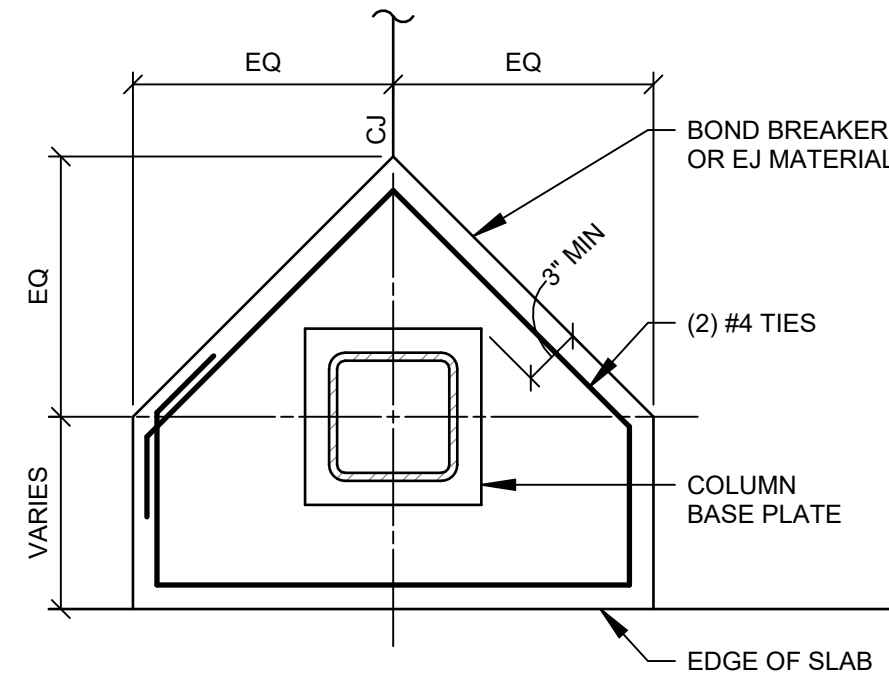

PENTAGON


5 SLAB-ON-GRADE LEAVE-OUT AT COLUMNS DETAIL

NTS | TYPICAL DETAIL

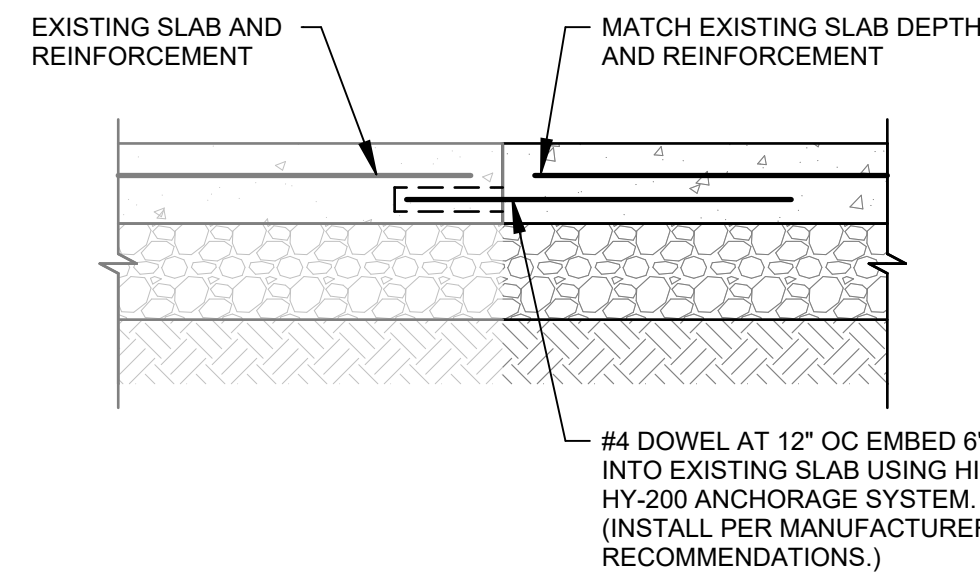

9 SLAB REPAIR DETAIL


NTS | TYPICAL DETAIL

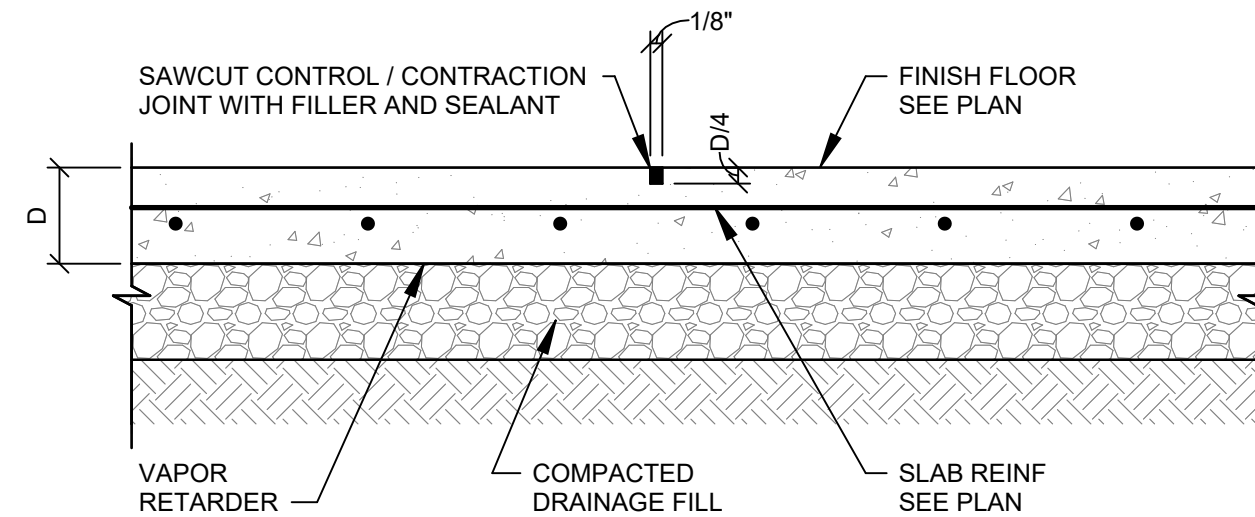

- NOTES:**
1. SEE FOUNDATION PLAN(S) FOR ADDITIONAL SLAB INFORMATION INCLUDING DEPTH (D) AND REINFORCING.
 2. SAWCUTTING SHALL BE DONE AS SOON AS THE CONCRETE HAS HARDENED SUFFICIENTLY TO PERMIT CUTTING WITHOUT CHIPPING, SPALLING, OR TEARING, BUT NOT MORE THAN 8 HOURS AFTER CASTING.
 3. CONTINUE ALL REINFORCING THROUGH SLAB CONTROL JOINTS.


2 SLAB-ON-GRADE CONTROL /
CONTRACTION JOINT DETAIL

2 NTS | TYPICAL DETAIL

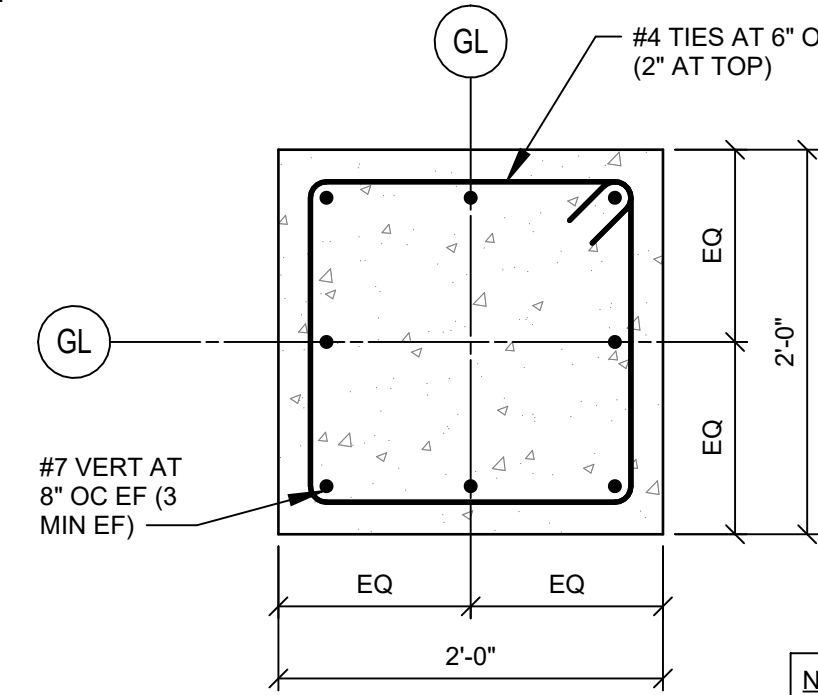


TYPE 1
PEDESTAL

- NOTE:**
CONTINUE GRADE BEAM,
SLAB, AND TURNDOWN
REINF THROUGH
PEDESTALS AND
PILASTERS.

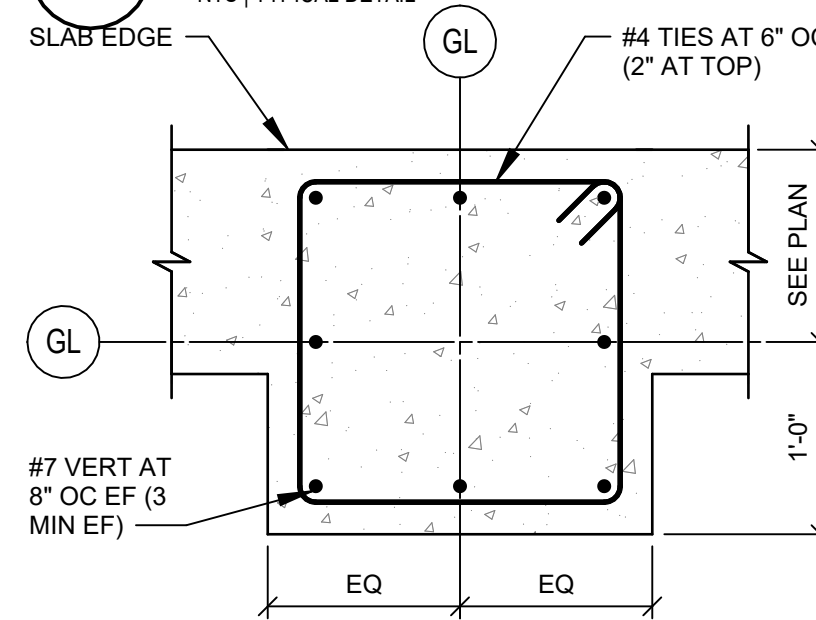


TYPE 2
PILASTER

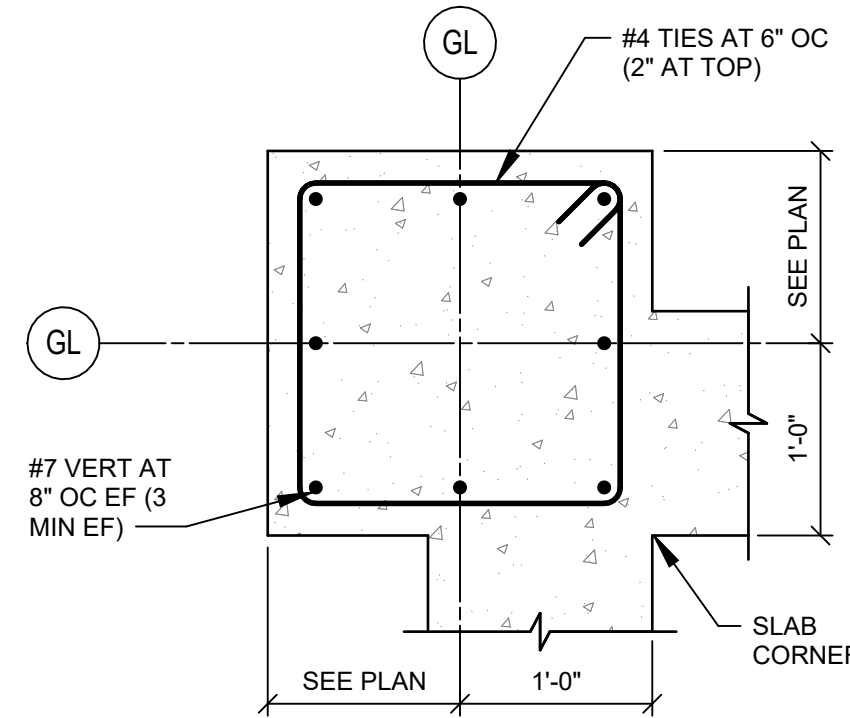

TYPE 4
PILASTER


6 PEDESTAL / PILASTER DETAIL

NTS | TYPICAL DETAIL

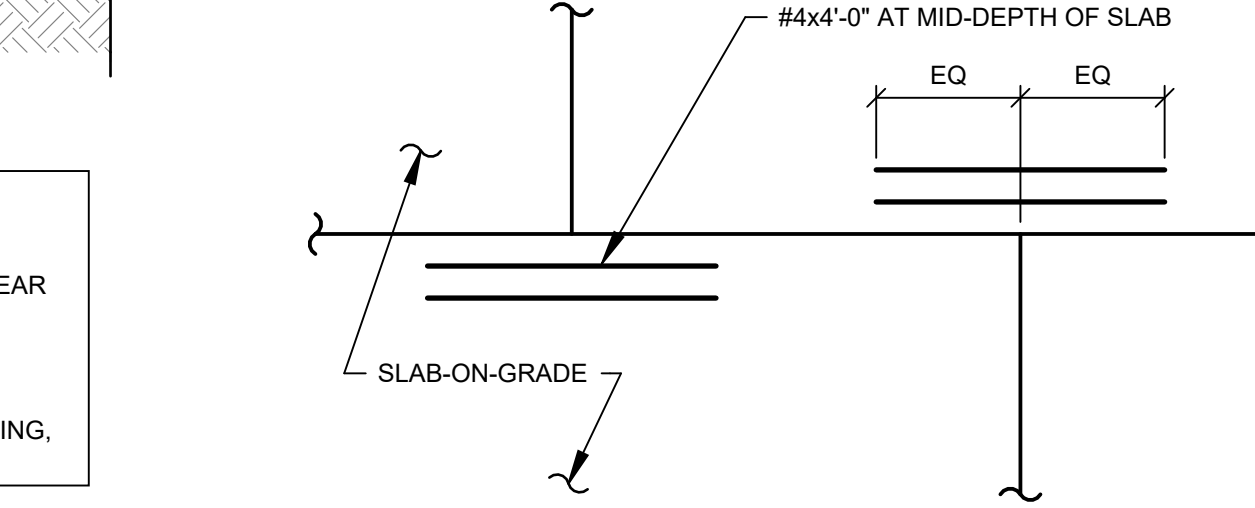


1 SLAB-ON-GRADE CONSTR
JOINT REINF DETAIL

NTS | TYPICAL DETAIL

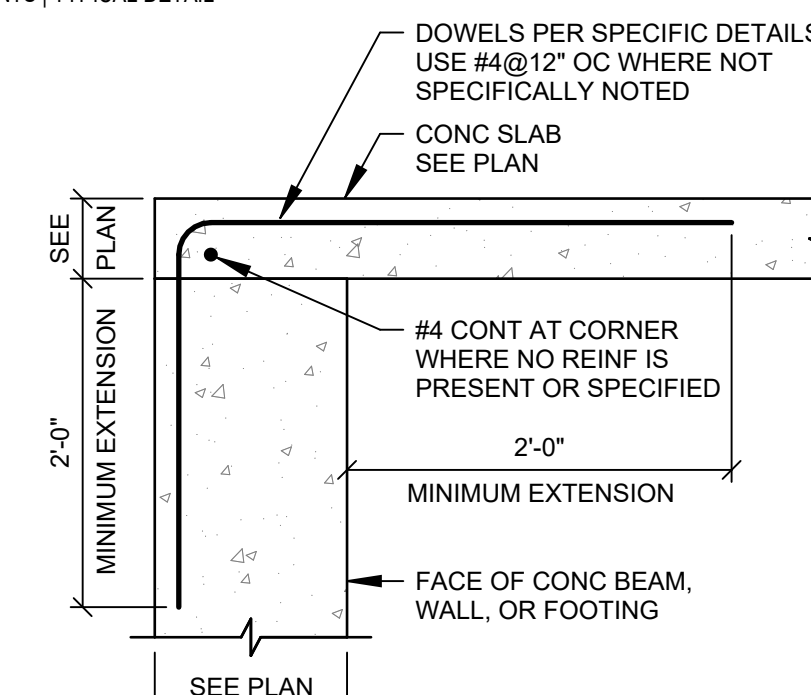

7 SLAB EDGE DOWEL DETAIL

NTS | TYPICAL DETAIL

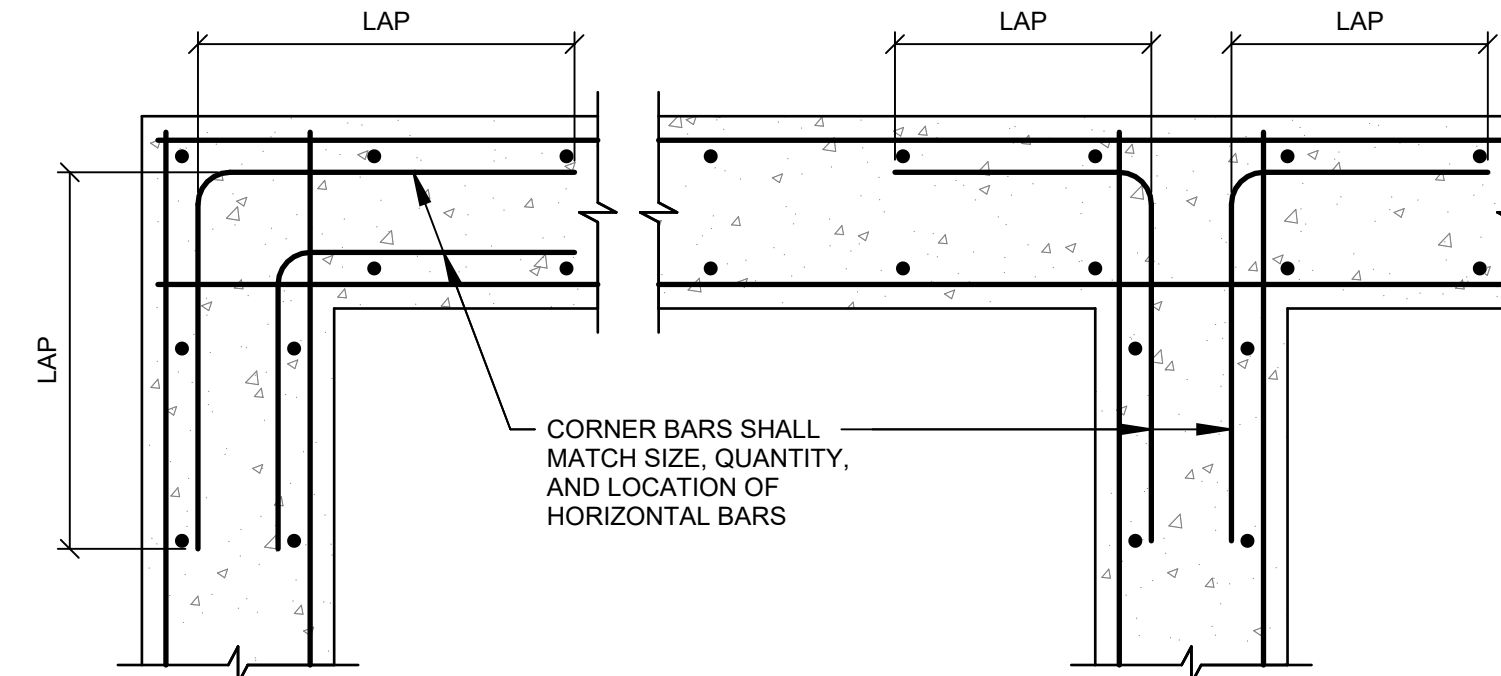


CORNER

INTERSECTION

6 CORNER AND INTERSECTION REINFORCING DETAIL

NTS | TYPICAL DETAIL

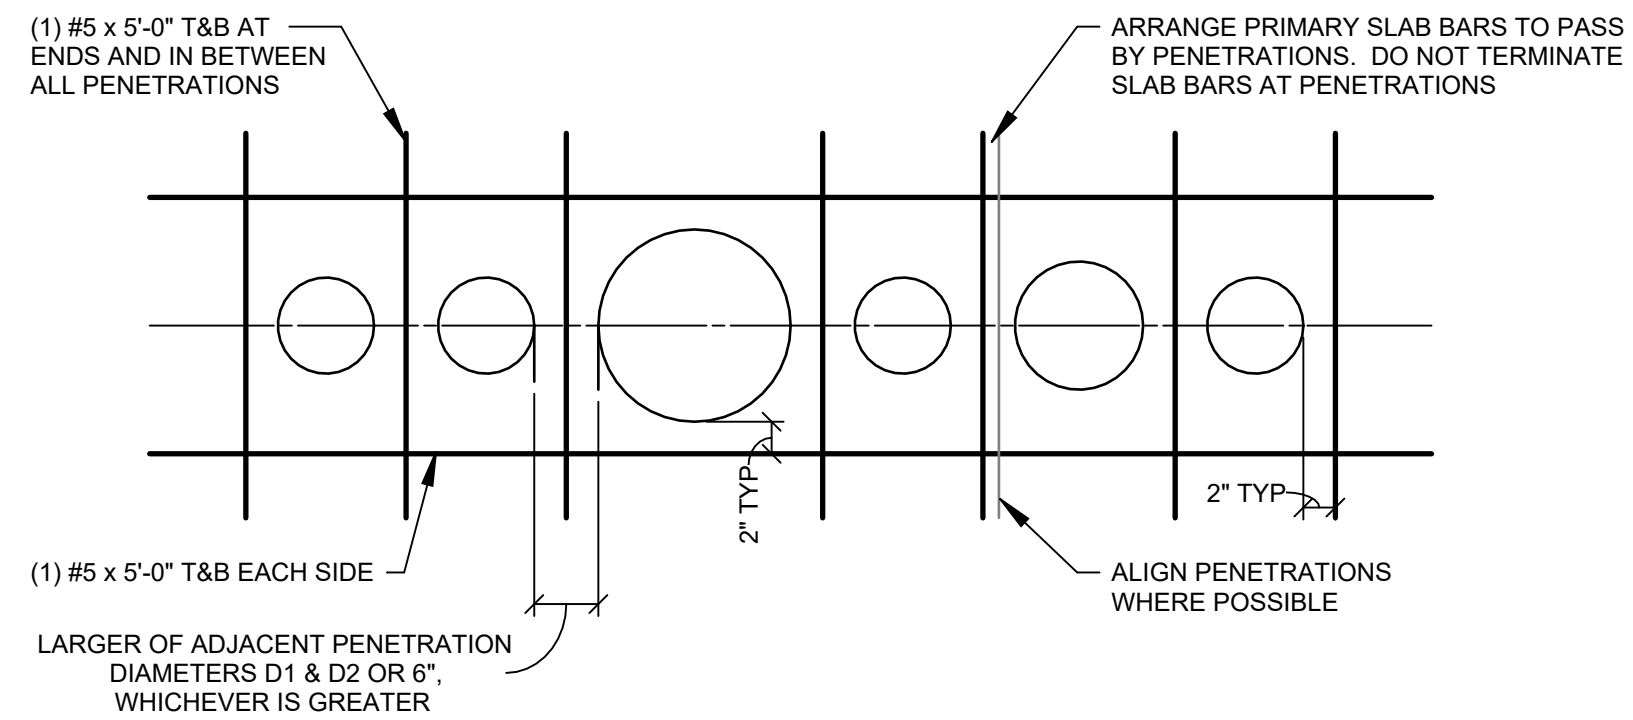

- NOTE:**
DETAIL DOES NOT APPLY FOR PENETRATIONS
LARGER THAN 12" IN DIAMETER. SEE TYP SLAB
OPENING DETAIL FOR SUCH PENETRATIONS.

10 SLAB PENETRATION DETAIL

NTS | TYPICAL DETAIL