




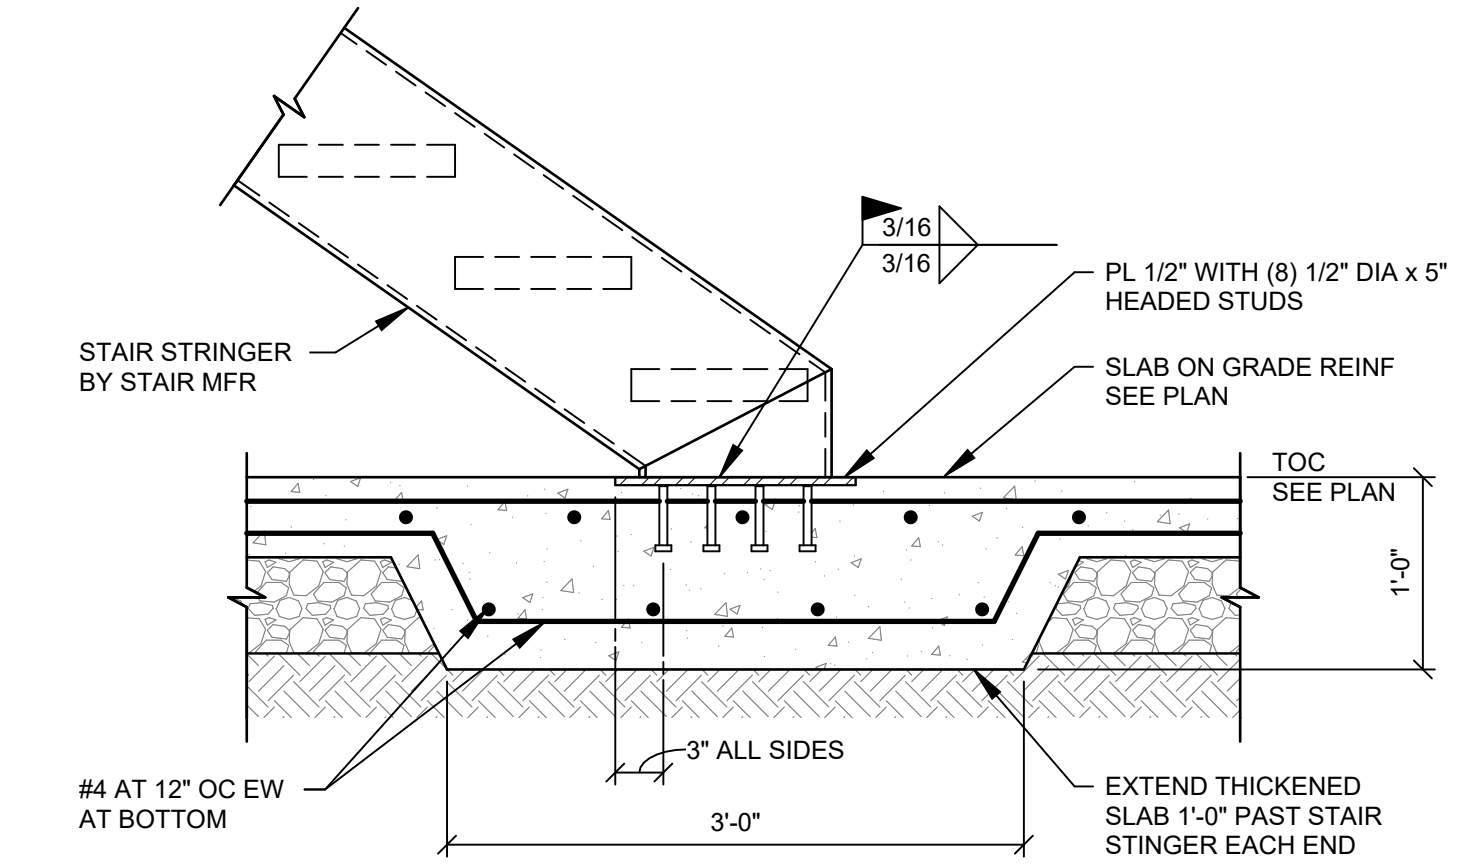

1 STAIR BASE DETAIL
NTS | TYPICAL DETAIL

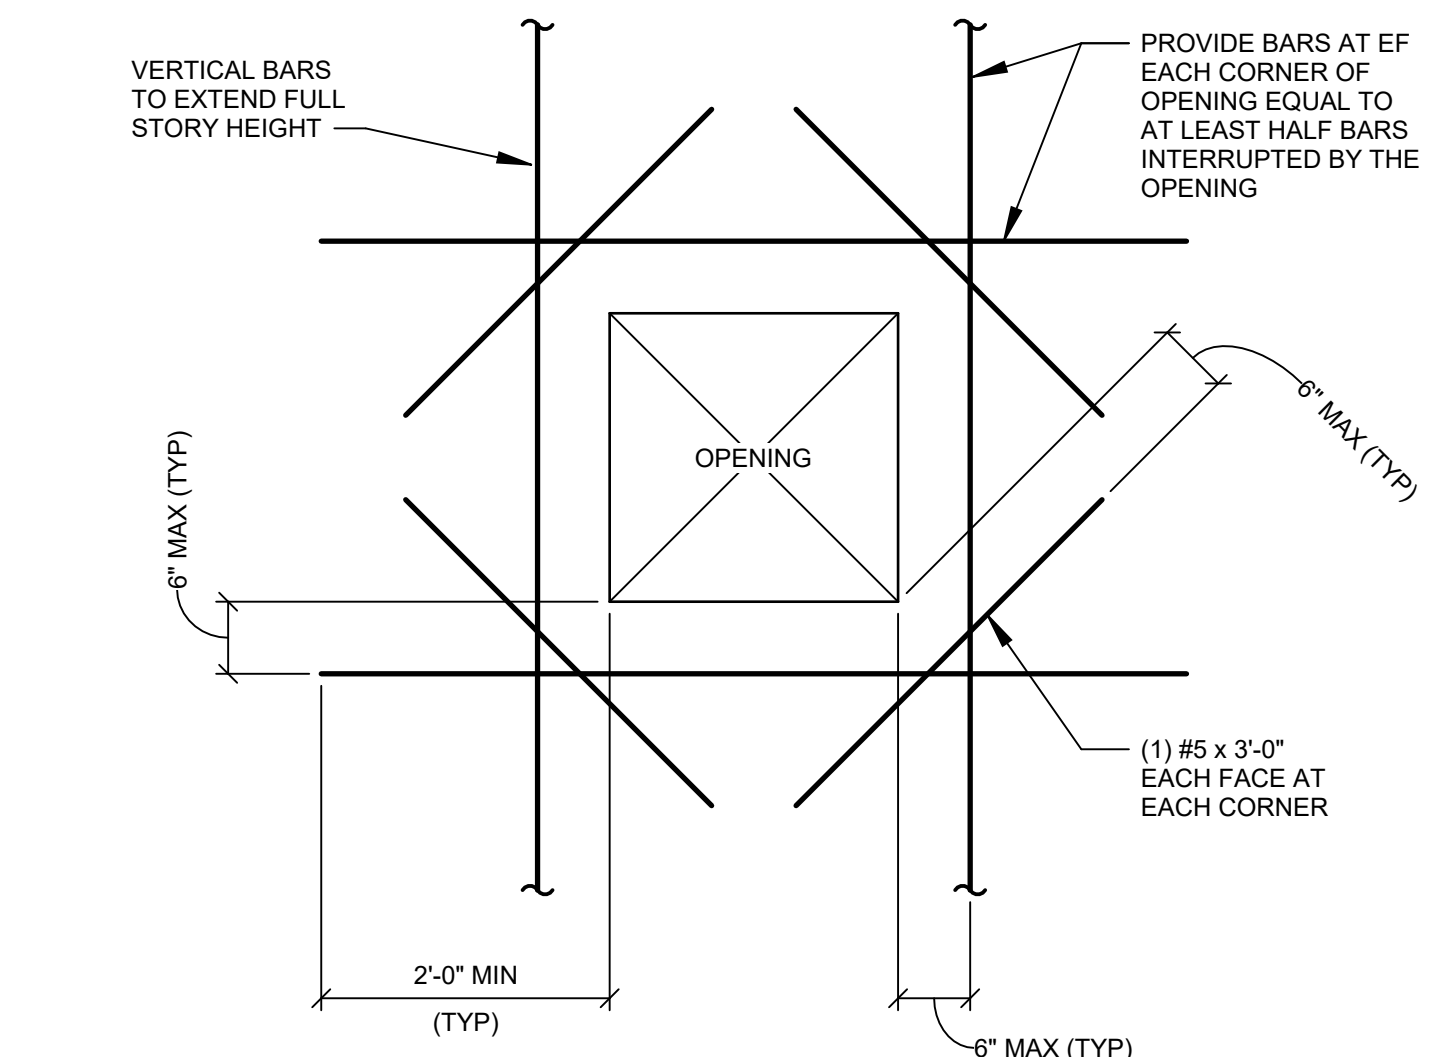


2 CONCRETE WALL OPENING DETAIL
NTS | TYPICAL DETAIL

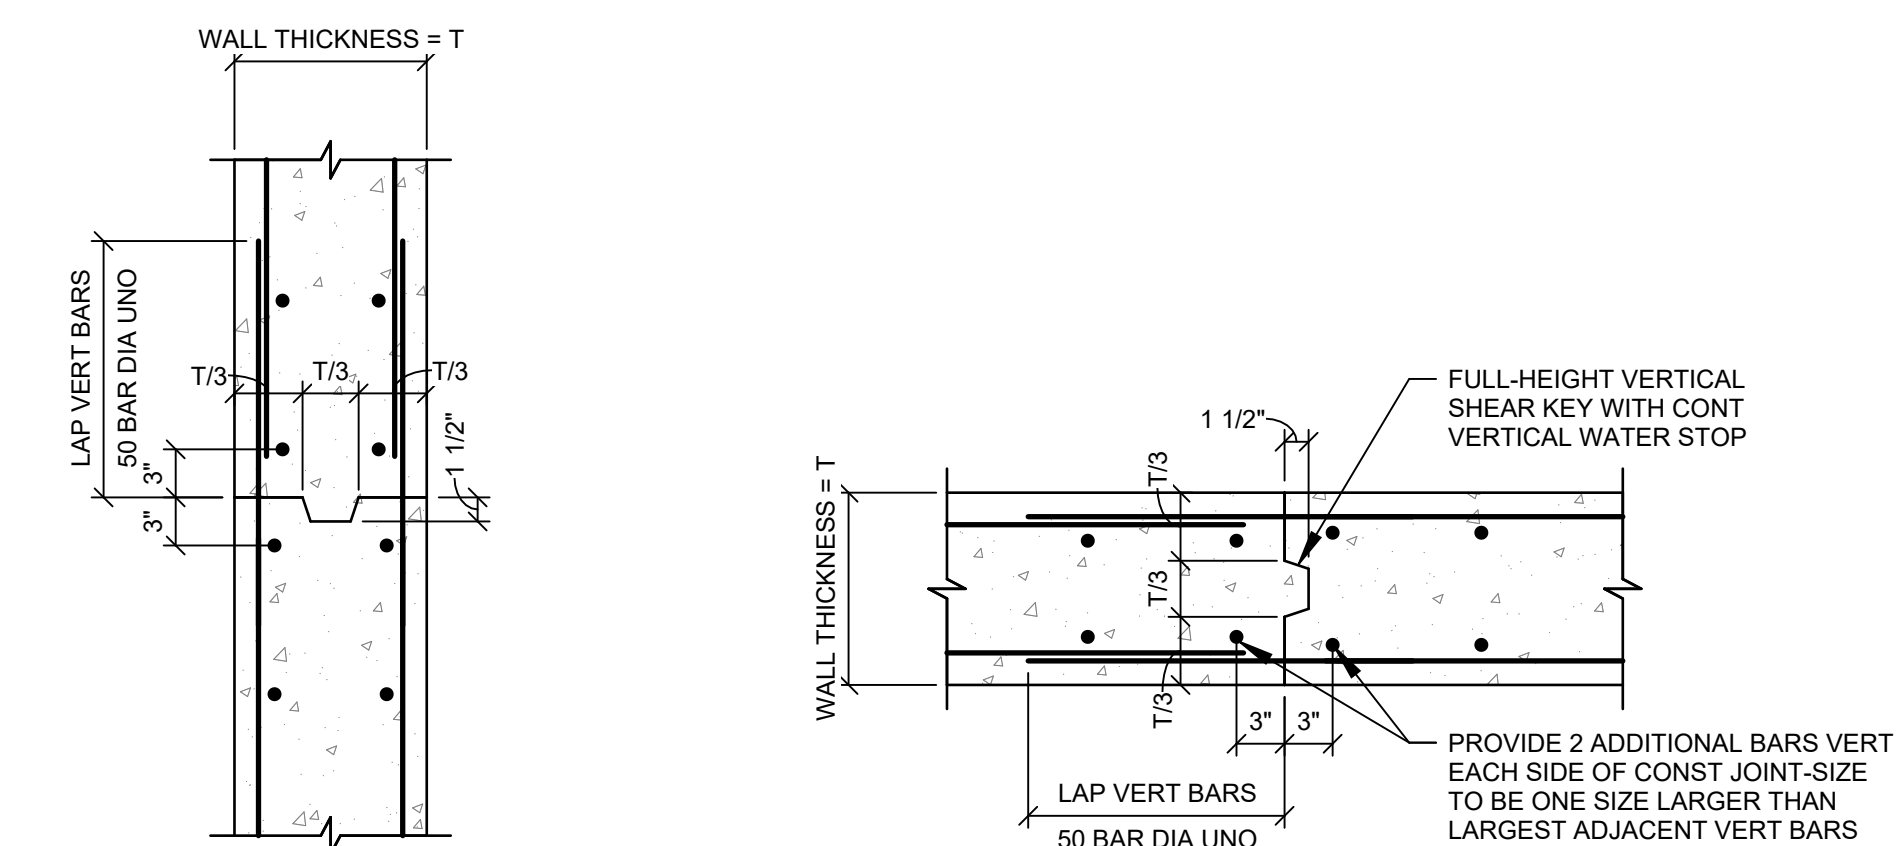


HORIZ CONSTRUCTION JOINT IN CONCRETE WALL BELOW GRADE
VERT CONSTRUCTION JOINT IN CONCRETE WALL BELOW GRADE

NOTE:
1. GENERAL CONTRACTOR SHALL OBTAIN PRIOR WRITTEN APPROVAL FROM ENGINEER IF ADDITIONAL HORIZONTAL CONSTRUCTION JOINTS ARE REQUIRED.
2. PROVIDE CONTINUOUS SHEAR KEY WITH CONTINUOUS HORIZONTAL WATER STOP.
3. PROVIDE 2 ADDITIONAL HORIZONTAL BARS EACH SIDE OF CONSTRUCTION JOINT. SIZE OF BARS TO BE ONE SIZE LARGER THAN ADJACENT HORIZONTAL BARS. (UNLESS NOTED)
4. SEE ARCHITECTURAL DRAWINGS FOR TREATMENT OF EXPOSED CONSTRUCTION JOINTS (RUB OUT, REVEAL OR OTHER).
5. SEE ARCHITECTURAL DRAWINGS FOR ADDITIONAL CONSTRUCTION JOINT REQUIREMENTS.

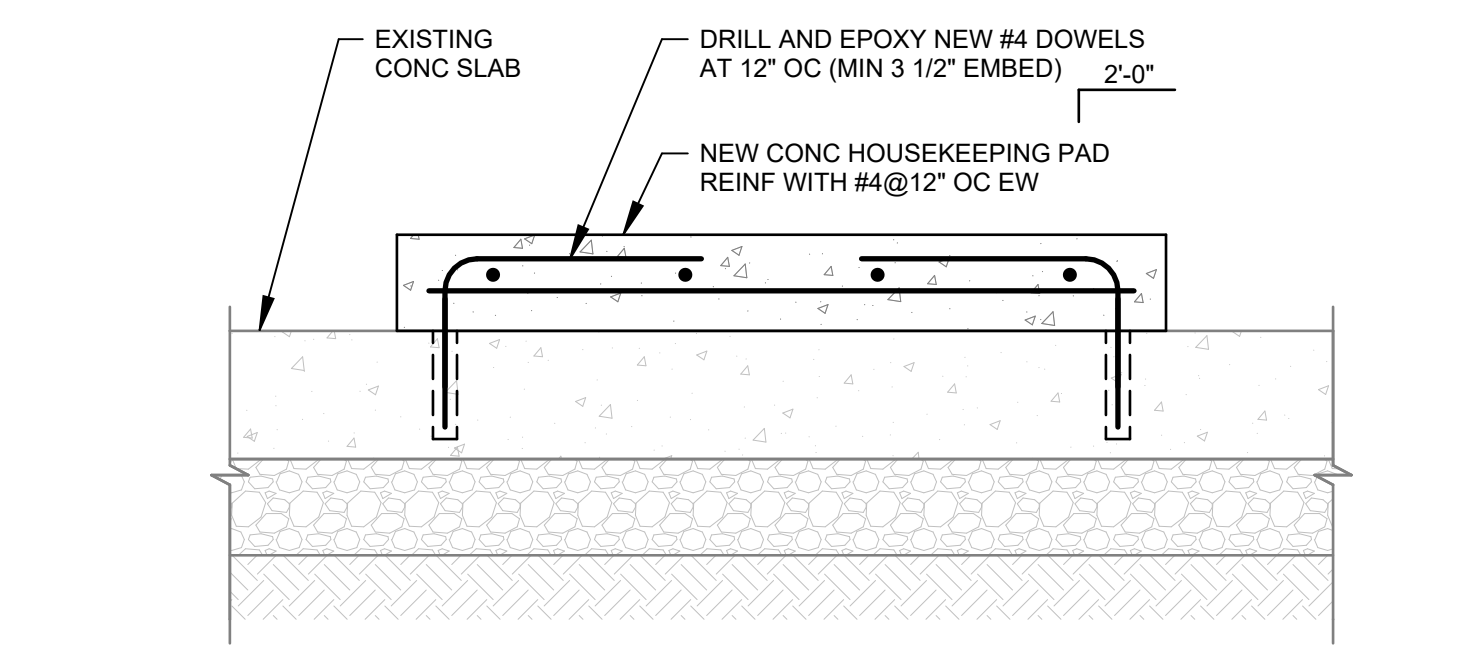

4 HOUSEKEEPING PAD DETAIL
NTS | TYPICAL DETAIL

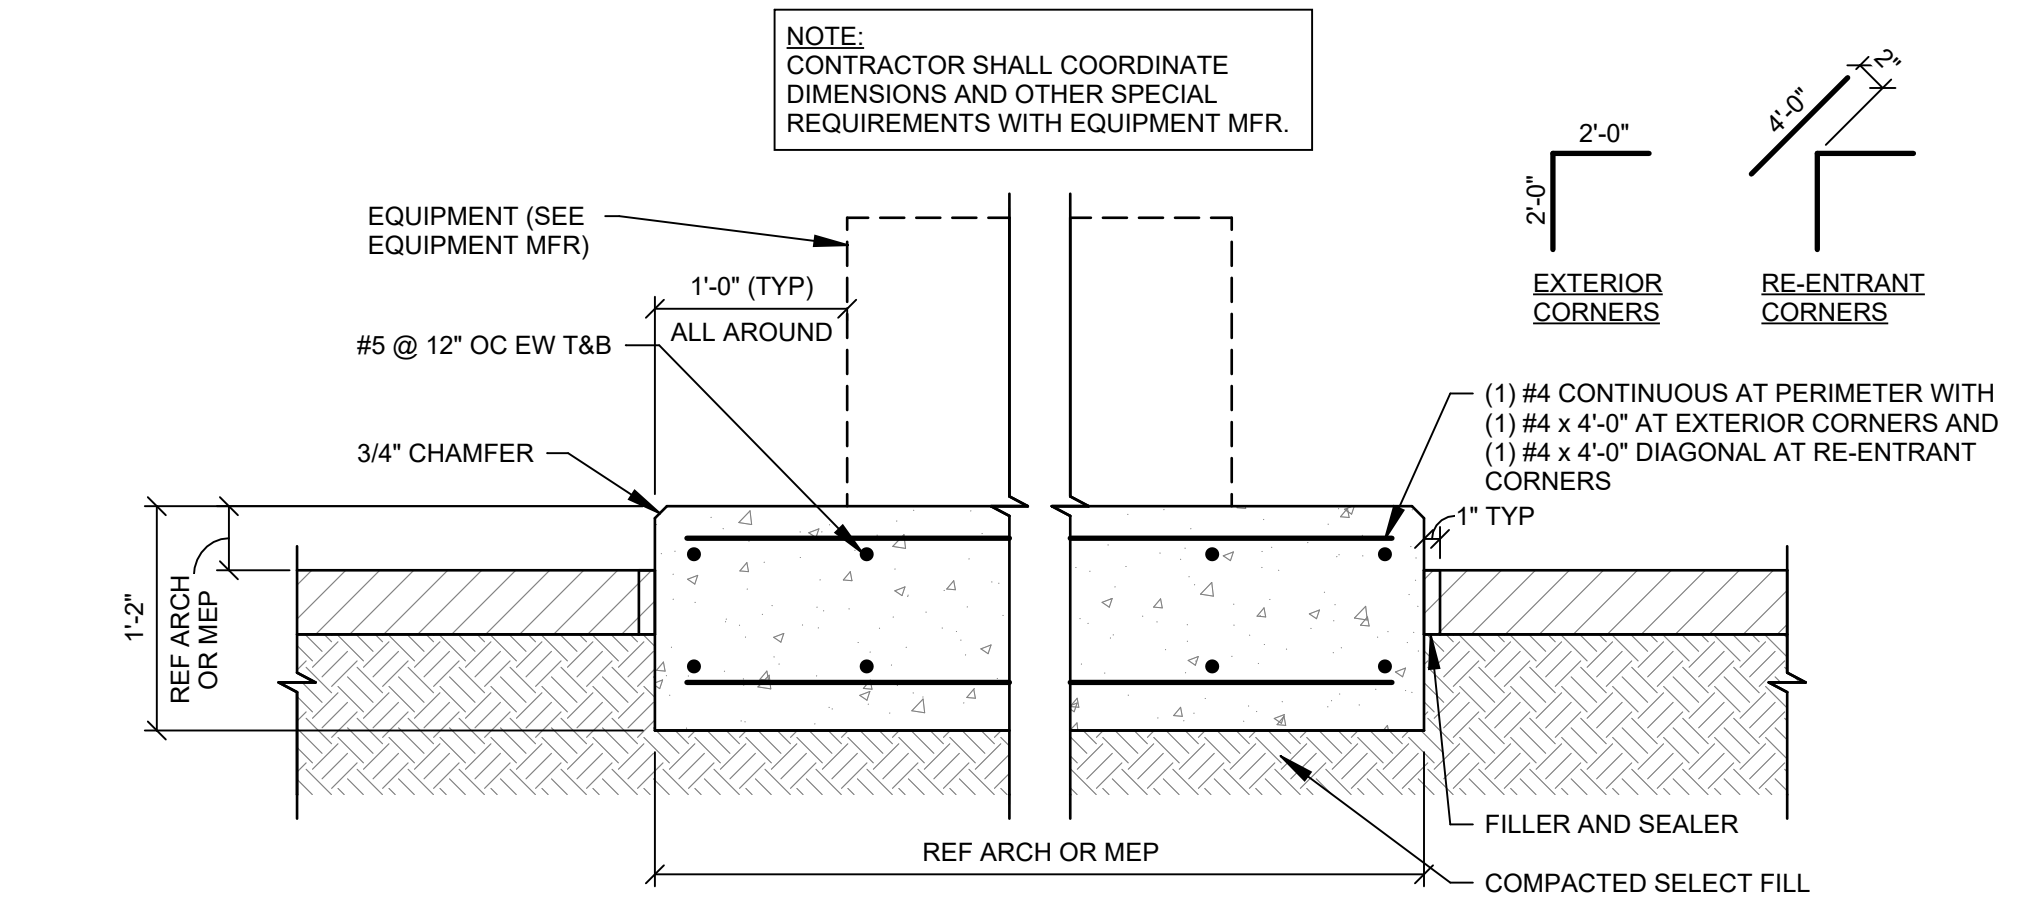

5 UTILITY PAD DETAIL
NTS | TYPICAL DETAIL