




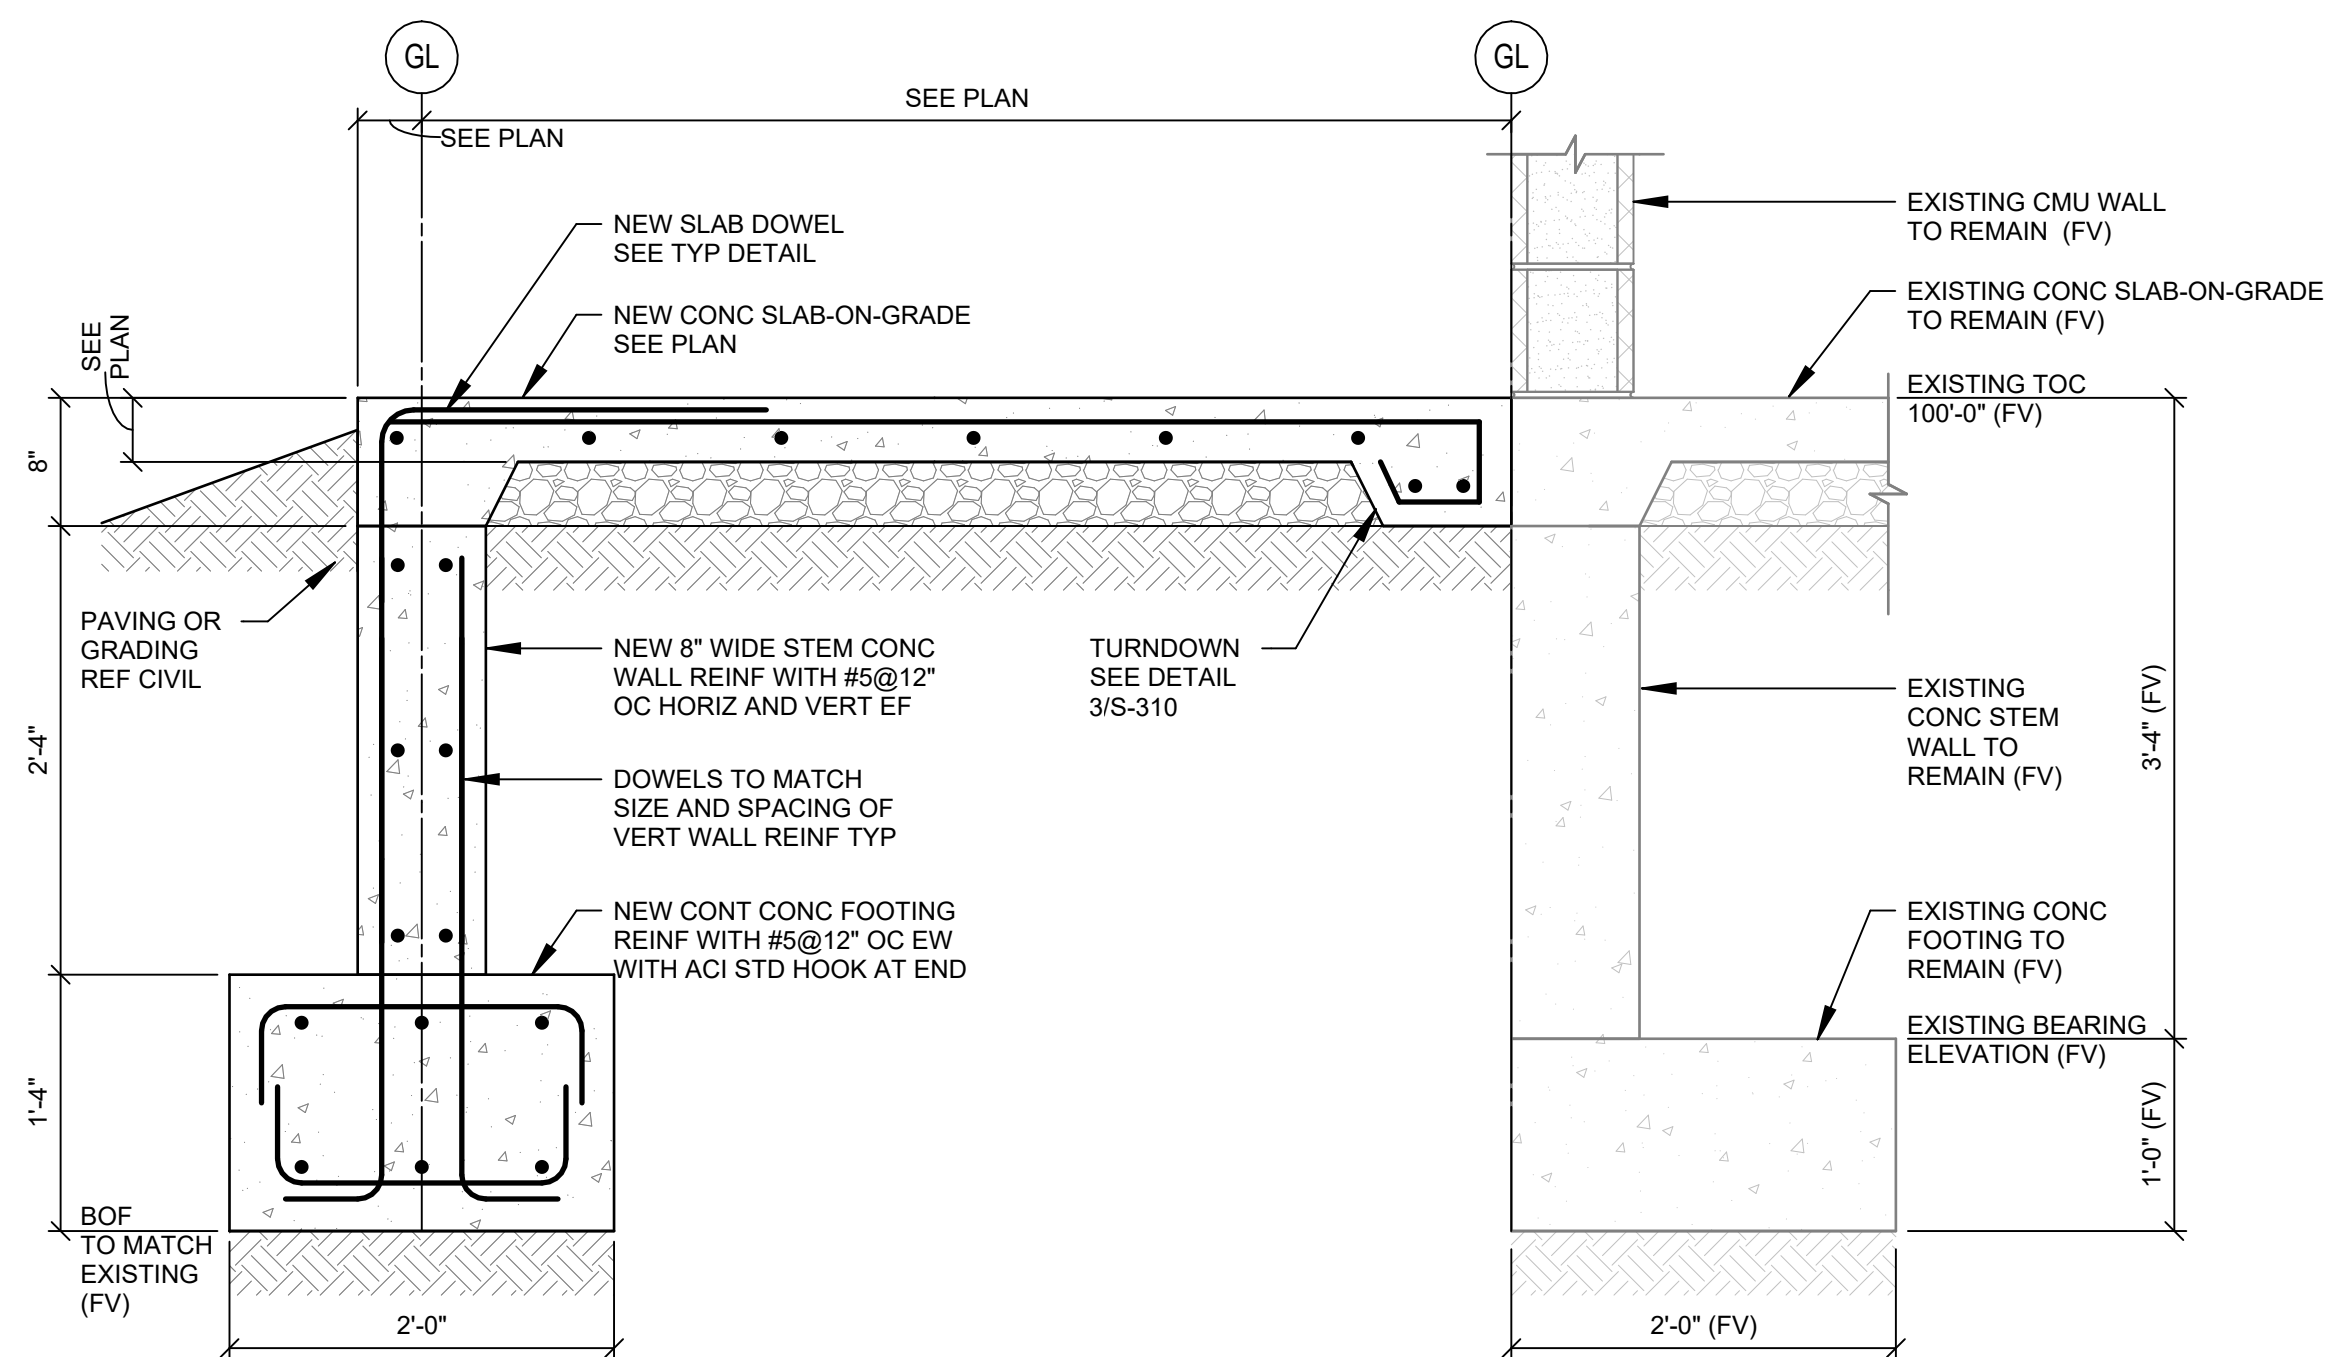


1 **DETAIL**
SCALE: 1" = 1'-0"

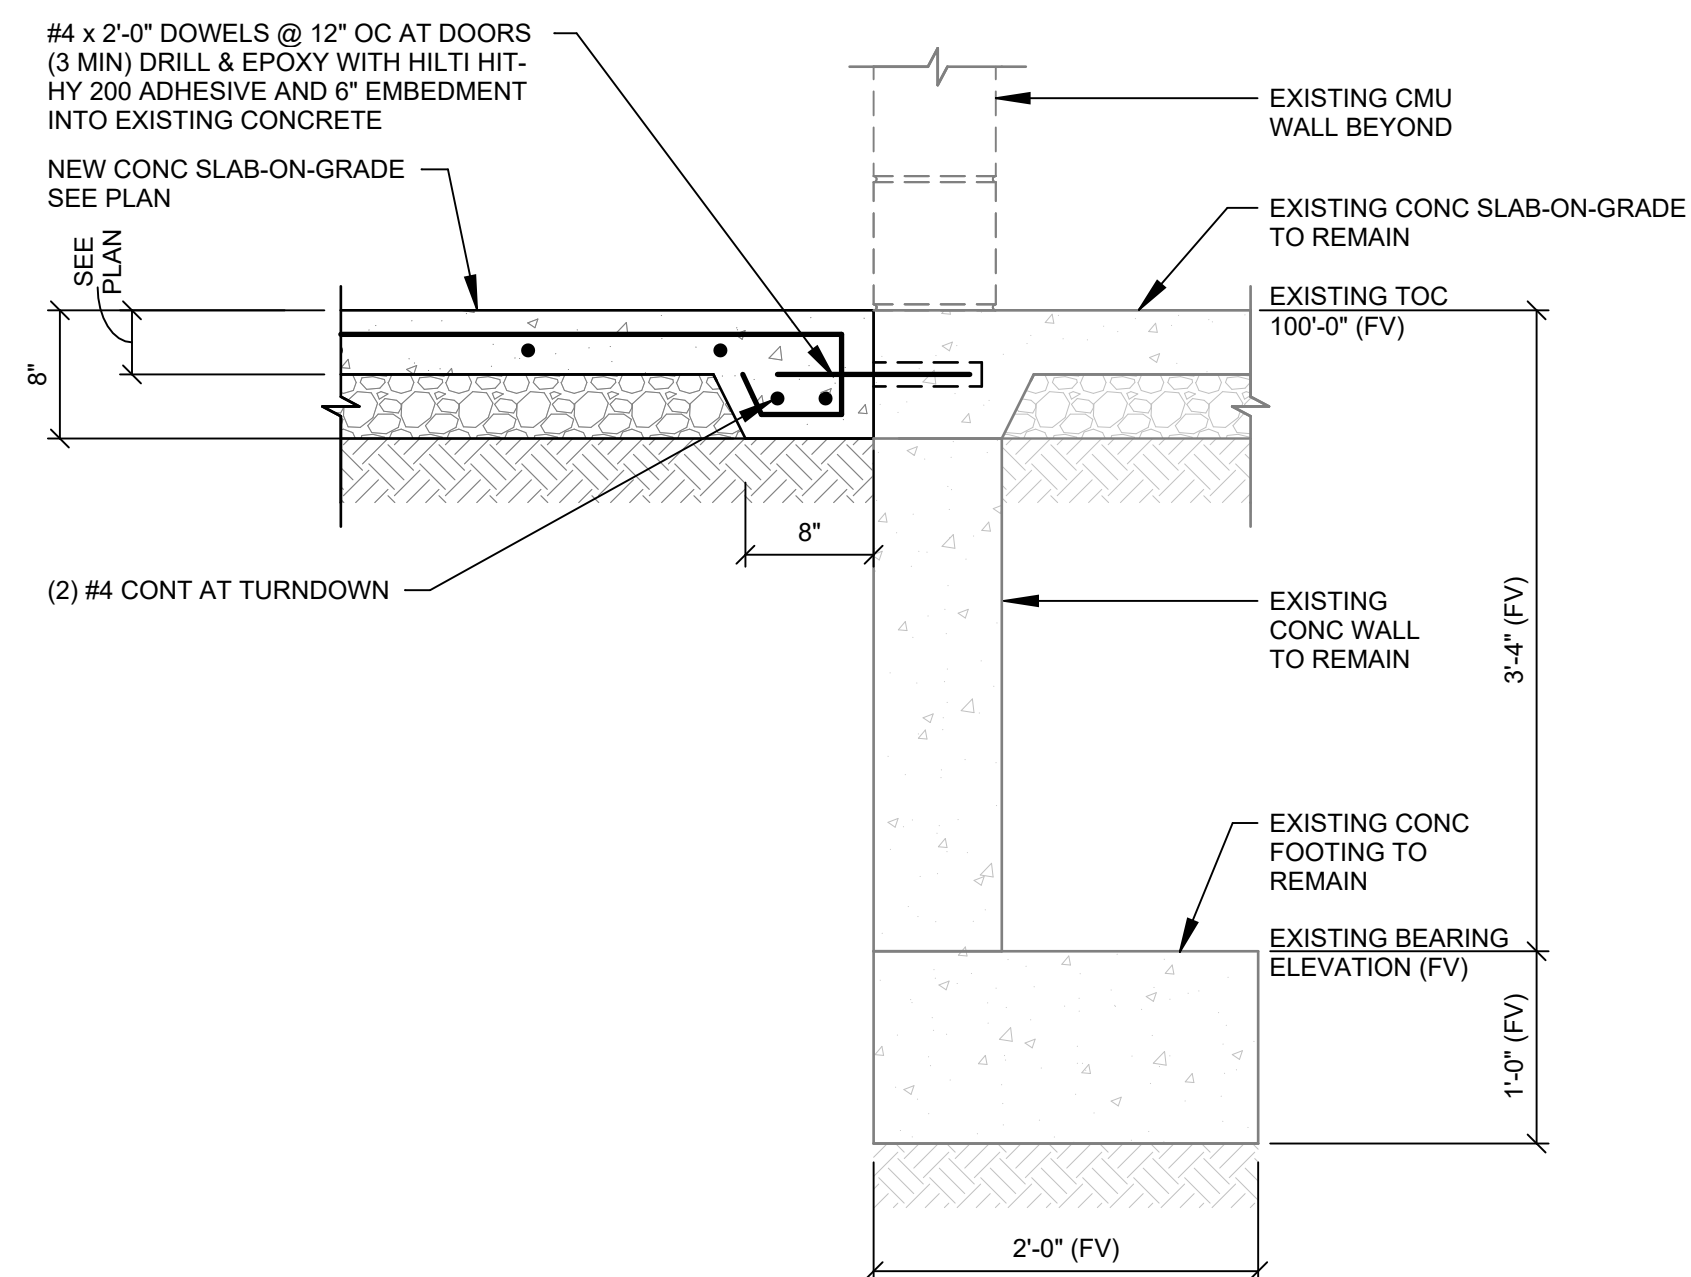


3 **DETAIL**
SCALE: 1" = 1'-0"

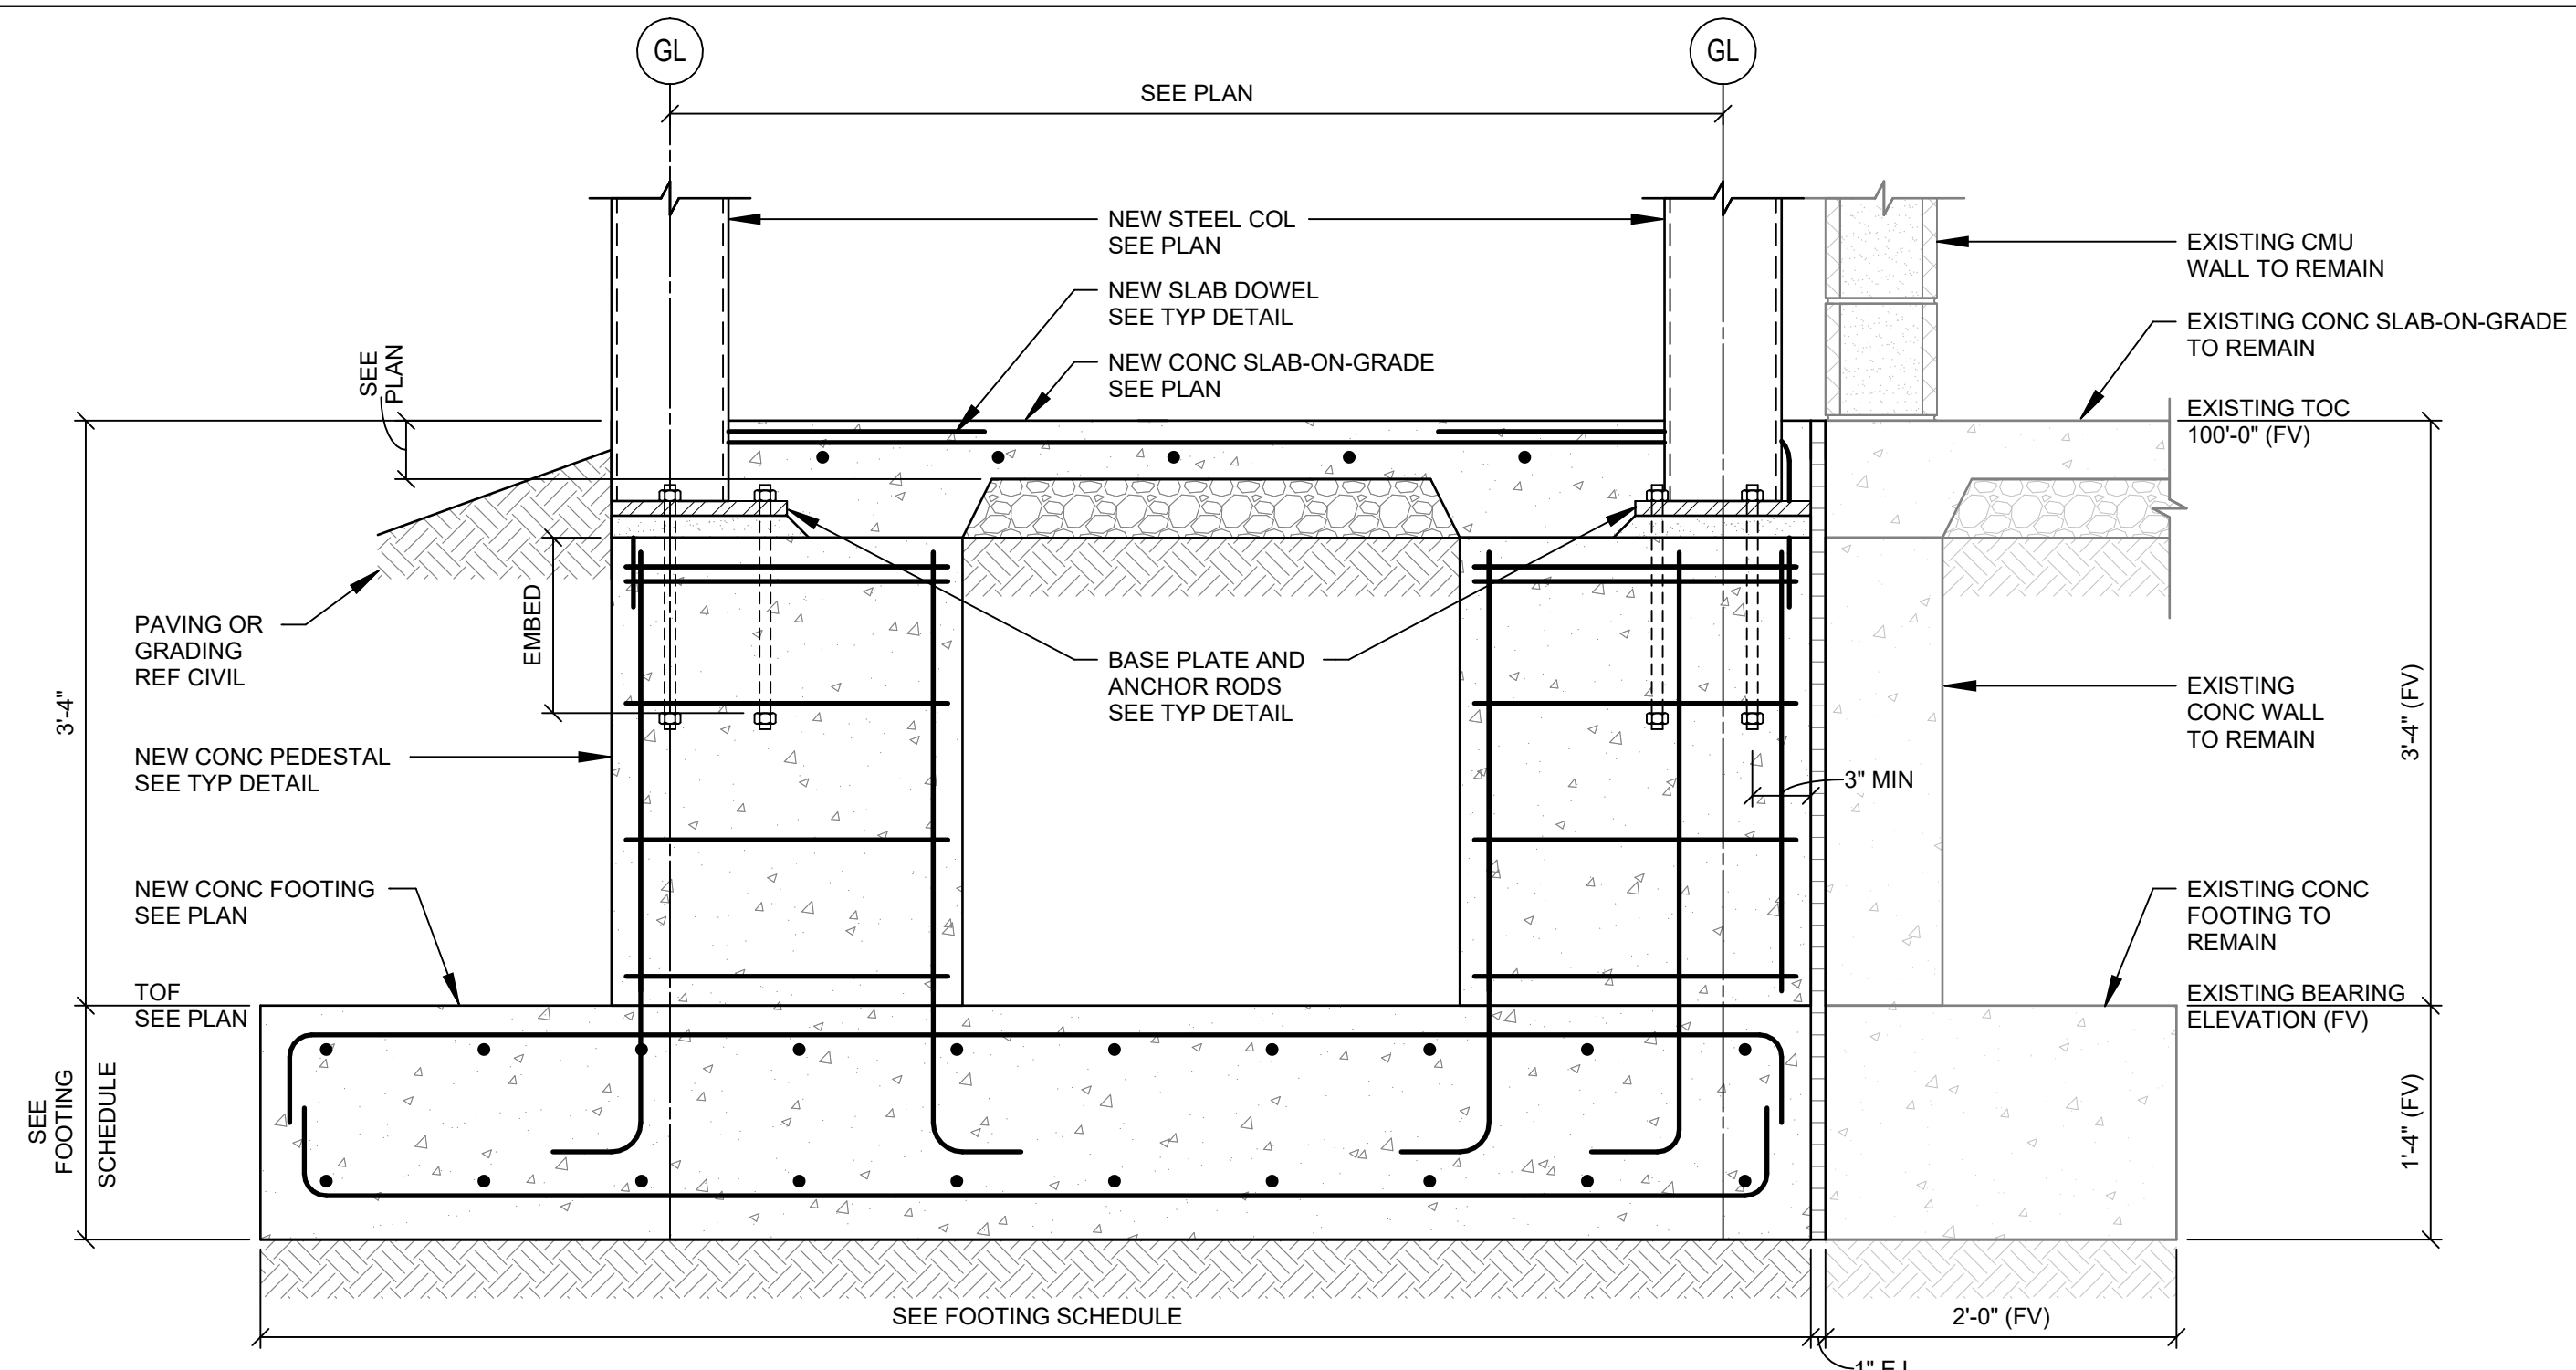

2 **DETAIL**
SCALE: 1" = 1'-0"

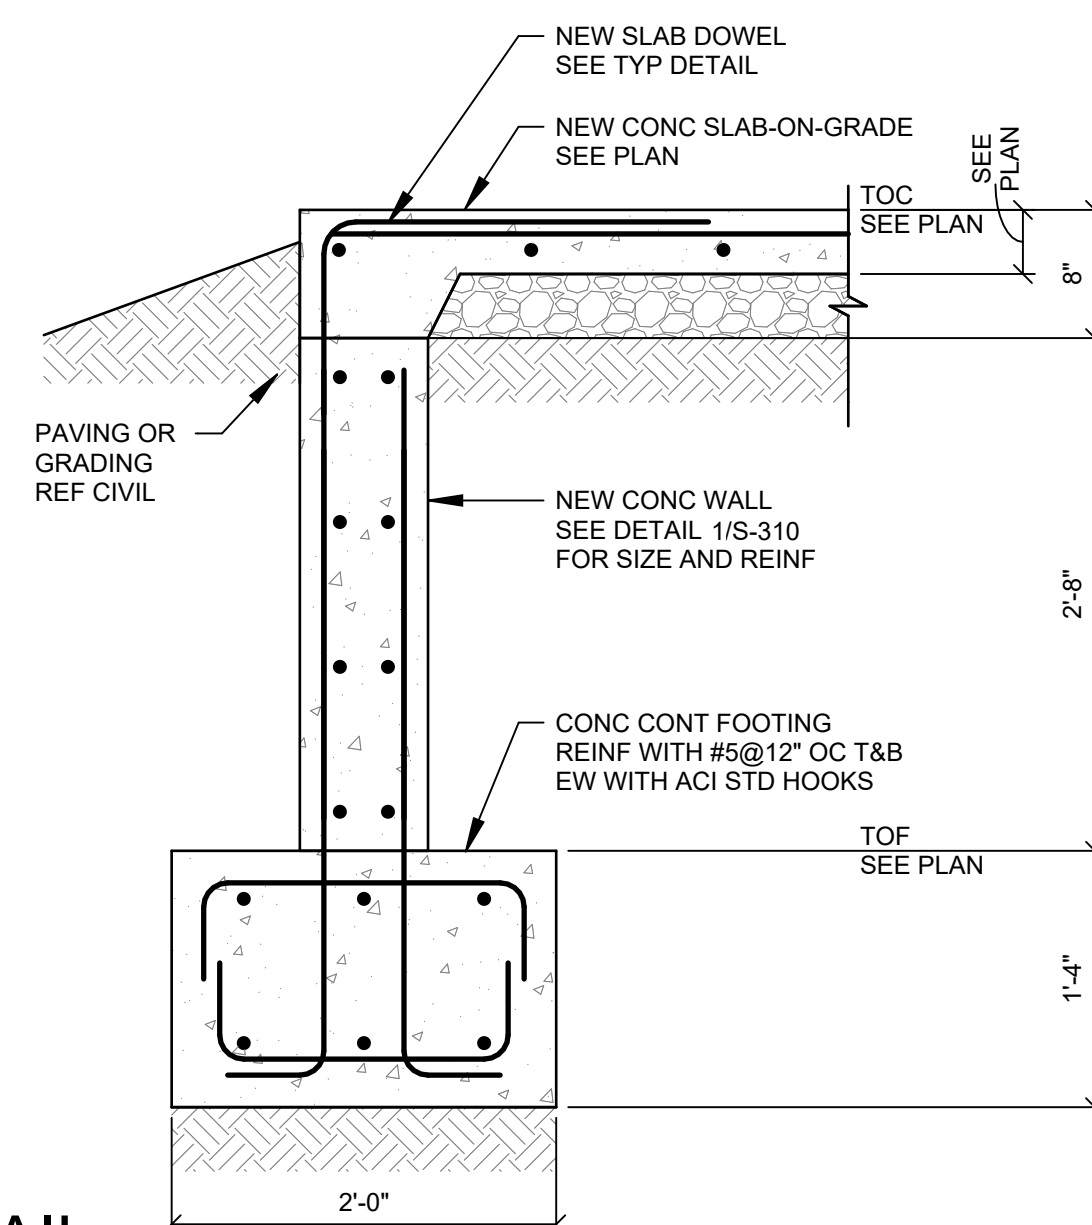

4 **DETAIL**
SCALE: 1" = 1'-0"

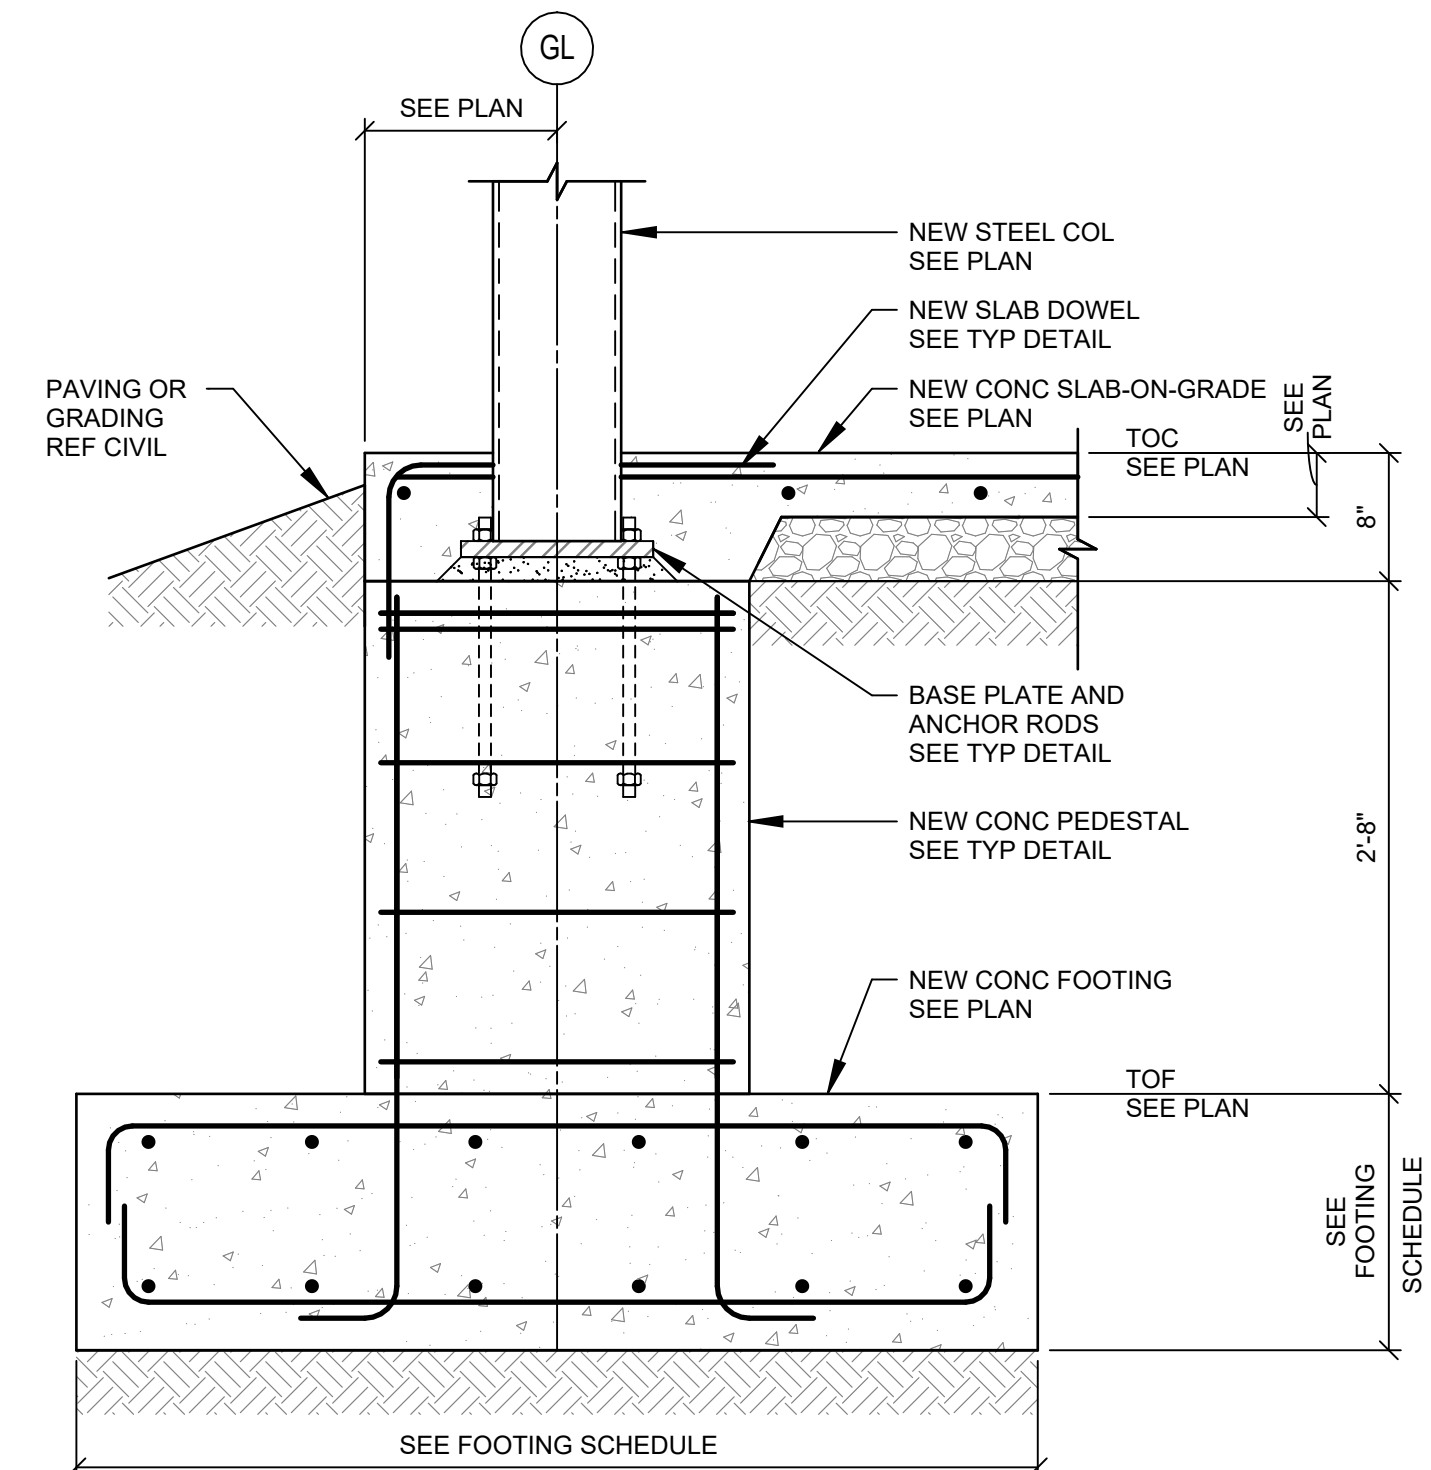

5 **DETAIL**
SCALE: 1" = 1'-0"

 AIR MOBILITY COMMAND 19TH CIVIL ENGINEER SQUADRON LITTLE ROCK, ARKANSAS	STRUCTURAL CONCRETE DETAILS		NKAK 22-1076 B718 DORM LITTLE ROCK AFB	APPROVED	REV #	DATE	DESCRIPTION	APP'D
				CHEF - ENGINEER				
				APPROVED				
			DETAILS (1)					
				CIVIL ENGINEER				
DATE: SEPT., 2026 DESIGNED BY: JG DRAWN BY: KAS BUILDING NO.: 2600756 PROJECT NO.: SHEET REF.: S-310 SHEET NO.: 1 OF XX								