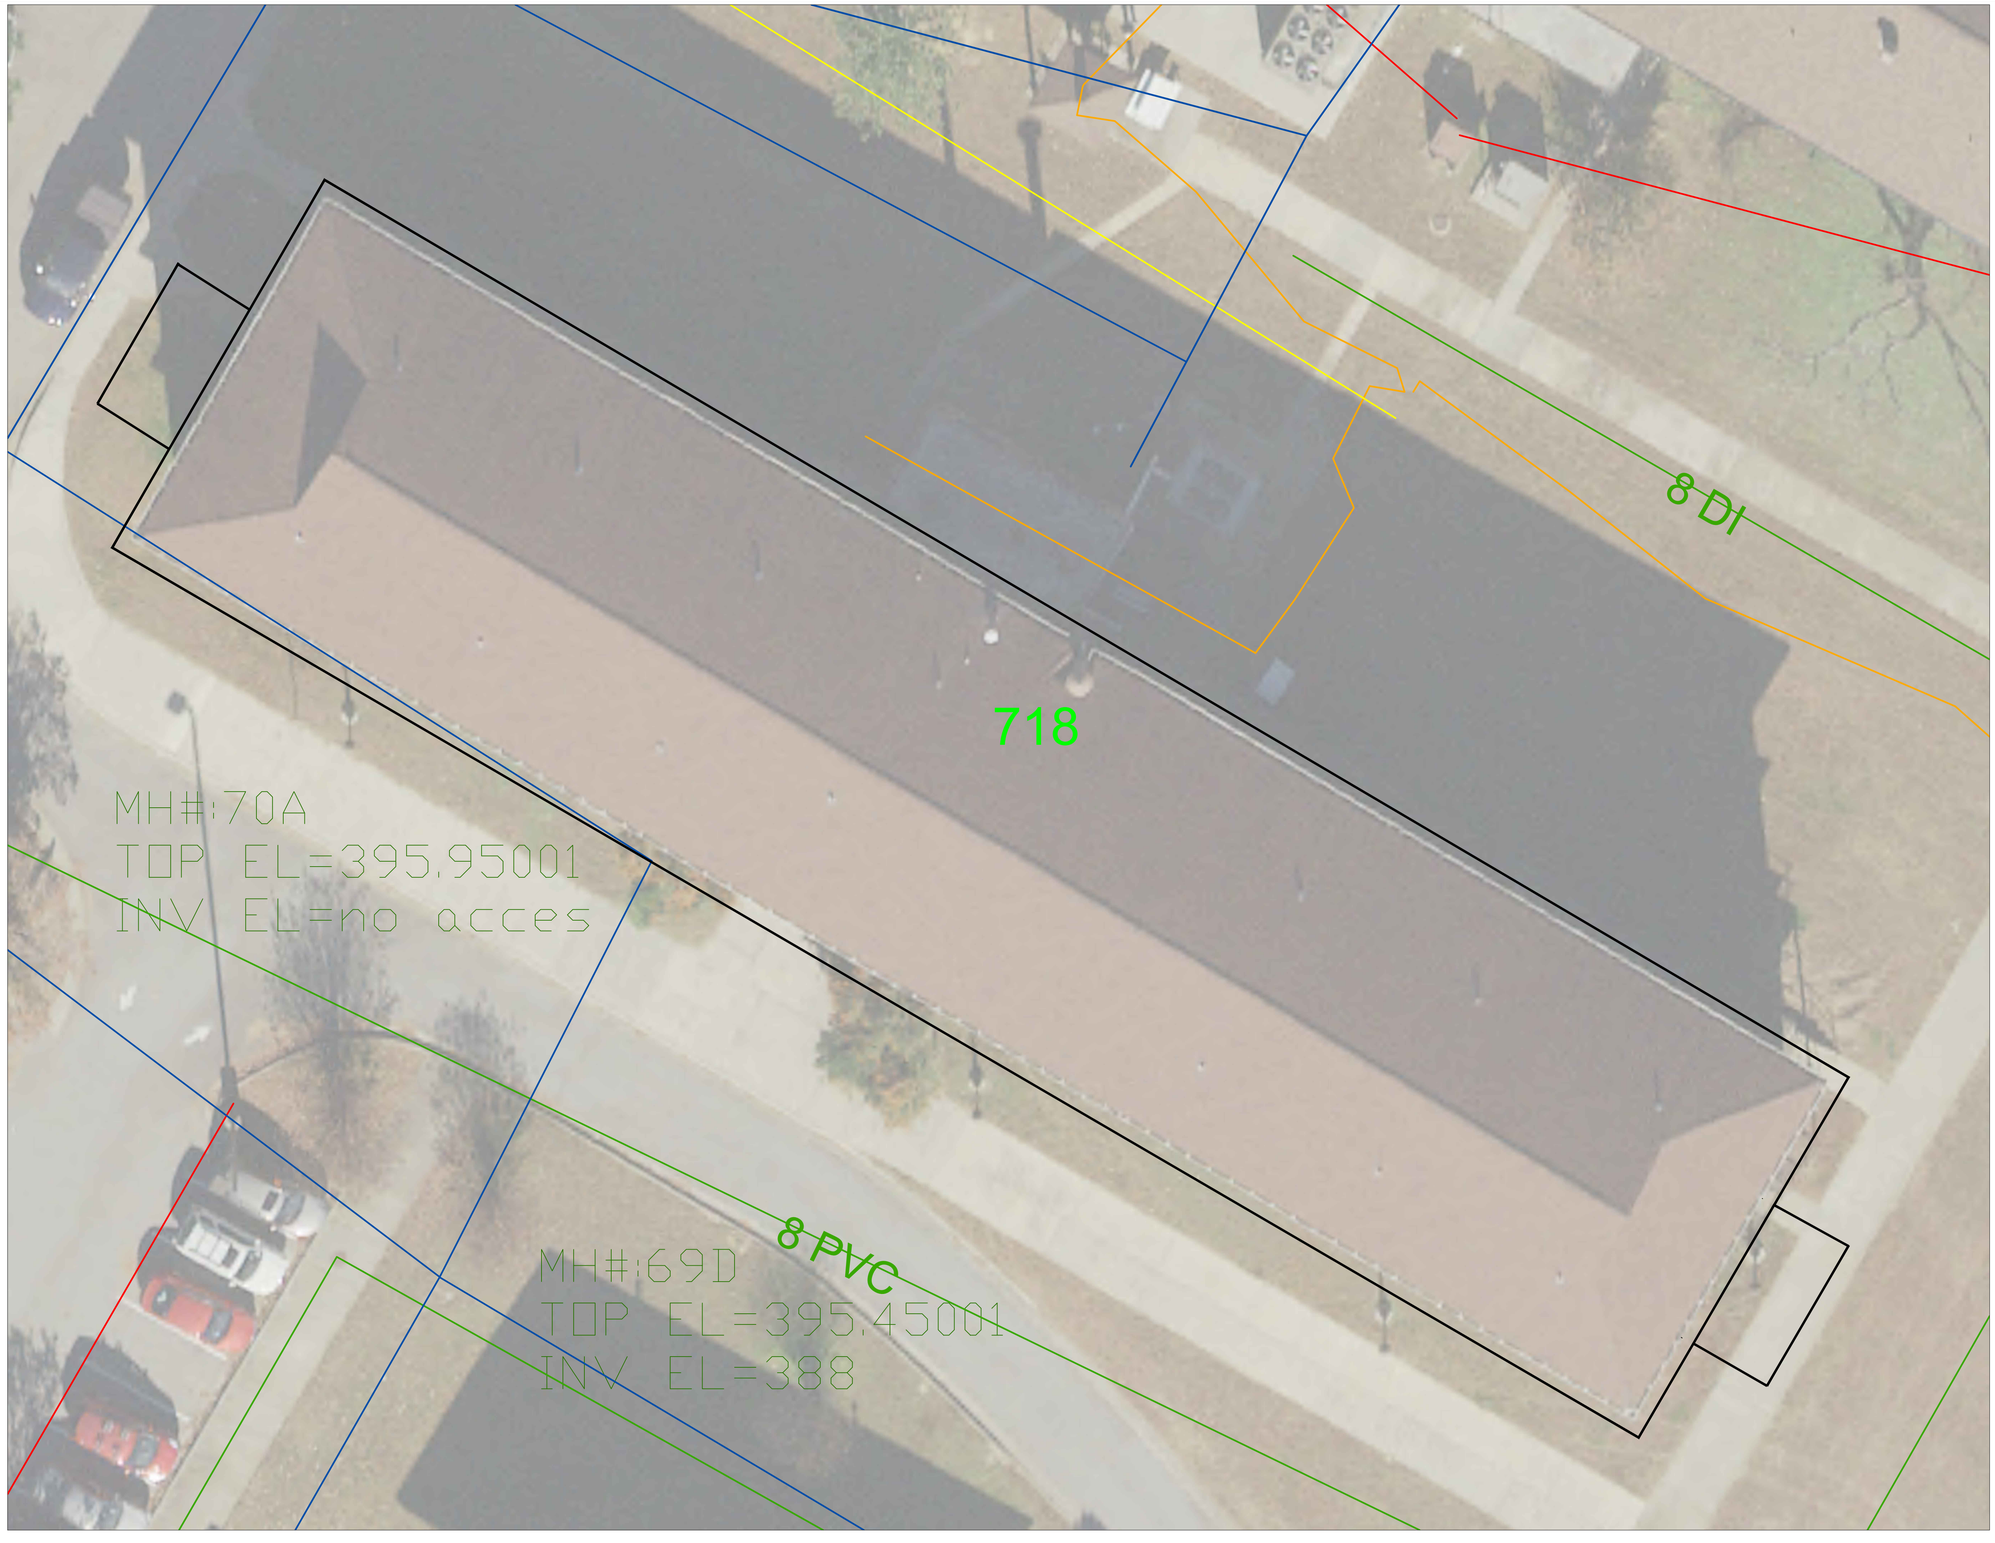

LITTLE ROCK A.F.B.
ARKANSAS

No.	Revision/Issue	Date	BY	APP'D

PROJECT TITLE: B718 SITE

SHEET TITLE: LOCATION MAP

DRAWN BY: JRS	LEAD DESIGNER: JRS
TECH REVIEWER: JRS	PROJECT NUMBER:
DESIGNED BY:	SHEET: C-100
DATE: 18 NOV 2025	1 OF 1
SCALE: AS SHOWN	