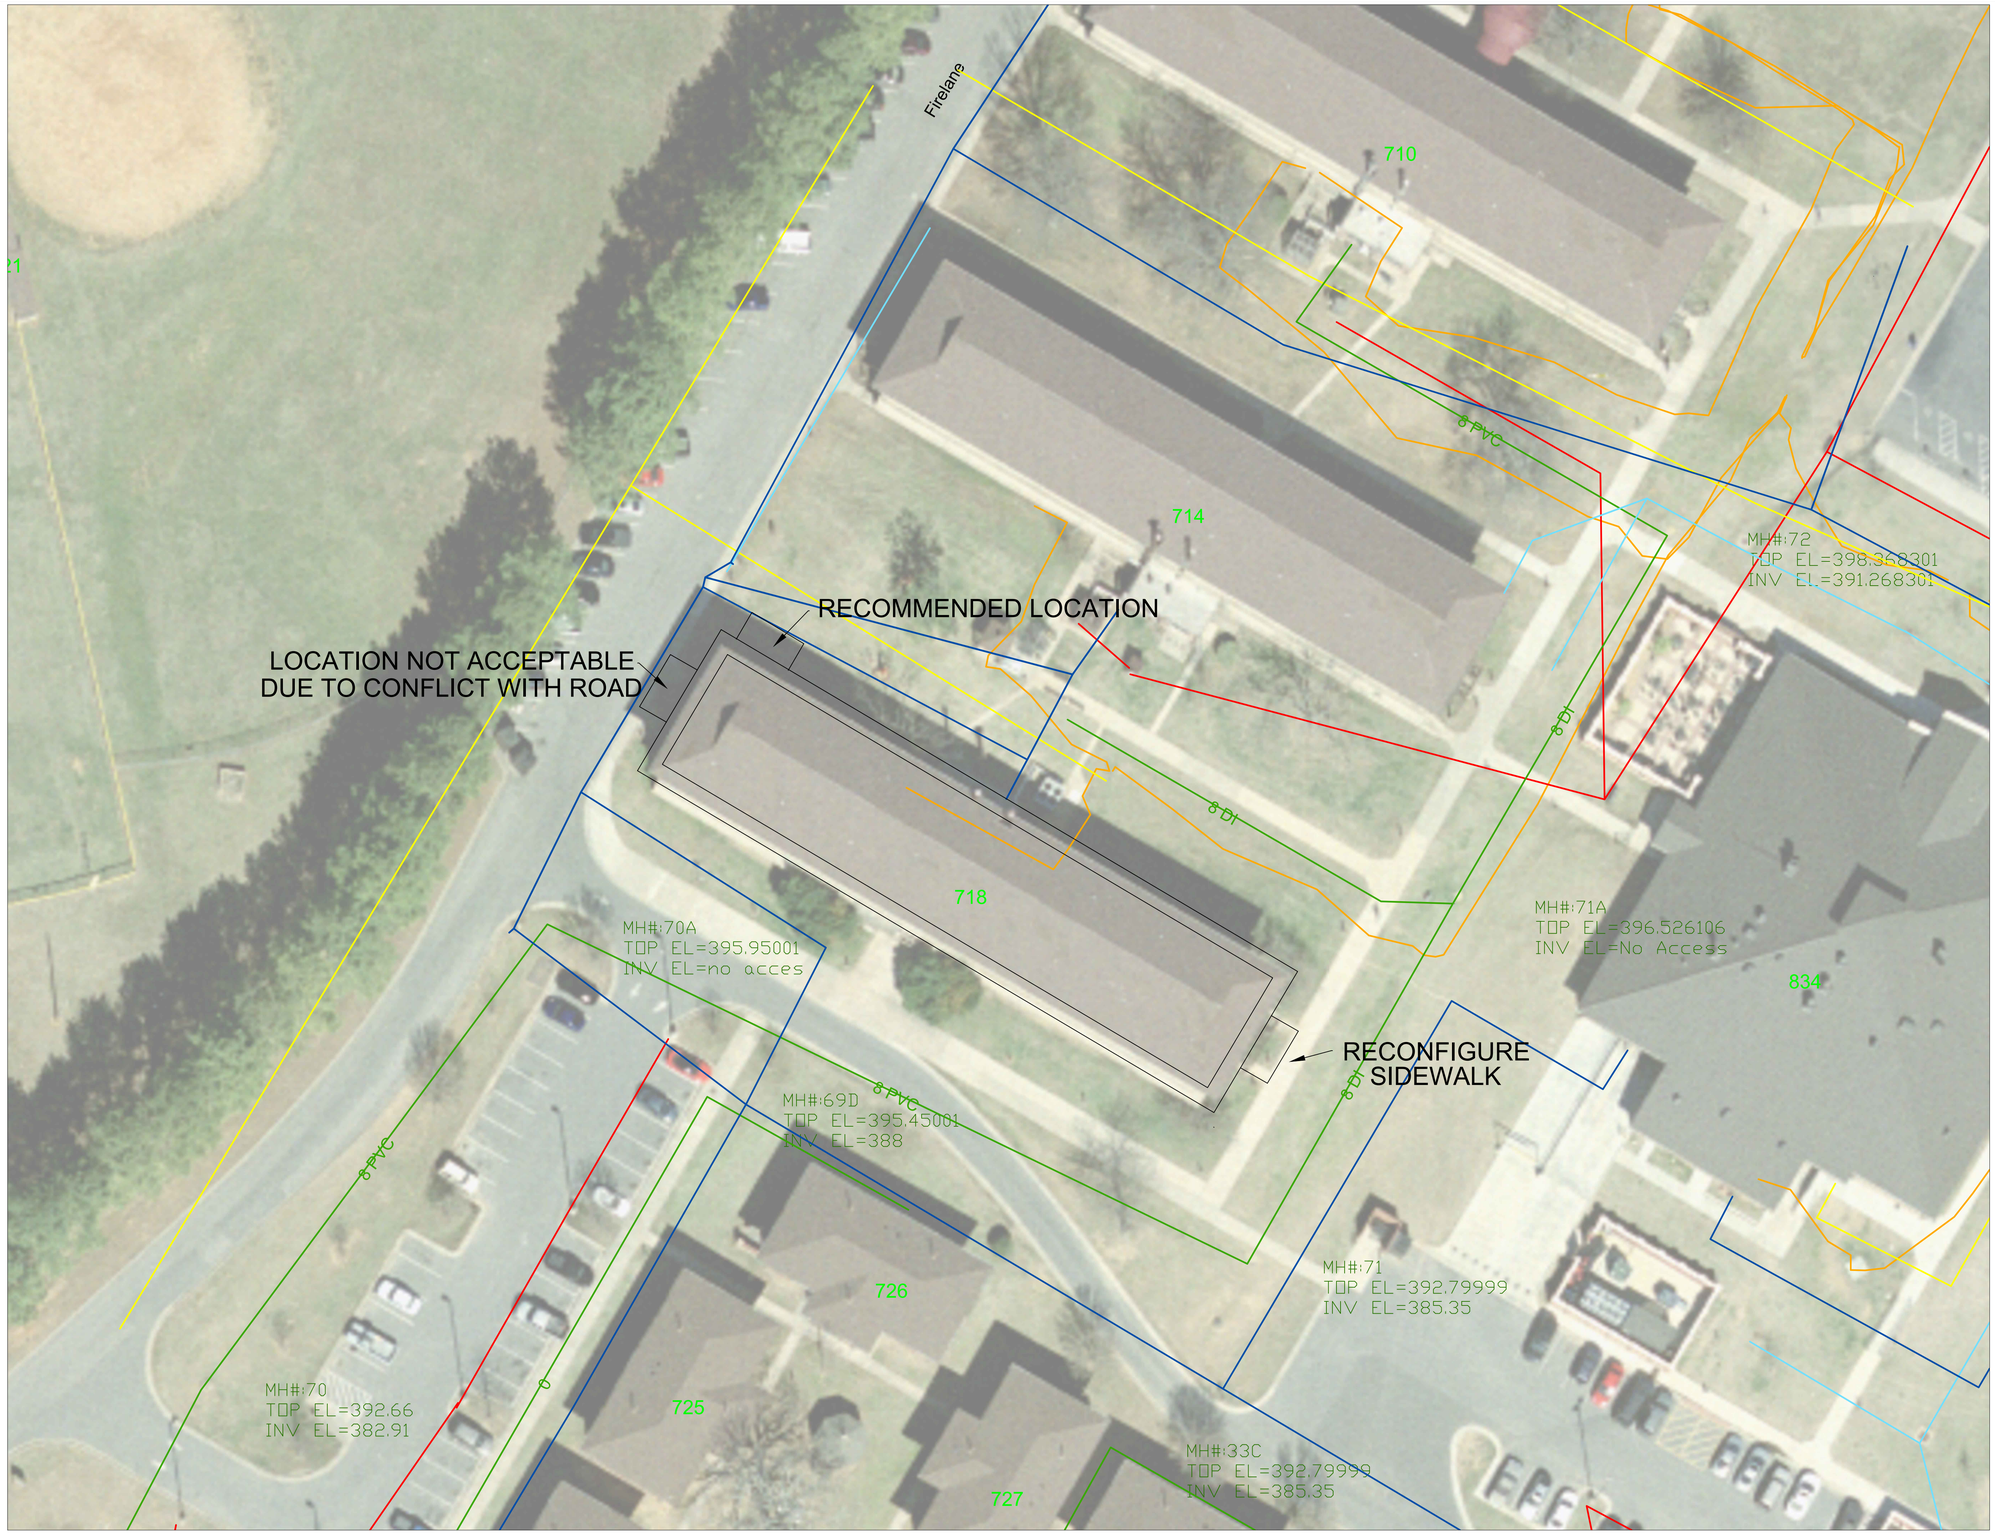

LITTLE ROCK A.F.B.
ARKANSAS

No.	Revision/Issue	Date	BY	APP'D

PROJECT TITLE
B718 SITE LAYOUT CONCEPT

SHEET TITLE
LOCATION MAP

DRAWN BY: JRS	LEAD DESIGNER: JRS
TECH REVIEWER: JRS	PROJECT NUMBER:
DESIGNED BY:	SHEET: C-100
DATE: 6 APRIL 2026	1 OF 1
SCALE: AS SHOWN	