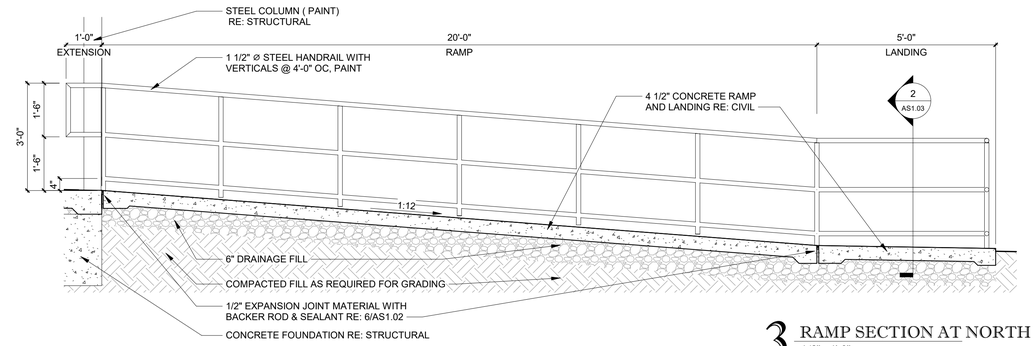

3 RAMP SECTION AT NORTH
1/2" = 1'-0"

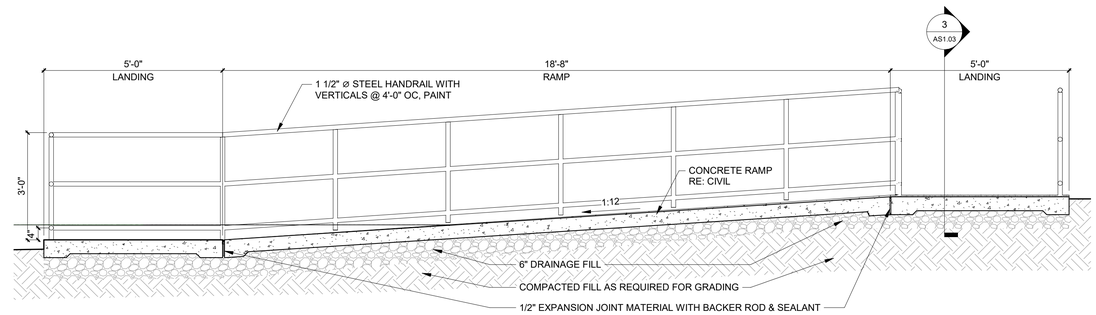

2 RAMP SECTION AT EAST
1/2" = 1'-0"

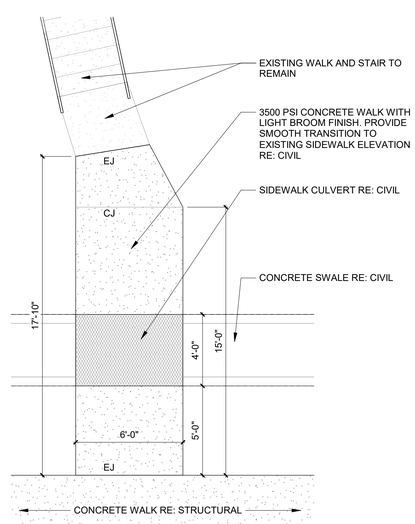

4 NORTH SIDEWALK PLAN
1/4" = 1'-0"

NORTH

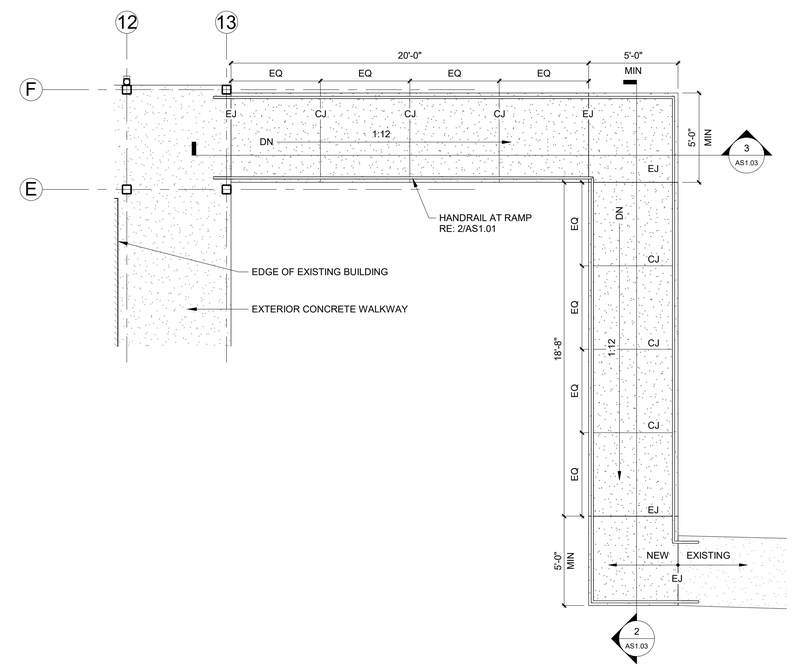

1 EAST RAMP PLAN
1/4" = 1'-0"

NORTH

0' 1' 2' 4'
SCALE: 1/2" = 1'-0"

0' 2' 4' 8'
SCALE: 1/4" = 1'-0"

LITTLE ROCK A.F.B.
ARKANSAS

HGL Construction

CLEMENTS & ASSOCIATES
ARCHITECTURE, INC.
507 MAIN STREET
NORTH LITTLE ROCK, ARKANSAS 72114
PHONE: 501-375-3380
WWW.CLEMENTSARCHITECTS.COM

REGISTERED ARCHITECT
Clements & Associates Architecture, Inc.
No. C167
STATE OF ARKANSAS
3/29/24

No.	Revision/Issue	Date	BY	APP'D

PROJECT TITLE
REPAIR (SUS) AIRMEN DORMITORY BLDG 854

SHEET TITLE
ENLARGED PLAN AT RAMP AND SECTIONS

DRAWN BY: HS, BD, DR	LEAD DESIGNER: C&A
TECH REVIEWER: HRS	PROJECT NUMBER: NKAK 21-1034
DESIGNED BY: C&A	SHEET: AS1.03
DATE: 29 FEB. 2024	
SCALE: AS NOTED	29 OF 100