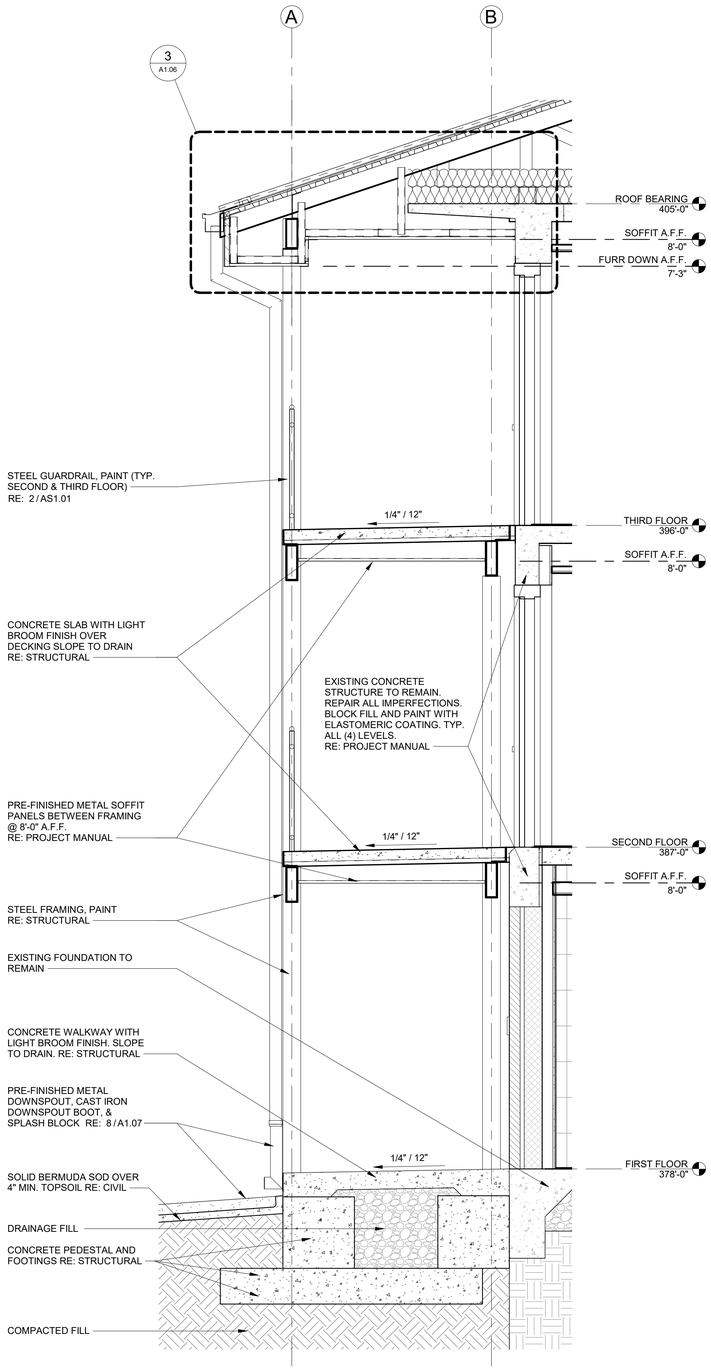

2 SECTION @ EXTERIOR WALKWAY

1/2" = 1'-0"

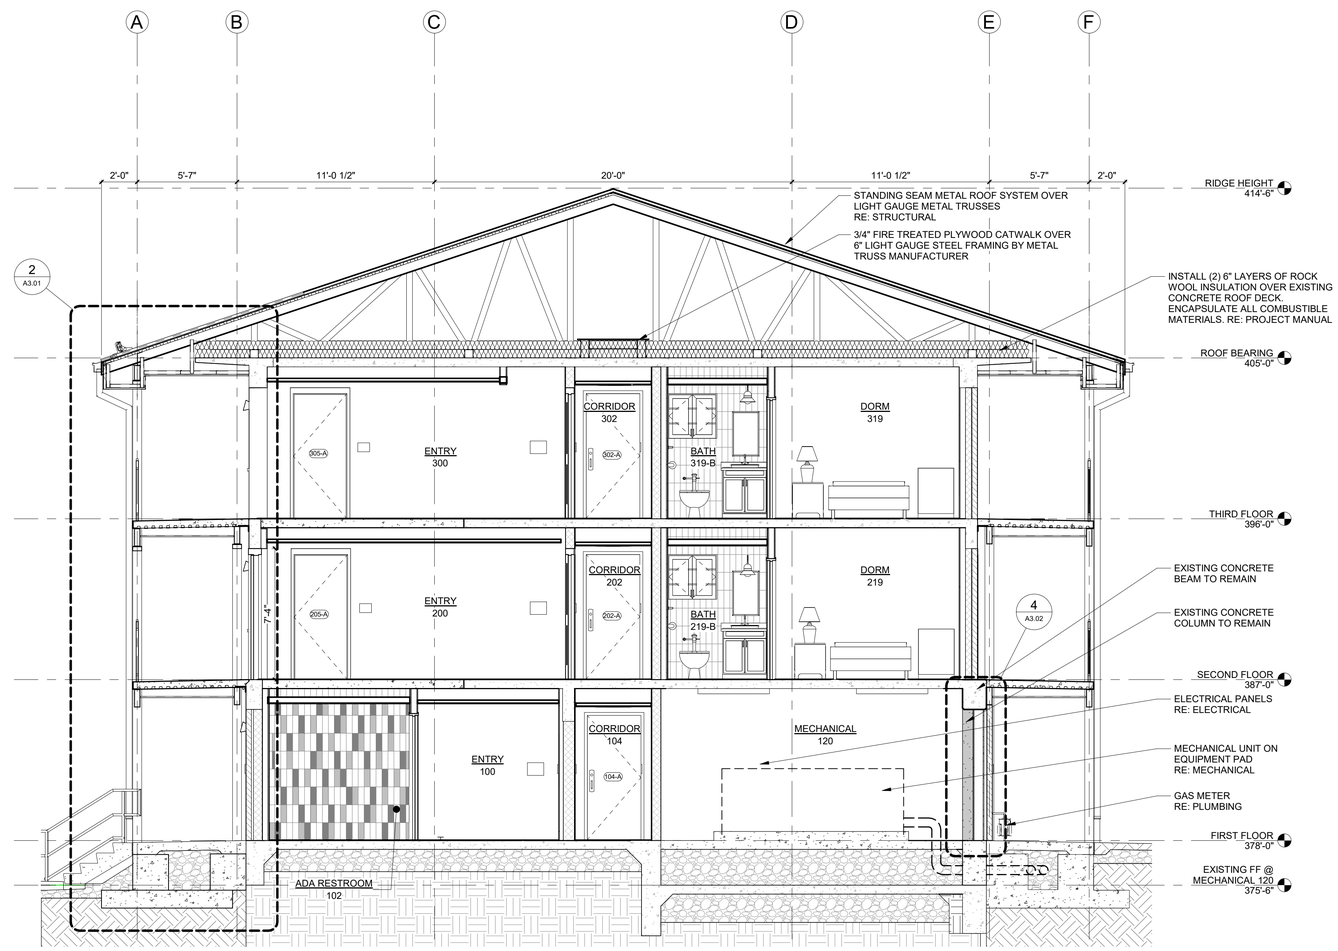

1 NORTH/SOUTH BUILDING SECTION

1/4" = 1'-0"

0' 1' 2' 4'
SCALE: 1/2" = 1'-0"

0' 2' 4' 8'
SCALE: 1/4" = 1'-0"

LITTLE ROCK A.F.B.
ARKANSAS

HGL Construction

CLEMENTS & ASSOCIATES
ARCHITECTURE, INC.
507 MAIN STREET
NORTH LITTLE ROCK, ARKANSAS 72114
PHONE: 501-375-3380
WWW.CLEMENTSARCHITECTS.COM

REGISTERED ARCHITECT
Clements & Associates Architecture, Inc.
No. C167
STATE OF ARKANSAS
3/29/24

No.	Revision/Issue	Date	BY	APP'D

PROJECT TITLE
REPAIR (SUS) AIRMEN DORMITORY BLDG 854

SHEET TITLE
BUILDING SECTIONS

DRAWN BY: HRS, BD, DR	LEAD DESIGNER: C&A
TECH REVIEWER: HRS	PROJECT NUMBER: NKAK 21-1034
DESIGNED BY: C&A	SHEET: A3.01
DATE: 29 FEB. 2024	
SCALE: AS NOTED	