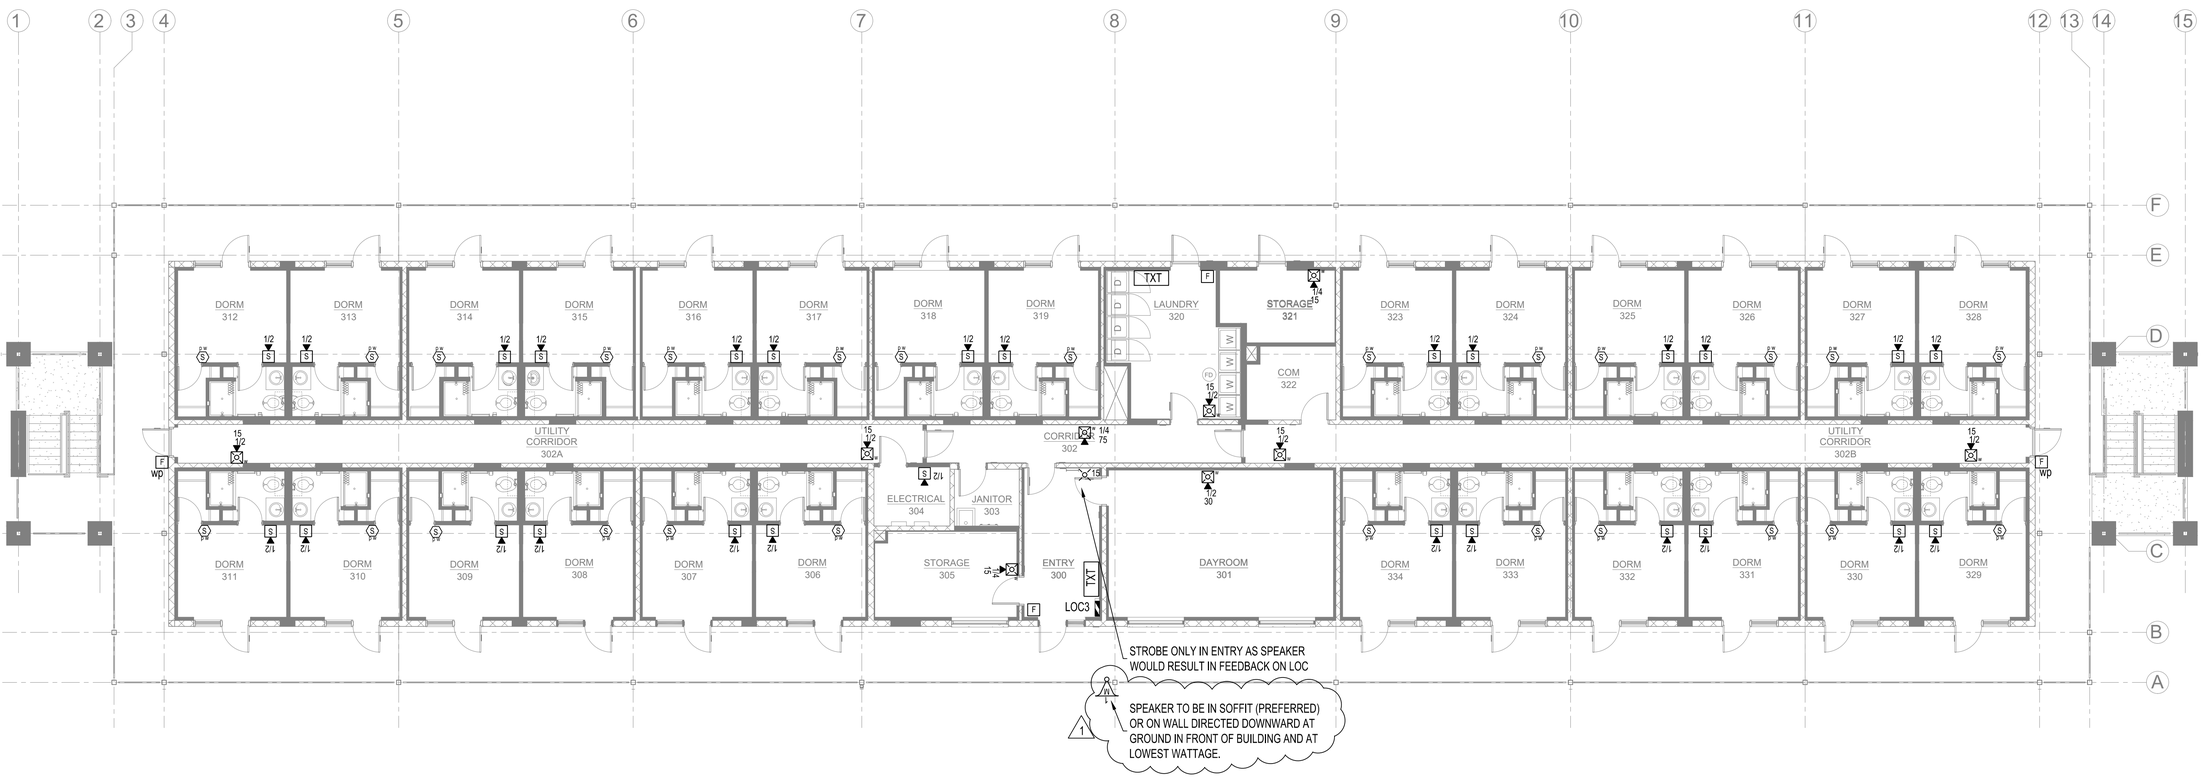

1 FIRE ALARM AND MASS NOTIFICATION - THIRD FLOOR
1/8" = 1'

NORTH

LITTLE ROCK A.F.B.
ARKANSAS

HGL Construction

CLEMENTS & ASSOCIATES
ARCHITECTURE, INC.
507 MAIN STREET
NORTH LITTLE ROCK, ARKANSAS 72114
PHONE: 501-375-3380
WWW.CLEMENTSARCHITECTS.COM

Registered Professional Engineer (Fire Protection) CERTIFICATE NO. 37345 SCOTT WADE LACEY ARIZONA, U.S.A. 02/29/2024

Lacey Fire Protection Engineering WWW.LACEYFPE.COM

No.	Revision/Issue	Date	BY	APP'D
1	100 REVISED SUBMITTAL	04/26/2024		

PROJECT TITLE
REPAIR (SUS) AIRMEN DORMITORY BLDG 854

SHEET TITLE
FIRE ALARM & MNS - THIRD FLOOR PLAN

DRAWN BY SL	LEAD DESIGNER SL
TECH REVIEWER SL	PROJECT NUMBER NKAK 21-1034
DESIGNED BY SL	SHEET FA1.03
DATE 29 FEB. 2024	
SCALE AS NOTED	61 OF 100