



WILLIAMS & DEAN

ARCHITECTURE | INTERIOR DESIGN

18 CORPORATE HILL DRIVE, SUITE 210
LITTLE ROCK, AR 72205
P: 501.224.1900
WWW.WILLIAMSDEAN.COM

ROOF BEARING
36' - 0"

NEW BLAST FACILITY FOR
LEXICON INC.
8900 FOURCHE DAM PIKE
LITTLE ROCK, ARKANSAS



CONSTRUCTION
DOCUMENTS

BUILDING SECTIONS


REVISIONS		
NO.	DESCRIPTION	DATE
1	REVISION 1	1/22/25
7	WALL LAYOUT	9/21/26

1 NOVEMBER 24 :ISSUE DATE


24-007 :PROJECT NUMBER

:SHEET NUMBER


A302

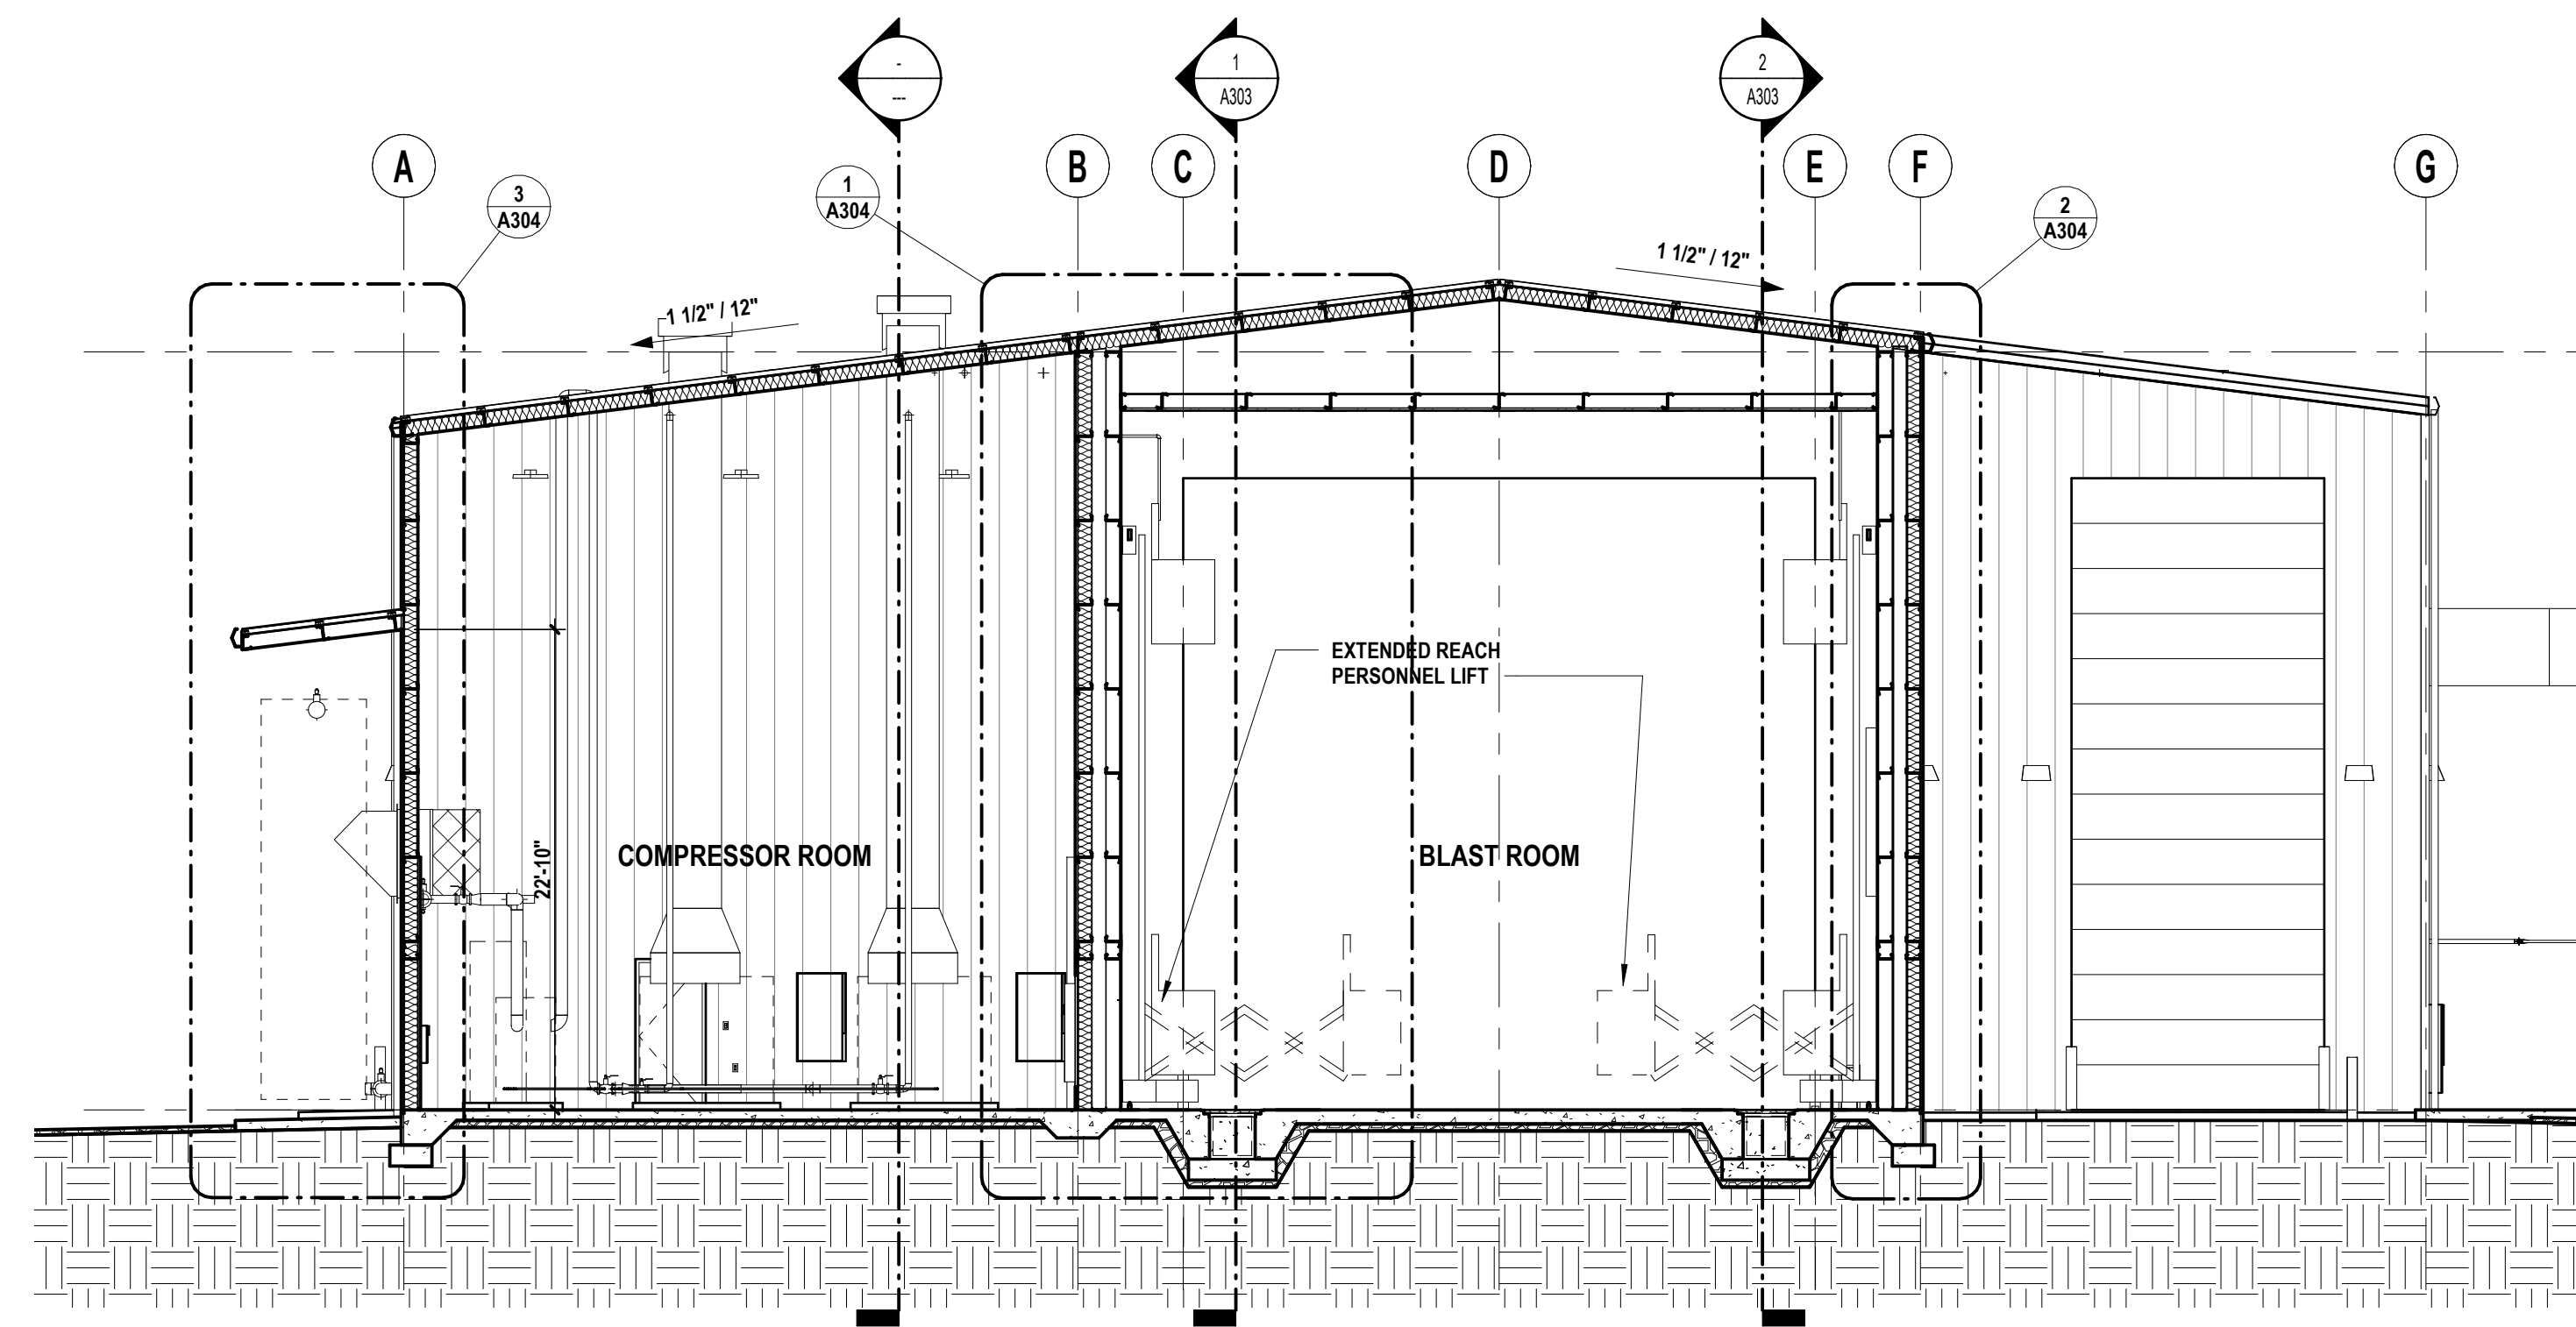

2 BUILDING SECTION - COMPRESSOR ROOM AND BLAST ROOM
1/8" = 1'-0"

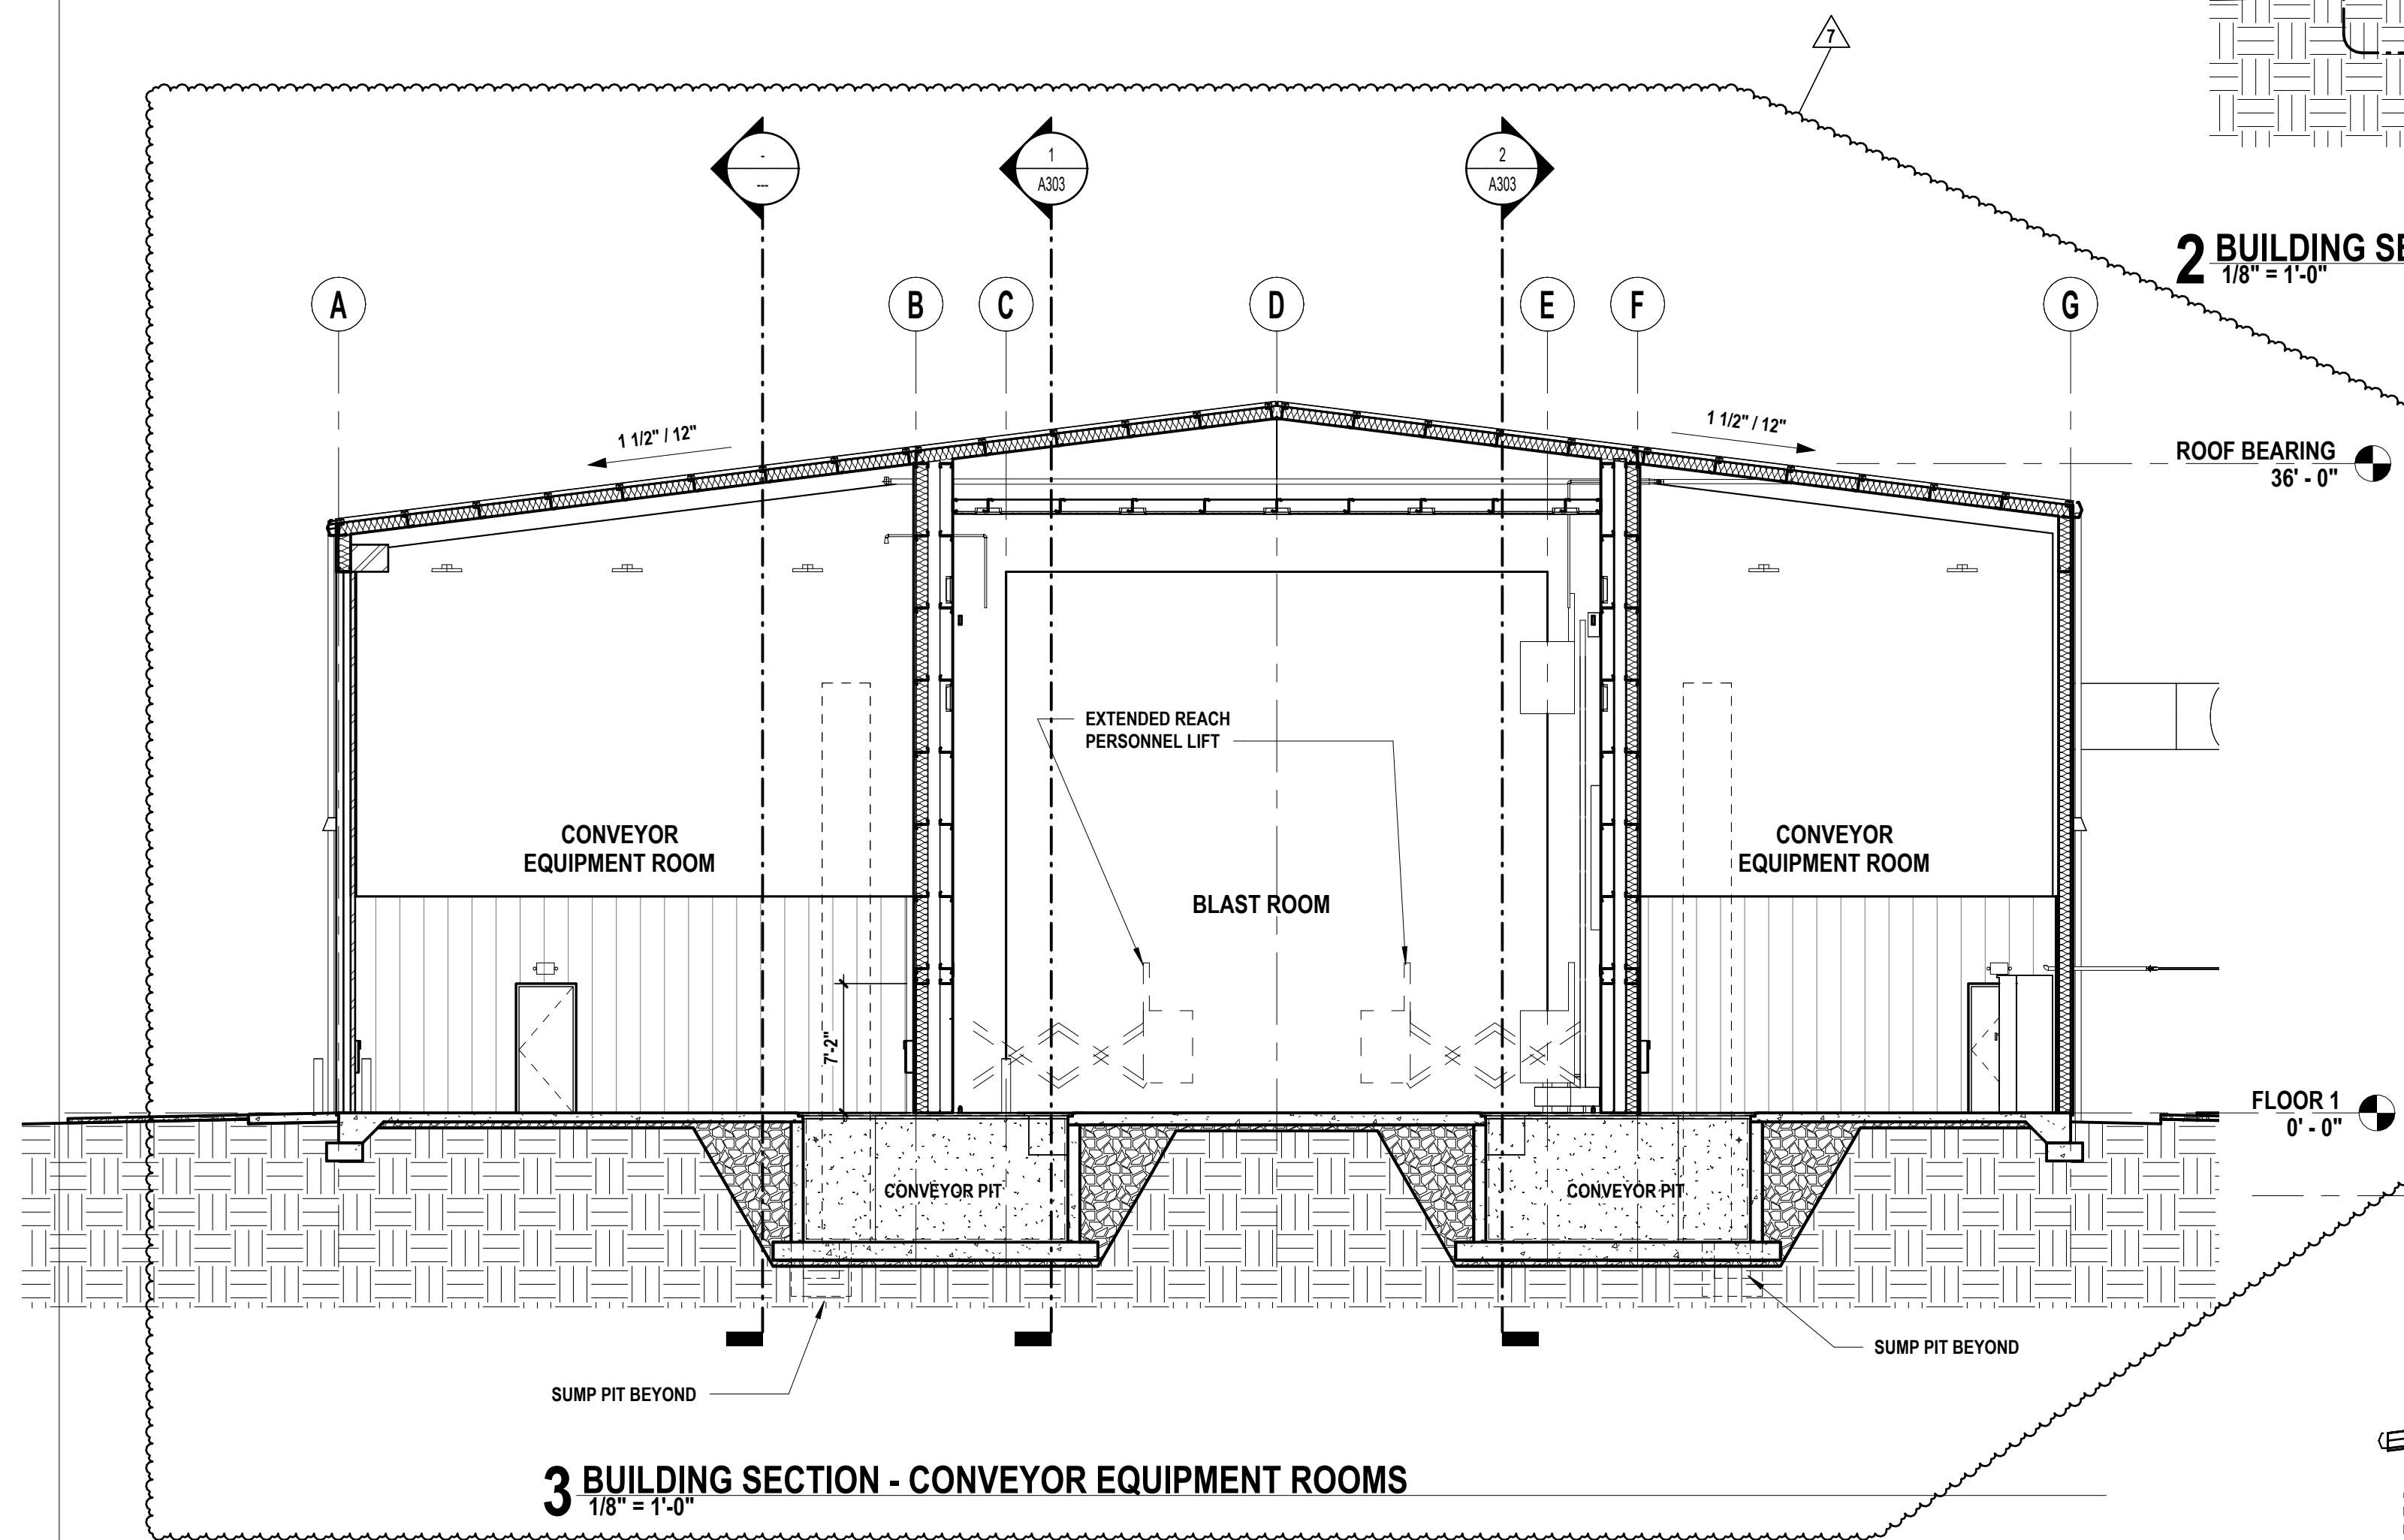

3 BUILDING SECTION - CONVEYOR EQUIPMENT ROOMS
1/8" = 1'-0"

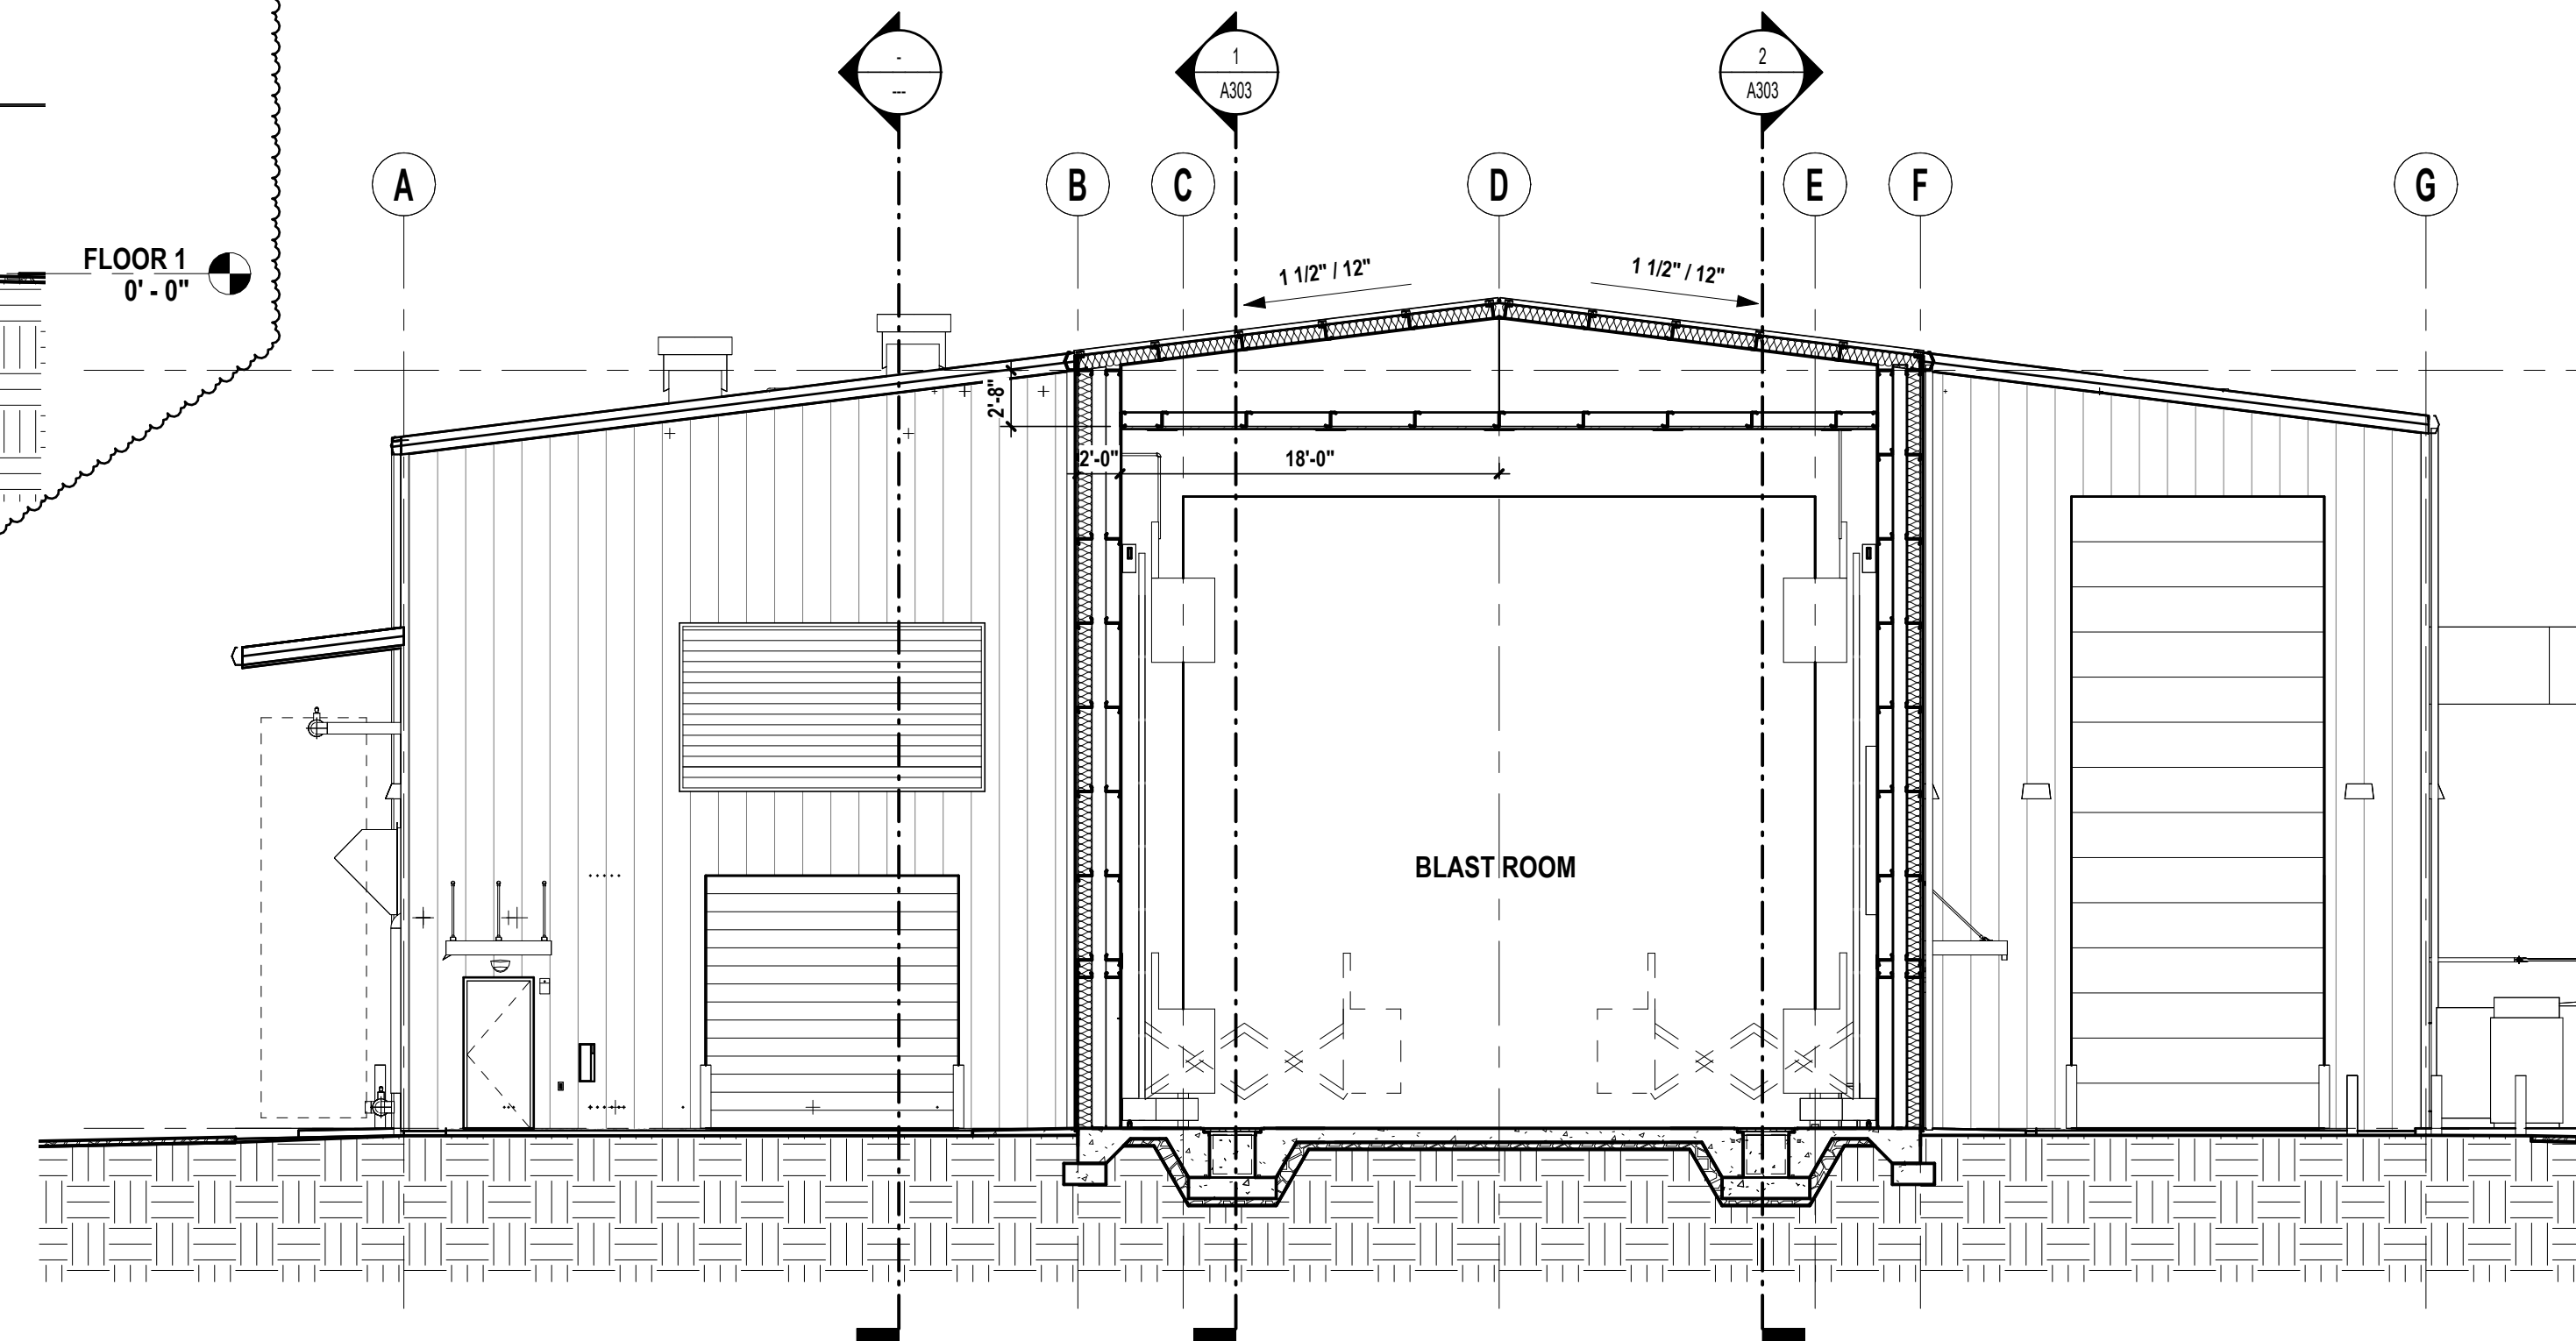

1 BUILDING SECTION - TYPICAL BLAST ROOM
1/8" = 1'-0"