



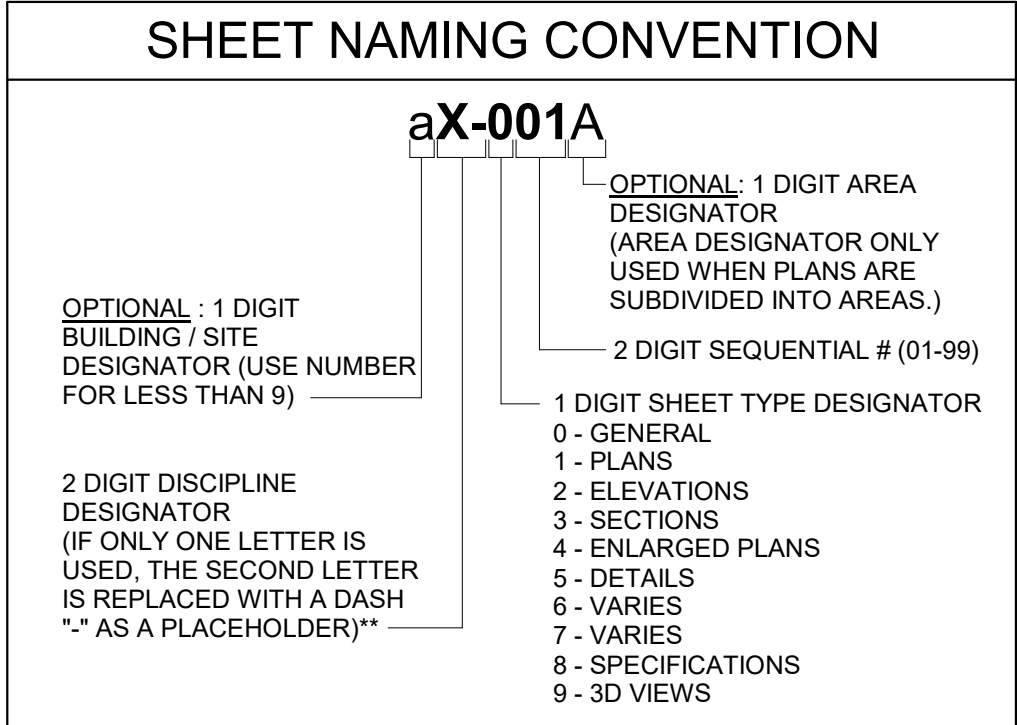

MATERIALS

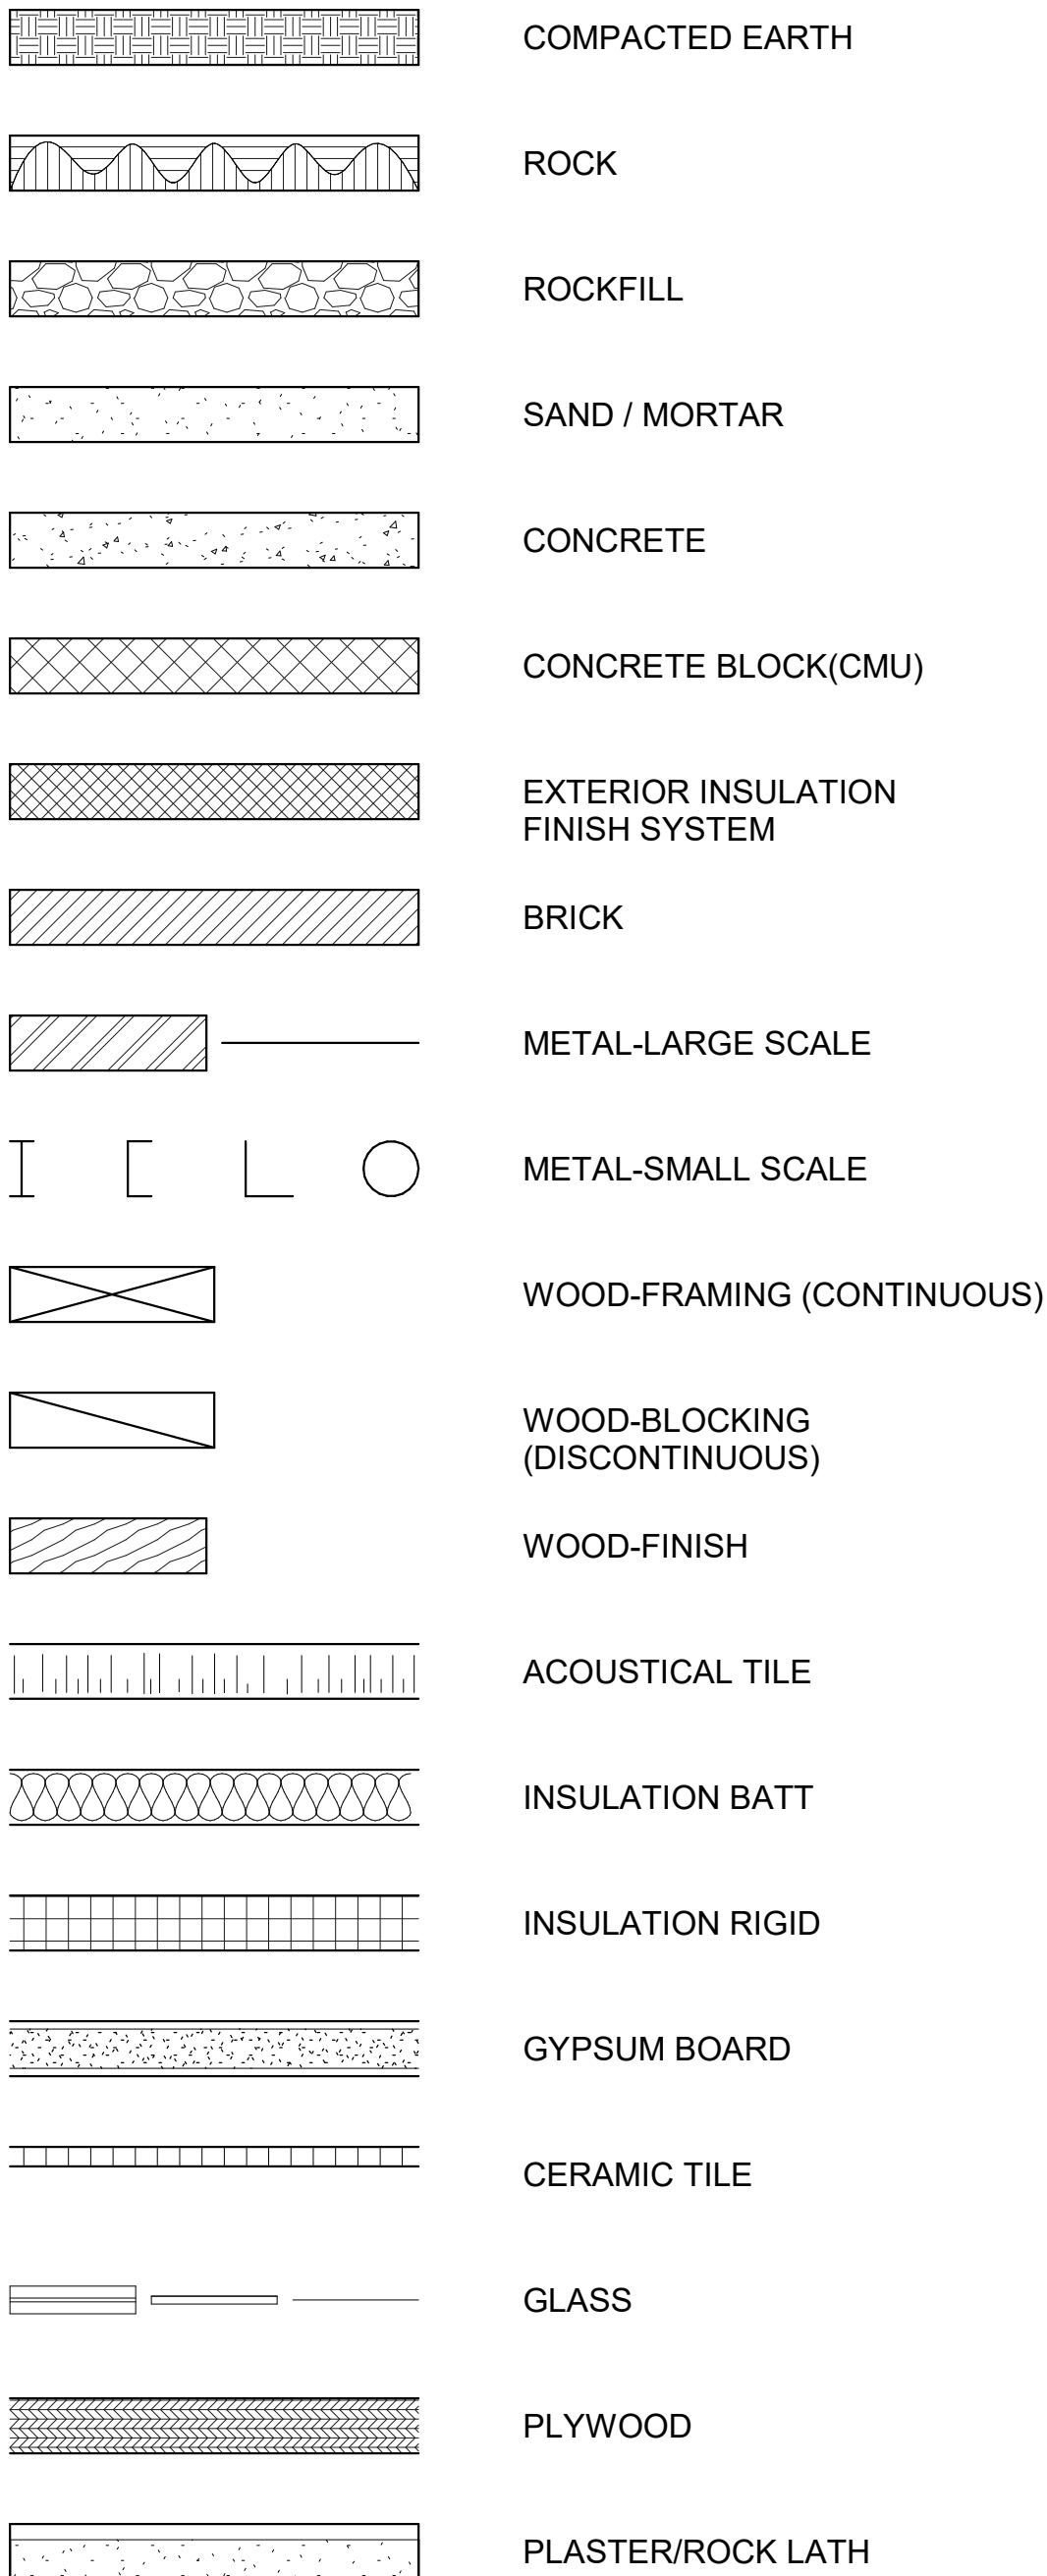


ARCHITECTURAL GENERAL NOTES:

- THE DRAWINGS INDICATE THE GENERAL EXTENT OF WORK. THE DRAWINGS ARE NOT INTENDED TO INDICATE OR DESCRIBE ALL WORK REQUIRED FOR THE FULL PERFORMANCE AND COMPLETION OF THE REQUIREMENTS OF THE CONTRACT DOCUMENTS.
- THE ENUMERATION OF PARTICULAR ITEMS OF WORK IN ONE PORTION OF THE CONTRACT DOCUMENTS SHALL NOT BE CONSTRUED TO EXCLUDE OTHER ITEMS NECESSARY OR IMPLIED THEREFROM.
- THE CONTRACTOR IS RESPONSIBLE FOR THE COORDINATION OF THE WORK SO THAT NO WORK SHALL BE LEFT IN AN UNFINISHED OR INCOMPLETE CONDITION.
- WORK SHALL CONFORM TO APPLICABLE INDUSTRY AND MANUFACTURER'S PUBLISHED STANDARDS FOR QUALITY OF MATERIALS AND WORKMANSHIP AS WELL AS REQUIREMENTS IN THE CONSTRUCTION DOCUMENTS. ANY CONFLICTING REQUIREMENTS OF THE SOURCES LISTED ABOVE SHALL BE BROUGHT TO THE ARCHITECT'S ATTENTION PRIOR TO PROCEEDING WITH THE WORK.
- THE CONTRACTOR SHALL PROTECT EXISTING, IN-PLACE, AND PROPOSED WORK.
- WORK NOTED "N.I.C." IS NOT MEANT TO BE PART OF THE CONSTRUCTION SCOPE OF WORK AGREEMENT.
- THE CONTRACTOR SHALL PAY FOR AND COORDINATE THE REMOVAL AND LEGAL DISPOSAL OF MATERIALS AND RUBBISH. ONCE ON SITE, THE CONTRACTOR SHALL VERIFY EXISTING CONDITIONS THAT CORRESPOND TO THOSE SHOWN ON THE CONSTRUCTION DOCUMENTS. THE CONTRACTOR SHALL NOTIFY THE ARCHITECT IN WRITING OF ANY DIFFERING CONDITIONS BEFORE COMMENCEMENT OF WORK.
- DO NOT SCALE DRAWINGS: DIMENSIONS GOVERN. LARGE SCALE DETAILS GOVERN OVER SMALL SCALE DETAILS. THE CONTRACTOR SHALL NOTIFY THE ARCHITECT IN WRITING OF ANY DIFFERING CONDITIONS BEFORE COMMENCEMENT OF WORK.
- DIMENSIONS NOTED AS 'HOLD' SHALL NOT VARY BY MORE THAN 1/8" FROM SIDE TO SIDE OR FROM FRONT TO BACK, FINISHED SURFACE TO FINISHED SURFACE.
- WALL AND/OR CEILING ASSEMBLIES THAT ARE IDENTIFIED WITH A FIRE RESISTIVE RATING SHALL BE CONSTRUCTED AS DETAILED HEREIN.
- DIMENSIONS SHOWN ARE TO FACE OF STUD OR CMU (U.N.O.).
- THE CONTRACTOR SHALL PERFORM WORK IN ACCORDANCE WITH APPLICABLE CODES, ORDINANCES AND REGULATORY AGENCIES AND SHALL OBTAIN NECESSARY BUILDING AND FIRE PERMITS FROM AUTHORITIES HAVING JURISDICTION.
- INTERIOR FINISH MATERIALS SHALL COMPLY WITH THE REQUIREMENTS OF APPLICABLE CODES, ORDINANCES AND REGULATORY AGENCIES.
- DISSIMILAR METALS SHALL BE ISOLATED FROM EACH OTHER TO AVOID GALVANIC CORROSION.
- NOTES APPEAR ON VARIOUS SHEETS FOR DIFFERENT SYSTEMS AND MATERIALS. SHEETS ARE TO BE REVIEWED AND NOTES ON INDIVIDUAL SHEETS SHALL BE APPLIED TO RELATED DRAWINGS AND DETAILS.
- A FINISH INDICATION ON A WALL SHALL MEAN THE ENTIRE LENGTH AND HEIGHT OF WALL IS TO BE FINISHED OR FIRE-RATED AS INDICATED.
- WHEN NON-DIMENSIONED PARTITIONS APPEAR IN CONJUNCTION WITH DOOR OPENINGS, THE DOOR WIDTH AND THE DOOR FRAME DETAILS DETERMINE THE LOCATION OF ADJACENT WALLS AND FRAMES.
- DETAILS NOT SHOWN ARE SIMILAR IN CHARACTER TO THOSE DETAILED. WHERE SPECIFIC DIMENSIONS, DETAILS OR DESIGN INTENT CANNOT BE DETERMINED, CONSULT THE ARCHITECT BEFORE PROCEEDING WITH THE WORK.
- THE CONTRACTOR SHALL COORDINATE MECHANICAL AND ELECTRICAL FLOOR AND WALL SLEEVES INCLUDING CONDUITS WITH MECHANICAL, ELECTRICAL, PLUMBING, FIRE PROTECTION, STRUCTURAL AND ARCHITECTURAL DRAWINGS.
- PROVIDE ACCESS PANELS AS REQUIRED BY APPLICABLE CODES AND AS REQUIRED FOR MECHANICAL EQUIPMENT AND PLUMBING WORK. ACCESS PANELS SHALL BE CONCEALED AND LOCATIONS SHALL BE REVIEWED WITH THE ARCHITECT PRIOR TO PROCEEDING.
- PIPE DUCTS AND BUS DUCTS THAT PENETRATE FLOOR SLABS OR WALL PARTITIONS SHALL BE INSTALLED IN A MANNER THAT WILL PRESERVE THE MOISTURE RESISTIVENESS, FIRE RATINGS, AND STRUCTURAL INTEGRITY OF THE BUILDING.
- DO NOT CUT INTO, REMOVE OR ALTER ANY STRUCTURAL MEMBER OR PORTION OF THE FLOOR SYSTEM UNLESS IT IS SPECIFICALLY NOTED OR SHOWN ON THE STRUCTURAL DRAWINGS.
- PROVIDE EXPANSION AND CONTROL JOINTS IN WORK AS PER PRODUCT MANUFACTURER'S STANDARDS.
- INTERIOR PARTITION MOVEMENT CONTROL:
 - VERTICAL CONTROL JOINTS FOR ANY WALL LENGTH ARE TO OCCUR AT NOT MORE THAN 30'-0" O.C. IN THE HORIZONTAL DIRECTION, UNLESS NOTED OTHERWISE.
 - PROVISIONS SHALL BE MADE IN THE DESIGN, FABRICATION, AND INSTALLATION OF INTERIOR PARTITIONS FOR TYPICAL FLOOR DEFLECTIONS OF THE STRUCTURE UNDER SUPERIMPOSED LOADS AS FOLLOWS:
 - TYPICAL ROOF/FLOOR MEMBERS: SPAN/360 BUT NOT LESS THAN 1/2".
- THE CONTRACTOR SHALL PLAN HIS/HER WORK TO PROVIDE ADEQUATE PROTECTION FOR PERSONS AND PROPERTY AT ALL TIMES, AND EXECUTE THE WORK IN SUCH A MANNER TO AVOID ANY HAZARD TO PERSONS AND PROPERTY AS NECESSARY.
- THE CONTRACTOR SHALL COORDINATE THE PHASING OF THE WORK TO BE PERFORMED IN OR ABOUT EXISTING FACILITIES, IF APPLICABLE, WITH THE OWNER PRIOR TO START OF SUCH WORK.


ARCHITECTURAL GENERAL DEMOLITION NOTES:

- ALL EXISTING CONDITIONS INDICATED ON THE DRAWINGS SHALL BE FIELD-VERIFIED BY THE CONTRACTOR. ANY DIFFERING CONDITIONS SHALL BE BROUGHT TO THE ATTENTION OF THE ARCHITECT.
- ALL DEMOLITION MATERIAL, EQUIPMENT AND DEBRIS SHALL BE REMOVED FROM THE SITE AND DISPOSED OF PROPERLY.
- REVIEW INSTALLATION DRAWINGS FOR MATERIALS AND BE FAMILIAR WITH LIMITS OF DEMOLITION. KNOW AND UNDERSTAND MATERIAL INSTALLATION IN AREAS WHERE EXISTING MATERIALS ARE REMOVED.
- SEE STRUCTURAL, MECHANICAL, PLUMBING AND ELECTRICAL DRAWINGS FOR ADDITIONAL INFORMATION.
- REFER TO DRAWINGS FOR ADDITIONAL DEMOLITION INFORMATION.
- DO NOT CUT INTO, REMOVE OR ALTER ANY STRUCTURAL MEMBER UNLESS IT IS SPECIFICALLY NOTED OR SHOWN ON THE STRUCTURAL DRAWINGS.
- WHILE WORK UNDER THIS CONTRACT IS IN PROCESS, PROTECT EXISTING BUILDING, GROUNDS AND CONTENTS INCLUDING ADJACENT AREAS FROM DAMAGE OR HARM.
- FOR ASBESTOS PRODUCTS FOUND AT THE SITE REFER TO THE ASBESTOS AND LEAD BASED PAINT INSPECTION AND PCB SAMPLING REPORT CONTAINED WITHIN THESPECIFICATIONS.
- CONTRACTOR SHALL ASSUME ALL PAINTED SURFACES CONTAIN LEAD. FOR ADDITIONAL INFORMATION ON LEAD BASED PAINT AND LEAD BASED BUILDING COMPONENT LOCATIONS AND CONCENTRATIONS FOUND AT THE SITE. REFER TO THE ASBESTOS AND LEAD BASED PAINT INSPECTION AND PCB SAMPLING REPORT CONTAINED WITHIN THE SPECIFICATIONS. CONTRACTOR TO MAINTAIN A COPY OF ALL ASBESTOS, LEAD BASED PAINT AND PCB SAMPLING REPORTS ON SITE.

SYMBOLS:

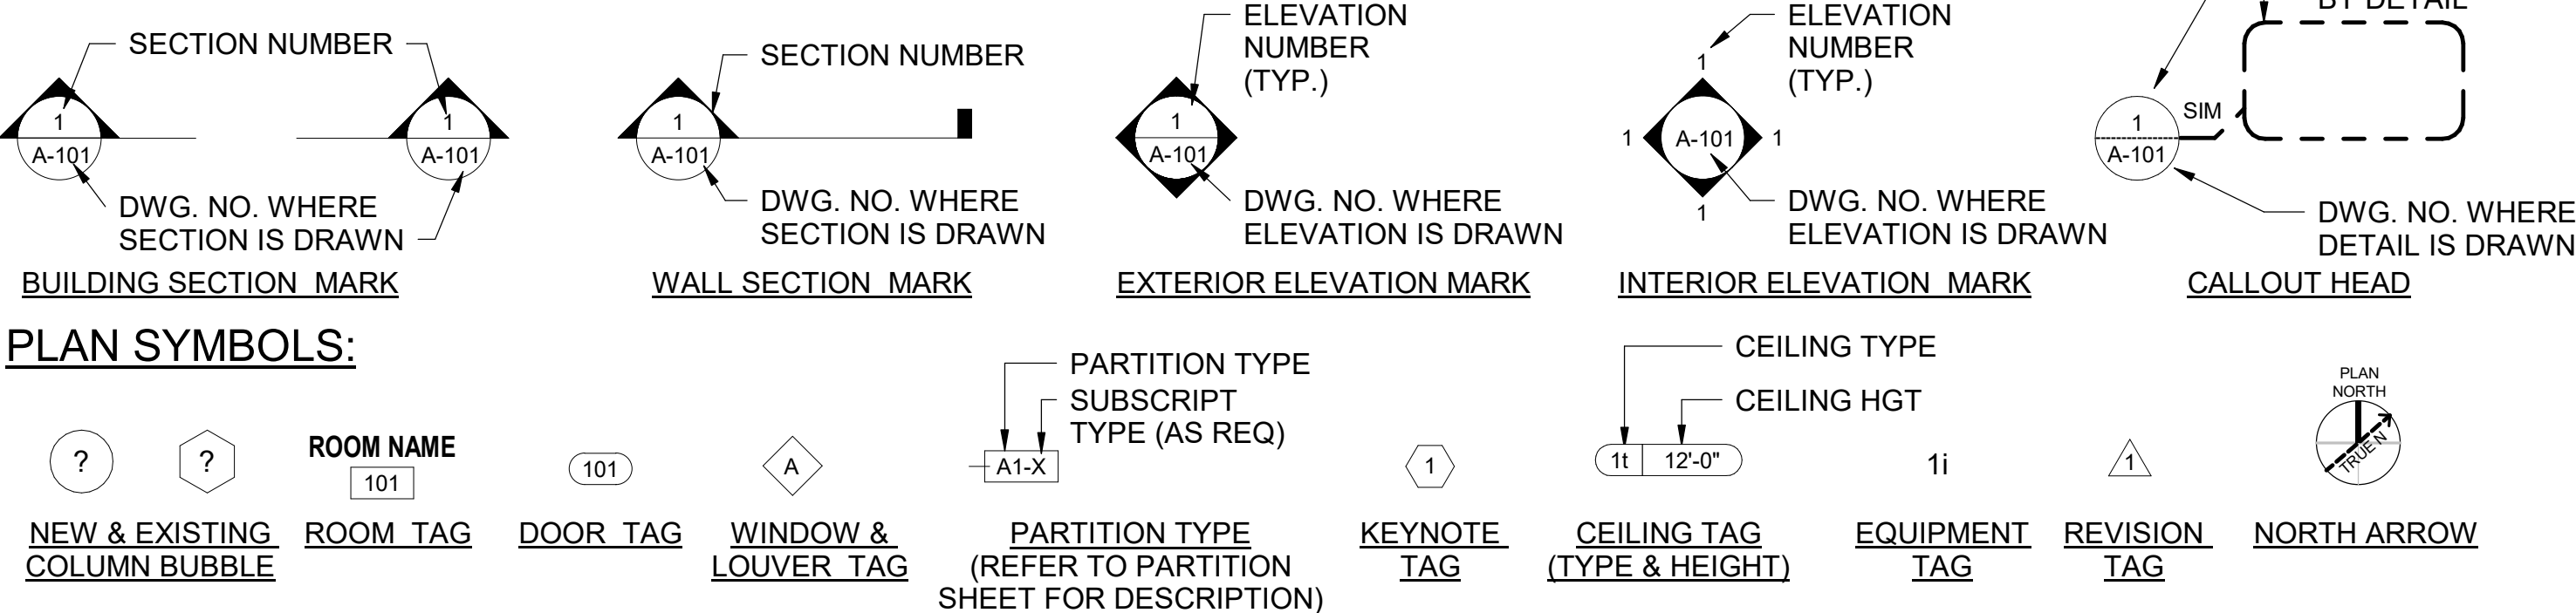

VIEW TITLES:

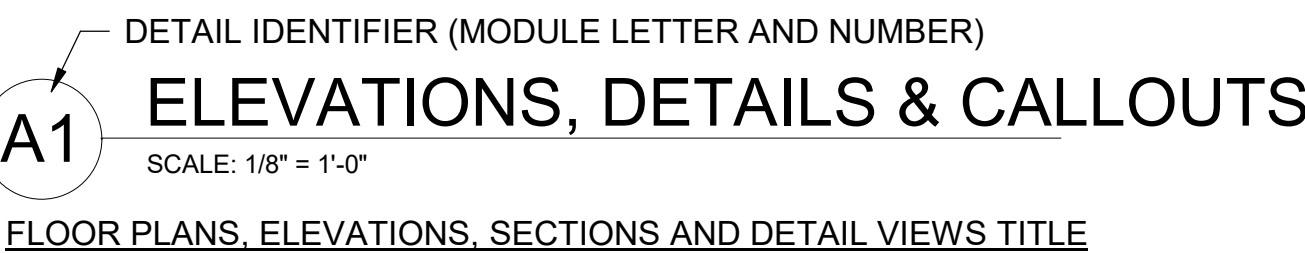

ARCHITECTURAL ABBREVIATIONS:

AFF	ABOVE FINISHED FLOOR	FDN	FOUNDATION	PL	PLATE
ADAAG	AMERICAN W/ DISABILITIES	GA	GAGE / GAUGE	PLMB	PLUMBING
	ACCESSIBILITY GUIDELINES	GALV	GALVANIZED	PLYWD.	PLYWOOD
ADJ	ADJUST/ ADJUSTABLE	GFCI	GOVERNMENT FURNISHED	LBS. OR #	POUNDS
ACT	ACOUSTICAL CEILING TILE		CONTRACTOR INSTALLED	PSF	POUNDS / SQUARE FOOT
AHJ	AUTHORITY HAVING JURISDICTION	GFGI	GOVERNMENT FURNISHED	PSI	POUNDS / SQUARE INCH
			GOVERNMENT INSTALLED	PEMB	PRE-ENGINEERED
ANOD	ANODIZED	GL	GLASS / GLAZING		METAL BUILDING
AL / ALUM.	ALUMINUM	GOVT	GOVERNMENT	PRE-FAB	PREFABRICATED
ACM	ALUMINUM COMPOSITE PANEL	GYP	GYPSUM	PTB	PORCELAIN TILE BASE
		GW	GYPSUM WALL BOARD	Q.T.	QUARRY TILE
APPROX	APPROXIMATE	HDW	HARDWARE	RAF	RAISED ACCESS FLOOR
AR/ARCH	ARCHITECTURAL	HGT	HEIGHT	RCPT	RECEPTIONIST / RECEPTION
AT / FP	ANTI TERRORISM / FORCE PROTECTION	HM	HOLLOW METAL	REF	REFERENCE
		HORIZ	HORIZONTAL	REINF	REINFORCEMENT / REINFORCED
AVG	AVERAGE	HB	HOSE BIBB		REQUIRED
A / V	AUDIO/VISUAL	HVAC	HEATING VENTILATION & AIR CONDITIONING	REQ'D	REVISIONS / REVISED
BLKG	BLOCKING		INSULATED METAL PANEL	R / D	ROOF DRAIN
BD	BOARD	IMP	INCH	RH	RIGHT HAND
BTM	BOTTOM	IN	INSULATION	RHR	RIGHT HAND REVERSE
B / O	BOTTOM OF BUILDING	INT	INTERIOR	RM	ROOM
BLDG	CONTRACTOR FURNISHED	JAN	JANITOR	RO	ROUGH OPENING
CFCI	CONTRACTOR INSTALLED	JC	JANITOR'S CLOSET	RUB	RUBBER BASE
		JT	JOINT	SG	SAFETY GLASS / GLAZING
CFMF	METAL FRAMING	KP	KICK PLATE	SC	SEALED CONCRETE
				SCHED	SCHEDULE
CPT	CARPET			SECT	SECTION
CLG	CEILING	LAM	LAMINATE	SSK	SERVICE SINK
CLG HT	CEILING HEIGHT	LDG	LANDING	SIM	SIMILAR
CTR	CENTER	LAV	LAVATORY	STC	SOUND TRANSMISSION CLASS
¢	CENTER LINE	LH	LEFT HAND	SPEC(S)	SPECIFICATION
CT	CERAMIC TILE	LHR	LEFT HAND REVERSE	SFRM	SPRAYED FIRE RESISTIVE MATERIAL
CLR	CLEAR	LGT	LENGTH		SQUARE
CO	CLEANOUT	LT	LIGHT	SO	STAIN
COL	COLUMN	LTG	LIGHTING	ST	STAINLESS STEEL
CONC	CONCRETE	LONG	LONGITUDINAL	S.S.	STANDARD
CORR	CORRIDOR	LVR	LOUVER	STL	STEEL
CMU	CONCRETE MASONRY UNIT	L / V	LOW VOLTAGE	STOR	STORAGE
CONF	CONFERENCE	MAS	MASONRY	STR	STRUCTURAL
CONST	CONSTRUCTION	MO	MASONRY OPENING	SUSP	SUSPENDED
CONT	CONTINUOUS	MGR	MANAGER	TELECOMM	TELECOMMUNICATIONS
CONTR	CONTRACTOR	MANUF	MANUFACTURER	TEL	TELEPHONE
CJ	CONTROL JOINT	MATL	MATERIAL	THK	THICK / THICKNESS
CWT	CERAMIC WALL TILE	MAX	MAXIMUM	TLT	TOILET
CY	CUBIC YARD	MECH	MECHANICAL	T / O	TOP OF
DET	DETAIL	MTL	METAL	TYP	TYPICAL
DIA	DIAMETER	MWP	METAL WALL PANEL	U.L.	UNDERWRITERS LABORATORIES
DIM	DIMENSION	MB	MINI BLIND	UNFIN	UNFINISHED
DISP	DISPENSER	MIN	MINIMUM	U.N.O.	UNLESS NOTED OTHERWISE
DN	DOWN	MIR	MIRROR	VERT	VERTICAL
DS	DOWNSPOUT	MISC	MISCELLANEOUS	VEST	VESTIBULE
DESC	DESCRIPTION	N.I.C.	NOT IN CONTRACT	VCT	VINYL COMPOSITION TILE
DWG	DRAWING	NO (#)	NUMBER	VCB	VINYL COVE BASE
E	ELEVATION	NTS	NOT TO SCALE	V.I.F.	VERIFY IN FIELD
ELEC	ELECTRICAL OR ELECTRIC	NFPA	NATIONAL FIRE PROTECTION ASSOCIATION	WDT	WIDTH
EL	ELEVATION			W /	WITH
EW	ELECTRIC WATER COOLER	O.C.	ON CENTER	WC	WATER CLOSET
EP	EPOXY PAINT	OFCI	OWNER FURNISHED CONTRACTOR INSTALLED	WD	WOOD
ENGR	ENGINEER	OFGI	OWNER FURNISHED GOVERNMENT INSTALLED	WDW	WINDOW
EOS	EQUIPMENT			W / O	WITHOUT
EQUIP	EQUAL	O.H.	OPPOSITE HAND	WRGB	GYPSUM BOARD
EQ	EXISTING	OPNG	OPENING	YD	YARD
EXP	EXPANDED	OPP	OPPOSITE		
EJ	EXPANSION JOINT	O.D.	OUTSIDE DIAMETER		
EXP ST	EXPOSED TO STRUCTURE	OSHA	OCCUPATIONAL SAFETY AND HEALTH ACT		
EXT	EXTERIOR				
FDC	FIRE DEPARTMENT CONNECTION	OVHD / OH	OVERHEAD		
		O / D	OVERFLOW DRAIN		
FT	FEET	PFT	PORCELAIN FLOOR TILE		
FV	FIELD VERIFY	PT / PNT	PAINT		
FIN	FINISH	PR	PAIR		
FF	FINISHED FLOOR	PNL	PANEL		
FEC	FIRE EXTINGUISHER	PART	PARTITION		
FP	FIRE EXTINGUISHER CABINET	PJF	CONCRETE EXPANSION JOINTS		
FLR	FIRE PROTECTION	PLAS	PLASTIC		
FD	FLOOR DRAIN	PLAM	PLASTIC LAMINATE		
F / O	FACE OF				
FTG	FOOTING				

POND

3500 Parkway Lane
Suite 500
Peachtree Corners
Georgia 30092

Copyright © 2025 by Pond & Company. All rights reserved. No copying or duplication of these documents is allowed without the expressed written agreement of Pond & Company.

EOR/AOR SEAL

COA SEAL

CLIENT INFORMATION

PROJECT NAME

**VANTIVE TUBING
CLEAN ROOM**

1900 AR-201
MOUNTAIN HOME,
ARKANSAS 72653

DRAWING ISSUE

DATE	ISSUED FOR REVIEW	ISSUED FOR BID	ISSUED FOR BID
1/20/25	1/20/25	2/27/25	2/27/25
2/27/25	2/27/25	2/27/25	2/27/25

MARK

G O B MARK

DESIGNED BY: TB
DRAWN BY: MP
CHECKED BY: JS
SUBMITTED BY: JM
DATE: 04/24/2026
PROJECT #: 1241011

SHEET TITLE

**ARCHITECTURAL
GENERAL NOTES,
ABBREVIATIONS,
MATERIALS &
SYMBOLS**

SHEET NUMBER

dA-001

ORIGINAL SHEET SIZE:
36" X 42"