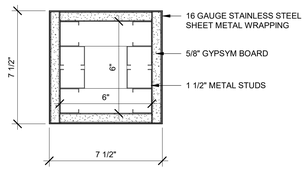

E1 AREA 565 - ELECTRICAL CHASE

SCALE: 3" = 1'-0"

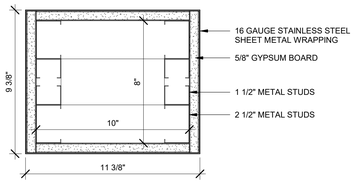

E2 AREA 565 - CHASE FOR TROUGH

SCALE: 3" = 1'-0"

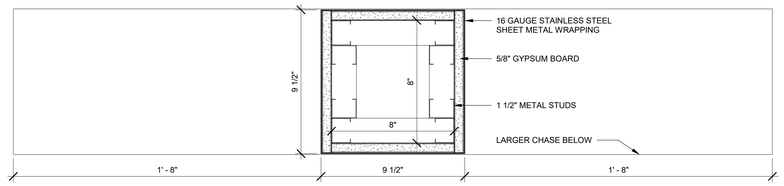

E4 AREA 565 - CHASE FOR DOWNSTREAM EQUIPMENT

SCALE: 3" = 1'-0"

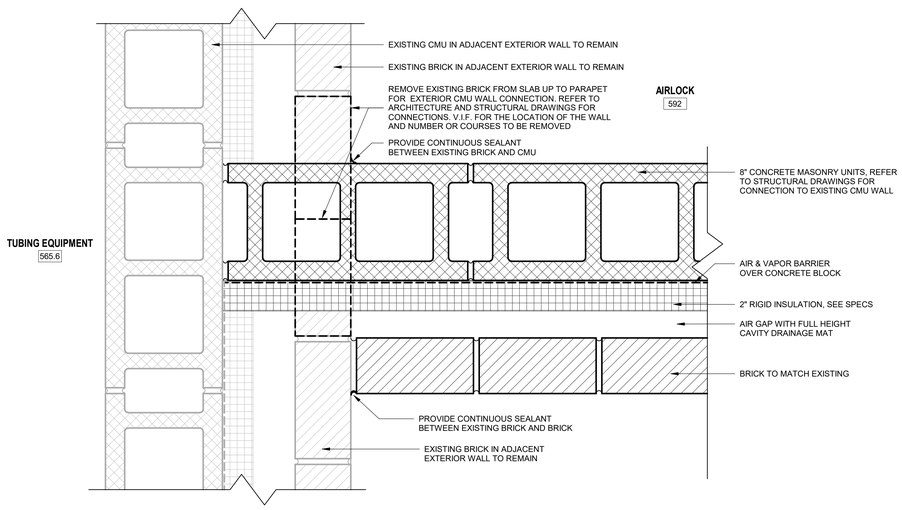

B1 PLAN DETAIL @ AIRLOCK ADDITION

SCALE: 3" = 1'-0"

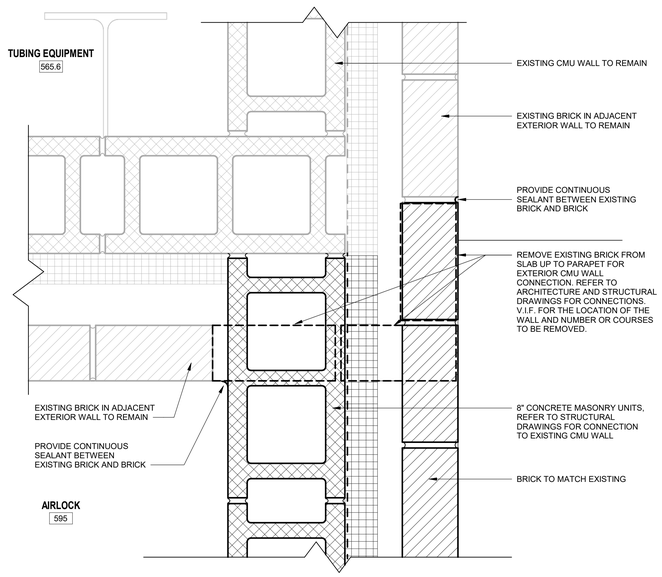

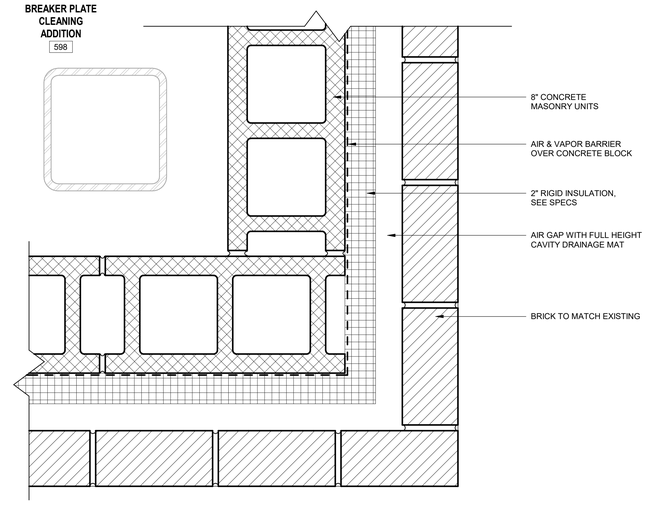

A4 PLAN DETAIL 2 @ BREAKER PLATE CLEAN ADDITION

SCALE: 3" = 1'-0"

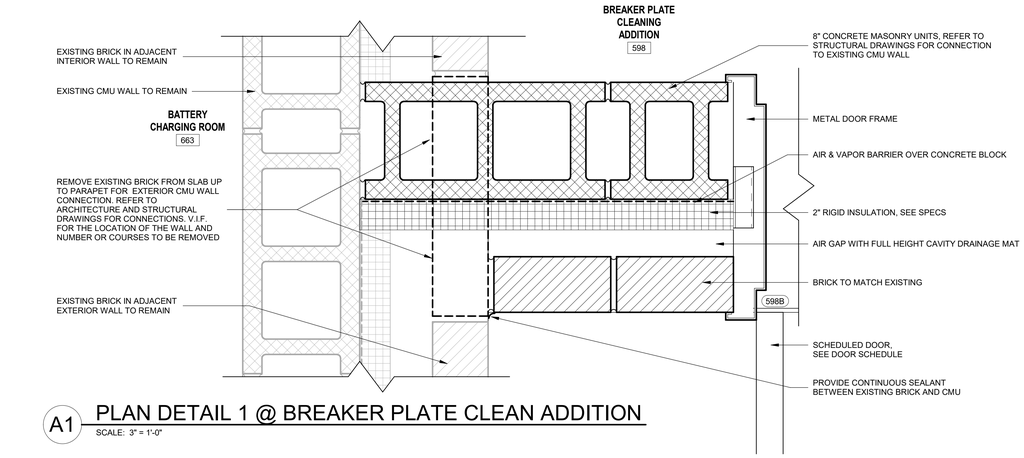

A1 PLAN DETAIL 1 @ BREAKER PLATE CLEAN ADDITION

SCALE: 3" = 1'-0"

SHEET NOTES

1. SEE SHEET A-001 FOR GENERAL NOTES.
2. SEE SHEET A-002 FOR SYMBOLS AND MATERIALS.
3. SEE SHEET A-003 FOR TYPICAL MOUNTING HEIGHTS, LOCATIONS AND DETAILS.
4. SEE SHEET A-004 FOR ADA DETAILS.
5. SEE SHEET A-005 FOR PARTITION TYPES.

POND
3500 Parkway Lane
Suite 500
Peachtree Corners
Georgia 30092

Copyright © 2026 by Pond & Company. All rights reserved. No copying or duplication of these drawings to be allowed without the expressed written agreement of Pond & Company.

EOR/AOR SEAL

COA SEAL

CLIENT INFORMATION

Vantive

PROJECT NAME

VANTIVE TUBING CLEAN ROOM

1900 AR-201
MOUNTAIN HOME,
ARKANSAS 72653

DRAWING ISSUE

MARK	DESCRIPTION	DATE
D	ISSUED FOR BID, EQ BID CLARIFICATIONS	24APRIL26
G	ISSUED FOR BID	27FEB26

DESIGNED BY:	TB
DRAWN BY:	MP
CHECKED BY:	JS
SUBMITTED BY:	JM
DATE:	04/24/2026
PROJECT #:	1241011

SHEET TITLE

AREA 565 - PLAN DETAILS

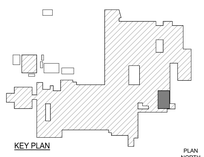

SCALE: 1 1/2" = 1'-0"

SHEET NUMBER

dA-501

ORIGINAL SHEET SIZE:
30" X 42"

ISSUED FOR BID

4/24/2026 2:21:18 PM Autodesk Docs://Baxter and Vantive-Mountain Home/BAXTER_VANTIVE_Master Base File_ARCH_v25.rvt