

DA SEAL

CLIENT INFORMATION

PROJECT NAME

1900 AR-201
MOUNTAIN HOME,
ARKANSAS 72653

AWING ISSUE

27FEB26
23JAN26
14NOV25
DATE

CLARIFICATIONS	ISSUED FOR BID	ISSUED FOR APPROVAL	ISSUED FOR REVIEW	DESCRIPTION

MARK	B	C	D
------	---	---	---

DESIGNED BY: TB
DRAWN BY: MP
CHECKED BY: JS
SUBMITTED BY: JM
DATE: 04/24/2026
PROJECT #: 1241011



SHEET TITLE

AREA 565 - ROOF DETAILS

SHEET NUMBER

dA-541

ORIGINAL SHEET SIZE:
30" X 42"

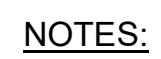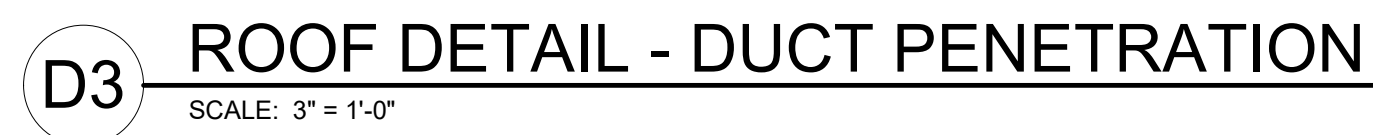

1. WOOD NAILERS ARE INSTALLED ONLY AT SCUPPERS TO SECURE METAL SLEEVE AND MUST EXTEND PAST THE WIDTH OF METAL SLEEVE FLANGE.
2. INSTALL WAIL FLASHING PRIOR TO SCUPPER INSTALLATION.
3. METAL SCUPPER BOX MUST HAVE CONTINUOUS FLANGES WITH ROUNDED CORNERS. SOLDER ALL SCUPPER SEAMS W/ HOT TIGHT.
4. WATER CUT-OUT MASTIC UNDER SCUPPER FLANGE MUST BE UNDER CONSTANT COMPRESSION.
5. SCUPPER FLANGES MUST BE TOTALLY COVERED BY PRESSURE SENSITIVE ELASTOFORM FLASHING WITH MINIMUM 2" COVERAGE PAST NAIL HEAD.
6. UNDERLAYS MUST BE INSTALLED UNDER SCUPPER FLASHING EDGES ON SCUPPER EDGE. TPO PRIMER MUST BE USED TO PREPARE SURFACES PRIOR TO THE APPLICATION OF SEALANT.

A1 **OVERFLOW SCUPPER DETAIL**
SCALE: 3" = 1'-0"

0 1" 2" 4"
SCALE: 6" = 1'-0"

0 6" 1'-0" 1'-6"

SCALE: 1 1/2" = 1'-0"

ISSUED FOR BID