

SHEET NOTES

1. REFER TO DM001 FOR PROCESS GENERAL NOTES AND DESIGN CRITERIA.
2. REFER TO DM002 FOR PROCESS ABBREVIATIONS AND LEGENDS.

POND3500 Parkway Lane
Suite 500
Peachtree Corners
Georgia 30092

Copyright © 2024 by Pond & Company. All rights reserved. No copying or duplication of these documents is allowed without the expressed written agreement of Pond & Company.

EOR/AOR SEAL

COA SEAL

CLIENT INFORMATION

Vantive

PROJECT NAME

**VANTIVE
TUBING
CLEAN ROOM**1900 AR-201
MOUNTAIN HOME,
ARKANSAS 72653

KEYNOTES

1. PROPOSED LOCATION FOR BELTED CONVEYOR CB-01,02 FOR OUT GOING MATERIAL.
2. PROPOSED LOCATION FOR BELTED CONVEYOR CB-03 FOR SCRAP MATERIAL.
3. PROPOSED LOCATION FOR FUTURE LINE 20 EXTRUDER.
4. DISTANCE FROM EDGE OF TROUGH TO EXTRUDER SCREW CENTER LINE WHEN TROUGH IS SWUNG OUT. MIN CLEARANCE NEEDED 19".
5. DISTANCE NEEDED BETWEEN BACK OF TROUGH AND WALL.

39.6 40 47'-9" (REF.) 40.6

E

D


C

B

A

B1 GENERAL ARRANGEMENT - 565 CLEAN ROOM ENLARGED


SCALE: 1/4" = 1'-0"

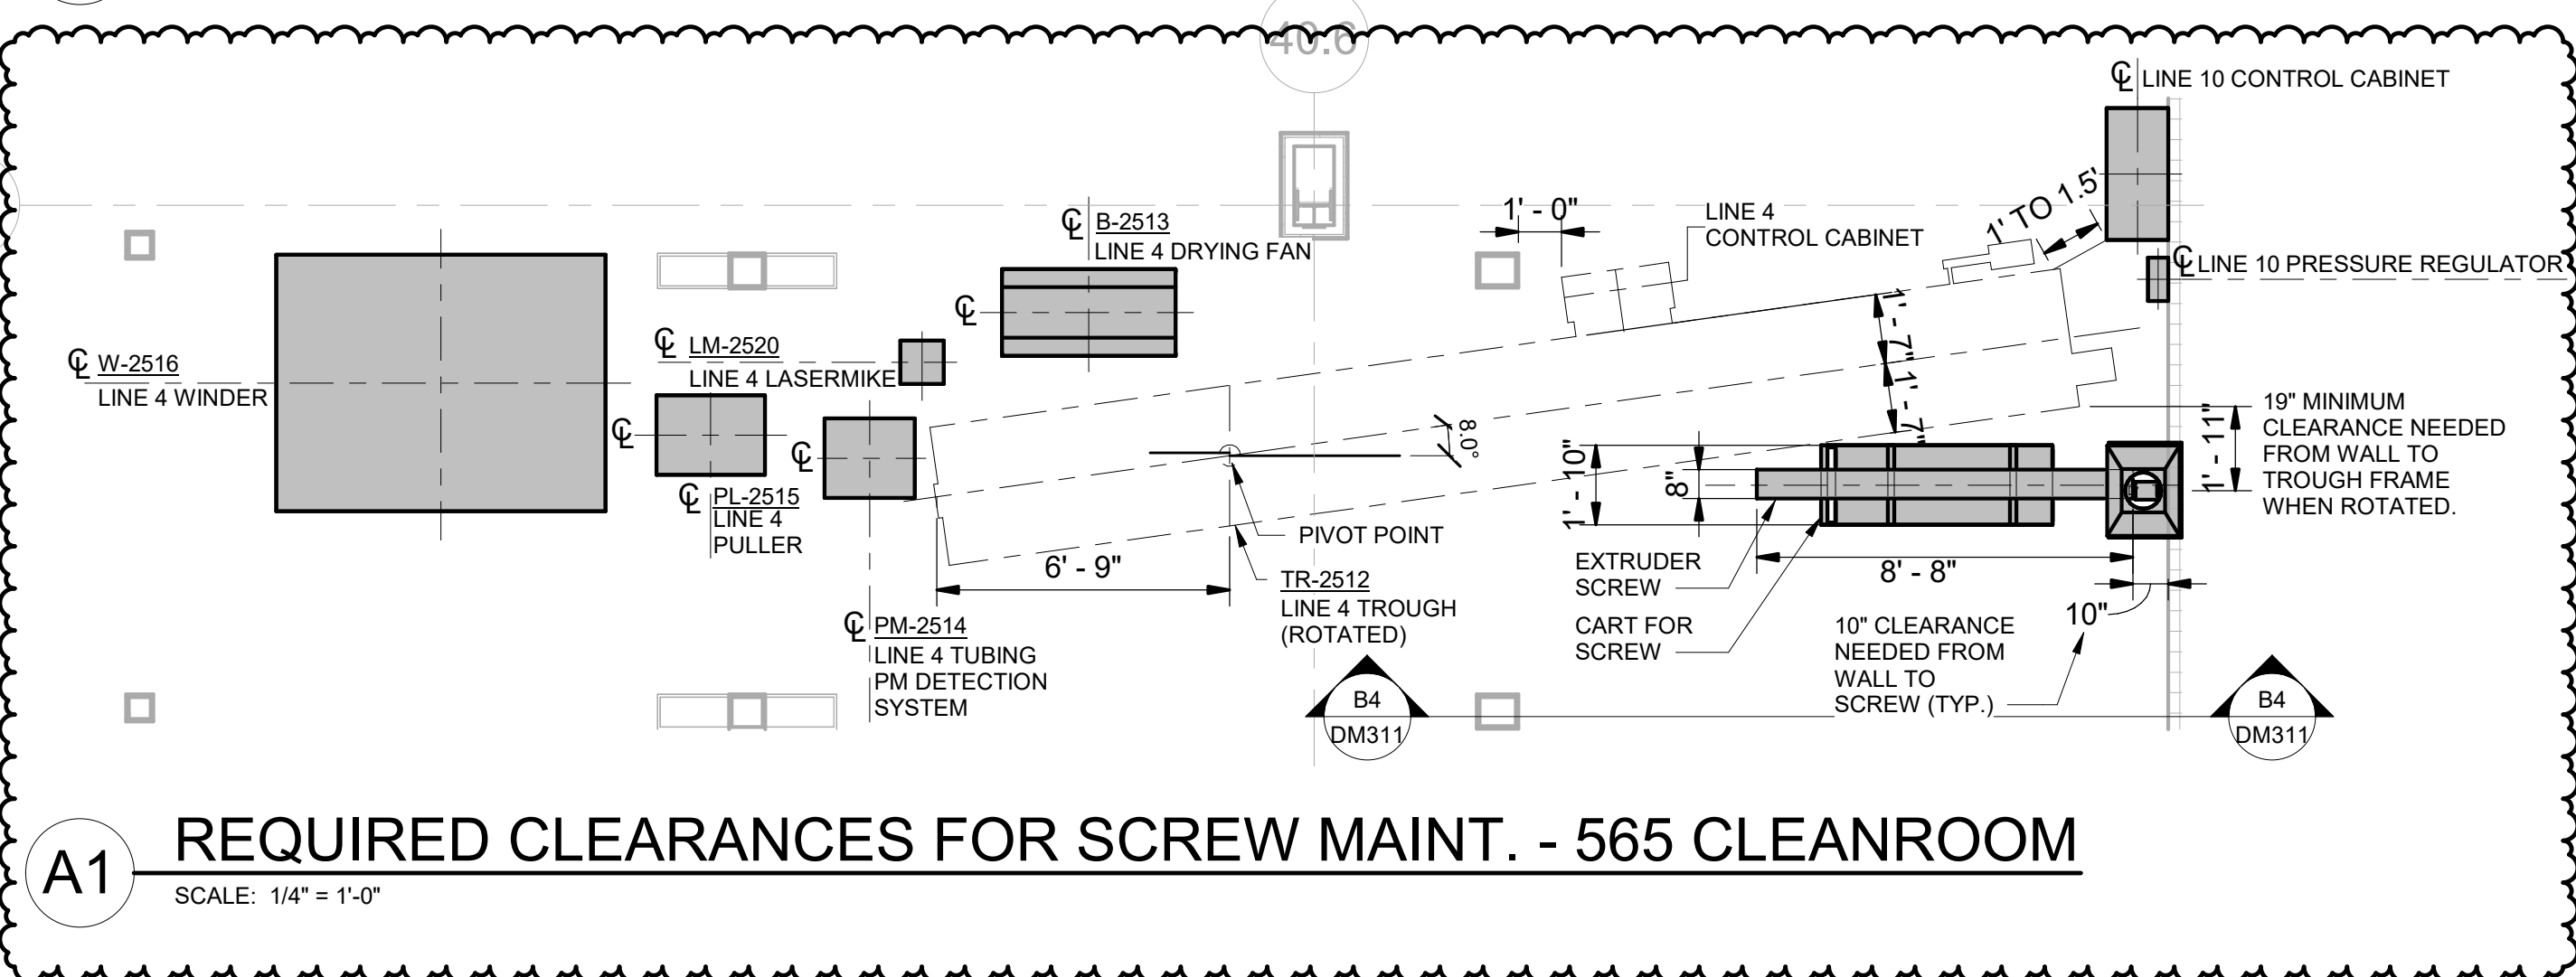**A1 REQUIRED CLEARANCES FOR SCREW MAINT. - 565 CLEANROOM**

SCALE: 1/4" = 1'-0"

4 0 4 8
SCALE: 1/4" = 1'-0"

KEY PLAN

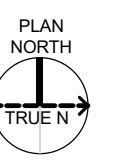

SHEET NUMBER

DM304ORIGINAL SHEET SIZE:
36" X 42"

ISSUED FOR BID