

1

2

3

4

5

6

SHEET NOTES

1. REFER TO DM001 FOR PROCESS GENERAL NOTES AND DESIGN CRITERIA.
2. REFER TO DM002 FOR PROCESS ABBREVIATIONS AND LEGENDS.

**POND**

3500 Parkway Lane  
Suite 500  
Peachtree Corners  
Georgia 30092

Copyright © 2024 by Pond & Company. All rights reserved. No copying or duplication of these documents is allowed without the expressed written agreement of Pond & Company.

EOR/AOR SEAL

COA SEAL

CLIENT INFORMATION

**Vantive**

PROJECT NAME

**VANTIVE  
TUBING  
CLEAN ROOM**

1900 AR-201  
MOUNTAIN HOME,  
ARKANSAS 72653

DRAWING ISSUE

| DATE       | DESCRIPTION            |
|------------|------------------------|
| 04/24/2026 | ISSUED FOR BID, EQ BID |
| 01/23/2026 | ISSUED FOR APPROVAL    |
| 11/14/2025 | ISSUED FOR REVIEW      |

| MARK | DESCRIPTION            |
|------|------------------------|
| D    | ISSUED FOR BID, EQ BID |
| C    | ISSUED FOR APPROVAL    |
| A    | ISSUED FOR REVIEW      |

|               |            |
|---------------|------------|
| DESIGNED BY:  | JC         |
| DRAWN BY:     | JS         |
| CHECKED BY:   | JC         |
| SUBMITTED BY: | CL         |
| DATE:         | 04/24/2026 |
| PROJECT #:    | 1241011    |

SHEET TITLE


**GENERAL  
ARRANGEMENT -  
565 ACRYLICS  
AREA ENLARGED  
PLAN**

SHEET NUMBER

**DM306**


ORIGINAL SHEET SIZE:  
36" X 42"

ISSUED FOR BID

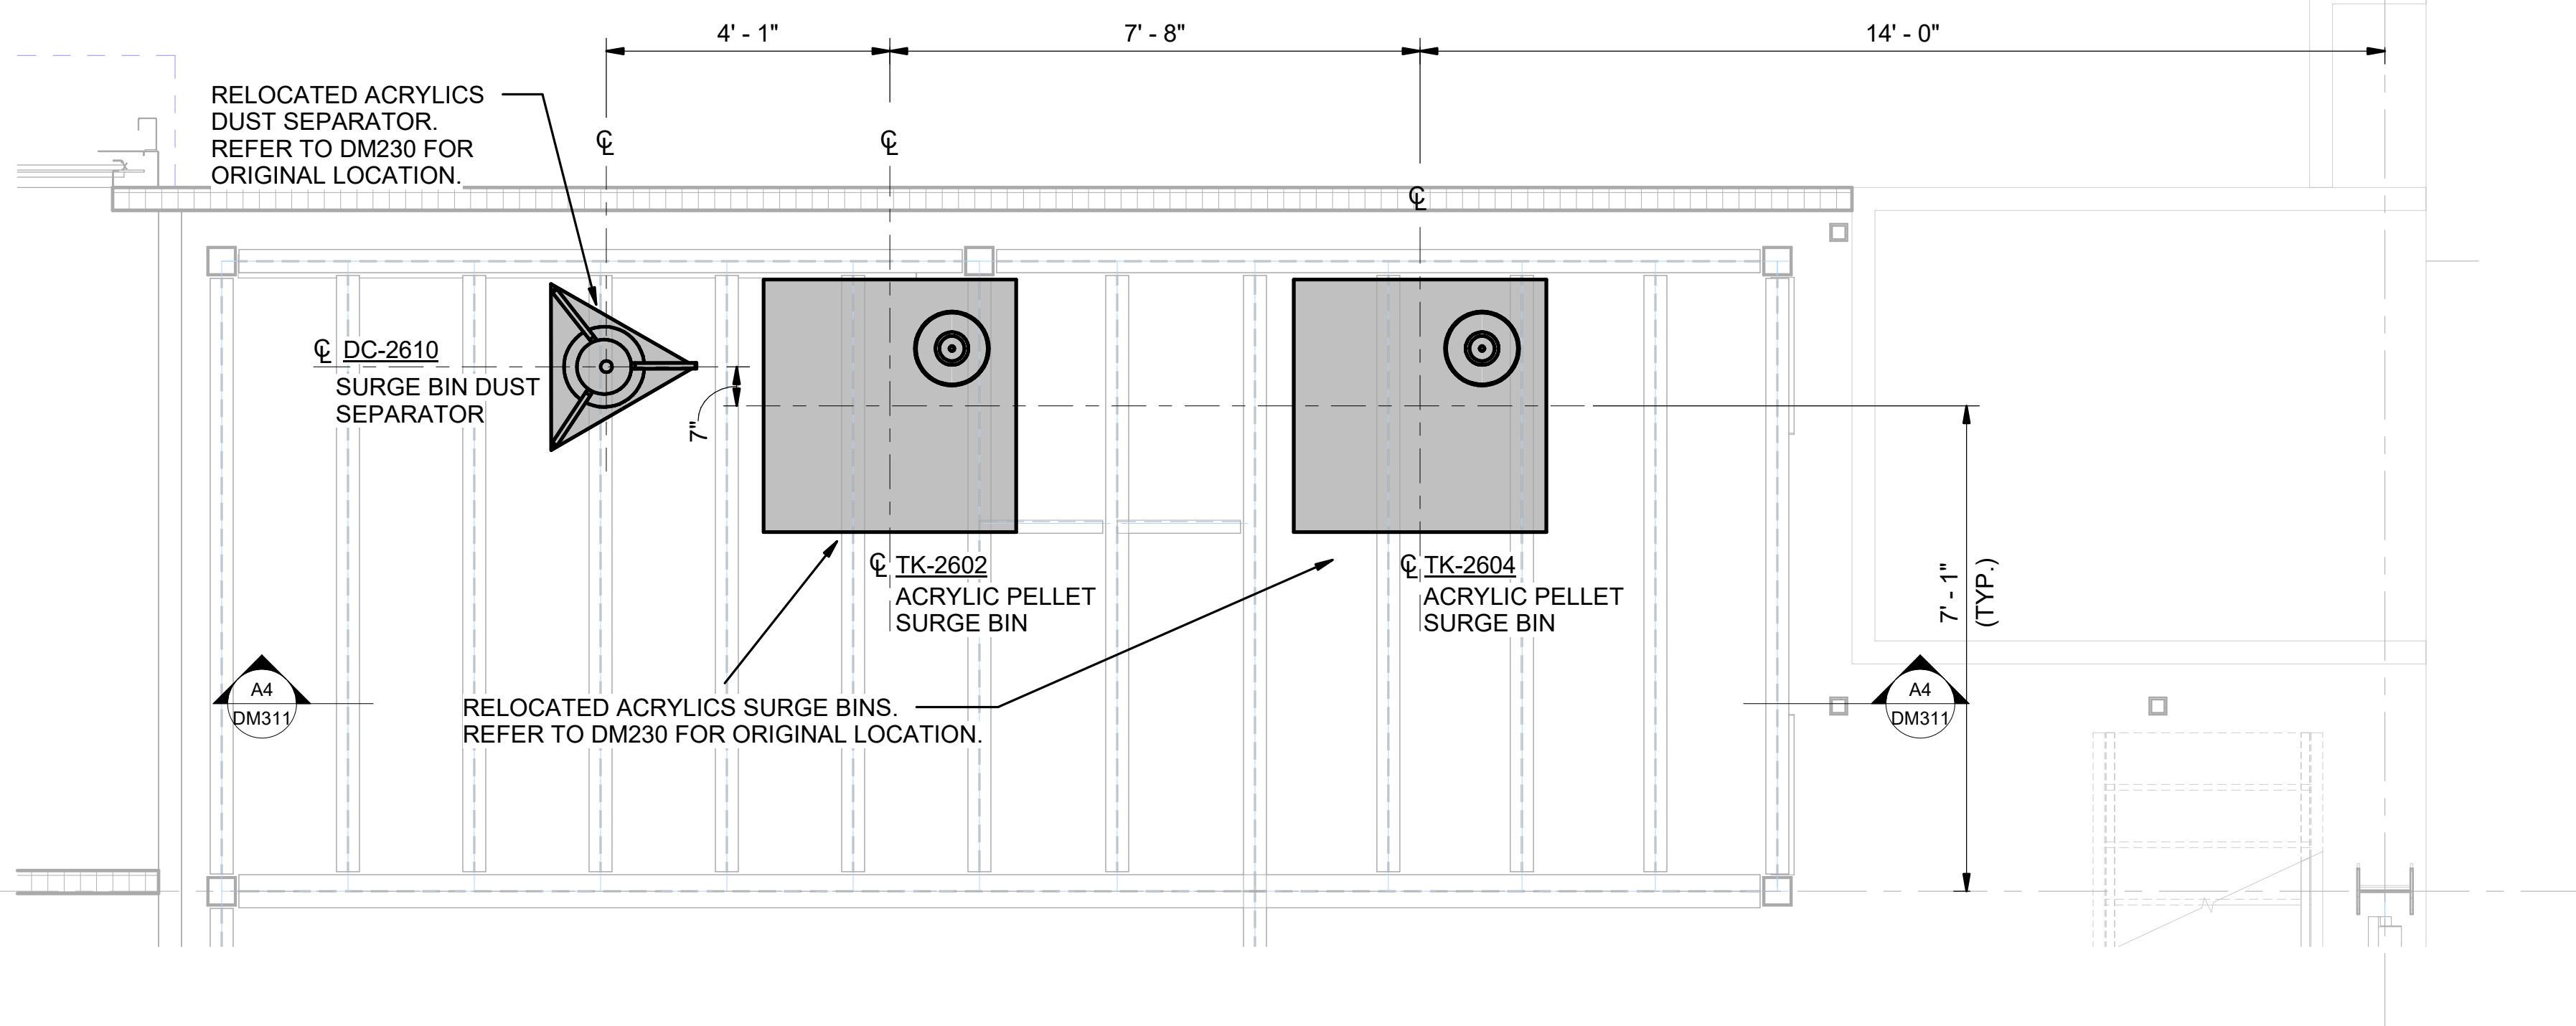


**D1 ENLARGED PLAN - 565 ACRYLIC EQUIPMENT MEZZANINE**

SCALE: 1/2" = 1'-0"

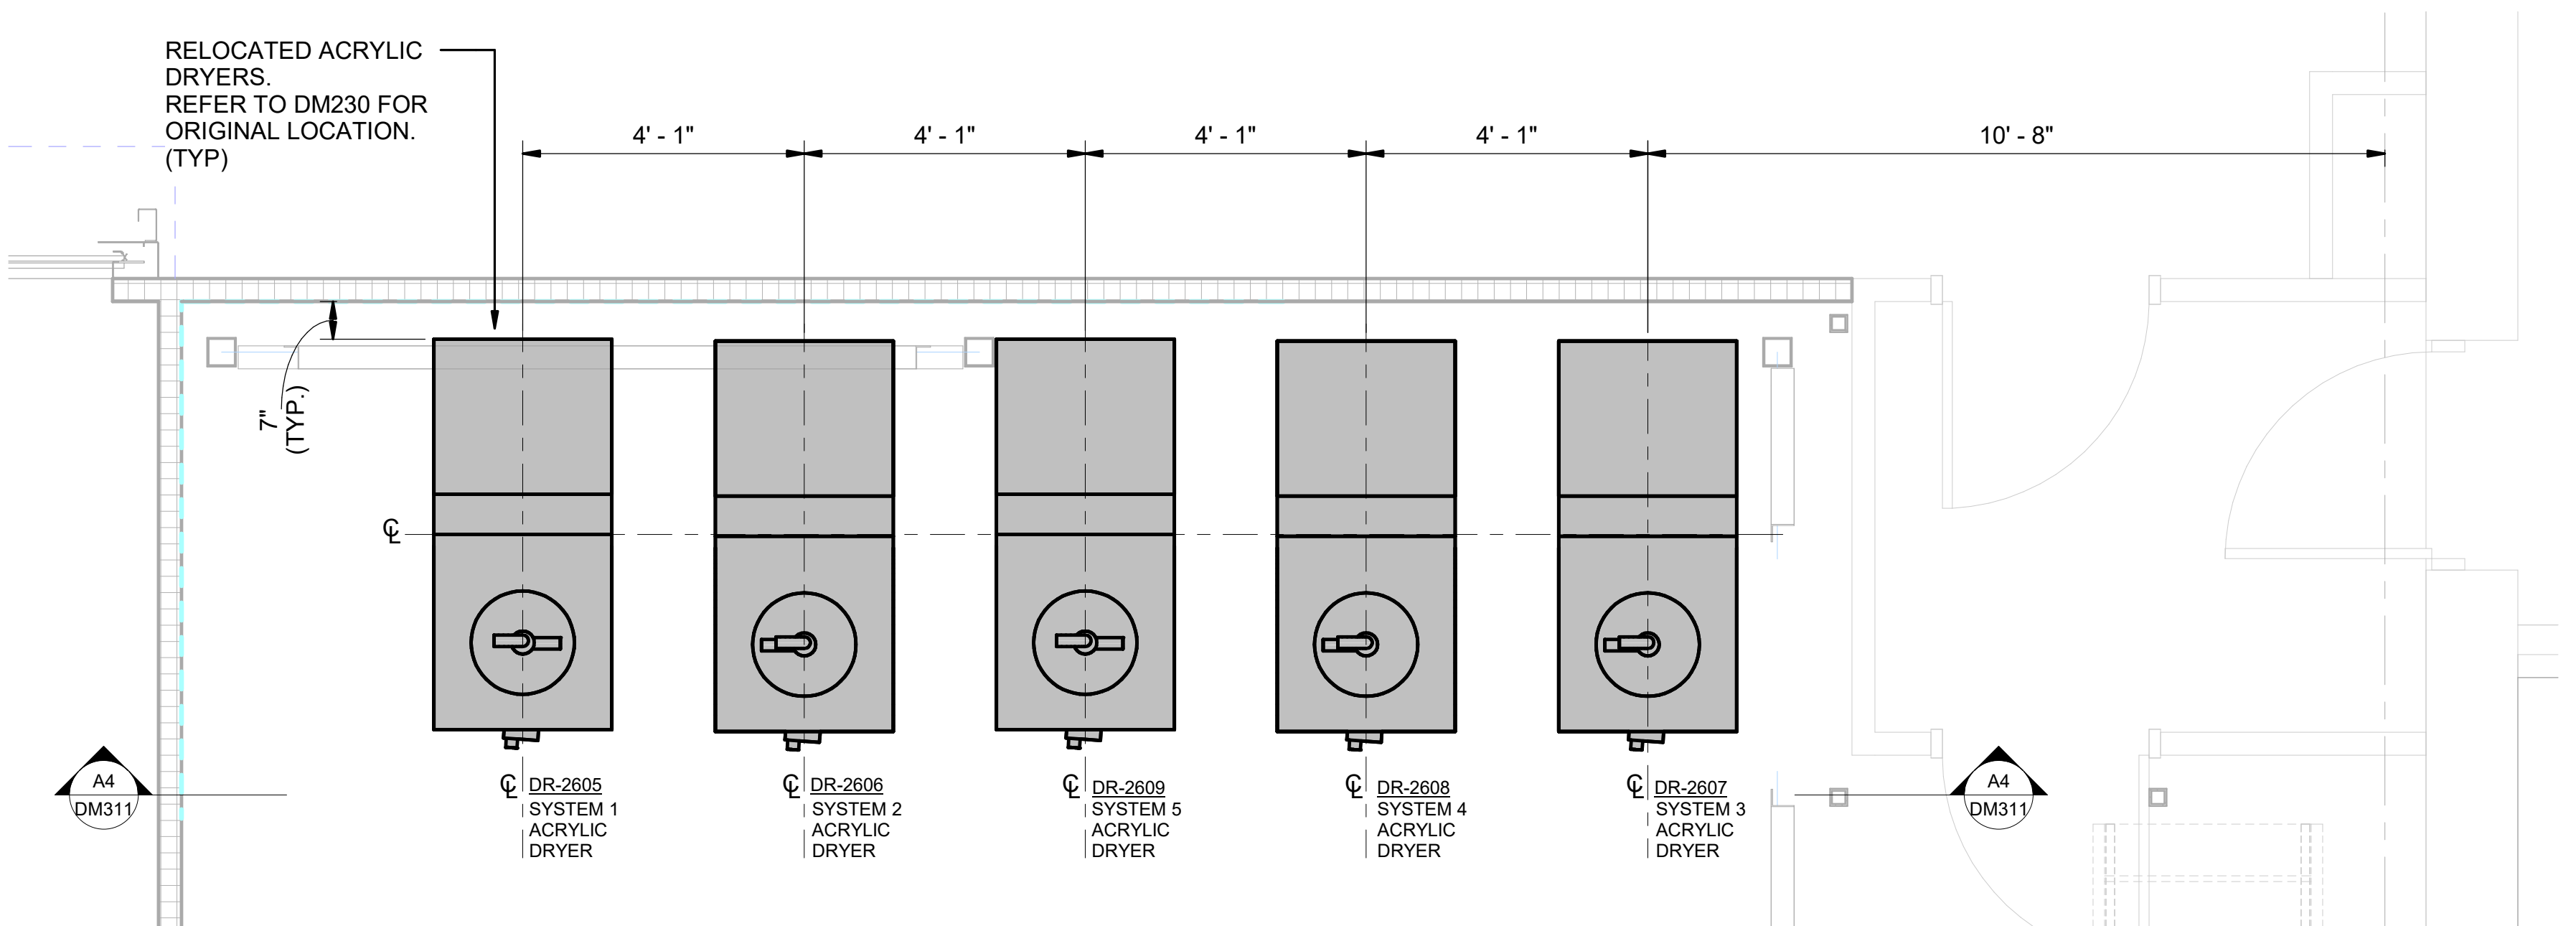

**A1 ENLARGED PLAN - 565 ACRYLIC EQUIPMENT FLOOR LEVEL**

SCALE: 1/2" = 1'-0"

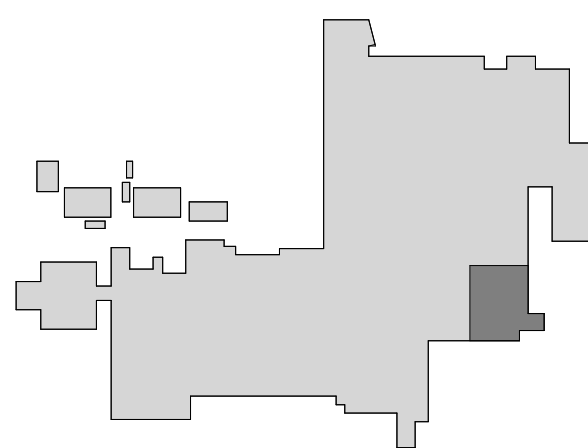

KEY PLAN

SCALE: 1/2" = 1'-0"

PLAN  
NORTH