

1

2

3

4

5

6

E


D

D1

C

B

A

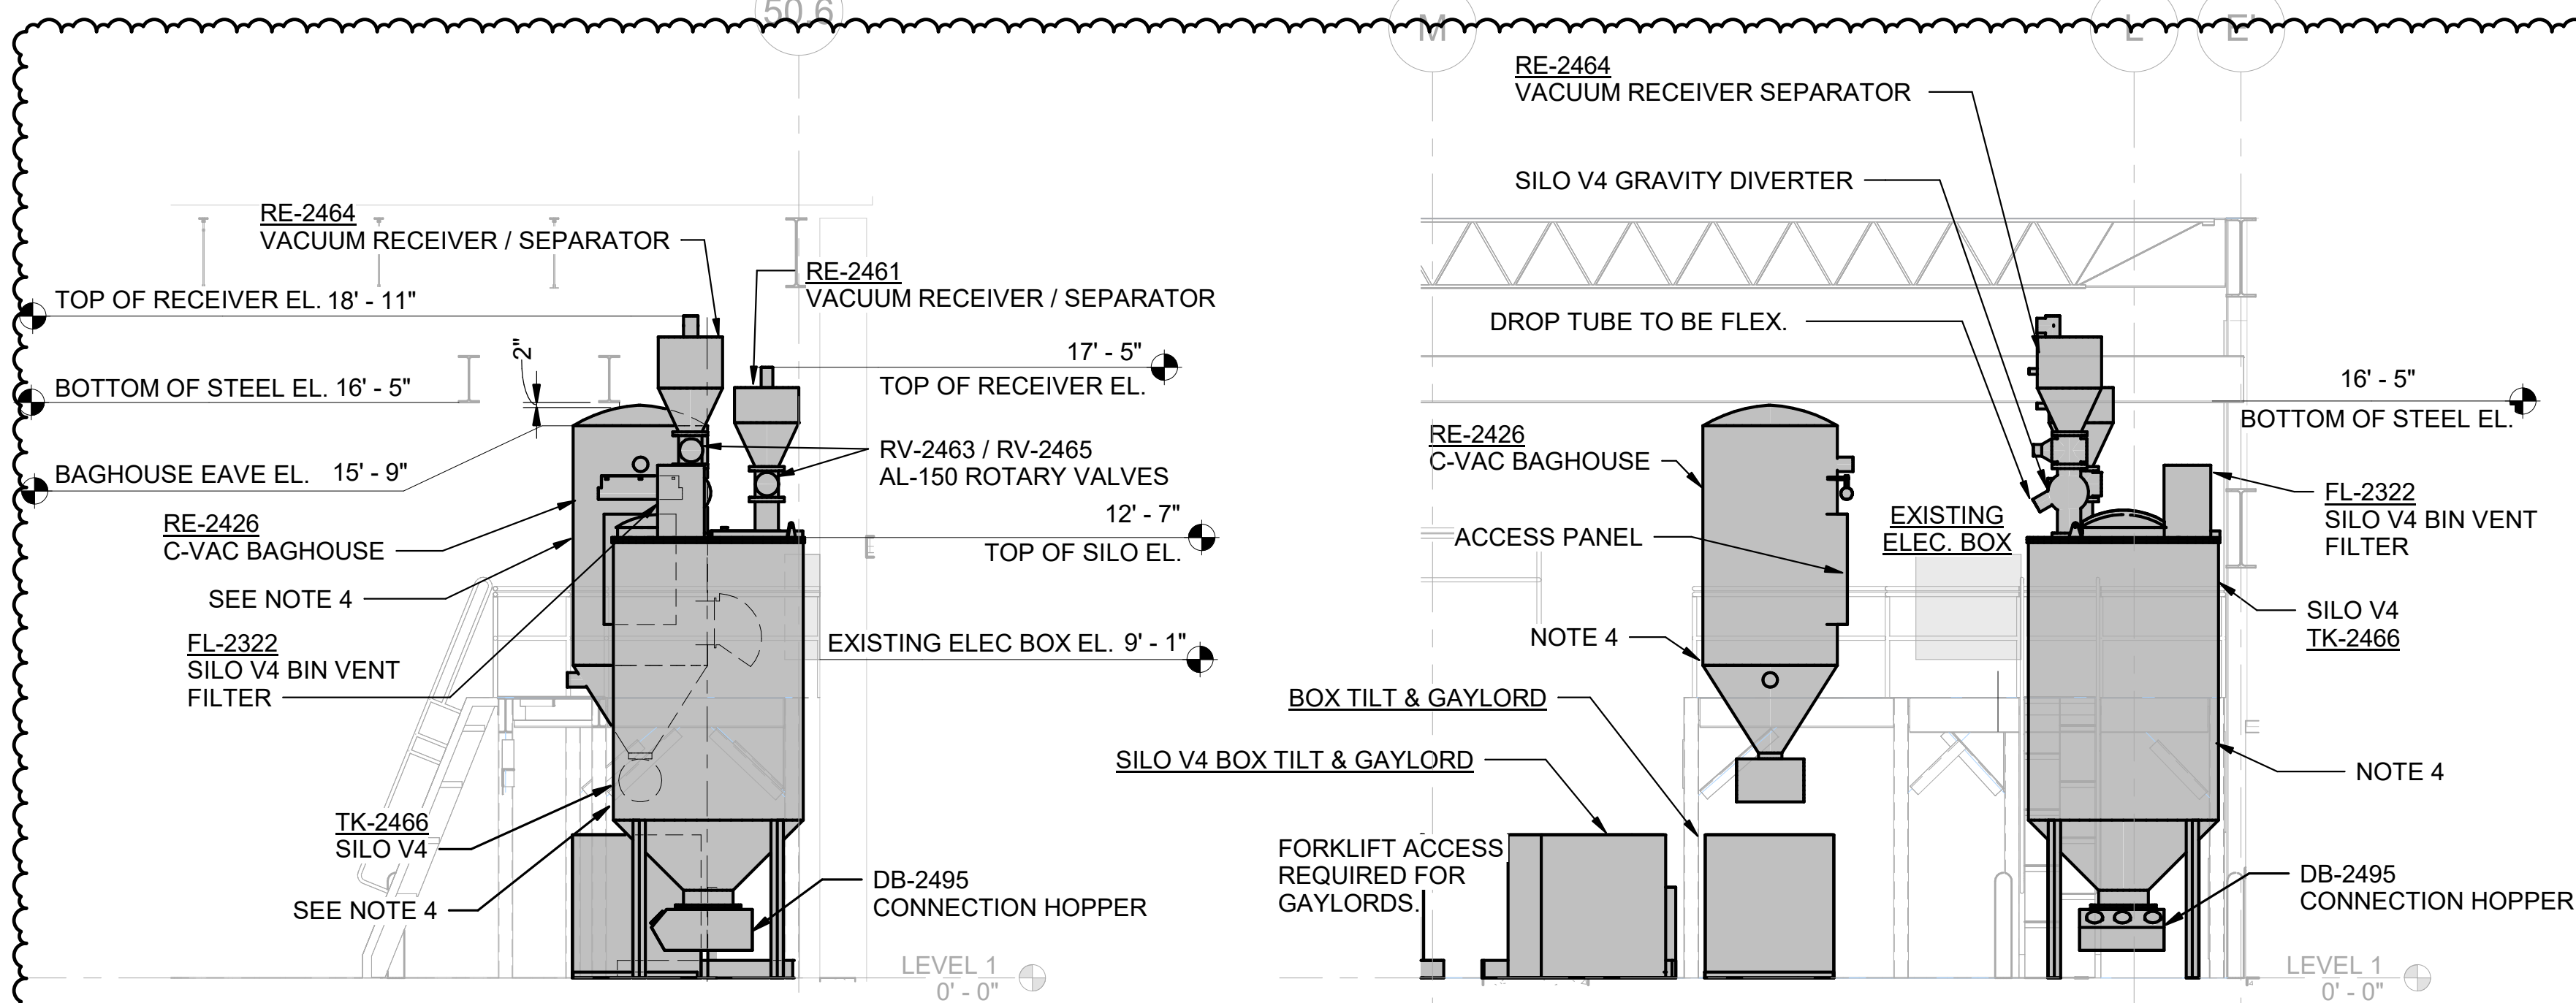


EAST - CENTRAL VAC & SILO V4

SCALE: 1/4" = 1'-0"


SOUTH - CENTRAL VAC & SILO V4

SCALE: 1/4" = 1'-0"

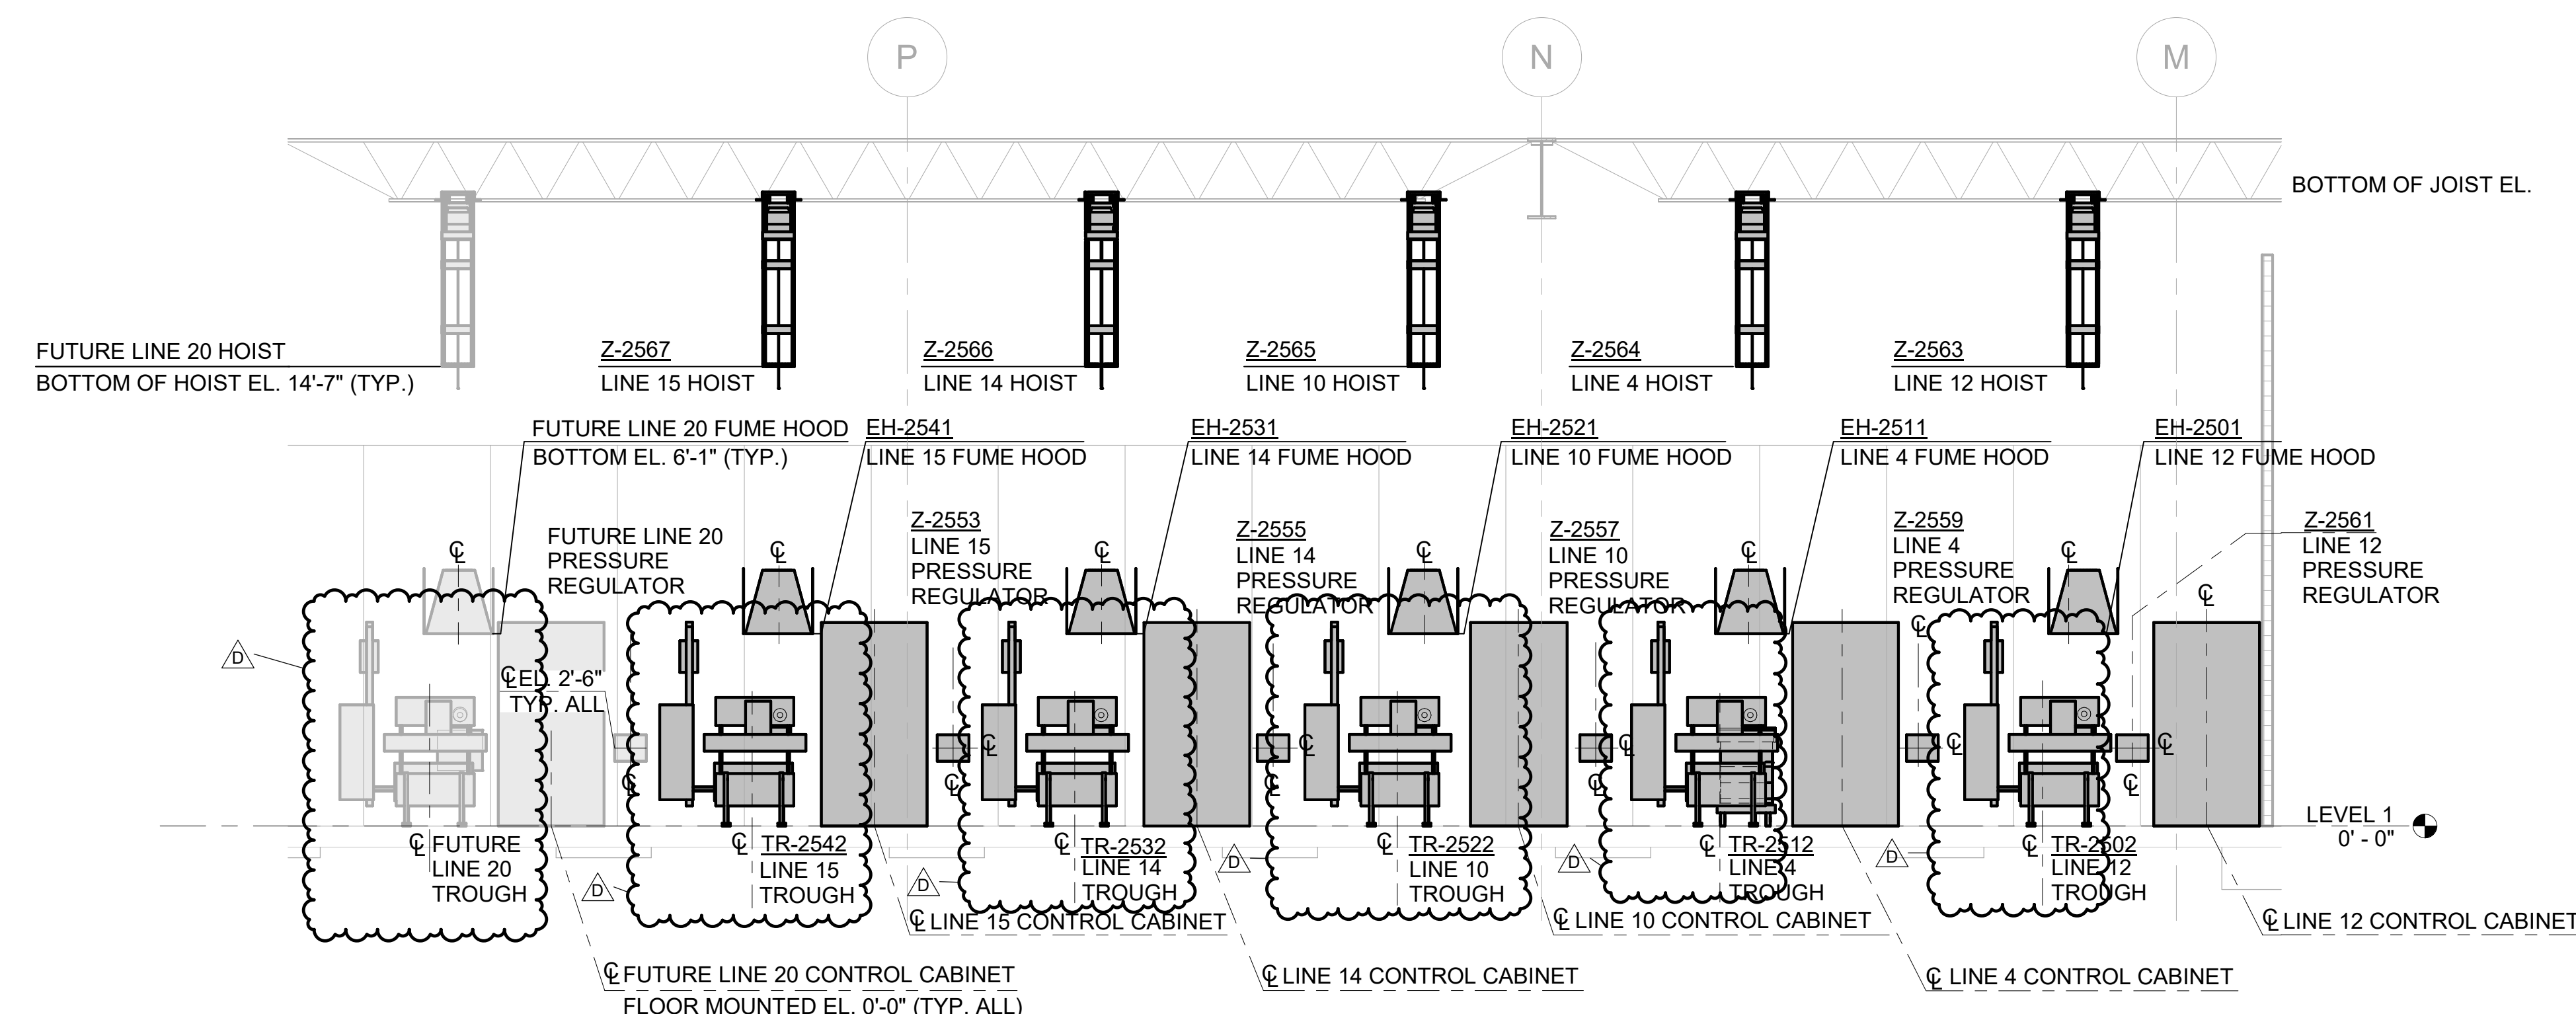


ROOM 565 EQUIPMENT ELEVATIONS

SCALE: 1/4" = 1'-0"

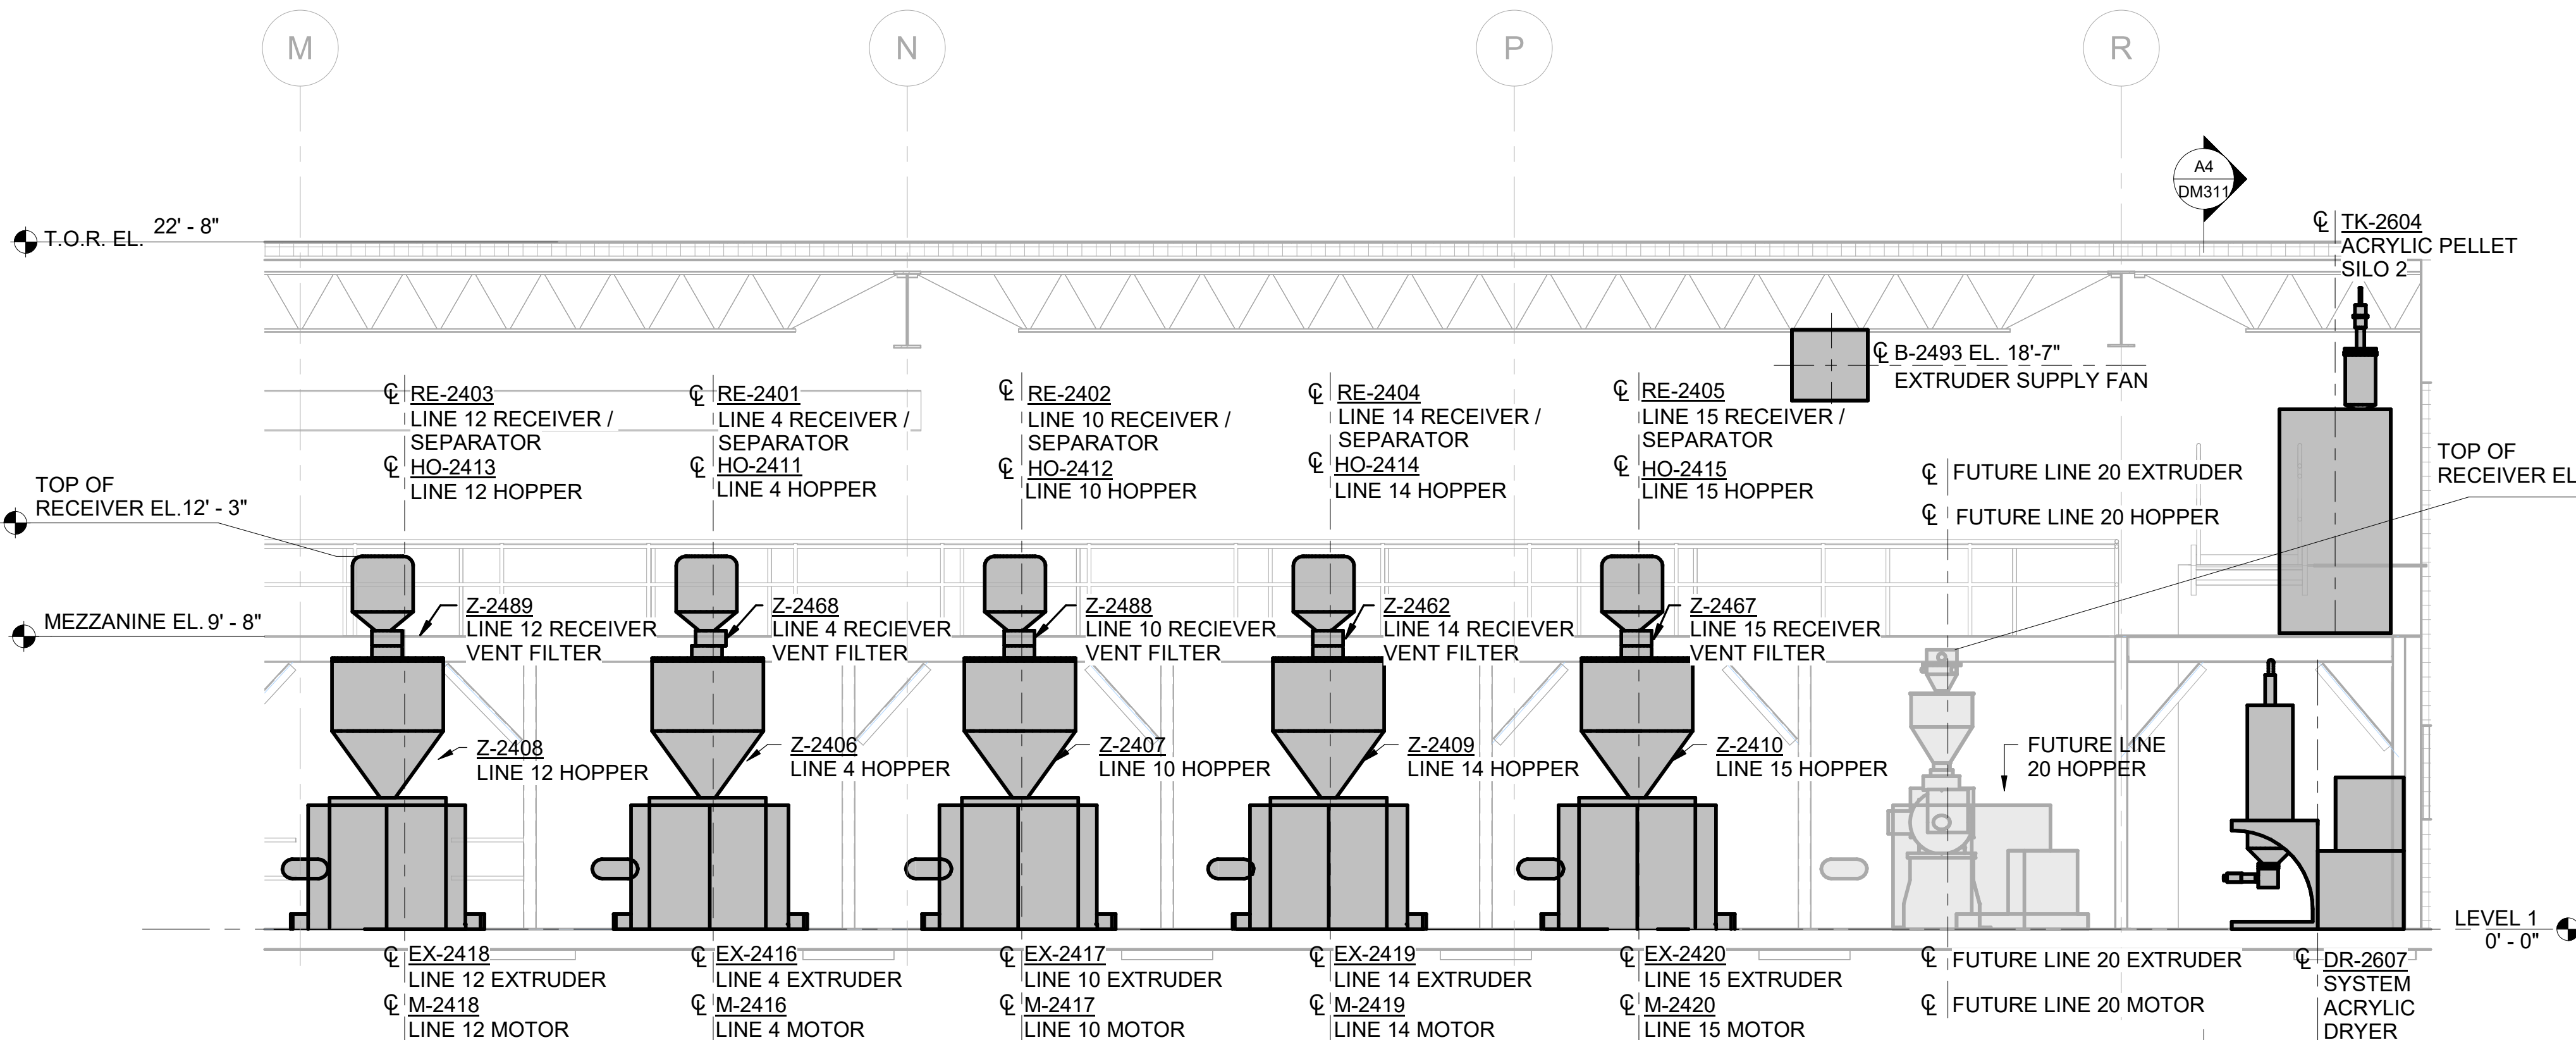


NORTH - 565 EQUIPMENT

SCALE: 1/4" = 1'-0"

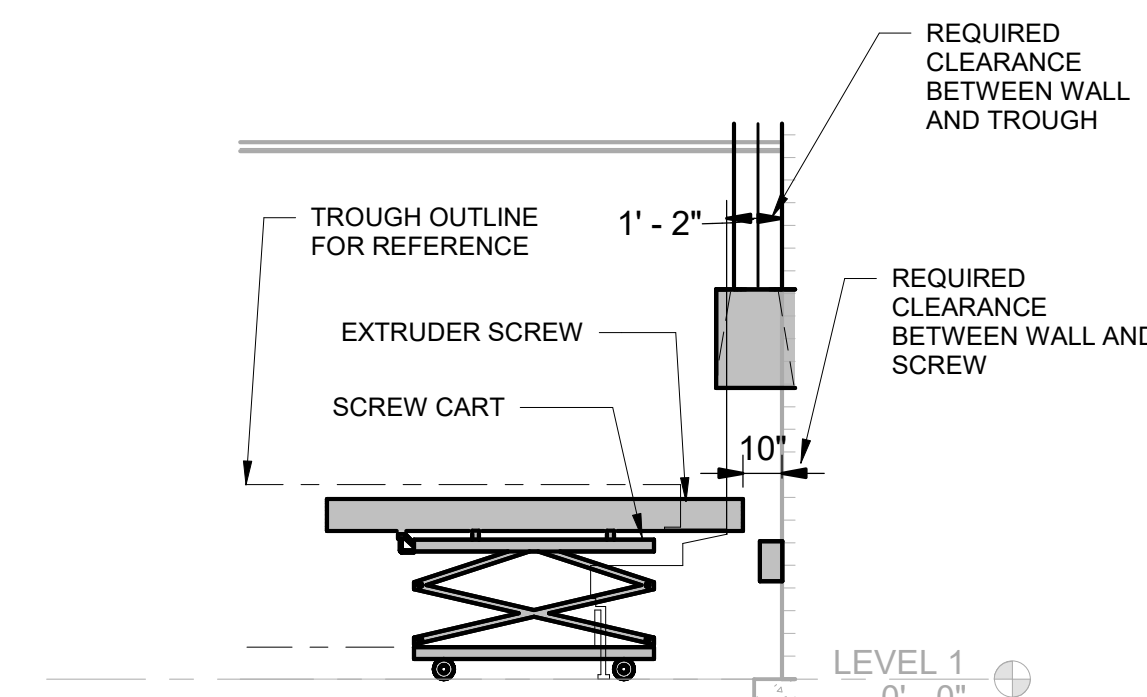

ROOM 565 SCREW CART ELEVATION

SCALE: 1/4" = 1'-0"

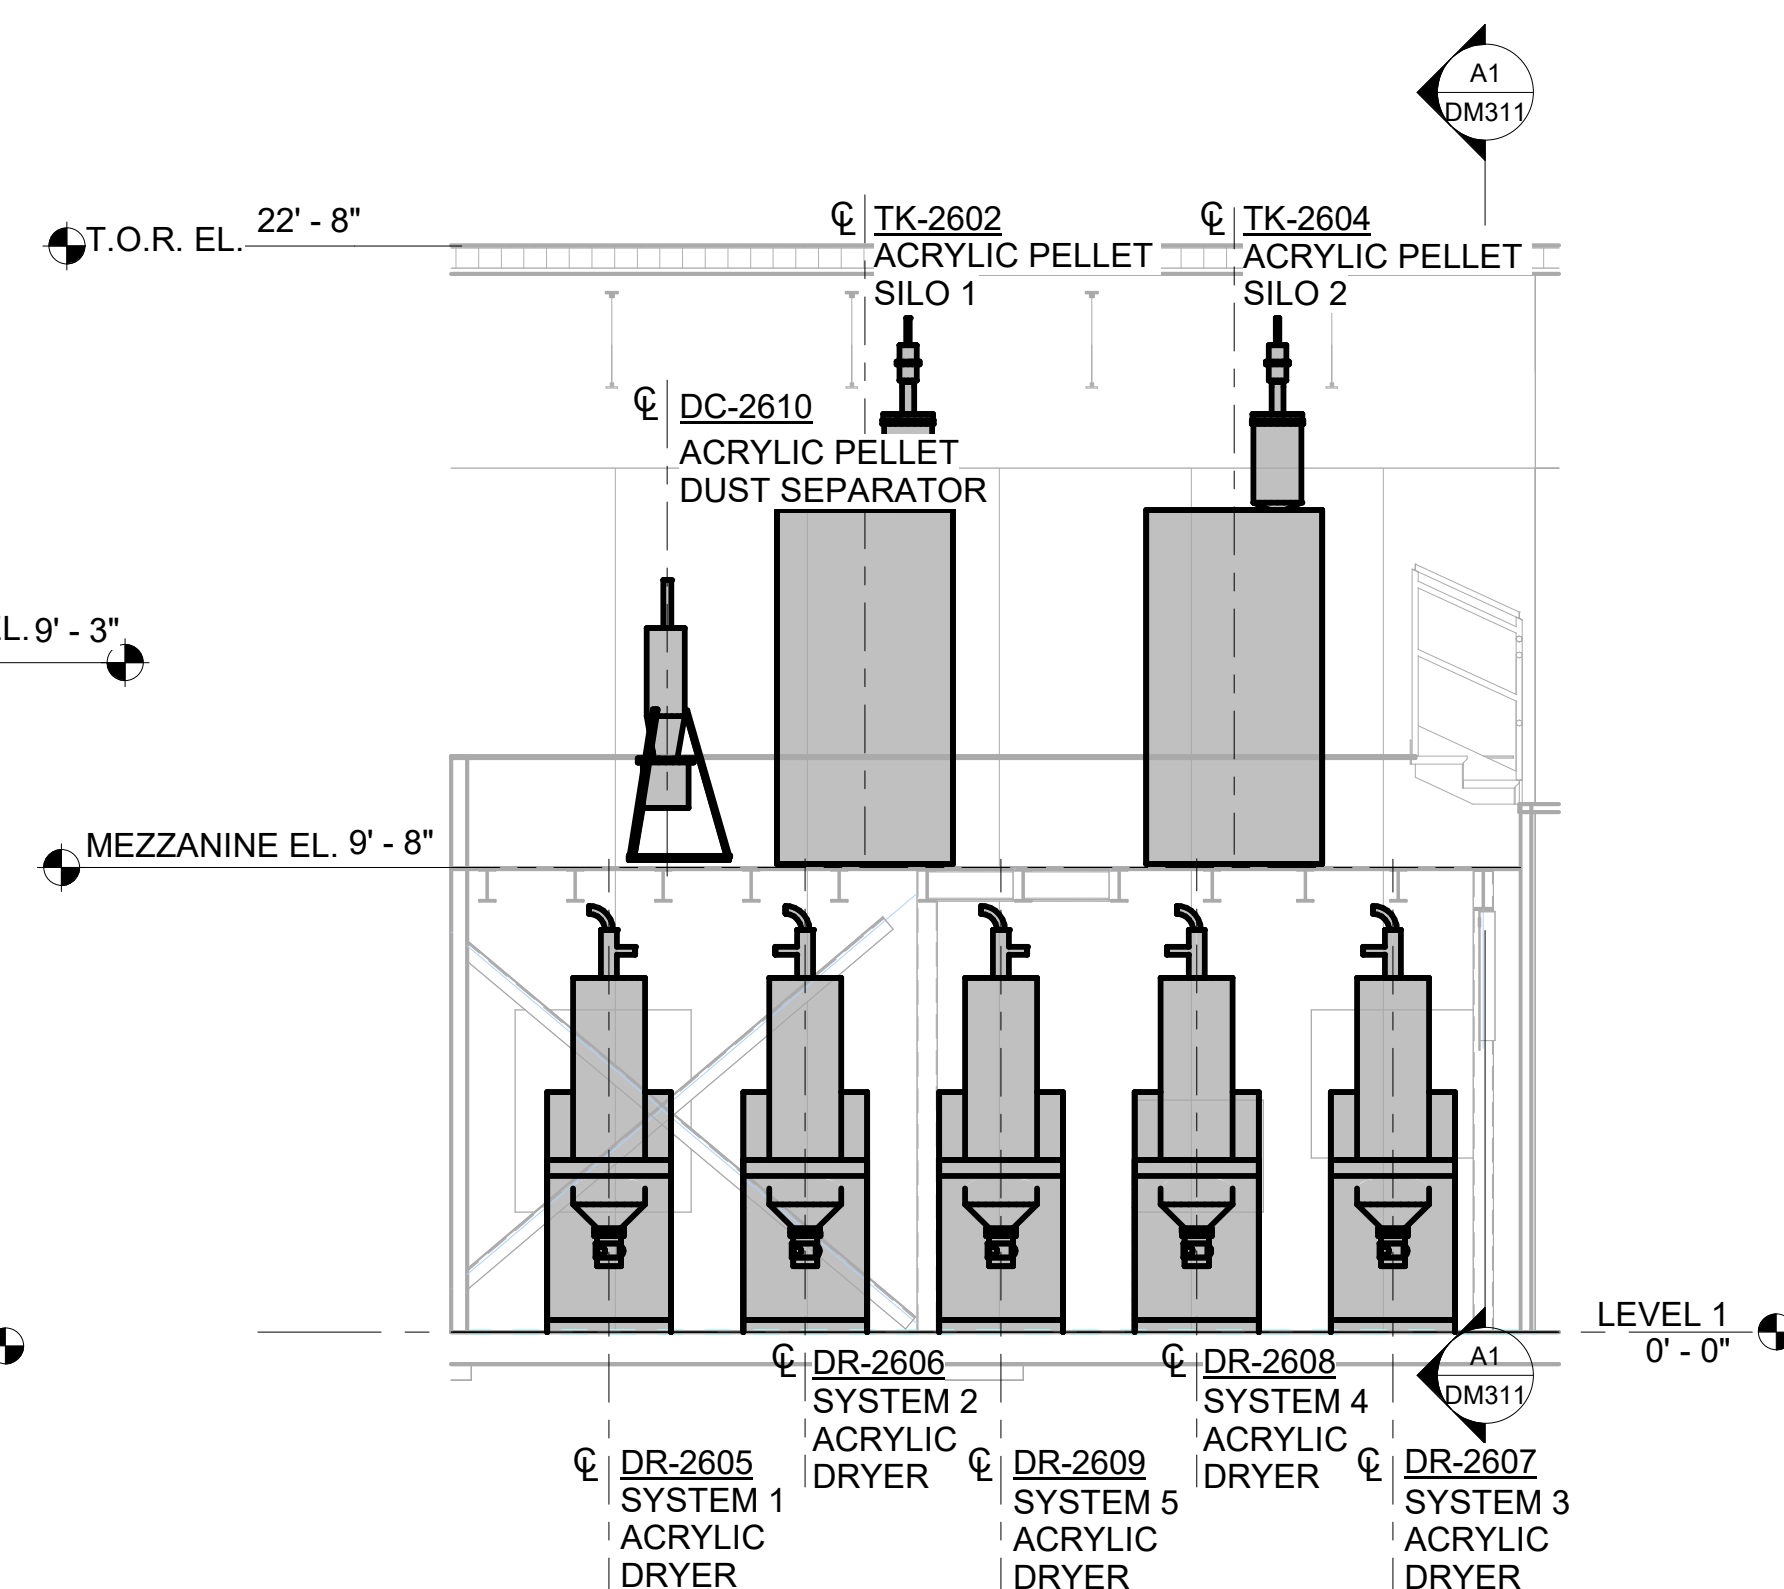

EAST - 565 ACRYLIC EQUIPMENT

SCALE: 1/4" = 1'-0"

SHEET NOTES

1. REFER TO DM001 FOR PROCESS GENERAL NOTES AND DESIGN CRITERIA.
2. REFER TO DM002 FOR PROCESS ABBREVIATIONS AND LEGENDS.
3. EQUIPMENT LOCATION IS FOR OWNER AND FABRICATOR APPROVAL ONLY.
4. ALL EQUIPMENT DIMENSIONS, MAINTENANCE SPACE AND CONNECTIONS ARE TO BE CONFIRMED BY THE CONTRACTOR PRIOR TO INSTALLATION. ALL CONNECTIONS TO EQUIPMENT AND PIPING AND/OR DUCT TO BE CONNECTED ARE TO BE CONFIRMED BY THE CONTRACTOR PRIOR TO INSTALLATION.
5. ALL AZO EQUIPMENT IS BASED OFF 3/16/2026 SUBMITTAL PROVIDED TO VANTIVE. ANY INFORMATION MISSING OR CLASHING WILL BE COORDINATED BY CONTRACTOR BEFORE INSTALLATION.

POND3500 Parkway Lane
Suite 500
Peachtree Corners
Georgia 30092

Copyright © 2026 by Pond & Company. All rights reserved. No copying or duplication of these documents is allowed without the expressed written agreement of Pond & Company.

EOR/AOR SEAL

COA SEAL

CLIENT INFORMATION

Vantive

PROJECT NAME

VANTIVE
TUBING
CLEAN ROOM1900 AR-201
MOUNTAIN HOME,
ARKANSAS 72653

DRAWING ISSUE

04/24/2026
01/23/2026
11/14/2025
DATEISSUED FOR BID, EQ BID
CLARIFICATIONS
ISSUED FOR APPROVAL
ISSUED FOR REVIEW
DESCRIPTION

D C A MARK

DESIGNED BY:
DRAWN BY:
CHECKED BY:
SUBMITTED BY:
DATE: 04/24/2026
PROJECT #: 1241011

SHEET TITLE

GENERAL
ARRANGEMENT -
565 SECTIONS

SHEET NUMBER

DM311

ORIGINAL SHEET SIZE:
36" X 42"

ISSUED FOR BID