

1

2

3

4

5

6


E

D

C


B

A

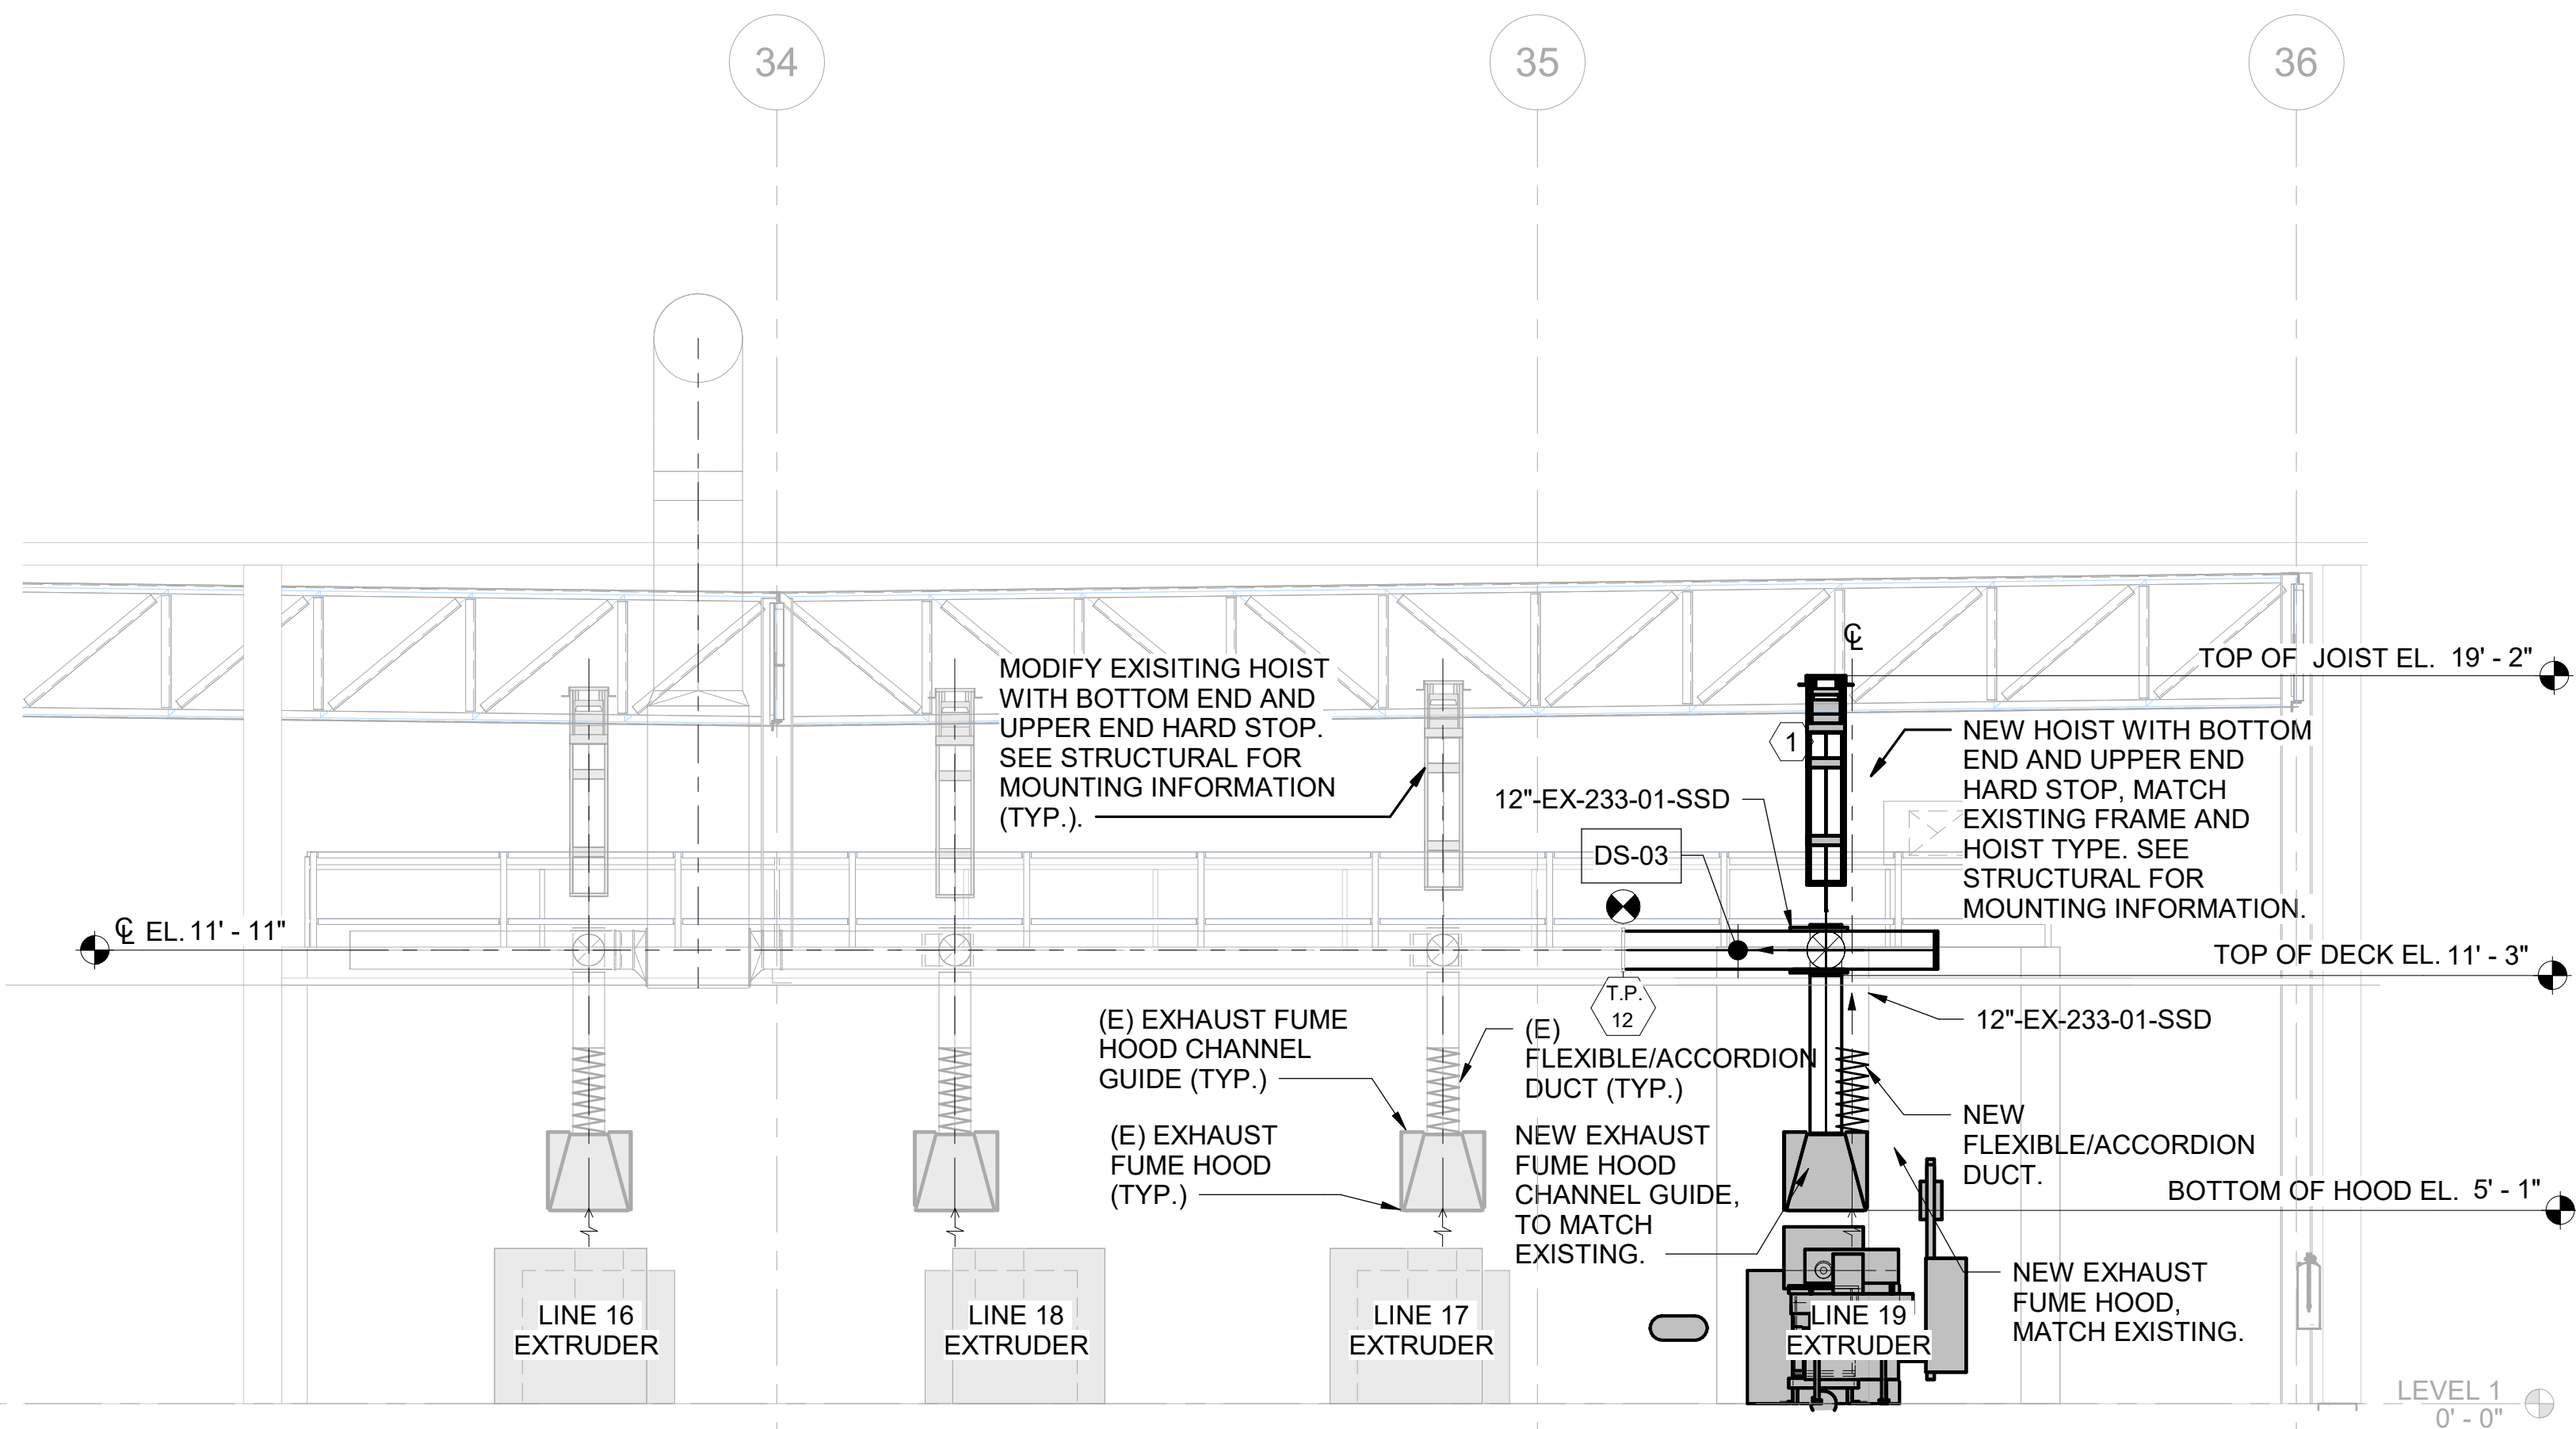

C1 EAST - EXHAUST DUCT

SCALE: 1/4" = 1'-0"

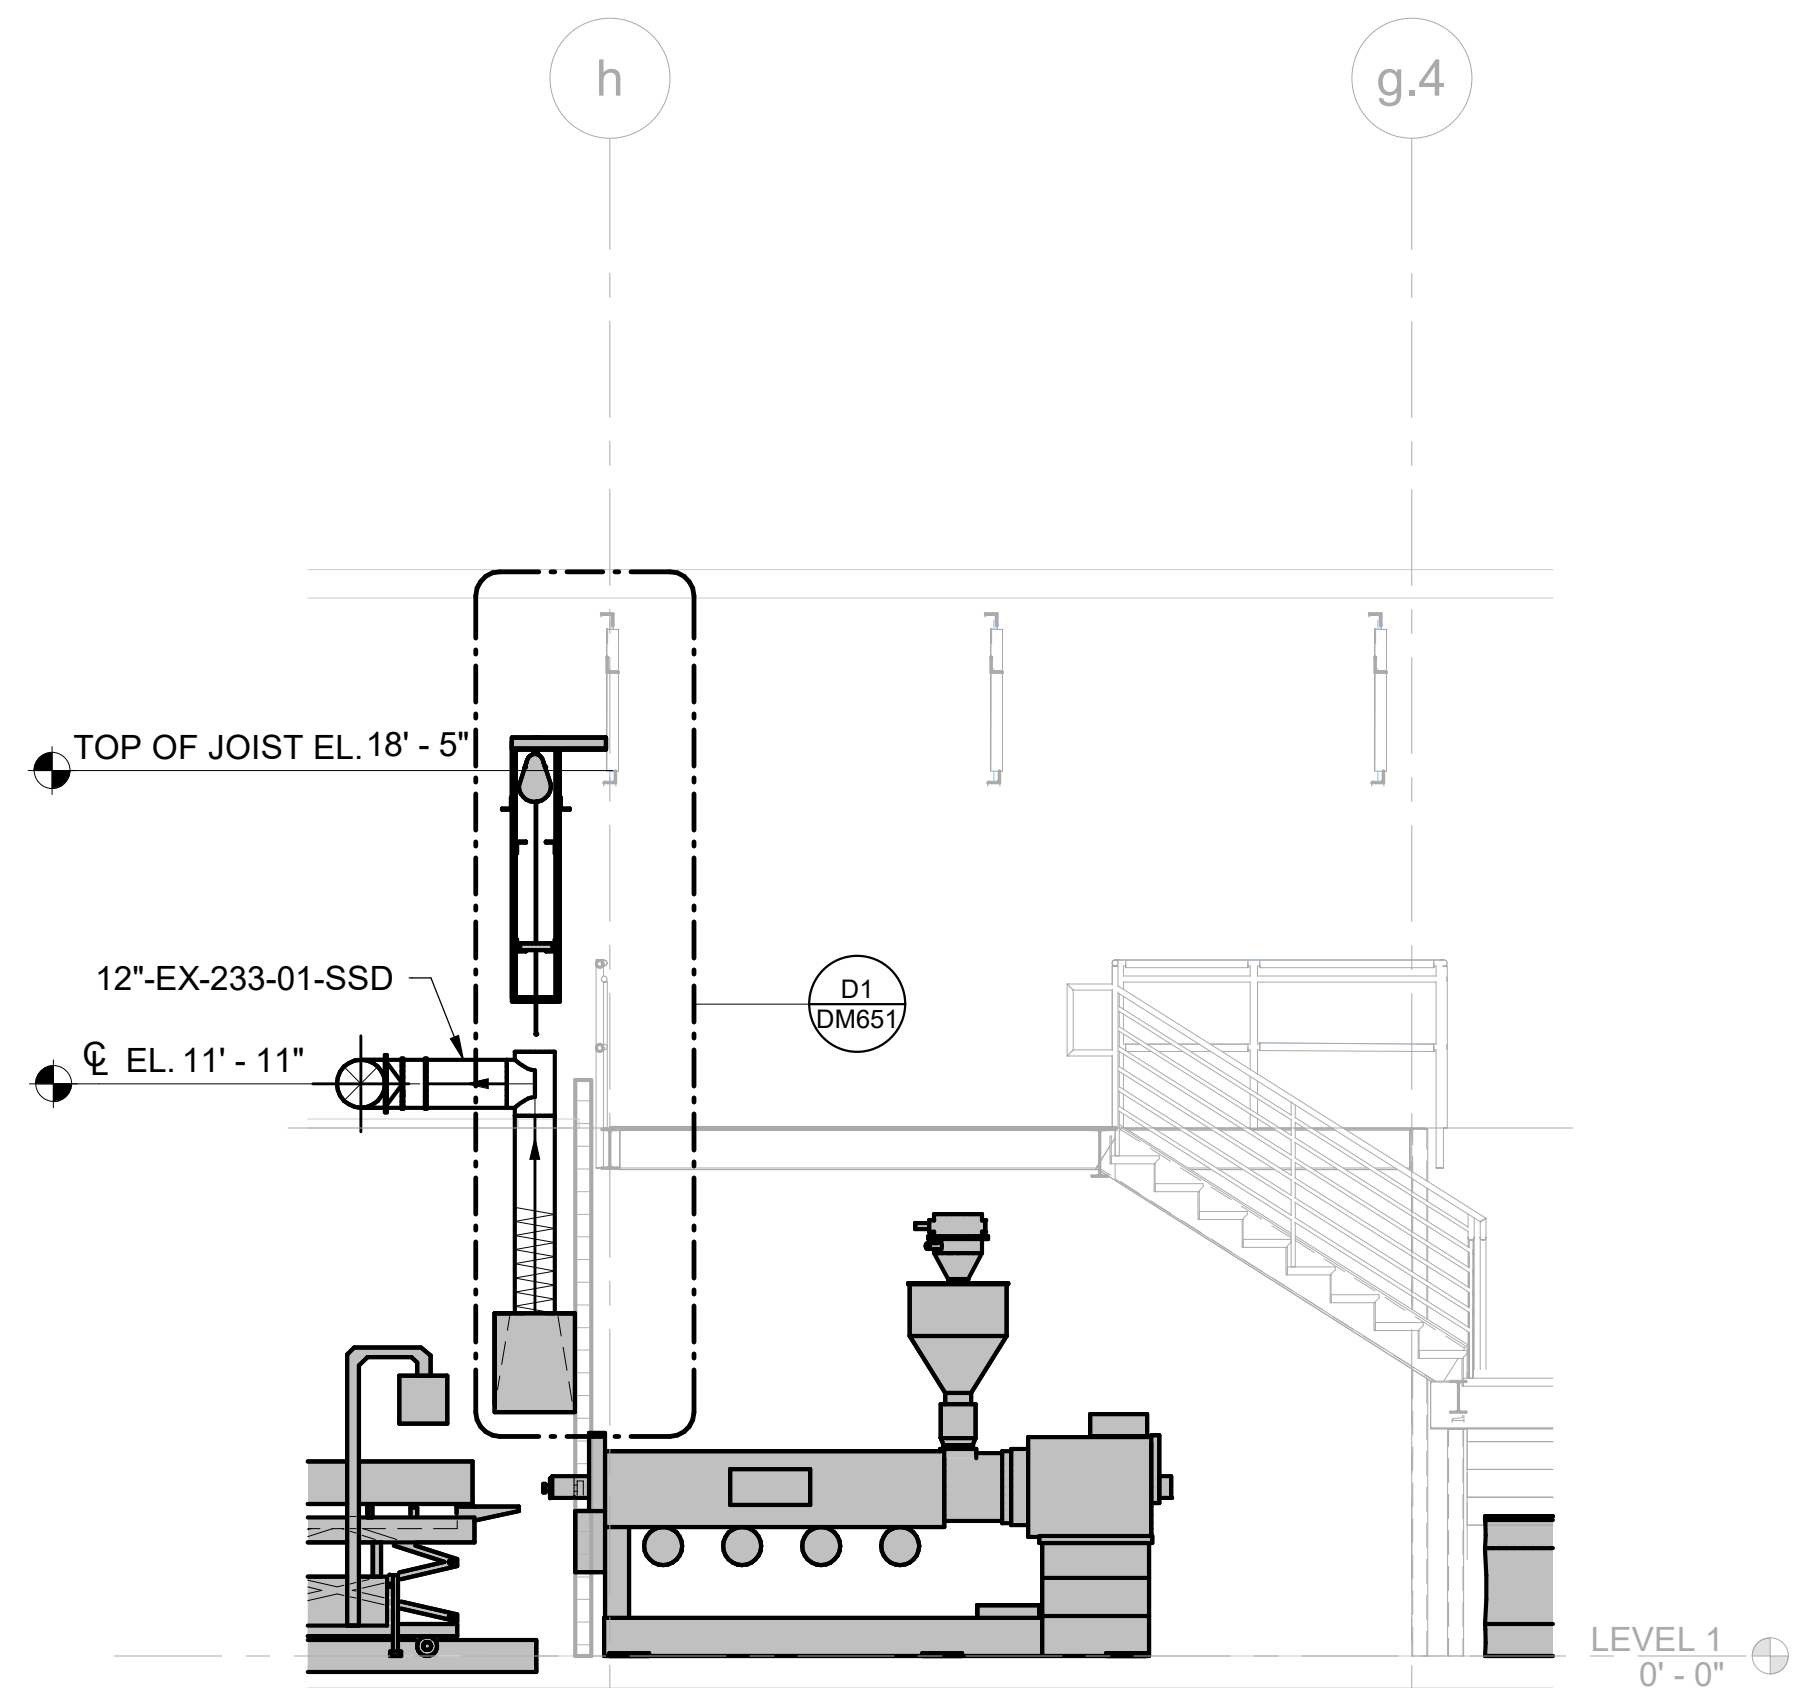

C4 NORTH - EXHAUST DUCT

SCALE: 1/4" = 1'-0"

SHEET NOTES

1. REFER TO DM001 FOR PROCESS GENERAL NOTES AND DESIGN CRITERIA.
2. REFER TO DM002 FOR PROCESS ABBREVIATIONS AND LEGENDS.

KEYNOTES

1. STOPPER MECHANISM THROW TO MATCH FLEXIBLE DUCT LENGTH (APPROX 30"). STOPPER MECHANISM TO COMMUNICATE WITH WALL MOUNTED CONTROLS BOX ON FLOOR LEVEL. REFER TO DM-651 FOR HOIST DETAILS.

0 4' 8' 12'
SCALE: 3/16" = 1'-0"

POND

3500 Parkway Lane
Suite 500
Peachtree Corners
Georgia 30092

Copyright © 2024 by Pond & Company. All rights reserved. No copying or duplication of these documents is allowed without the expressed written agreement of Pond & Company.

EOR/AOR SEAL

COA SEAL

CLIENT INFORMATION

Vantive

PROJECT NAME

**VANTIVE
TUBING
CLEAN ROOM**

1900 AR-201
MOUNTAIN HOME,
ARKANSAS 72653

DRAWING ISSUE

DATE	DESCRIPTION
04/24/2026	ISSUED FOR BID, EQ BID
01/23/2026	CLARIFICATIONS
07/23/2025	ISSUED FOR APPROVAL
10/03/2025	ISSUED FOR ESTIMATE

ISSUED FOR BID, EQ BID
CLARIFICATIONS
ISSUED FOR APPROVAL
ISSUED FOR ESTIMATE

D C A MARK

DESIGNED BY: JC
DRAWN BY: JS
CHECKED BY: JC
SUBMITTED BY: CL
DATE: 04/24/2026
PROJECT #: 1241011

SHEET TITLE

**DUCT - SECTIONS
- ROOM 510**

SHEET NUMBER

DM401

ORIGINAL SHEET SIZE:
36" X 42"

ISSUED FOR BID