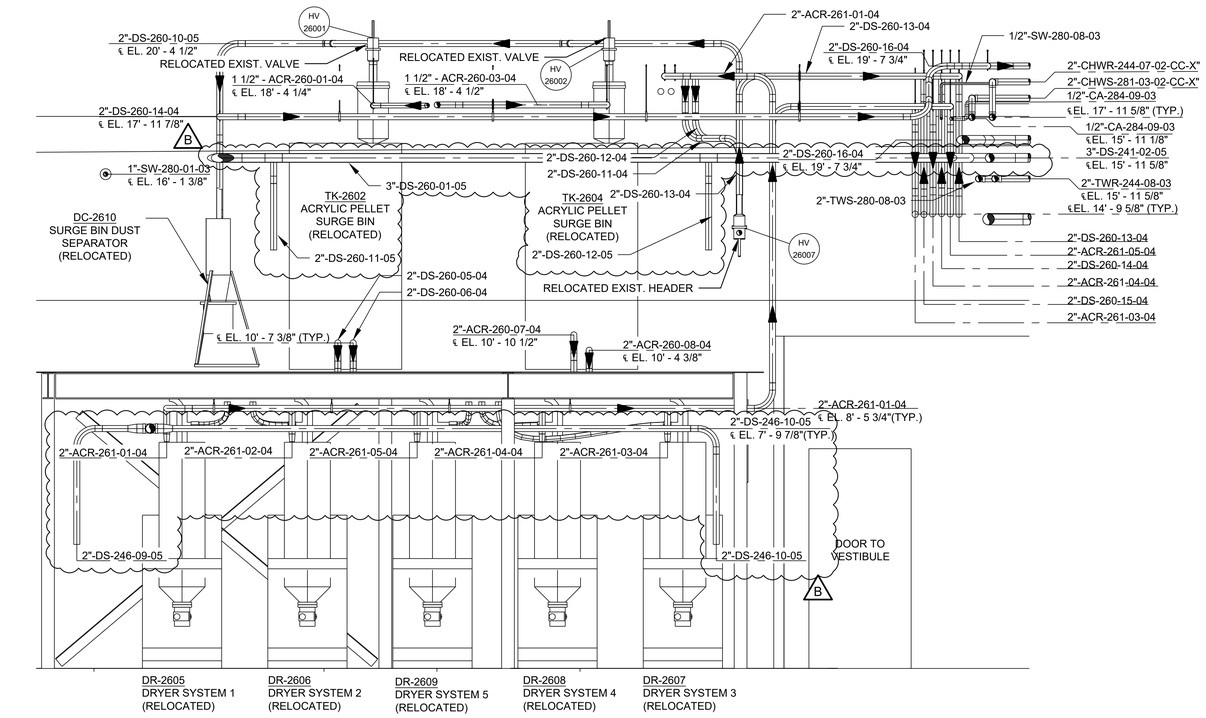

C1 ROOM 565 ACRYLICS AREA ELEVATION LOOKING NORTH

1/2" = 1'-0"

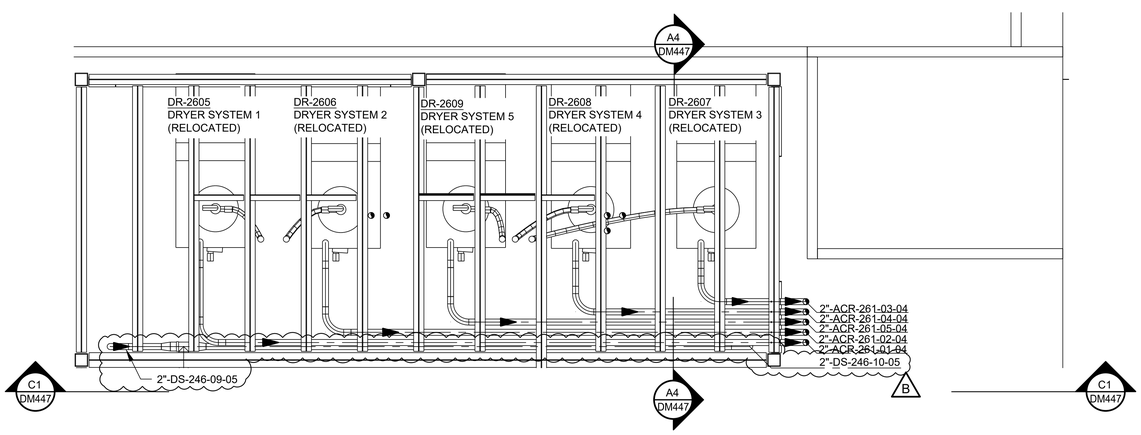

A1 ROOM 565 ACRYLICS AREA FIRST FLOOR

1/2" = 1'-0"

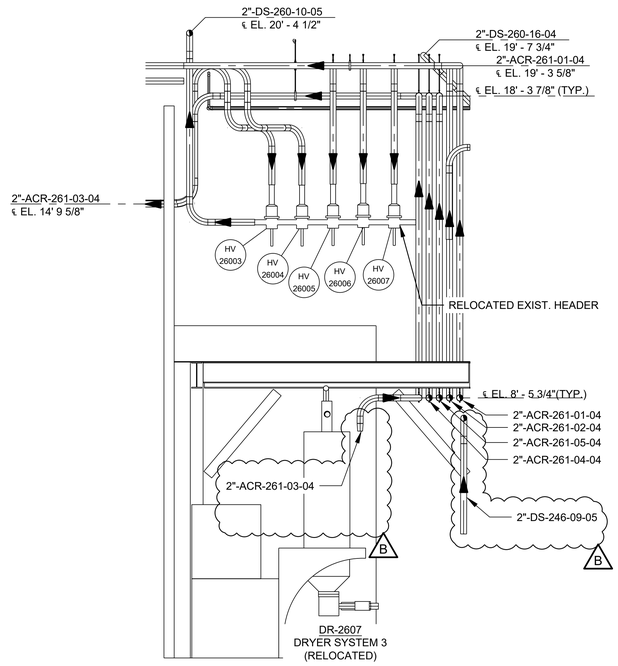

A4 ROOM 565 ACRYLICS AREA LOOKING EAST

1/2" = 1'-0"

SHEET NOTES:

1. SEE PIPING LINE LIST ON DMXXX FOR MATERIALS OF CONSTRUCTION.
2. SEE EQUIPMENT LIST ON DMXXX FOR EQUIPMENT RELATED TO THIS PROJECT.
3. SEE MANUAL VALVE LIST ON DMXXX FOR VALVE/DAMPER SELECTION AND SPECIFICATION.
4. ALL DIMENSIONS SHOWN ARE FIELD MEASURED. CONTRACTOR TO VERIFY BEFORE INSTALLATION.
5. ALL OUTSIDE PIPING TO BE HEAT TRACED.
6. ALL EQUIPMENT DIMENSIONS, MAINTENANCE SPACE, AND FINAL PLACEMENT ARE TO BE CONFIRMED BY THE CONTRACTOR PRIOR TO INSTALLATION.
7. ALL CONNECTIONS BETWEEN EQUIPMENT AND PIPING OR EQUIPMENT AND DUCT ARE TO BE CONFIRMED BY THE CONTRACTOR PRIOR TO INSTALLATION.
8. REFERENCE TIE POINT DWGS FOR DETAILS ON TIE POINTS.
9. ALL INSTRUMENTATION TAKEOUT AND CONNECTION SIZE TO BE VERIFIED BY THE CONTRACTOR PRIOR TO INSTALLATION.
10. B REFERENCE SHEET DM600 FOR PIPE SUPPORT DETAILS.
11. ALL AZO EQUIPMENT IS BASED OFF 3/16 SUBMITTAL PROVIDED TO VANTIVE. ANY INFORMATION MISSING OR CLASHING WILL BE COORDINATED BY CONTRACTOR BEFORE INSTALLATION.

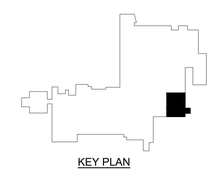

KEY PLAN

SCALE: 1/2" = 1'-0"

PLAN NORTH TRUE NORTH

ISSUED FOR BID

POND
3500 Parkway Lane
Suite 500
Peachtree Corners
Georgia 30092

Copyright © 2025 by Pond & Company. All rights reserved. No copying or duplication of these documents is allowed without the expressed written agreement of Pond & Company.

EOR/AOR SEAL

CONSULTANT

CLIENT INFORMATION

Vantive

PROJECT NAME

VANTIVE
TUBING
CLEAN ROOM

1900 AR-201
MOUNTAIN HOME,
ARKANSAS 72653

DRAWING ISSUE

MARK	DESCRIPTION	DATE
A	ISSUED FOR BID	02/27/2026
B	ISSUED FOR BID CLARIFICATIONS	04/24/2026

DESIGNED BY:	AMW
DRAWN BY:	AMW
CHECKED BY:	JC
SUBMITTED BY:	CL
DATE:	02/27/2026
PROJECT #	1241011

SHEET TITLE

ROOM 565
ACRYLICS
PIPING
PLANS AND
SECTIONS

SHEET NUMBER

DM447

SHEET 1 OF 1

ORIGINAL SHEET SIZE:
30" X 42"