

1

2

3

4

5

6


E

D


C

B

A

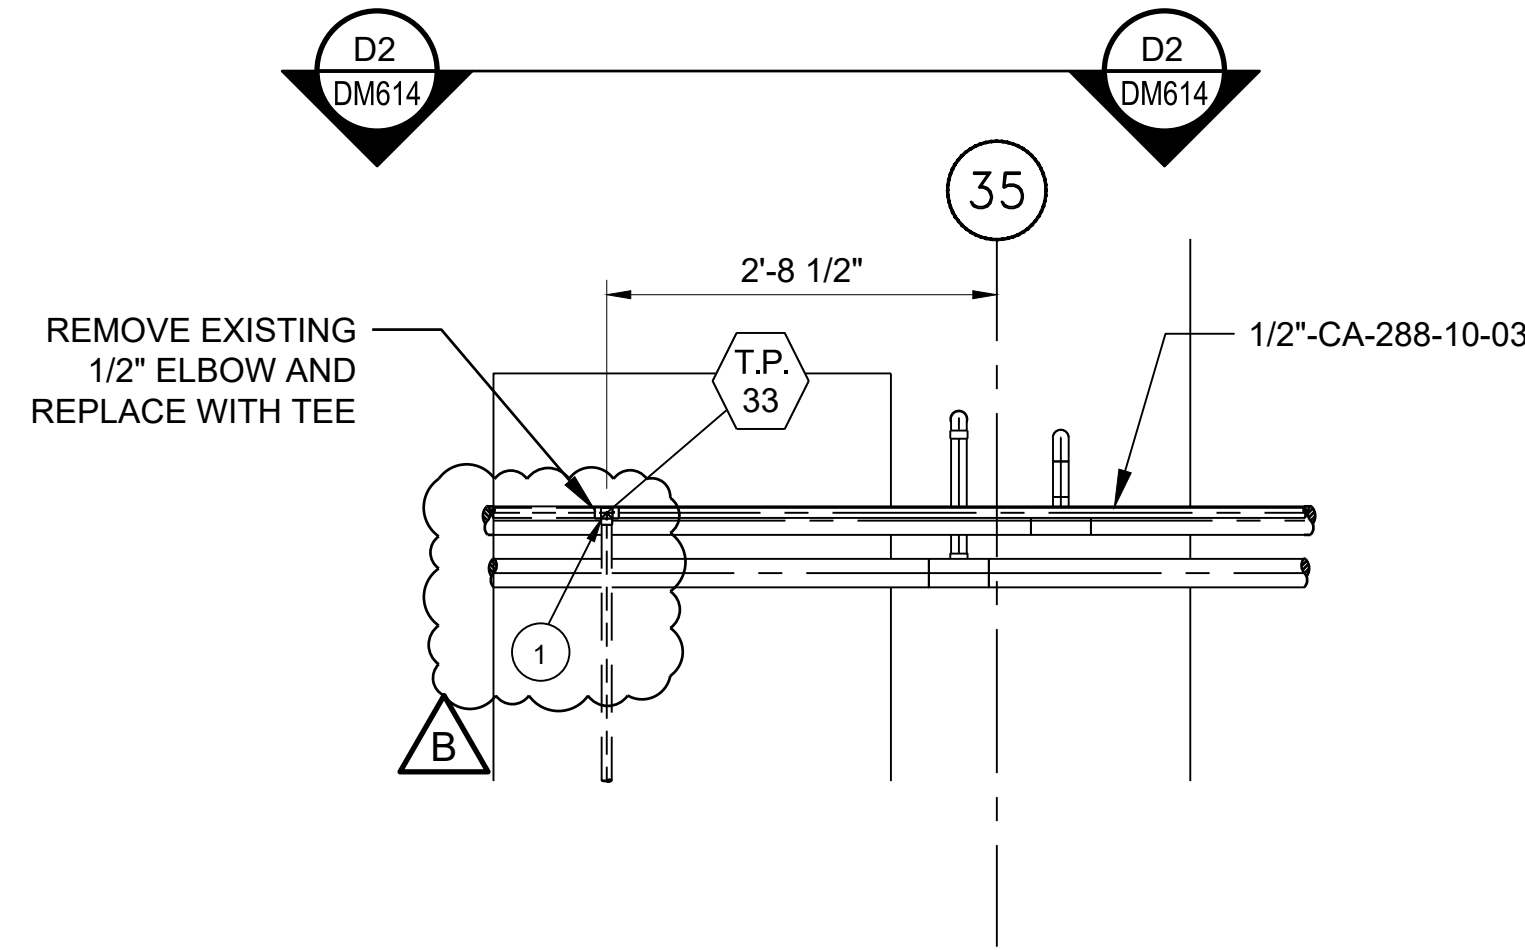


D1 PLAN VIEW
DM614 SCALE: 3/4" = 1'-0"

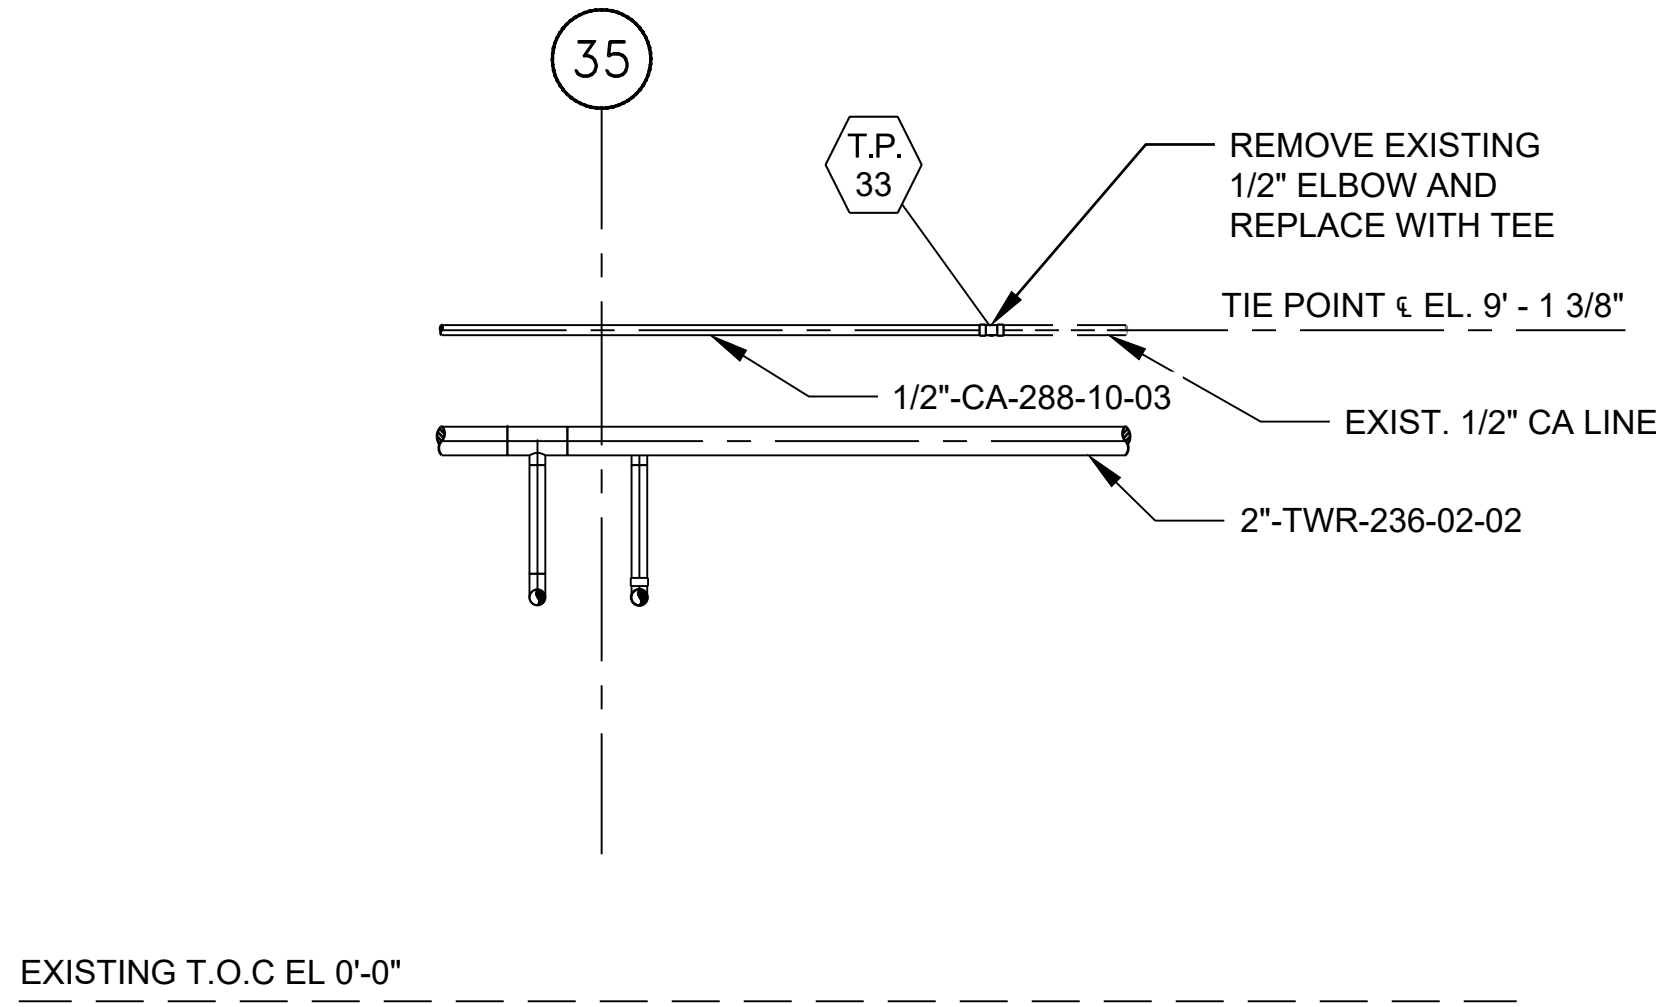

D2 SECTION VIEW
DM614 SCALE: 3/4" = 1'-0"
TIE-IN 33 - PLANT AIR - FIRST FLOOR - ROOM 510

BILL OF MATERIALS			
ID	SIZE	QTY	DESCRIPTION
1	1/2"	1	TEE, SCH 40S, THDF, ASTM A182 304/304L, PER ASME B16.11

B

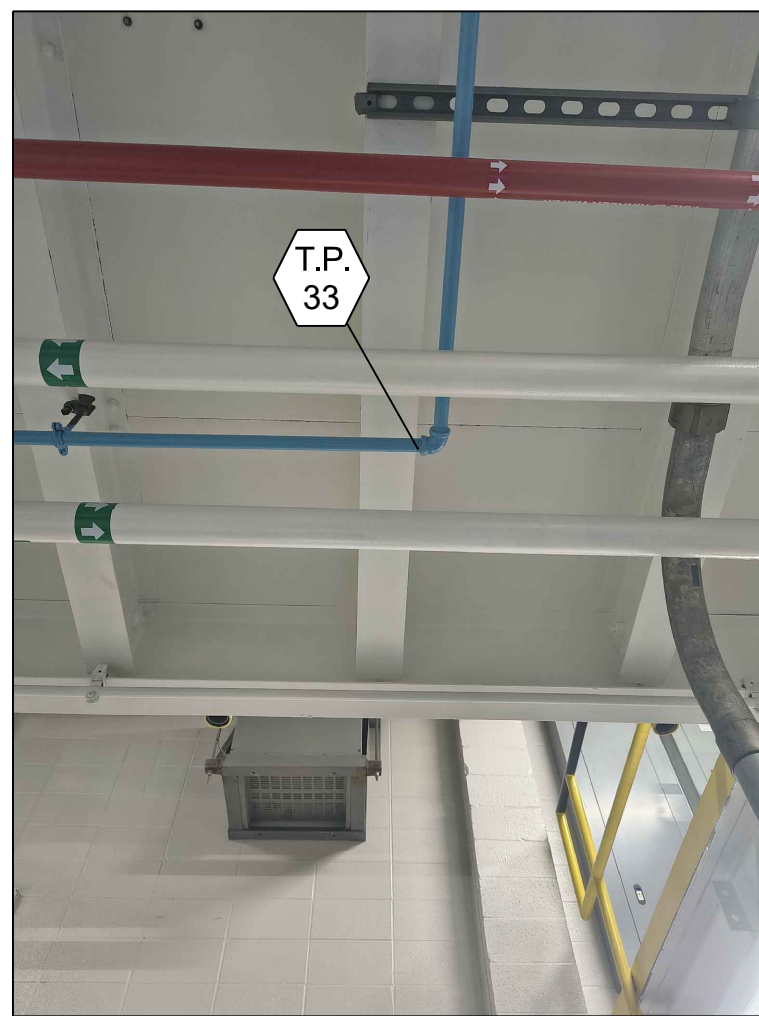


TIE-IN 33 - LOOKING WEST


SHEET NOTES:

- ALL PIPING SHOULD BE TESTED ACCORDING TO ASME B31.3 PROCESS PIPING.
- REFERENCE ARCH SHEETS FOR FINISHED FLOOR ELEVATIONS FOR EACH AREA.
- MATERIALS OF CONSTRUCTION TO AGREE WITH PIPING AND VALVE SERVICE INDEX. SEE DMXXX FOR PIPE SERVICE INDEX.
- EACH VALVE, INSTALLED AS A TIE-IN FOR CONTINUATION, SHOULD BE CLOSED AND LOCKED TO AVOID THE OPENING OF THE VALVE UNTIL SUCH TIME THE ASSOCIATED PIPE HAS BEEN COMPLETED.
- ALL DIMENSIONS SHOWN ARE FIELD MEASURED. CONTRACTOR TO VERIFY BEFORE INSTALLATION.
- TIE-INS ARE BASED ON ALL AZO EQUIPMENT DATED 3/16 SUBMITTAL PROVIDED TO VANTIVE. ANY INFORMATION MISSING OR CLASHING WILL BE COORDINATED BY CONTRACTOR BEFORE INSTALLATION.

B

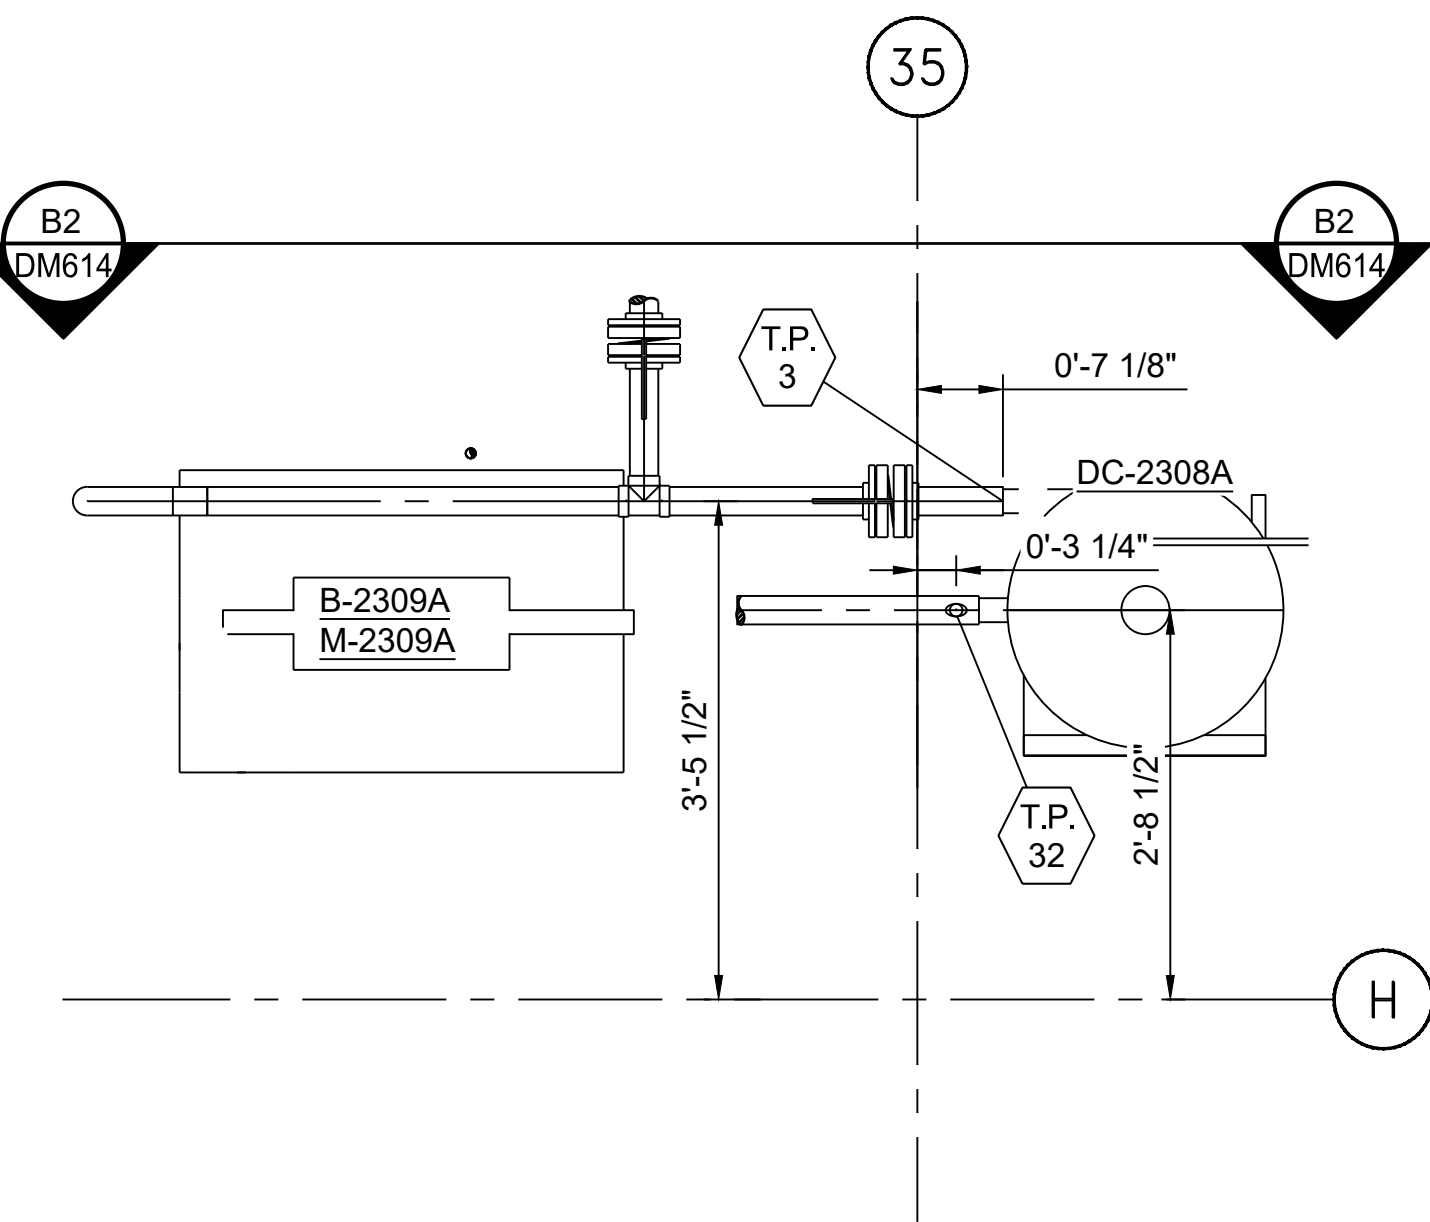


B1 PLAN VIEW
DM614 SCALE: 3/4" = 1'-0"

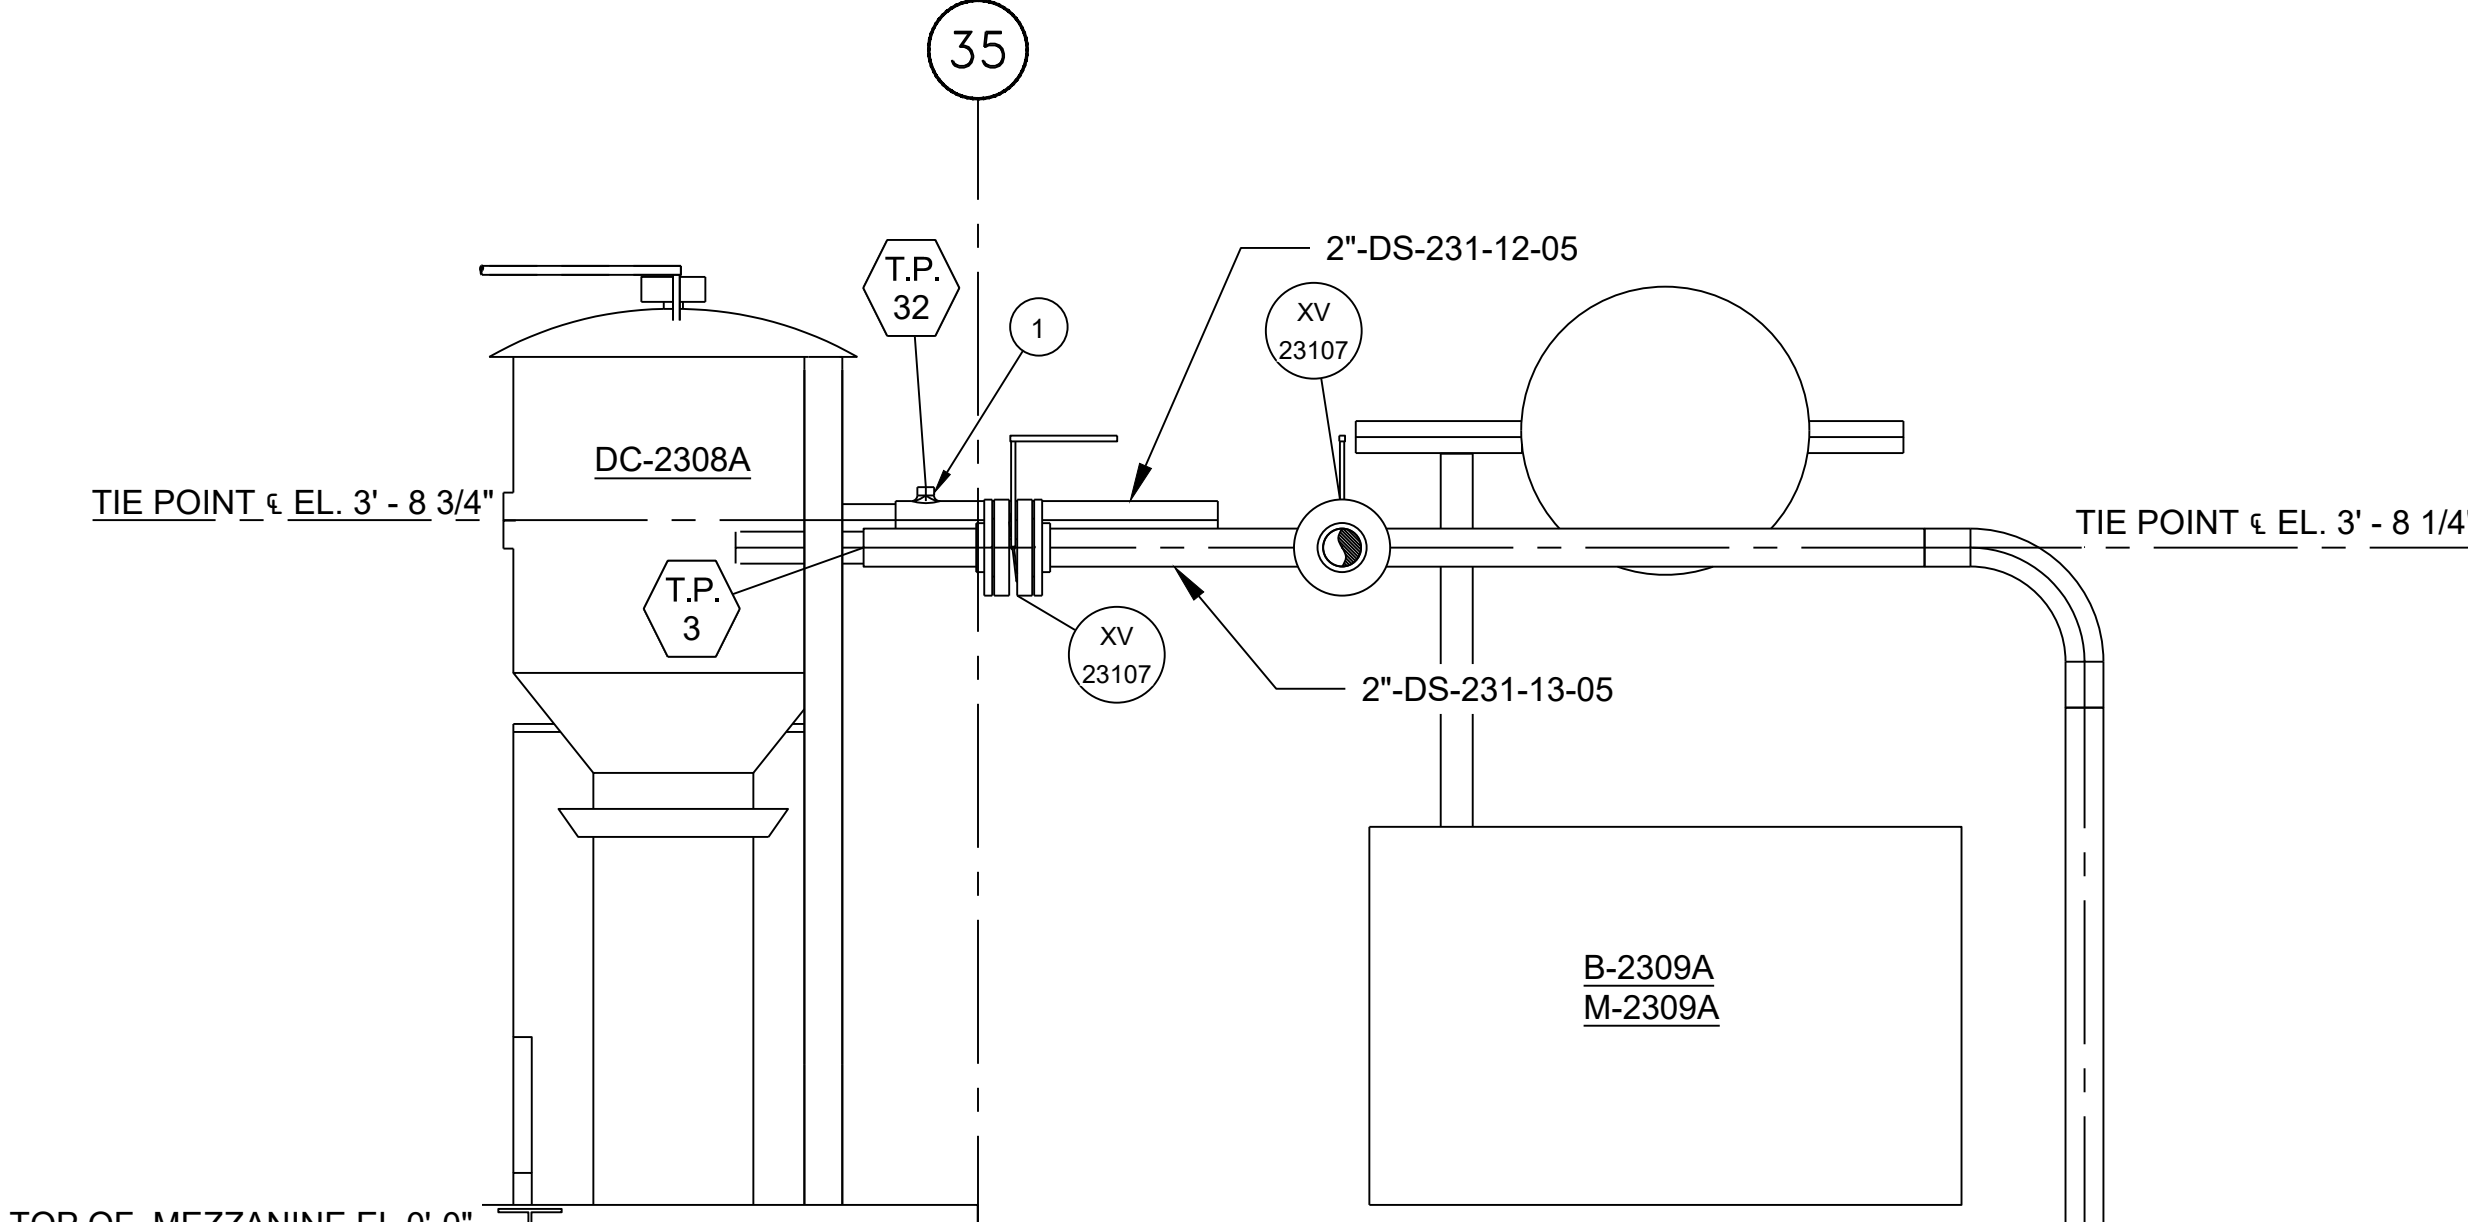

B2 SECTION VIEW
DM614 SCALE: 1" = 1'-0"
TIE-IN 3, 32 - MEZZ. PT-23108

BILL OF MATERIALS			
ID	SIZE	QTY	DESCRIPTION
1	2"x3/4"	1	WELDOLET, SCH STD, BW, ASTM A105, PER MSS SP-97

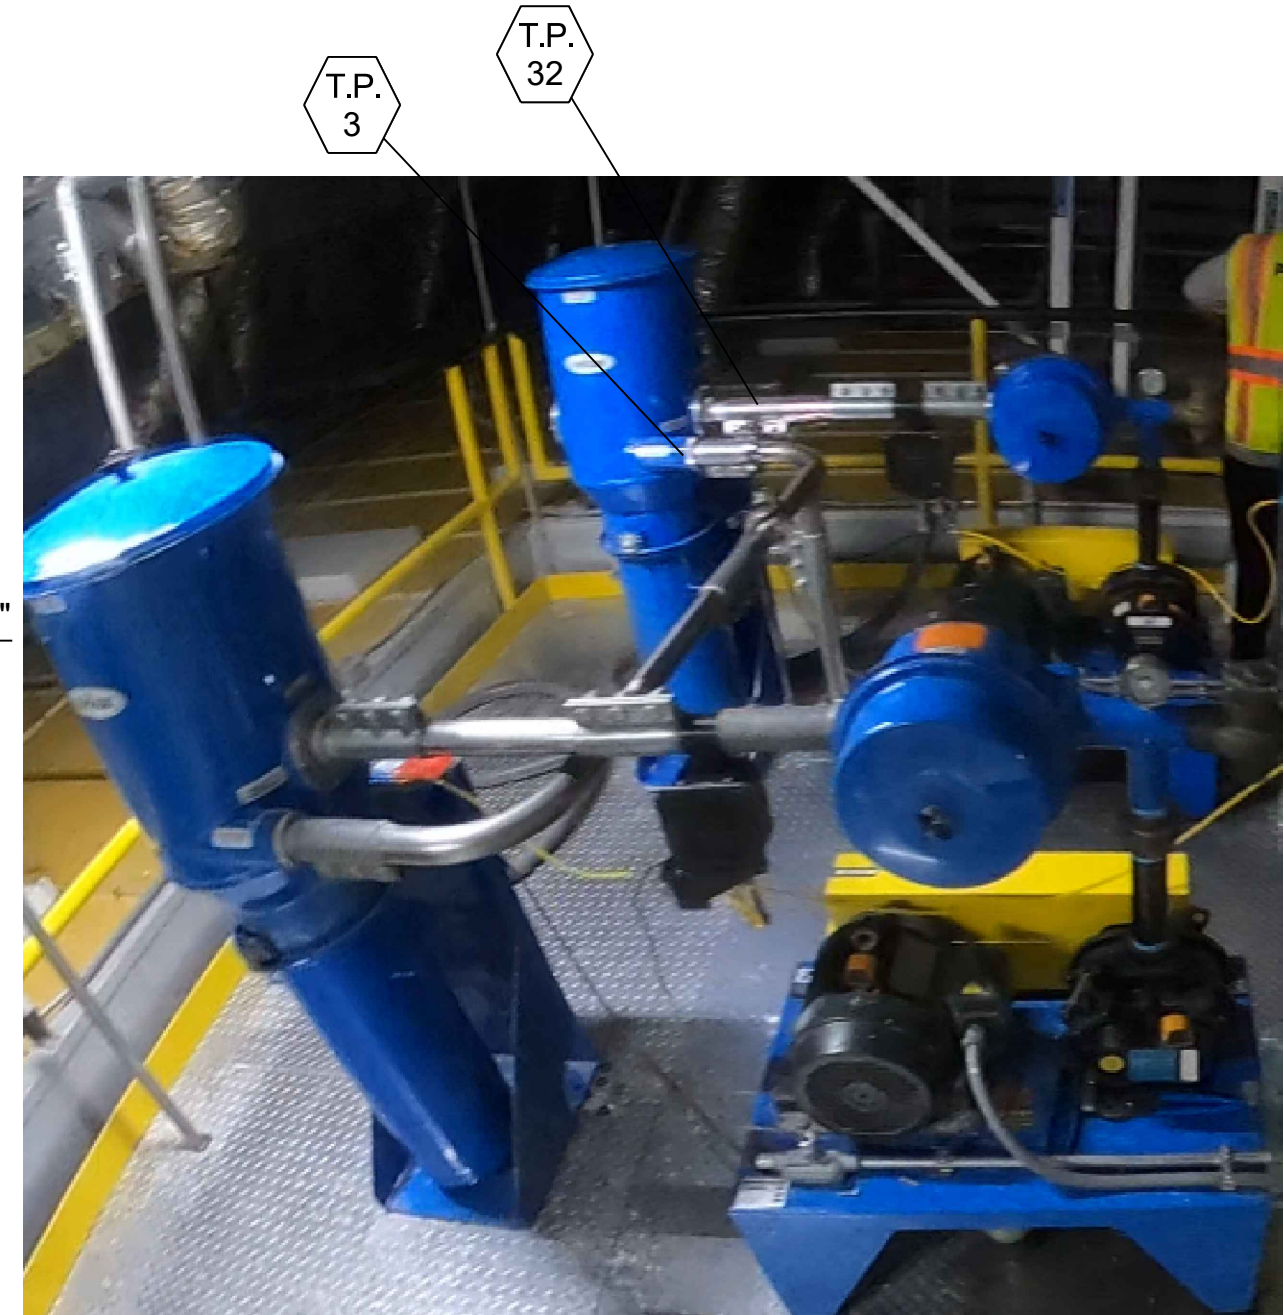


TIE-IN 3, 32 - LOOKING EAST


BILL OF MATERIALS			
ID	SIZE	QTY	DESCRIPTION
1	2"x1"	2	REDUCER (CONC), SCH STD, BW, ASME B16.9




TIE-IN 16 - 17 - LOOKING NORTH

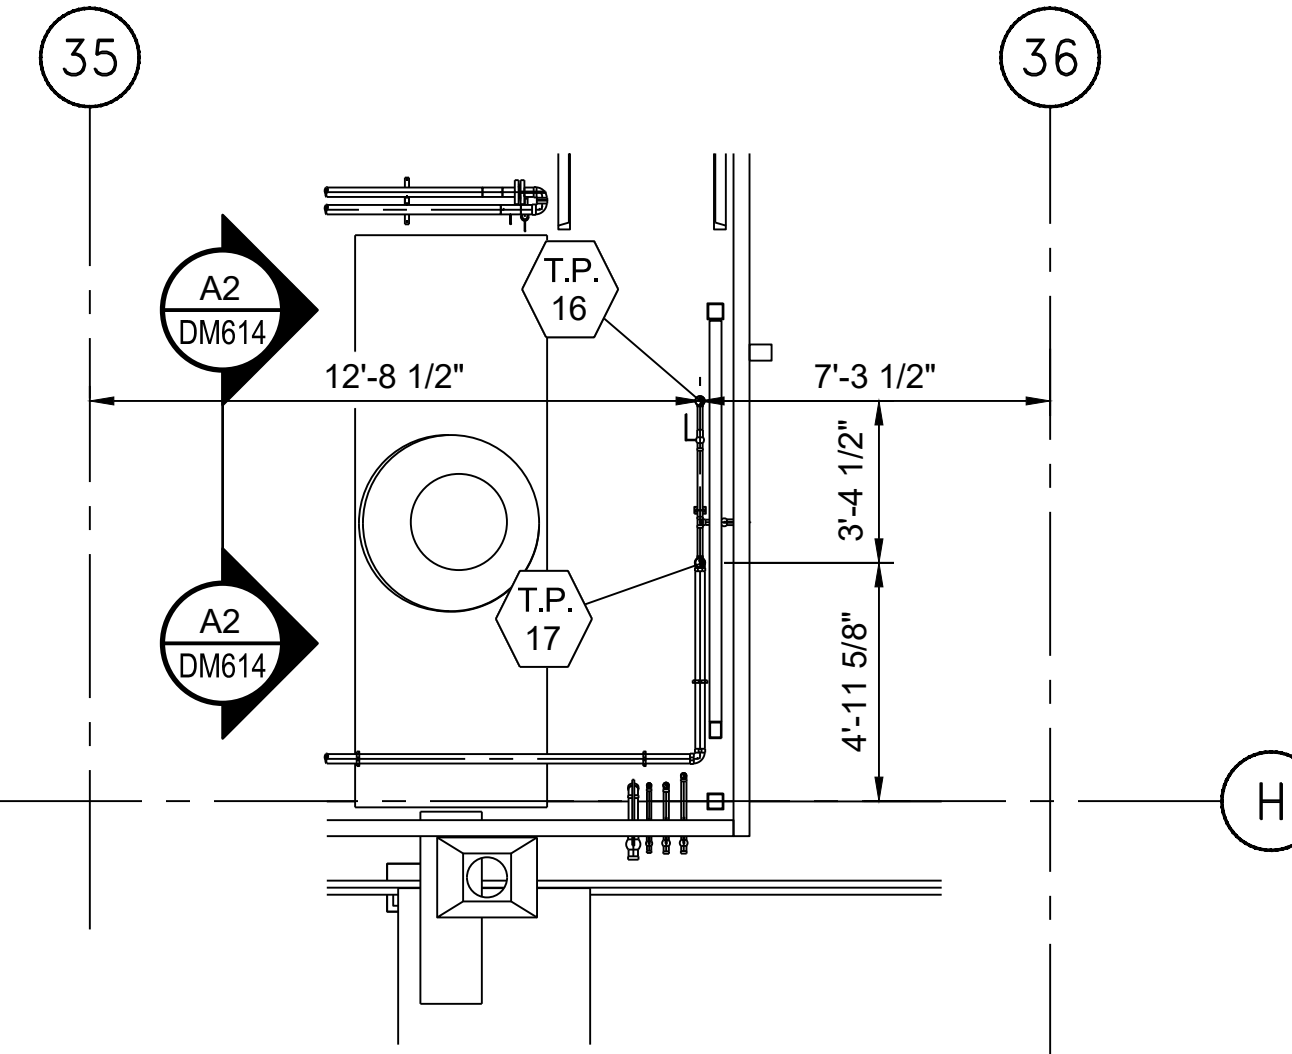

A1 PLAN VIEW
DM614 SCALE: 1/4" = 1'-0"

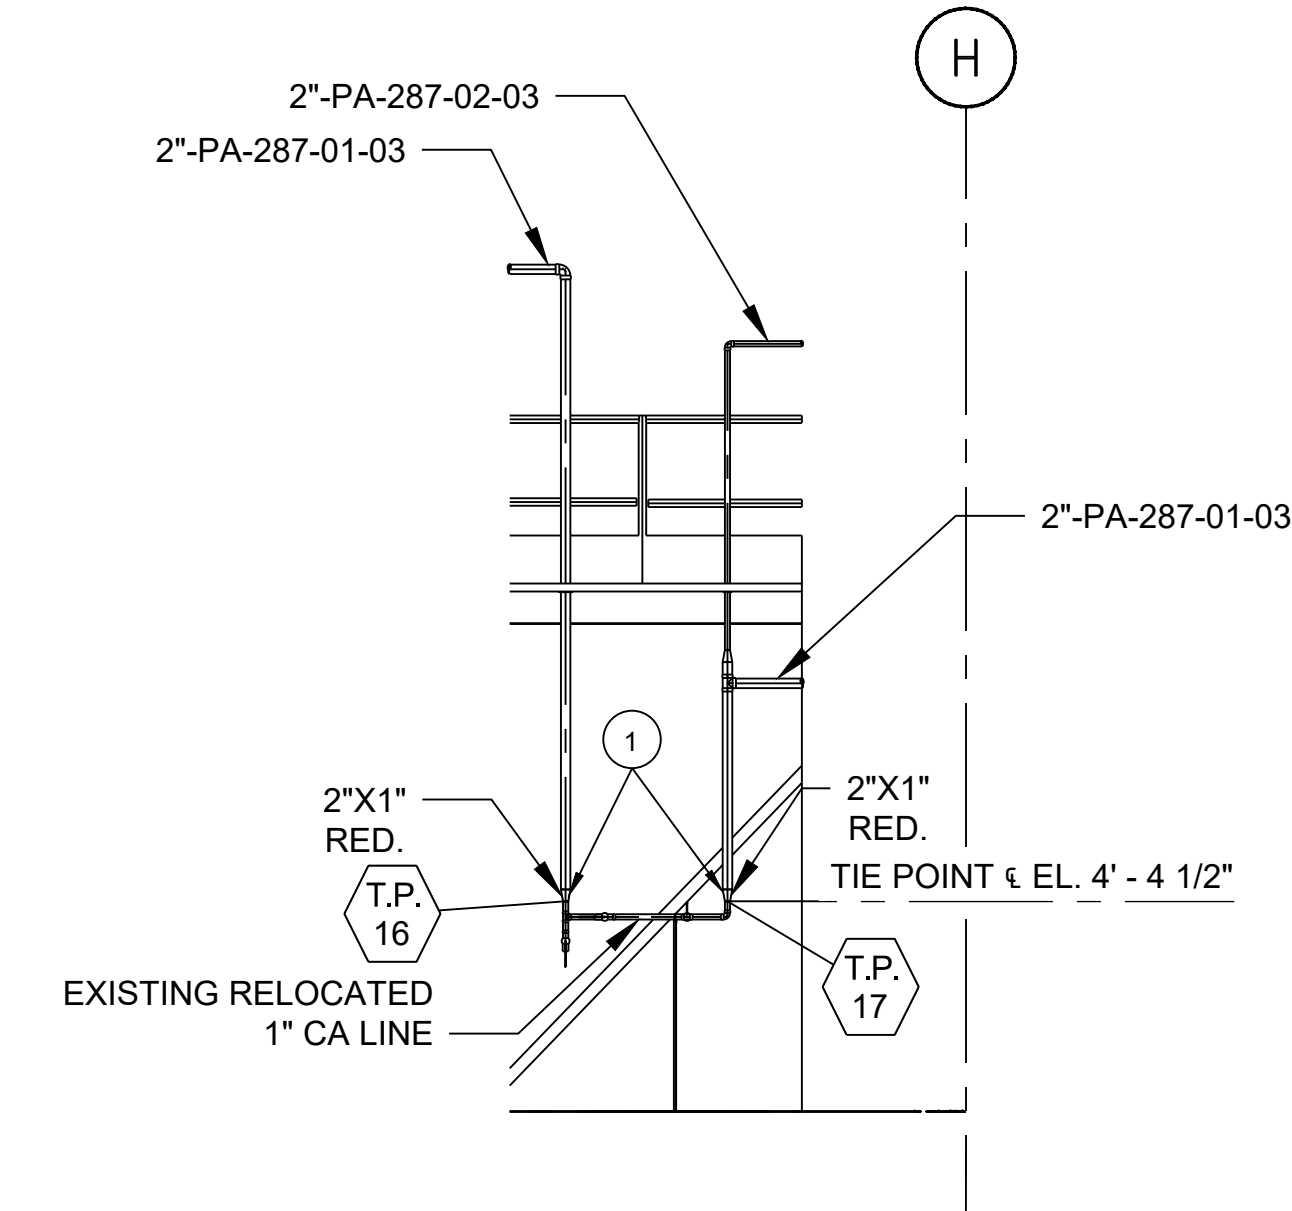

A2 SECTION VIEW
DM614 SCALE: 1/4" = 1'-0"
TIE-IN 16 - 17 PROCESS AIR - FIRST FLOOR - ROOM 510

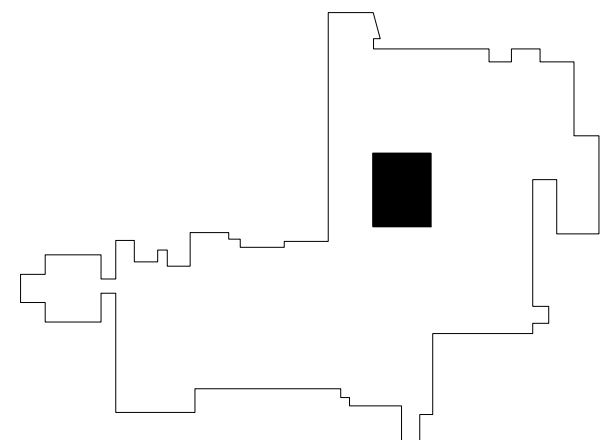

KEY PLAN



PLAN NORTH
TRUE NORTH

POND
3500 Parkway Lane
Suite 500
Peachtree Corners
Georgia 30092
Copyright © 2023 by Pond & Company. All rights reserved. No copying or duplication of these documents is allowed without the expressed written agreement of Pond & Company.

CONFIDENTIAL-TRADE-SECRET

EOR/AOR SEAL

CONSULTANT

CLIENT INFORMATION

Vantive

PROJECT NAME

VANTIVE
TUBING
CLEAN ROOM

1900 AR-201
MOUNTAIN HOME,
ARKANSAS 72653

DRAWING ISSUE

ISSUED FOR BID: BID CLARIFICATIONS 02/27/2026
BID OPENING DATE 02/27/2026
BID DESCRIPTION

DESIGNED BY: AW
DRAWN BY: AW
CHECKED BY: BE
SUBMITTED BY: CL
DATE: 02/27/2026
PROJECT #: 1241011

SHEET TITLE

PROCESS
TIE POINTS
5

SHEET NUMBER

DM614

SHEET 1 OF 1
ORIGINAL SHEET SIZE:
30" X 42"

ISSUED FOR BID