

1

2

3

4

5

6

E

D

C

B

A

SHEET NOTES

1. REFER TO P-001 FOR PLUMBING GENERAL NOTES AND DESIGN CRITERIA.
2. REFER TO P-002 FOR PLUMBING ABBREVIATIONS AND LEGENDS.

POND

3500 Parkway Lane
Suite 500
Peachtree Corners
Georgia 30092

Copyright © 2026 by Pond & Company. All rights reserved. No copying or duplication of these documents is allowed without the expressed written agreement of Pond & Company.

EOR/AOR SEAL

COA SEAL

CLIENT INFORMATION

Vantive

PROJECT NAME

VANTIVE
TUBING
CLEAN ROOM

1900 AR-201
MOUNTAIN HOME,
ARKANSAS 72653

DRAWING ISSUE

04/24/2026
01/23/2026
DATE

ISSUED FOR BID, EQ BID
ISSUED FOR APPROVAL
DESCRIPTION

B
A
MARK

DESIGNED BY: JC
DRAWN BY: JS
CHECKED BY: JC
SUBMITTED BY: CL
DATE: 04/24/2026
PROJECT #: 1241011

SHEET TITLE


ROOM 565 &
BREAKER PLATE
ROOM -
PLUMBING
ELEVATIONS

SHEET NUMBER

P-102

ORIGINAL SHEET SIZE:
30" X 42"

ISSUED FOR BID

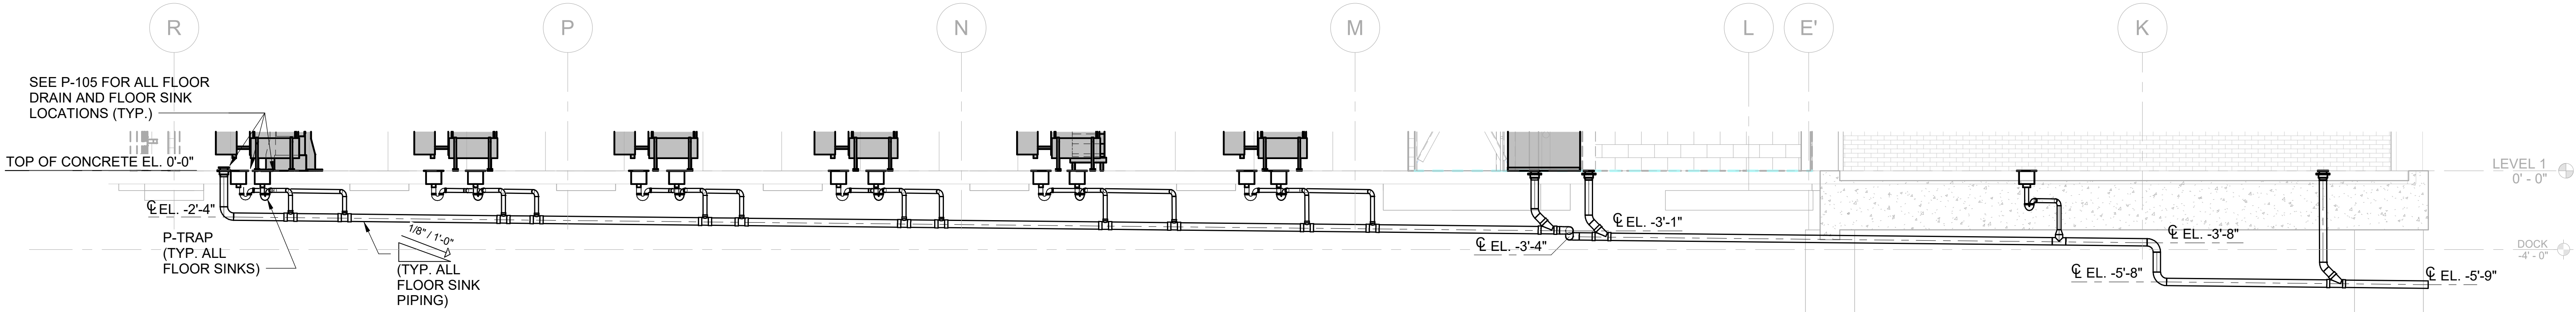

A1 ROOM 565 & BREAKER PLATE ROOM PLUMBING ELEVATIONS

SCALE: 1/4" = 1'-0"