

1. SEE SHEETS dS-001 & dS-002 FOR GENERAL STRUCTURAL NOTES AND ABBREVIATION KEY.
2. TOP OF EXIST. SLAB ELEVATION = 0'-0" UNLESS NOTED OTHERWISE.
3. CONTRACTOR SHALL FIELD VERIFY ALL EXISTING CONDITIONS BEFORE BEGINNING ANY WORK. DEVELOPMENT OF ANY SHOP DRAWINGS, OR PROCUREMENT OR FABRICATION OF ANY MATERIALS, NOTIFY ENGINEER OF RECORD IMMEDIATELY OF ANY DISCREPANCIES.
4. INDICATED LAYOUT OF EXISTING FOUNDATIONS IS PROVIDED FOR SCHEMATIC PURPOSES ONLY. CONTRACTOR SHALL NOT CUT INTO OR DISTURB ANY PORTION OF THE EXISTING FOUNDATIONS, UNLESS NOTED OTHERWISE.
5. NEW PLATFORM DECK SHALL BE 1/4" THICK (6061-T6) DIAMOND CHECKER PLATE METAL FLOORING. TOP OF NEW FLOORING TO MATCH EXISTING. SEE DETAIL D2 / dS-522 FOR PLATE ATTACHMENT
6. STAIR TREADS SHALL BE 1 1/2" THK X 12" GRIP STRUT, GALVANIZED.

SHEET LEGEND

- | | |
|---|----------------------------------|
|  | BAR GRATING, SEE NOTE 6 |
|  | DECK DIRECTION SPAN, SEE NOTE 5 |
|  | HSS 4X4X1/4 |
|  | VERTICAL BRACE |
|  | NEW CMU WALL |
|  | EXISTING METAL DECKING TO REMAIN |

DRAWING ISSUE

DATE

ISSUED FOR BID, EQ BID	
ISSUED FOR BID	
ISSUED FOR APPROVAL	
DESCRIPTION	

MARK	A	B	C
------	---	---	---

DESIGNED BY: TR
DRAWN BY: TR
CHECKED BY: AB
SUBMITTED BY: MM
DATE: 04/24/2026
PROJECT #: 1241011

SHEET TITLE


ENLARGED
PLANS-ROOM 510

SHEET NUMBER

dS-101

ORIGINAL SHEET SIZE:
30" X 42"

ISSUED FOR BID

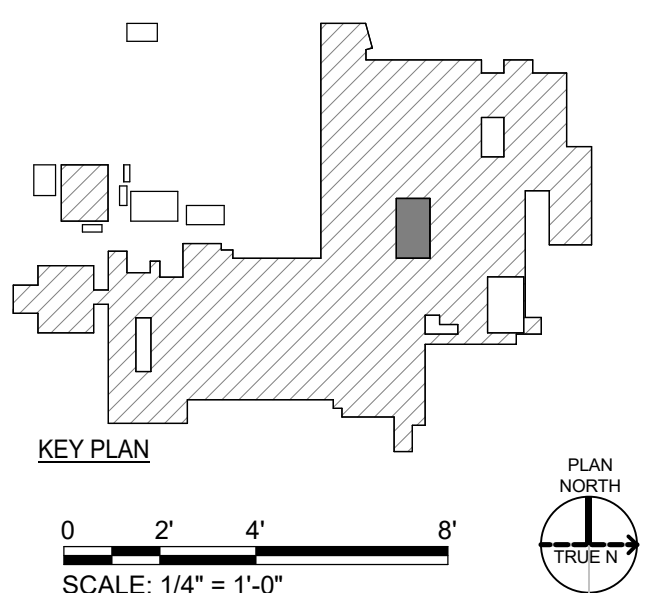

KEY PLAN

SCALE: 1/4" = 1'-0"

SCALE: 1/4" = 1'-0"

SCALE: 1/4" = 1'-0"