


SCALE: 3/16" = 1'-0"

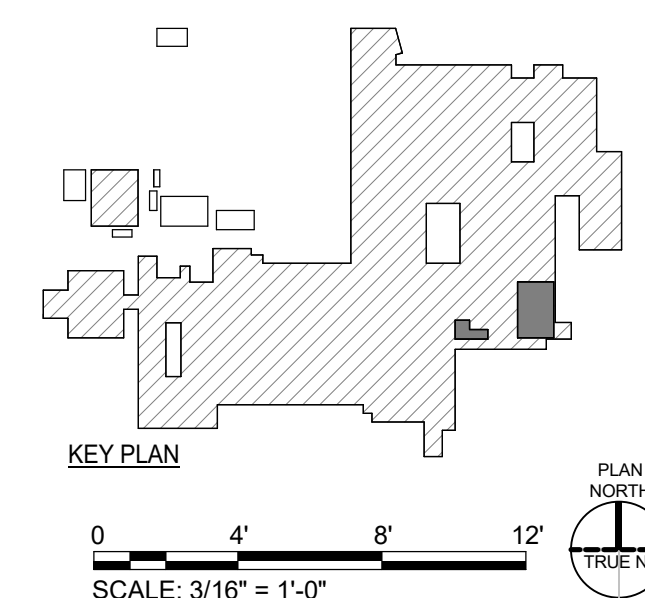

↔ DECK DIRECTION SPAN

SCALE: 3/16" = 1'-0"



## SHEET NOTES

1. SEE SHEETS dS-001 & dS-002 FOR GENERAL STRUCTURAL NOTES AND ABBREVIATION KEY.
2. TOP OF EXIST. SLAB ELEVATION = 0'-0" UNLESS NOTED OTHERWISE.
3. CONTRACTOR SHALL FIELD VERIFY ALL EXISTING CONDITIONS BEFORE BEGINNING ANY WORK. DEVELOPMENT OF ANY SHOP DRAWINGS, OR PROCUREMENT OR FABRICATION OF ANY MATERIALS. NOTIFY ENGINEER OF RECORD IMMEDIATELY OF ANY DISCREPANCIES.
4. INDICATED LAYOUT OF EXISTING FOUNDATIONS IS PROVIDED FOR SCHEMATIC PURPOSES ONLY. CONTRACTOR SHALL NOT CUT INTO OR DISTURB ANY PORTION OF THE EXISTING FOUNDATIONS, UNLESS NOTED OTHERWISE.
5. FLOOR DECKING SHALL BE NON-COMPOSITE 1" CONFORM DECK 20GA WITH 2" NORMAL WEIGHT CONCRETE FOR A TOTAL SLAB DECK THICKNESS OF 3". REINFORCE WITH 6X6 - W2.9XW2.9 PLACED AT 1" BELOW TOP OF DECK.

Copyright © 2025 by Pond & Company. All rights reserved. No copying or duplication of these documents is allowed without the expressed written agreement of Pond & Company.

EOR/AOR SEAL

COA SEAL

**CLIENT INFORMATION**

PROJECT NAME

## VANTIVE TUBING CLEAN ROOM

1900 AR-201  
MOUNTAIN HOME,  
ARKANSAS 72653

## DRAWING ISSUE

|           |  |
|-----------|--|
| 4/24/2026 |  |
| 2/27/2026 |  |
| 1/23/2026 |  |
| DATE      |  |

**ISSUED FOR BID, EQ BID  
ISSUED FOR BID  
ISSUED FOR APPROVAL**

C B A

DESIGNED BY: TR  
DRAWN BY: TR  
CHECKED BY: WH  
SUBMITTED BY: MM  
DATE: 04/24/2021  
PROJECT #: 1241011

**SHEET TITLE**

ENLARGED  
PLANS-OFFICE  
MEZZANINE

SHEET NUMBER

dS-107

ORIGINAL SHEET SIZE:  
30" X 42"