



4/24/2026 6:49:17 PM Autodesk Docs/Baxter and Vantive - Mountain Home/BAXTER_VANTIVE_Master Base File_STRC_V25.vrt


E
D
C
B
A

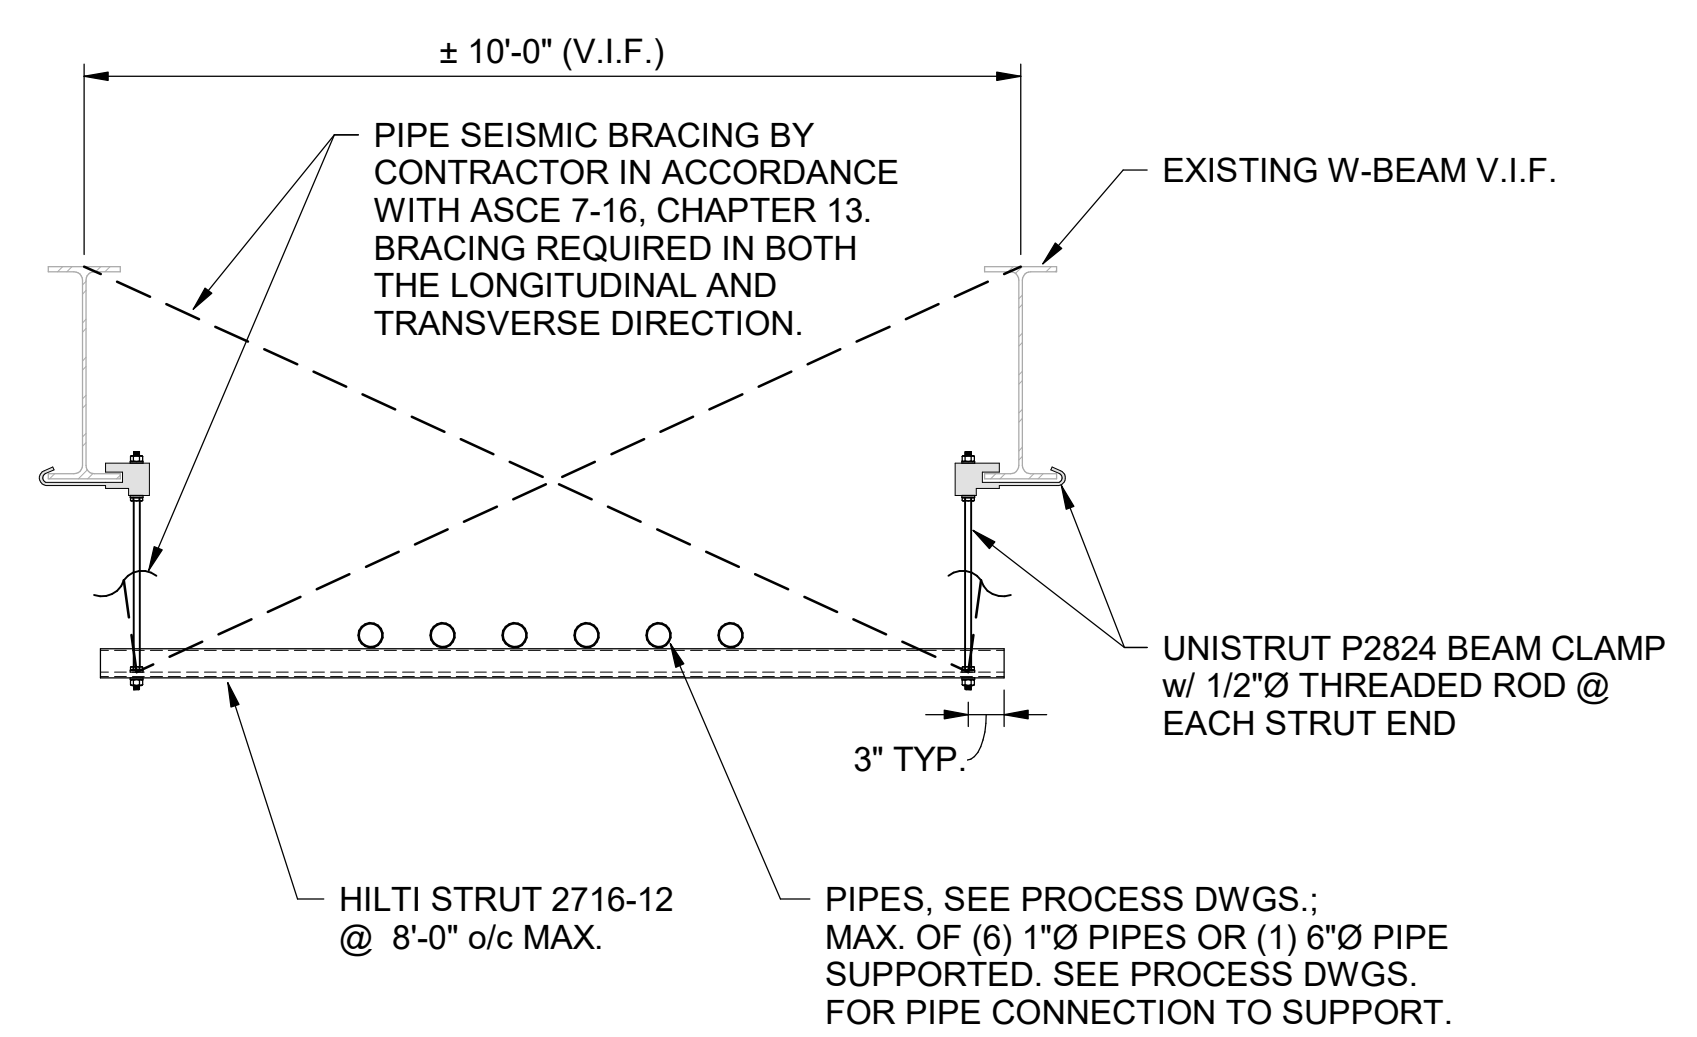


D1 TYPICAL PIPE SUPPORT AT WIDE FLANGE
SCALE: N.T.S.

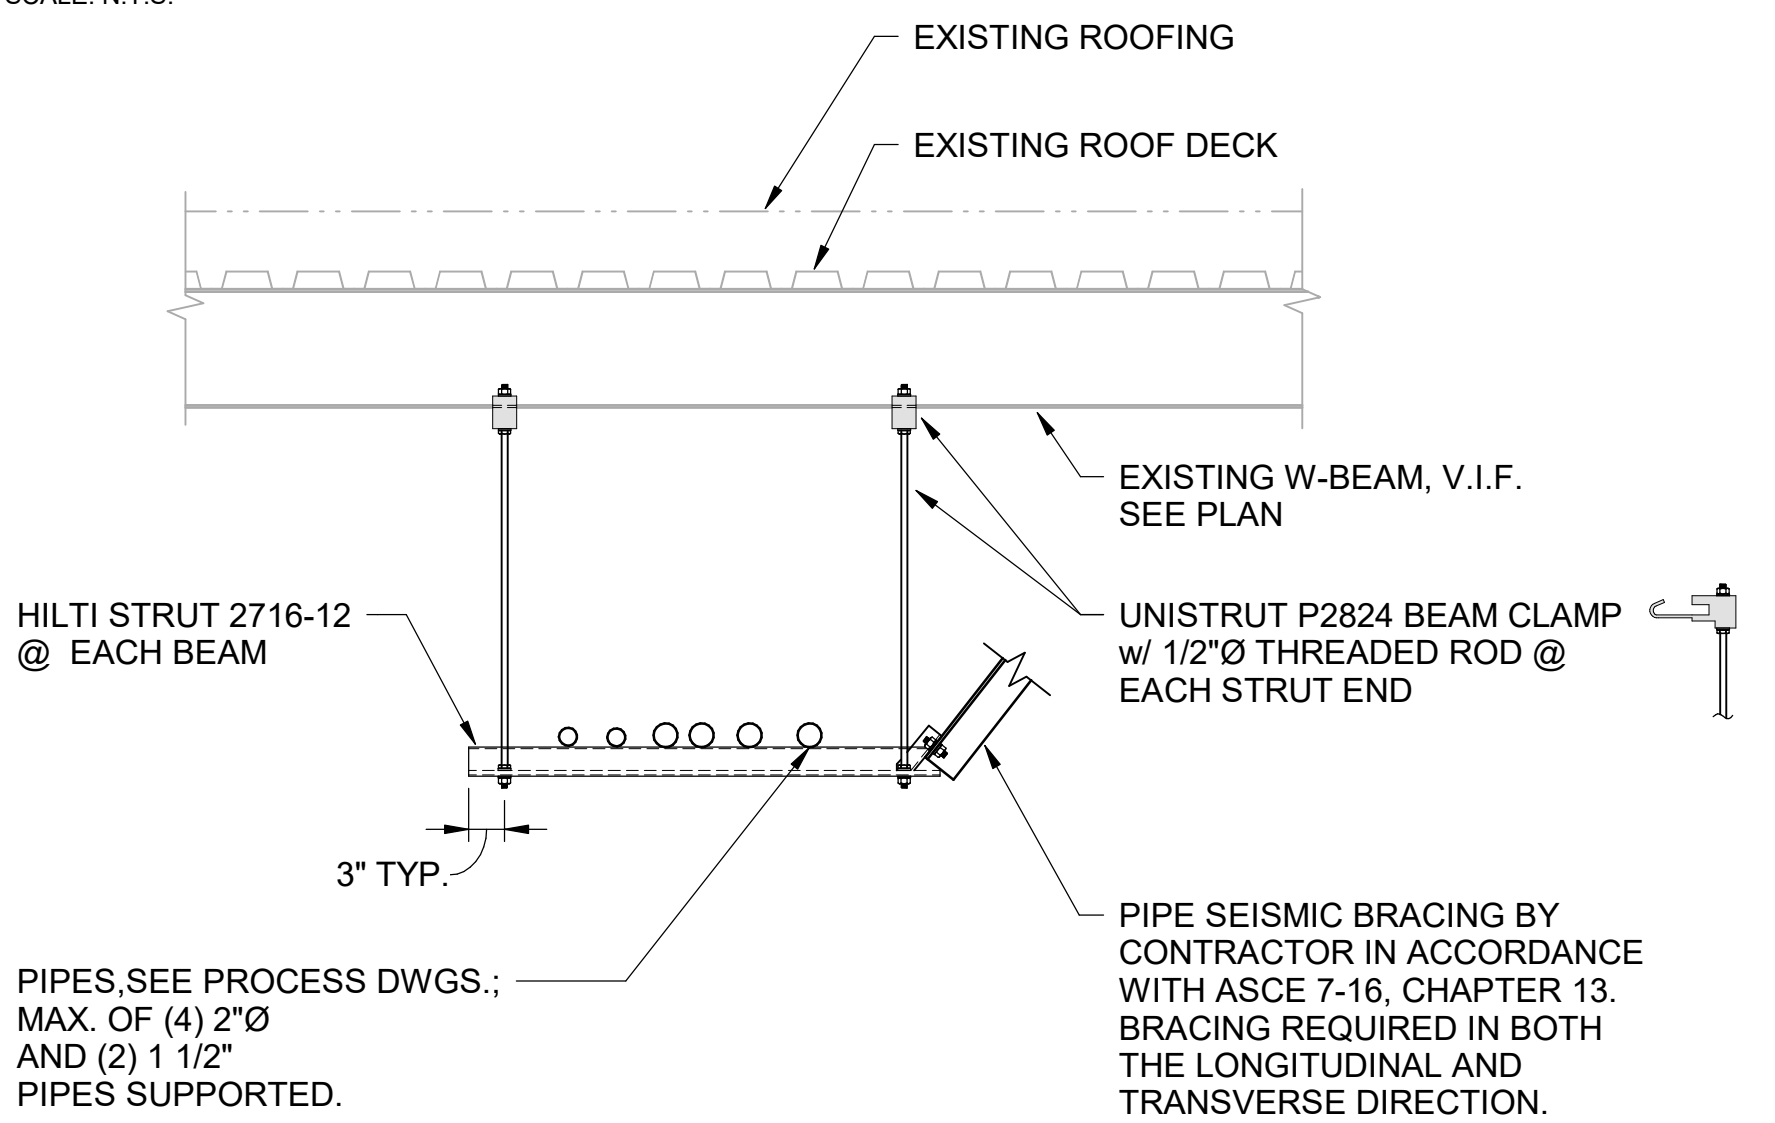


C1 PIPE SUPPORT AT PUMP ROOM
SCALE: N.T.S.

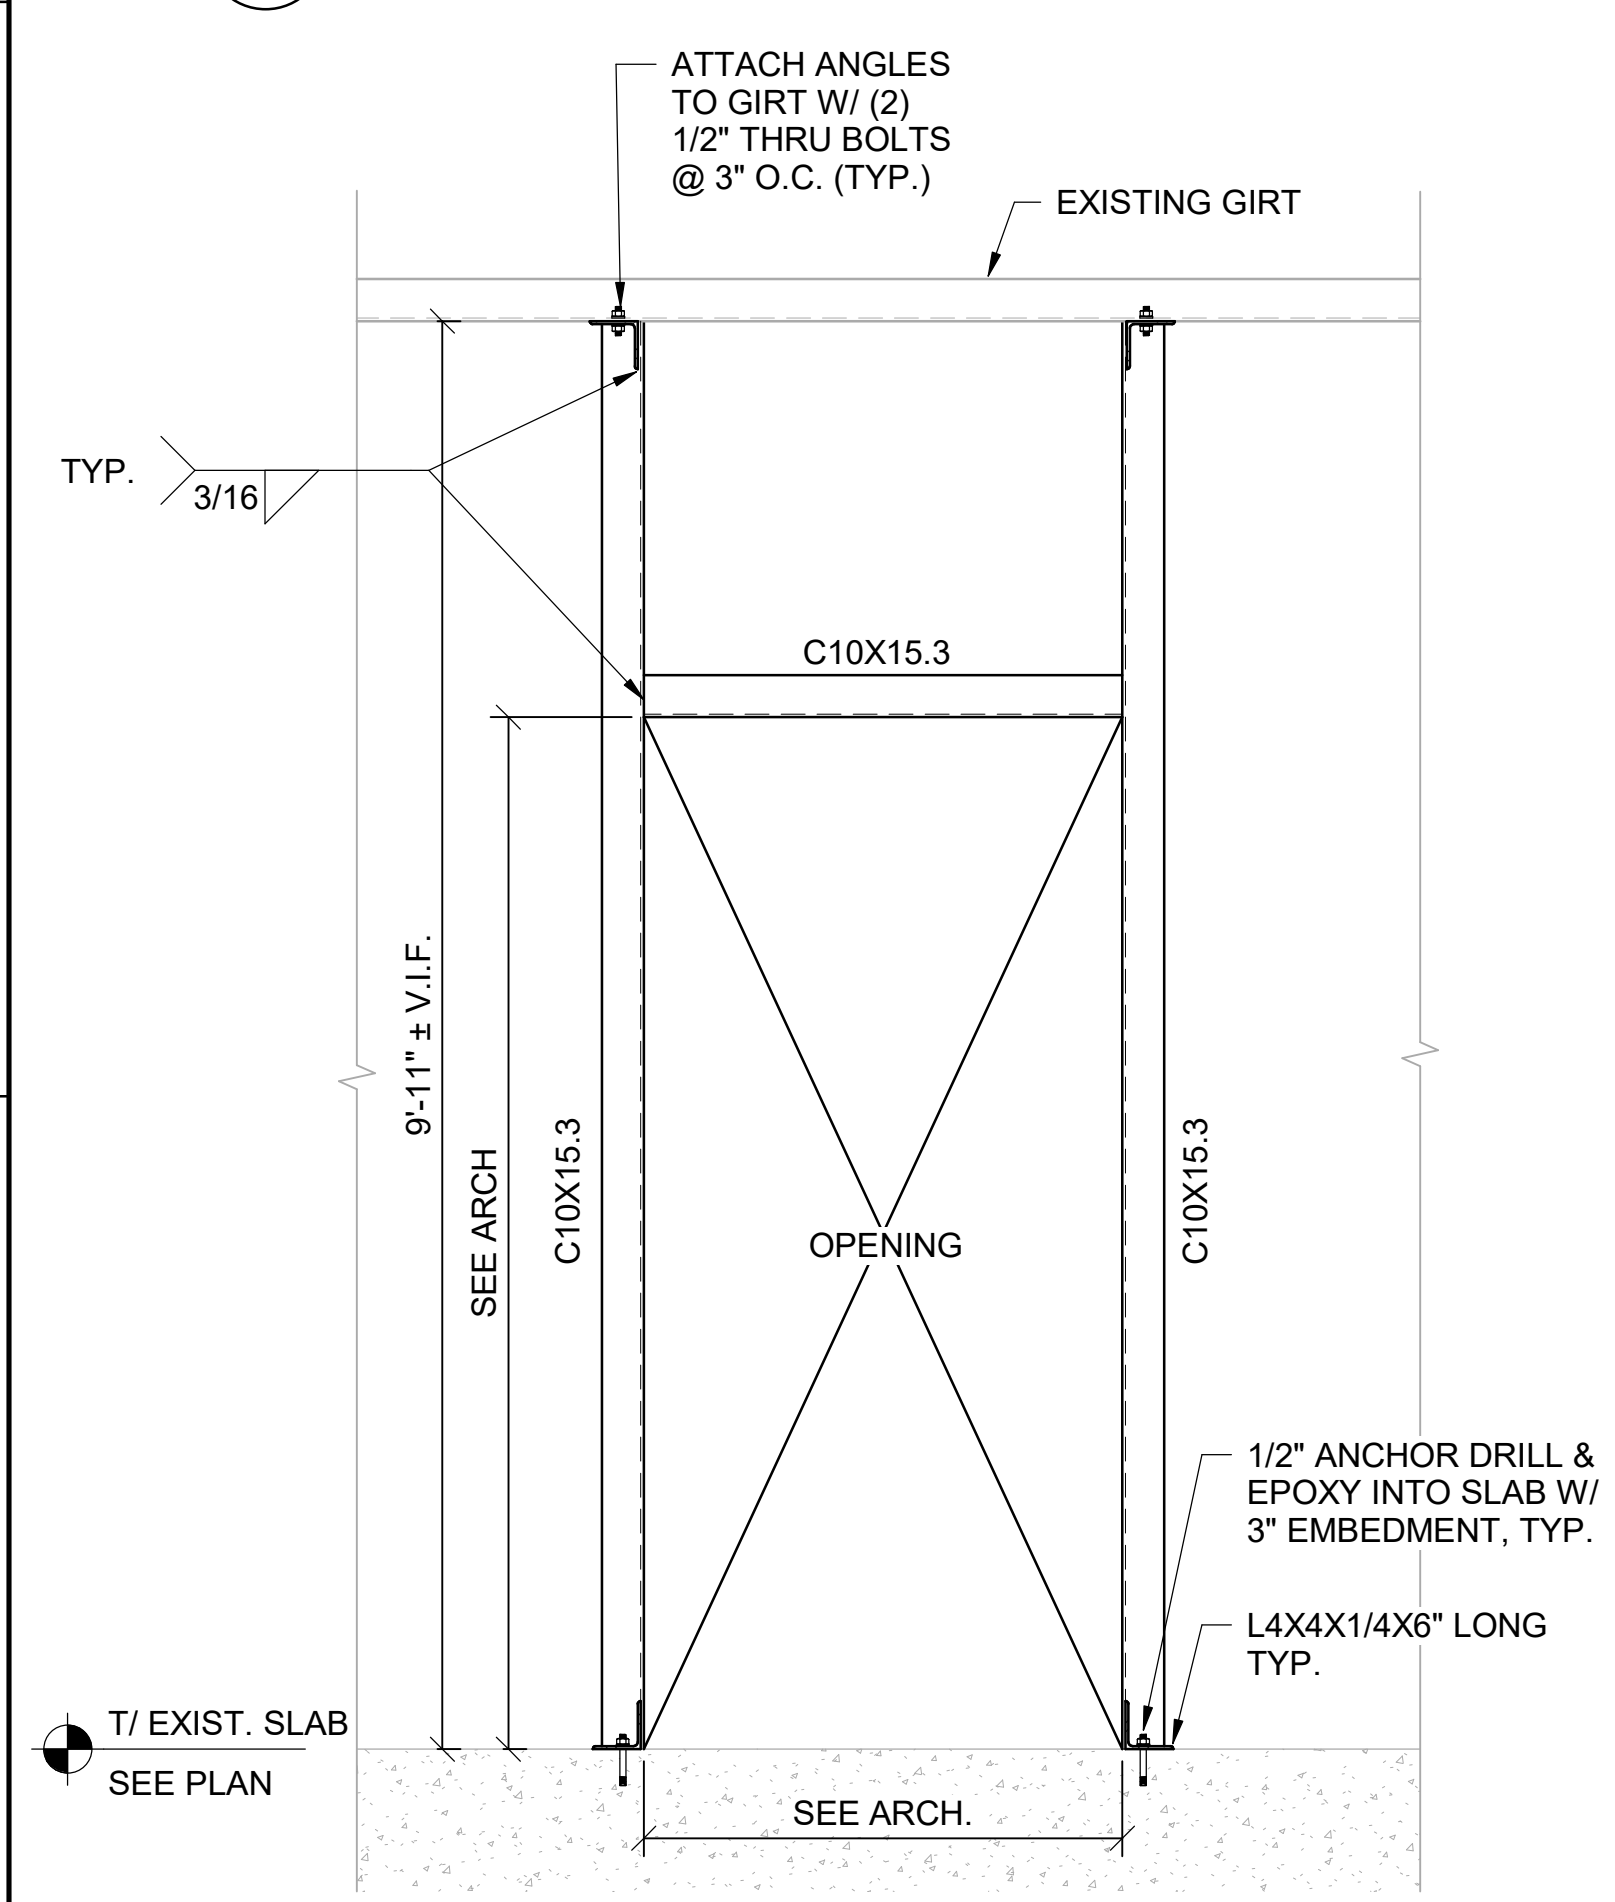


A1 OPENING AT PUMP ROOM EAST WALL
SCALE: N.T.S.

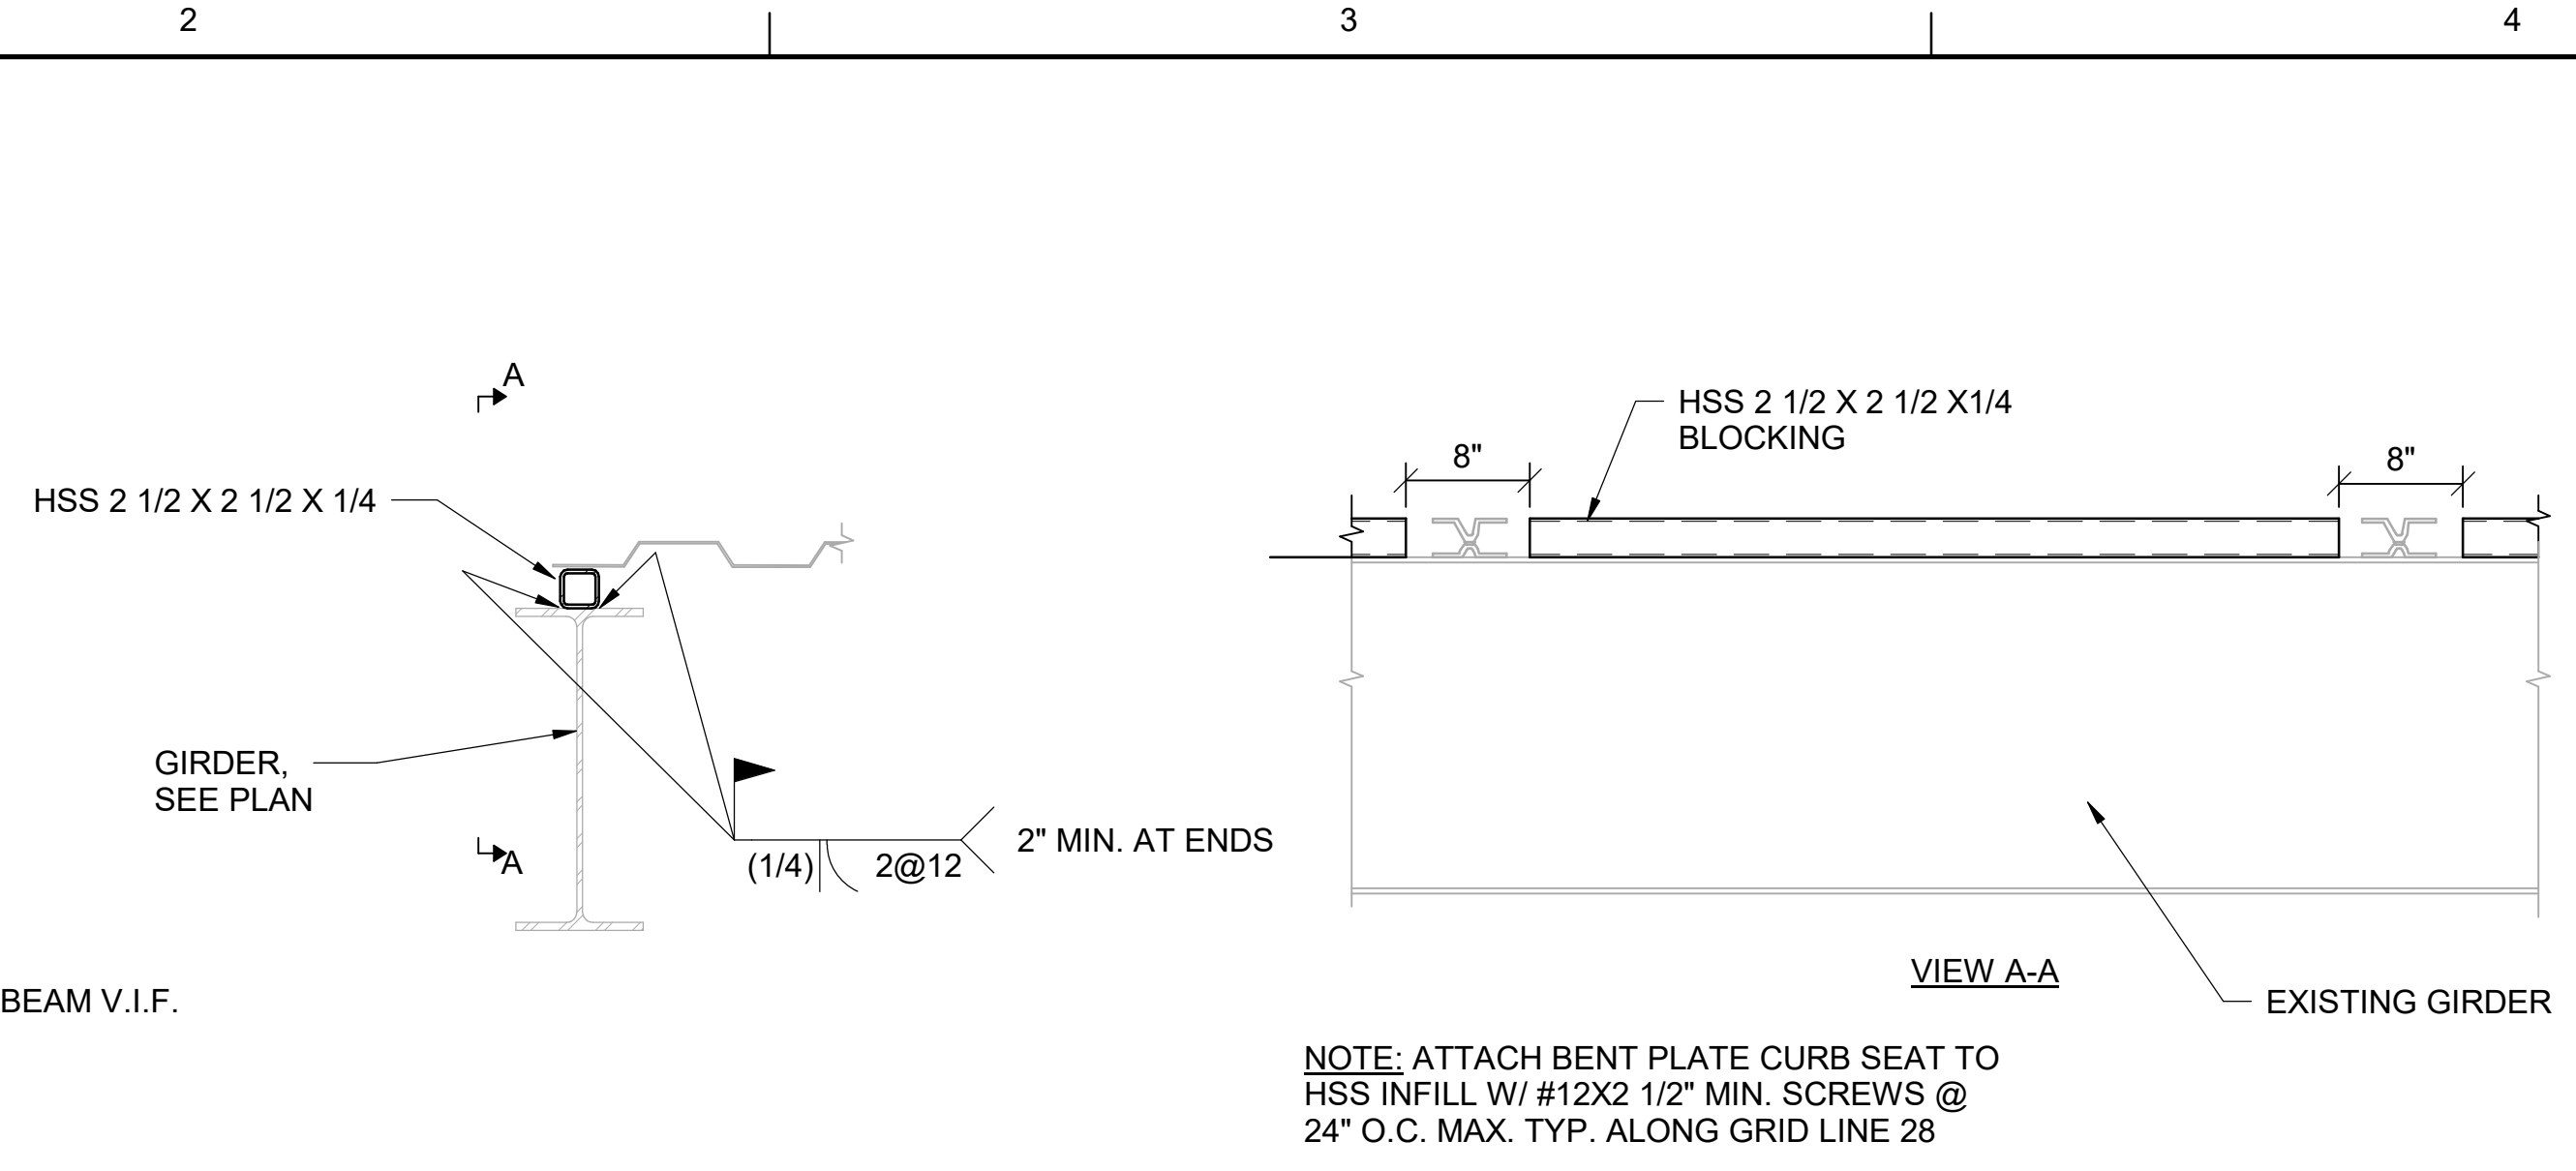


D3 TYPICAL ROOF DECK BETWEEN WF JOISTS
SCALE: N.T.S.

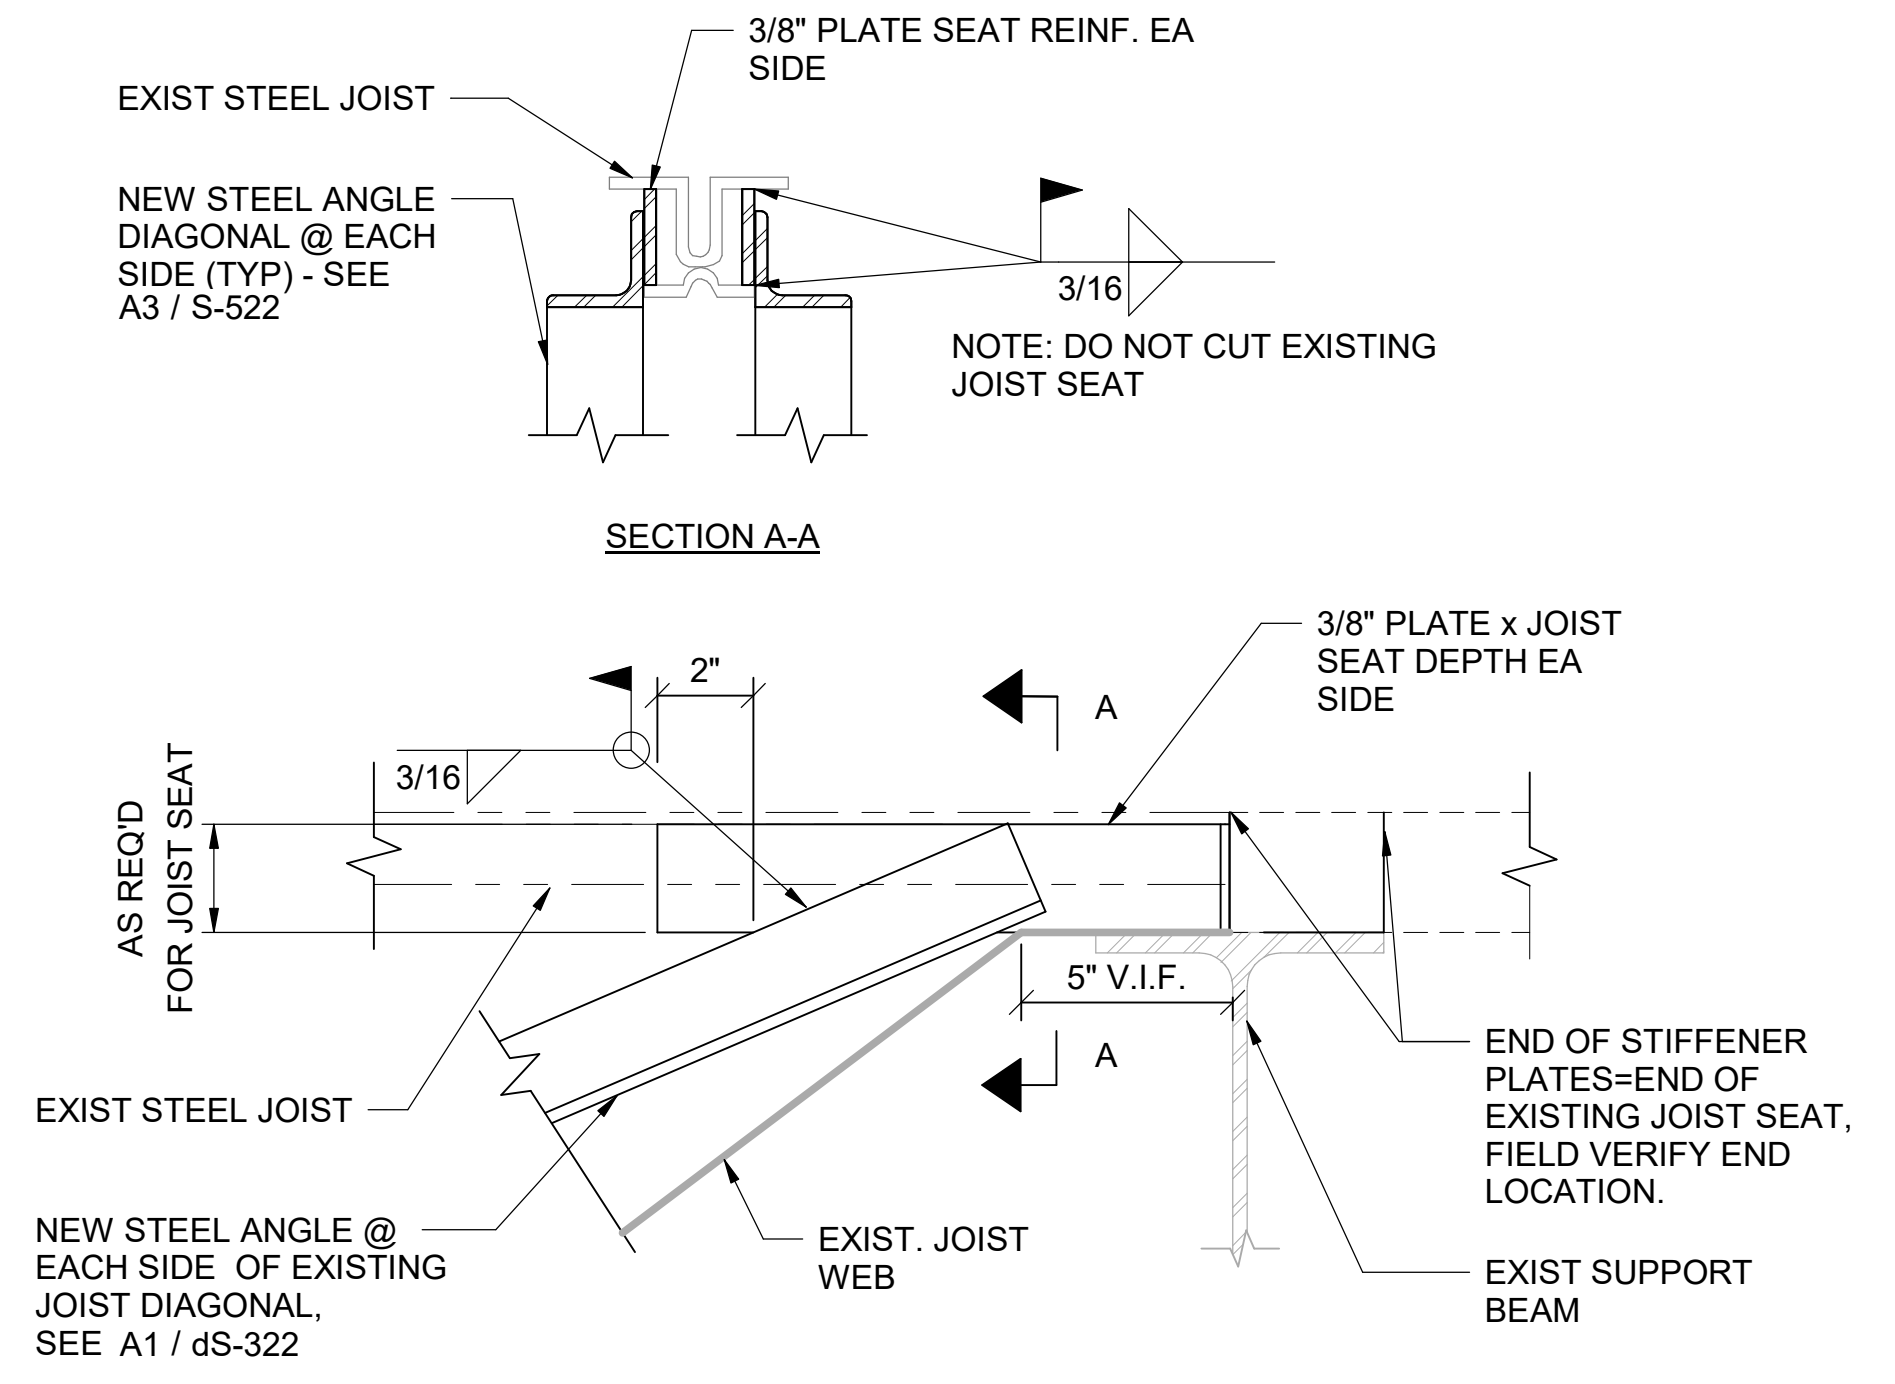

C3 JOIST SEAT REINFORCEMENT
SCALE: N.T.S.

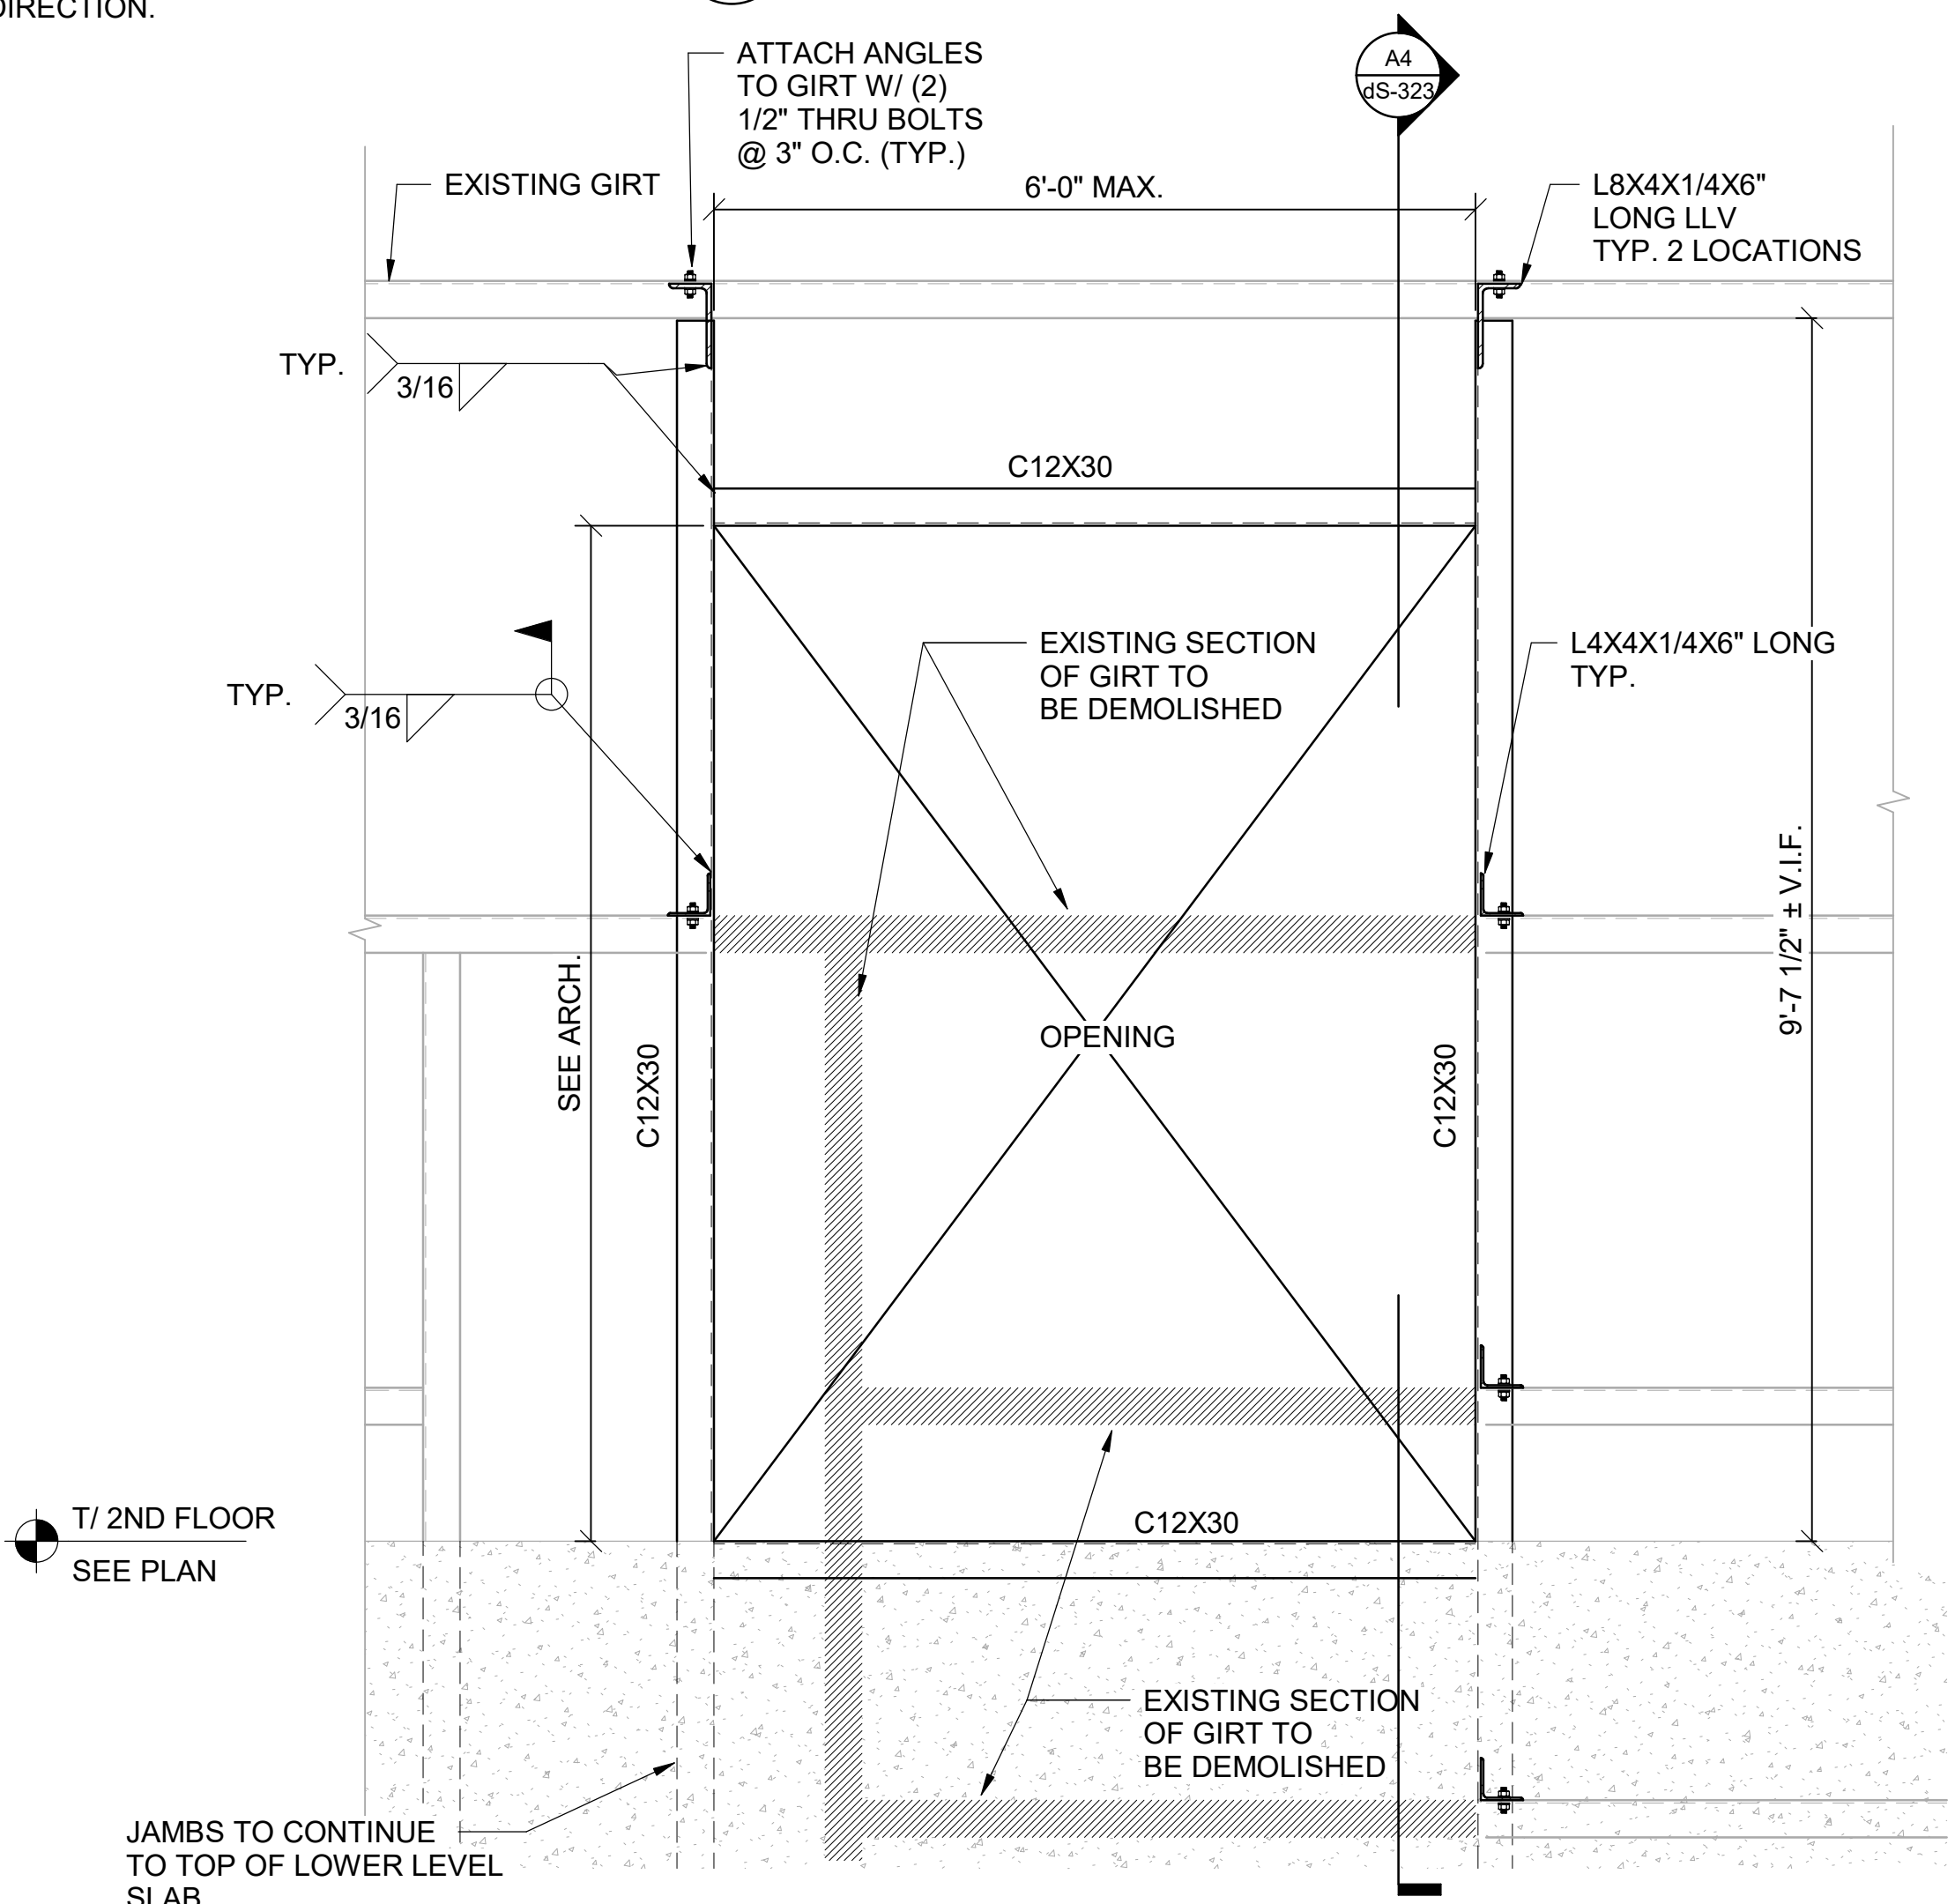


A2 OPENING AT PUMP ROOM NORTH WALL
SCALE: N.T.S.

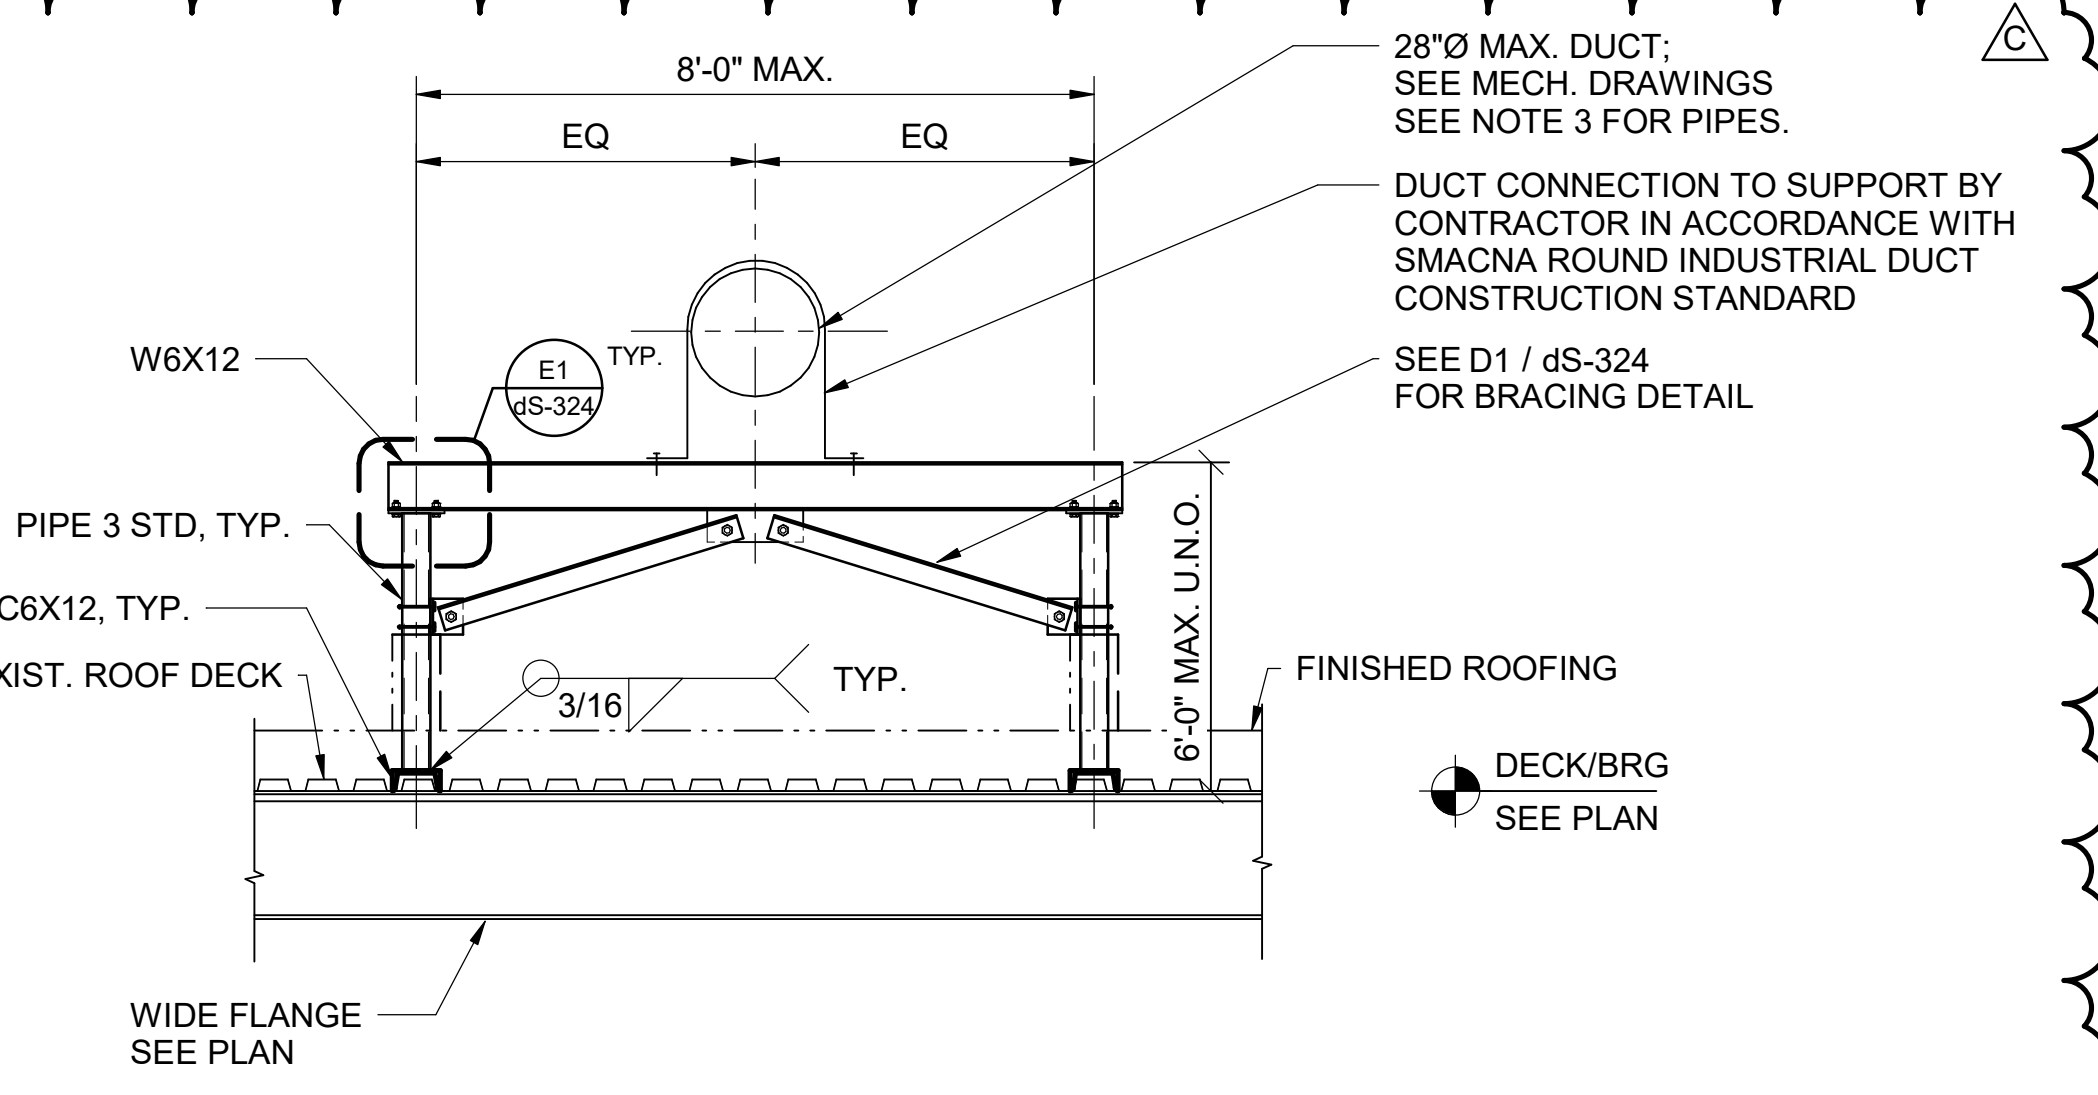

- NOTES:**
- ALL EXTERIOR STRUCTURAL STEEL TO BE HOT-DIPPED GALVANIZED.
 - SEE C5 / dS-324 FOR M06 ATTACHMENT TO METAL DECK.
 - AT SIM. CONDITION, FRAMING IS USED TO SUPPORT PIPES, MAX. OF (2) 12" DIA.

D5 SECTION AT 28"Ø MAX. DUCT SUPPORT PERPENDICULAR TO BEAM
SCALE: N.T.S.

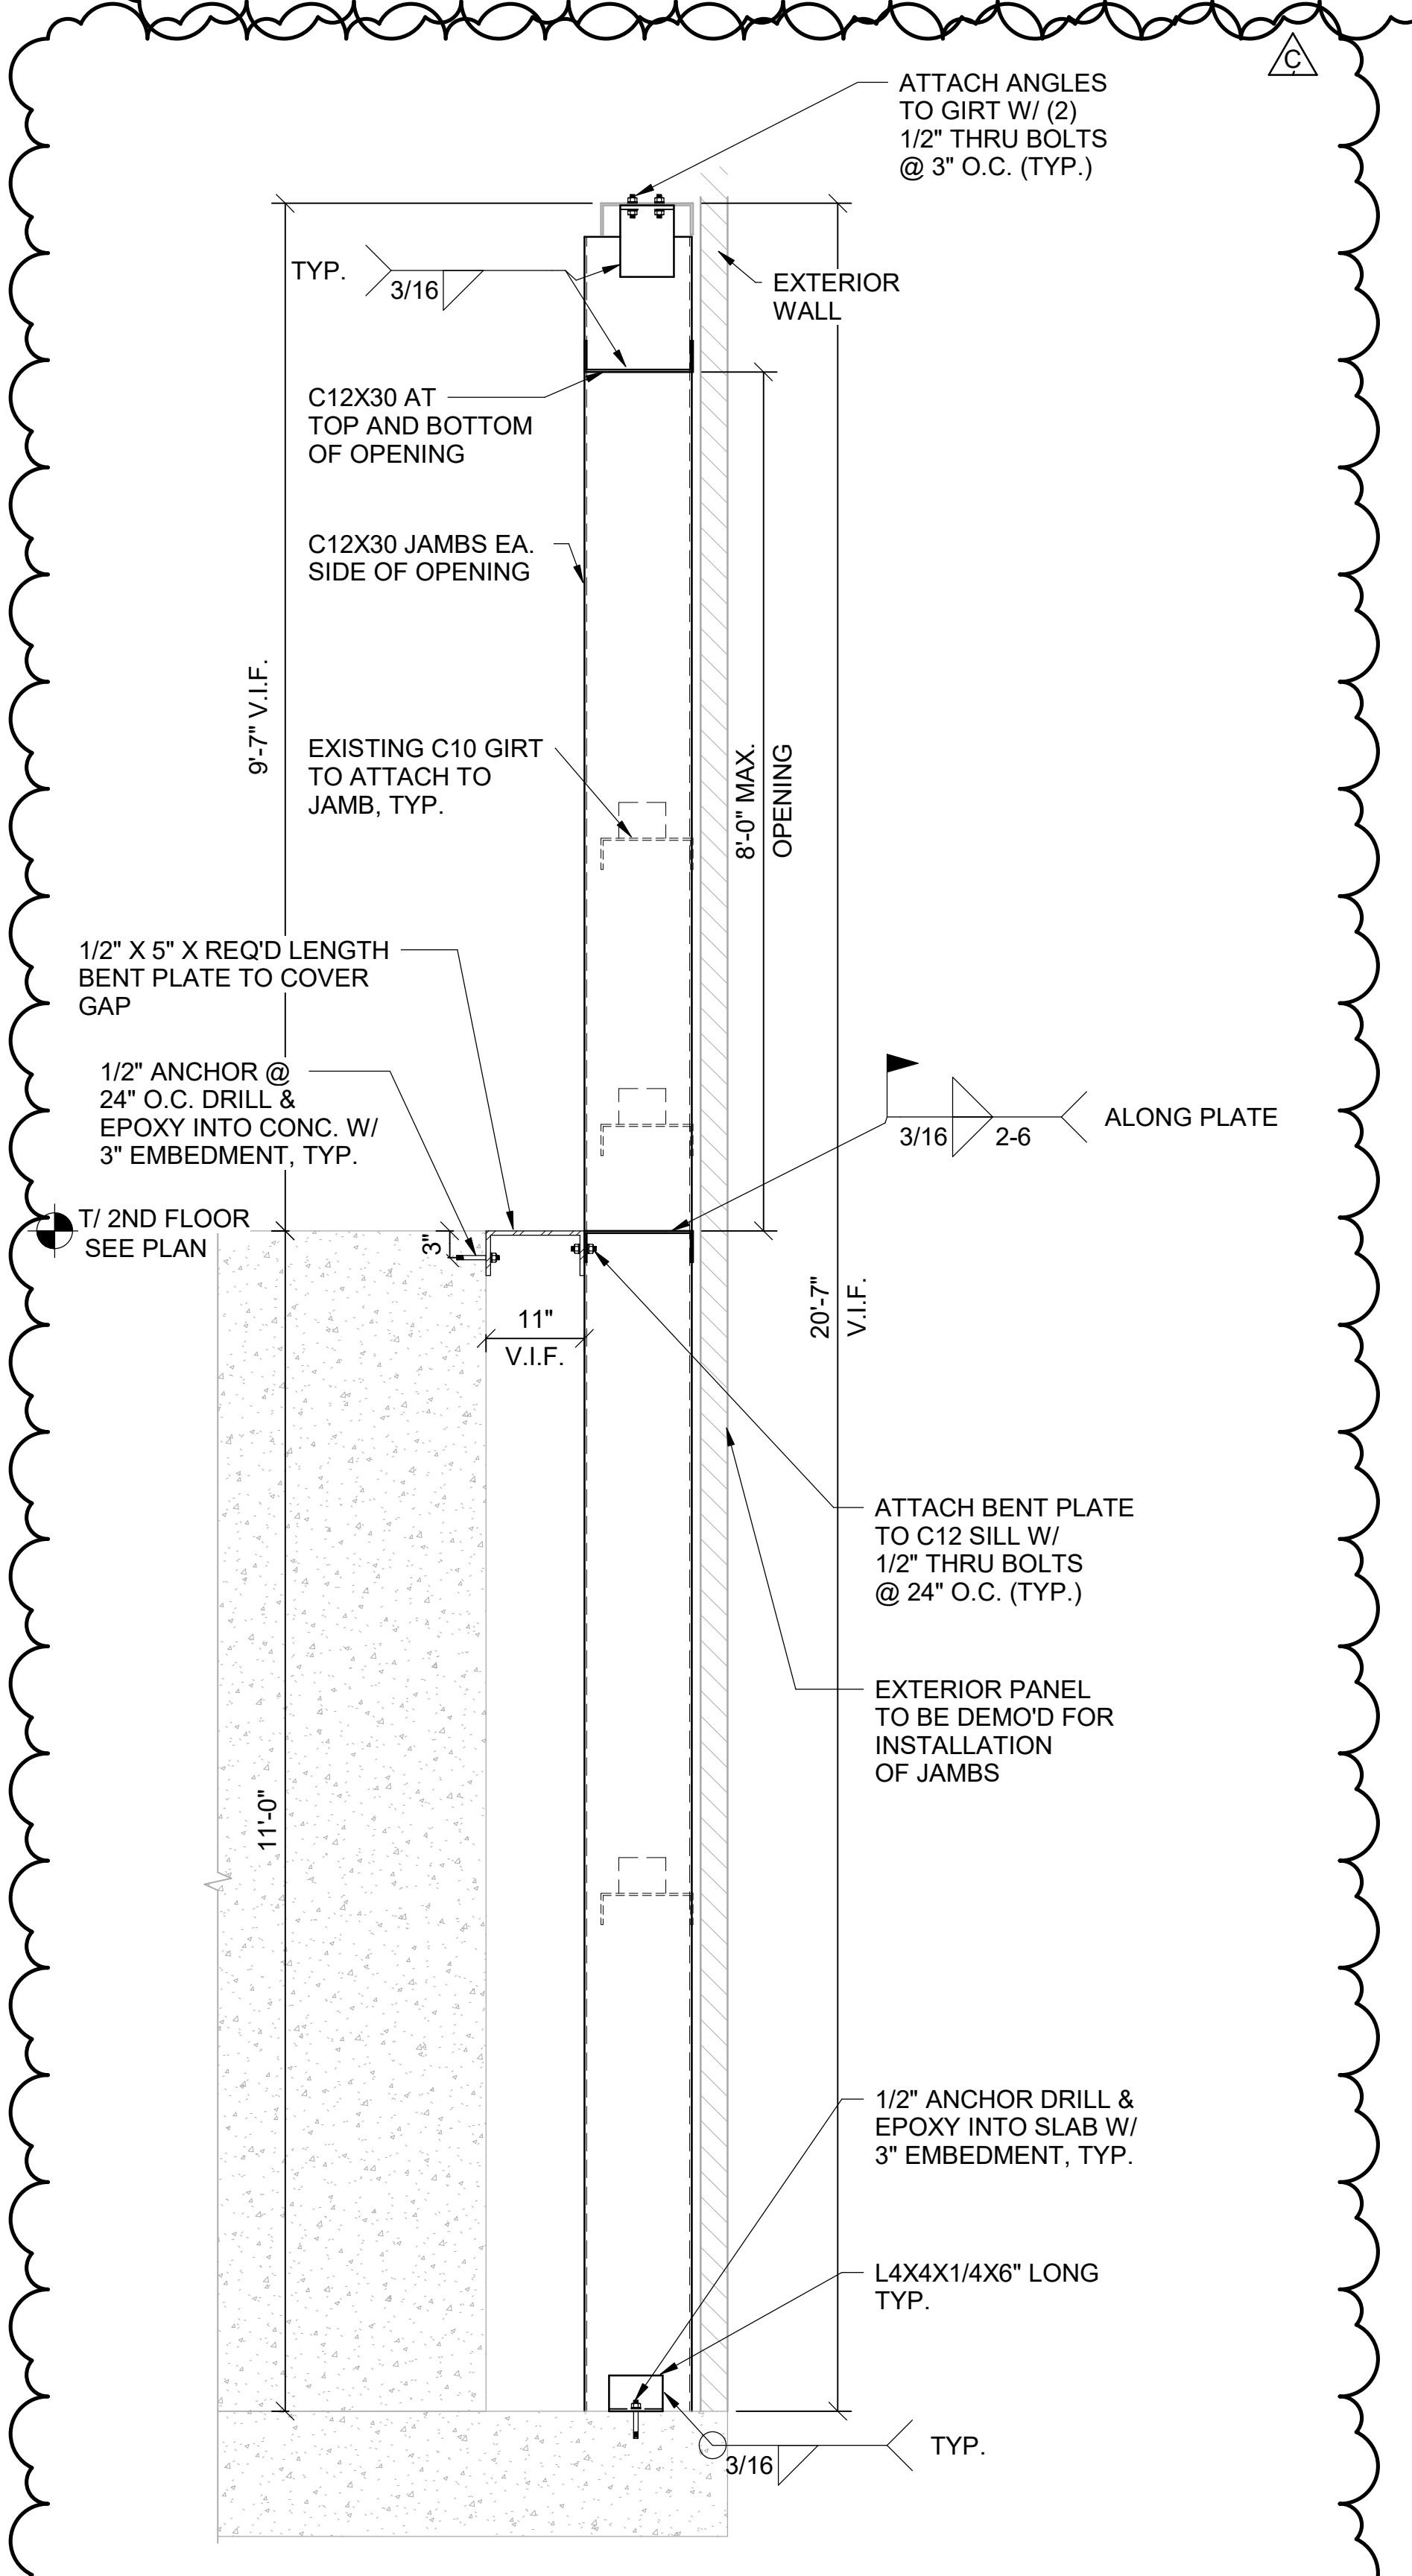

A4 SECTION THRU OPENING AT PUMP ROOM NORTH WALL
SCALE: N.T.S.

POND

3500 Parkway Lane
Suite 500
Peachtree Corners
Georgia 30092

Copyright © 2025 by Pond & Company. All rights reserved. No copying or duplication of these documents is allowed without the expressed written agreement of Pond & Company.

EOR/AOR SEAL

COA SEAL

CLIENT INFORMATION

PROJECT NAME

VANTIVE TUBING CLEAN ROOM

1900 AR-201
MOUNTAIN HOME,
ARKANSAS 72653

DRAWING ISSUE	
04/24/2026	TR
07/23/2026	WH
07/23/2026	MM

ISSUED FOR BID, EQ BID
ISSUED FOR APPROVAL
DESCRIPTION

C
A
MARK

DESIGNED BY: TR

DRAWN BY: TR

CHECKED BY: WH

SUBMITTED BY: MM

DATE: 04/24/2026

PROJECT #: 1241011

SHEET TITLE

STEEL FRAMING SECTIONS AND DETAILS

SHEET NUMBER

dS-323

ORIGINAL SHEET SIZE:
30" X 42"