




4/24/2026 6:49:19 PM Autodesk Docs/Baxter and Vantive- Mountain Home/BAXTER_VANTIVE_Master Base File_STPC_V25.vit

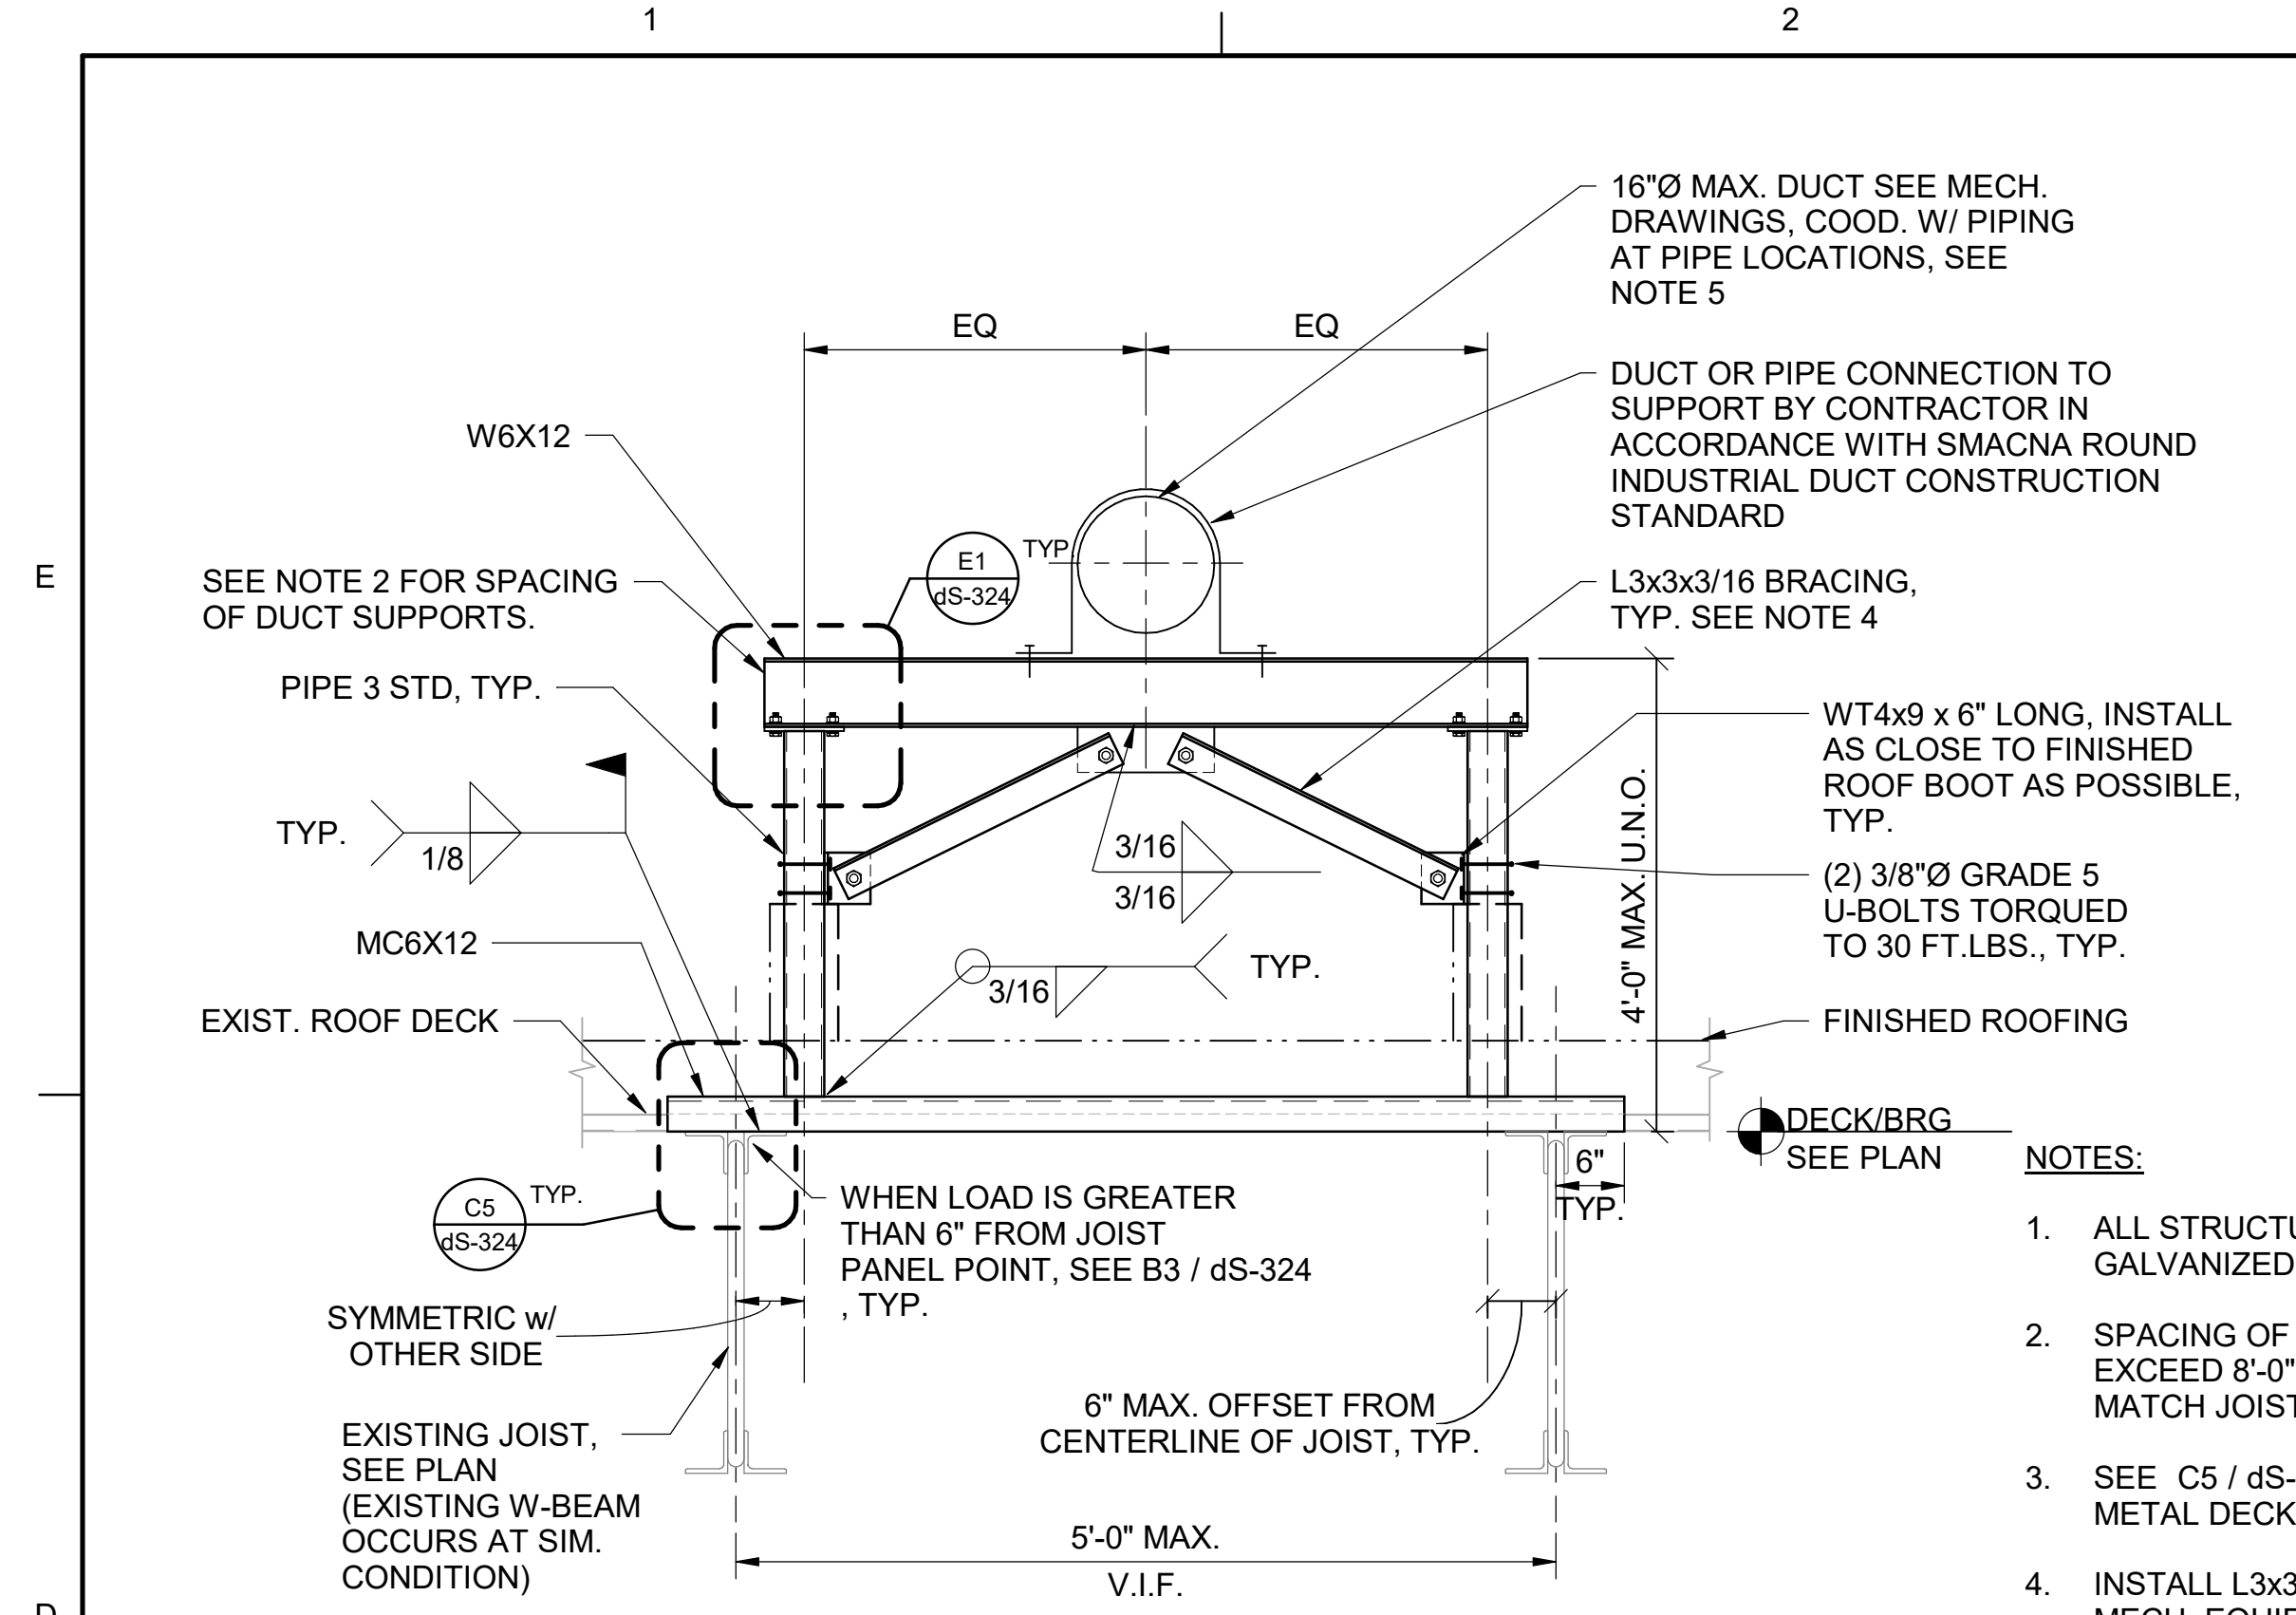


D1 SECTION AT 16"Ø MAX. DUCT SUPPORT PARALLEL TO JOIST
SCALE: N.T.S.

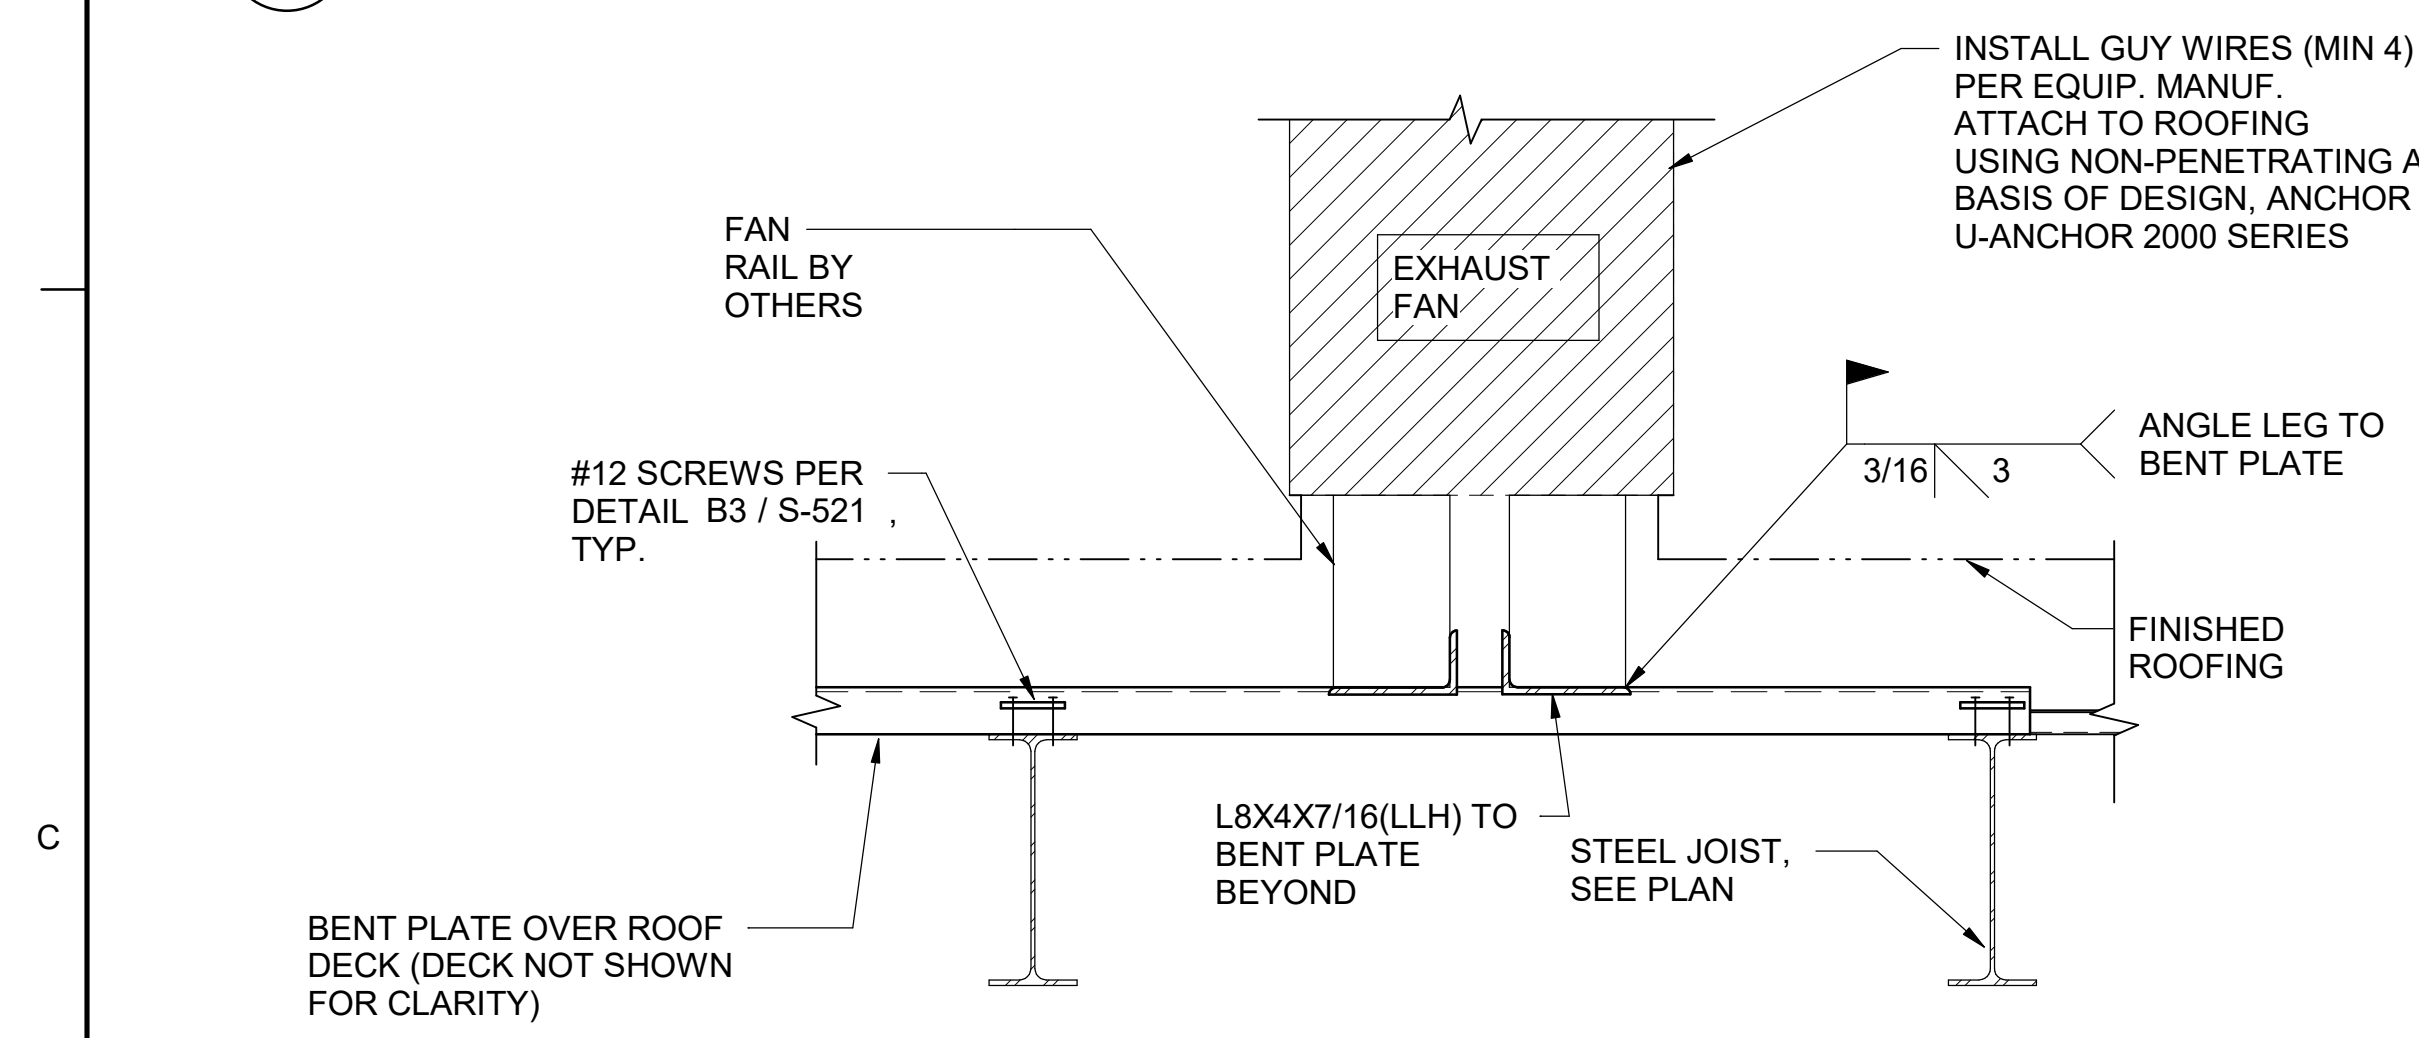


B1 EXHAUST FAN CURB SUPPORT
SCALE: N.T.S.

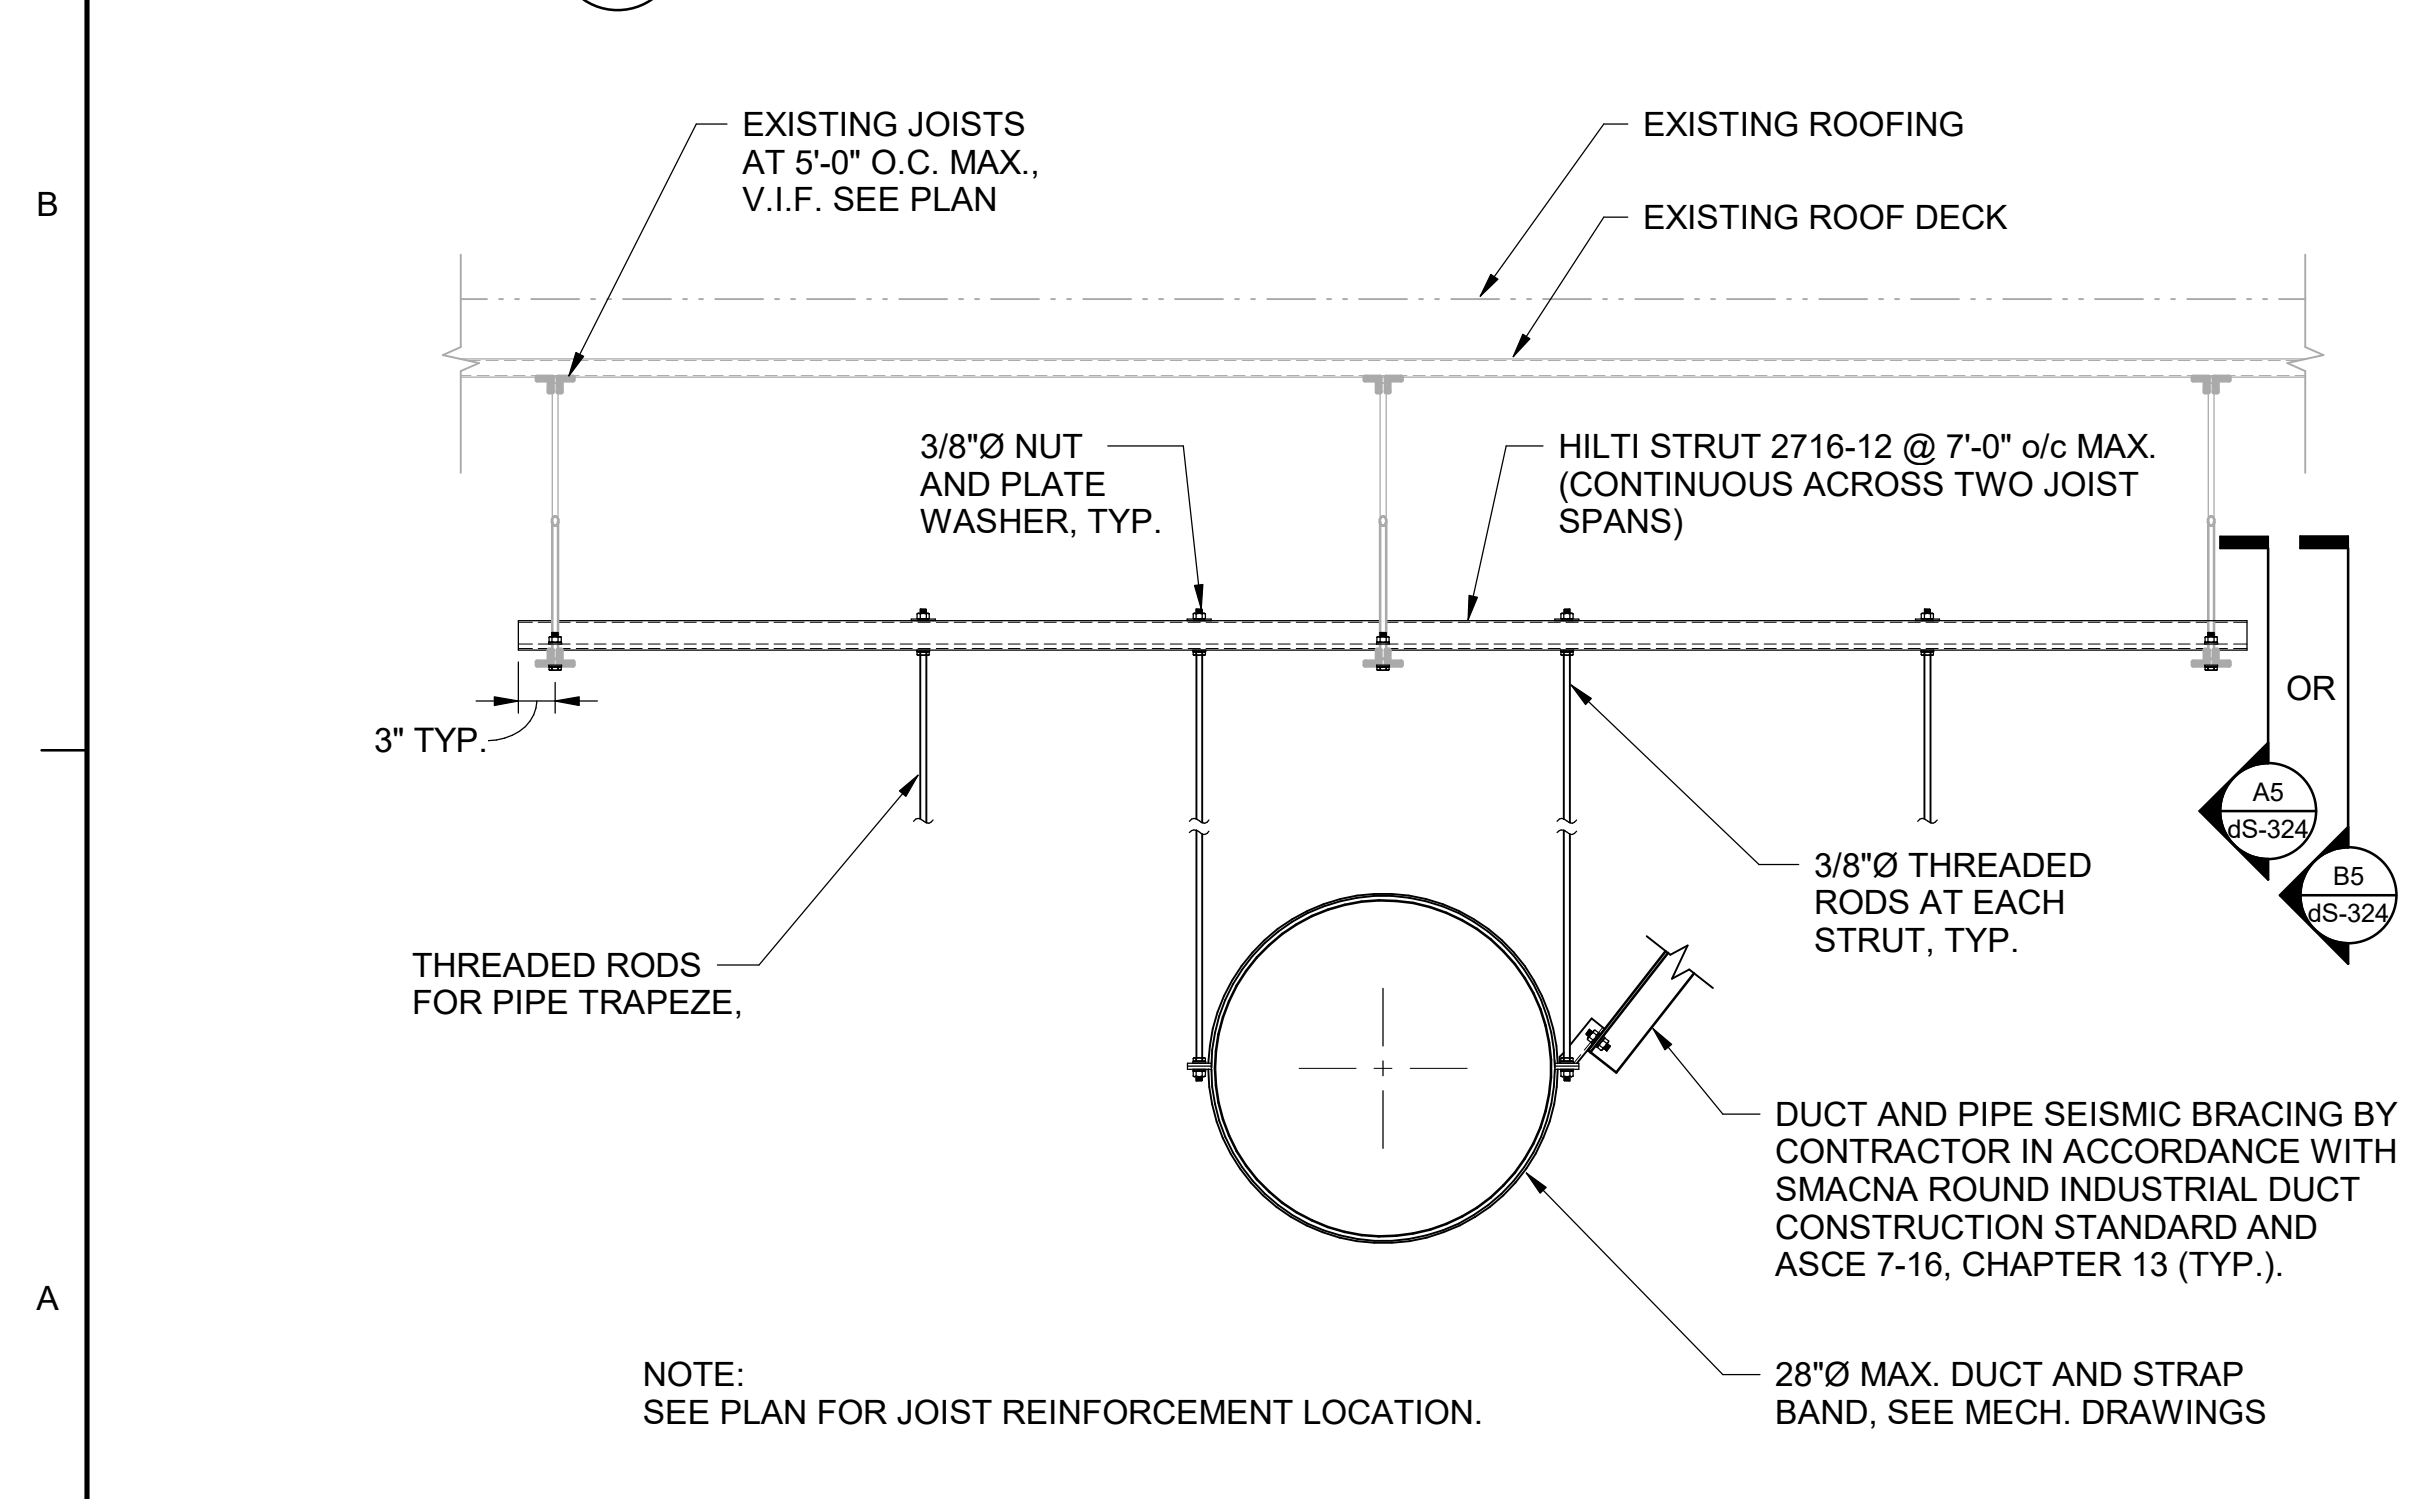


A1 PIPES AND DUCT PARALLEL TO JOISTS
SCALE: N.T.S.

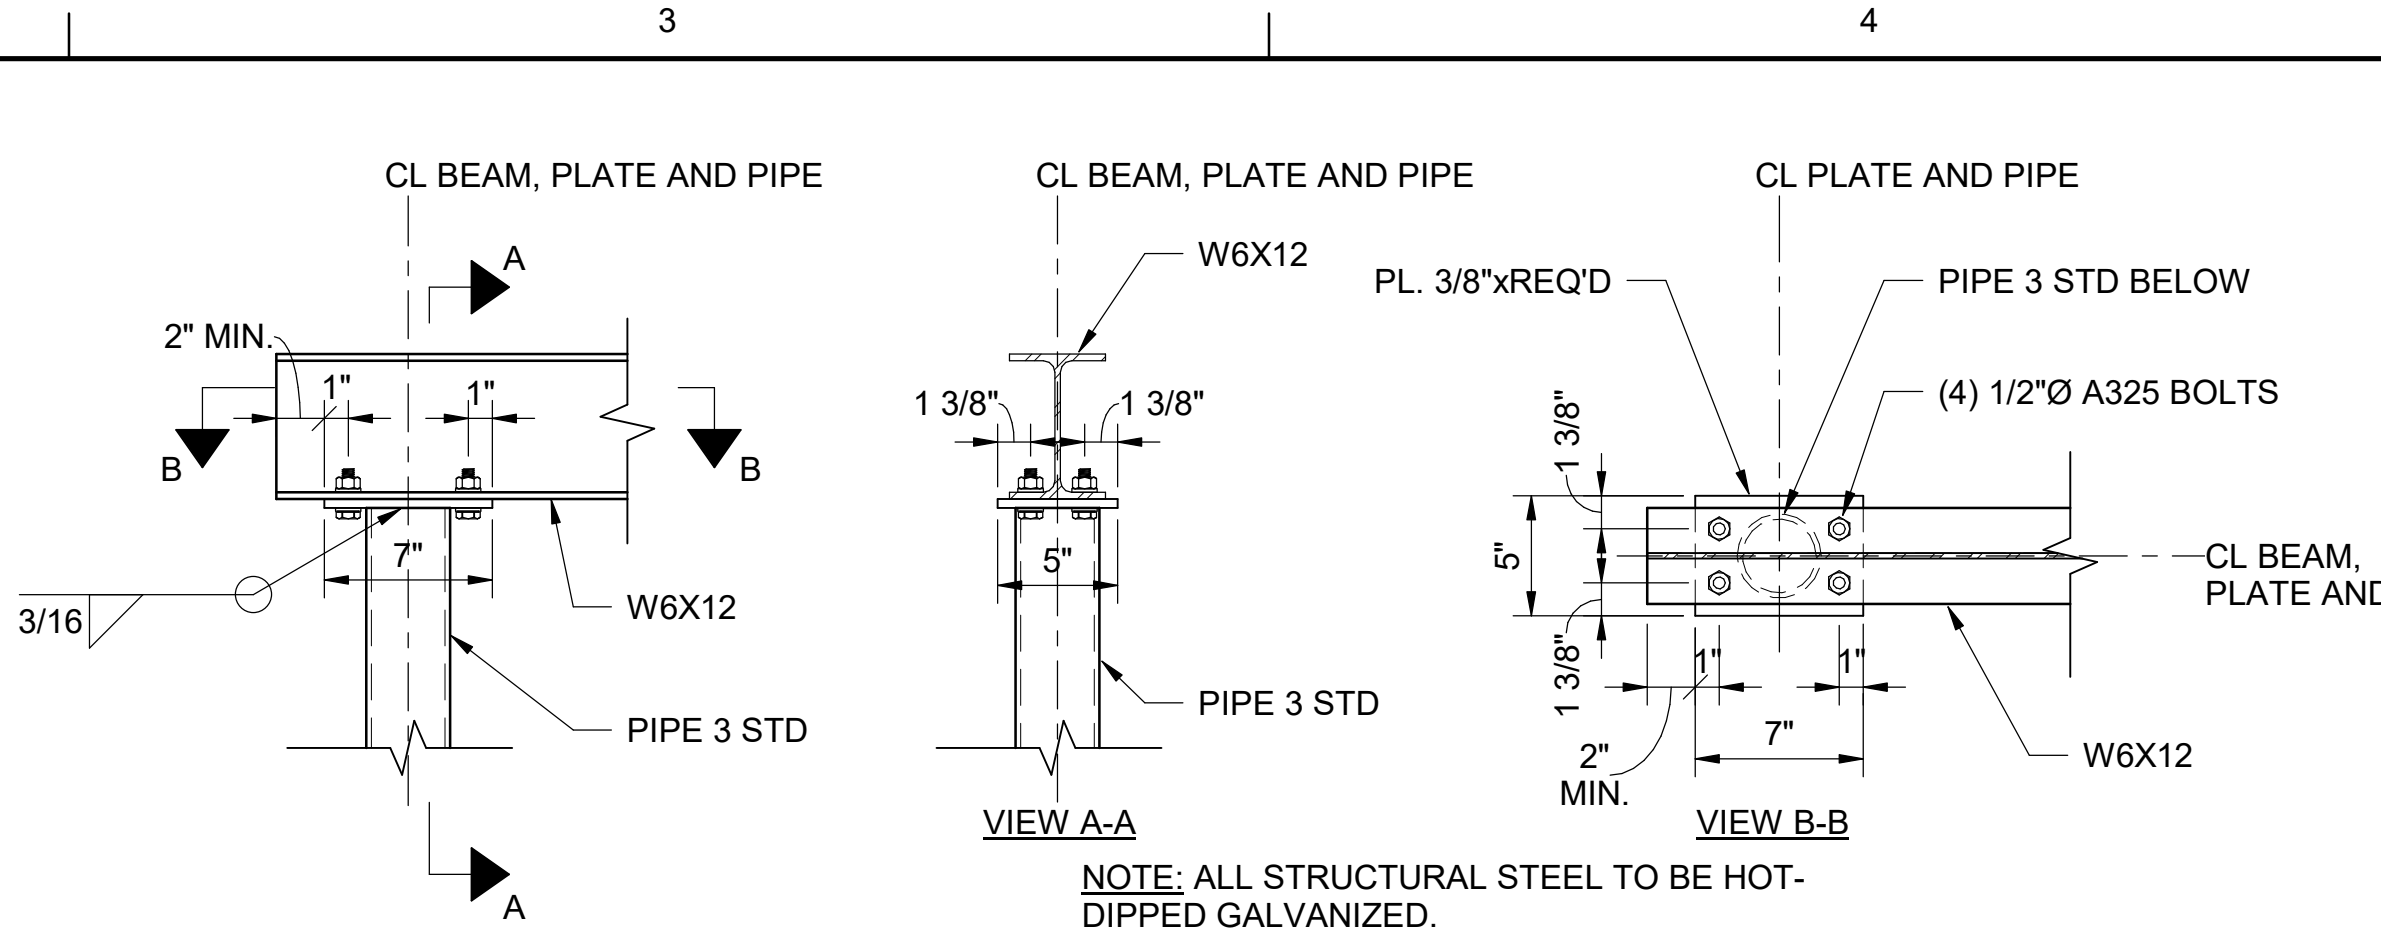


E1 EXTERIOR DUCT SUPPORT CONNECTION
SCALE: N.T.S.

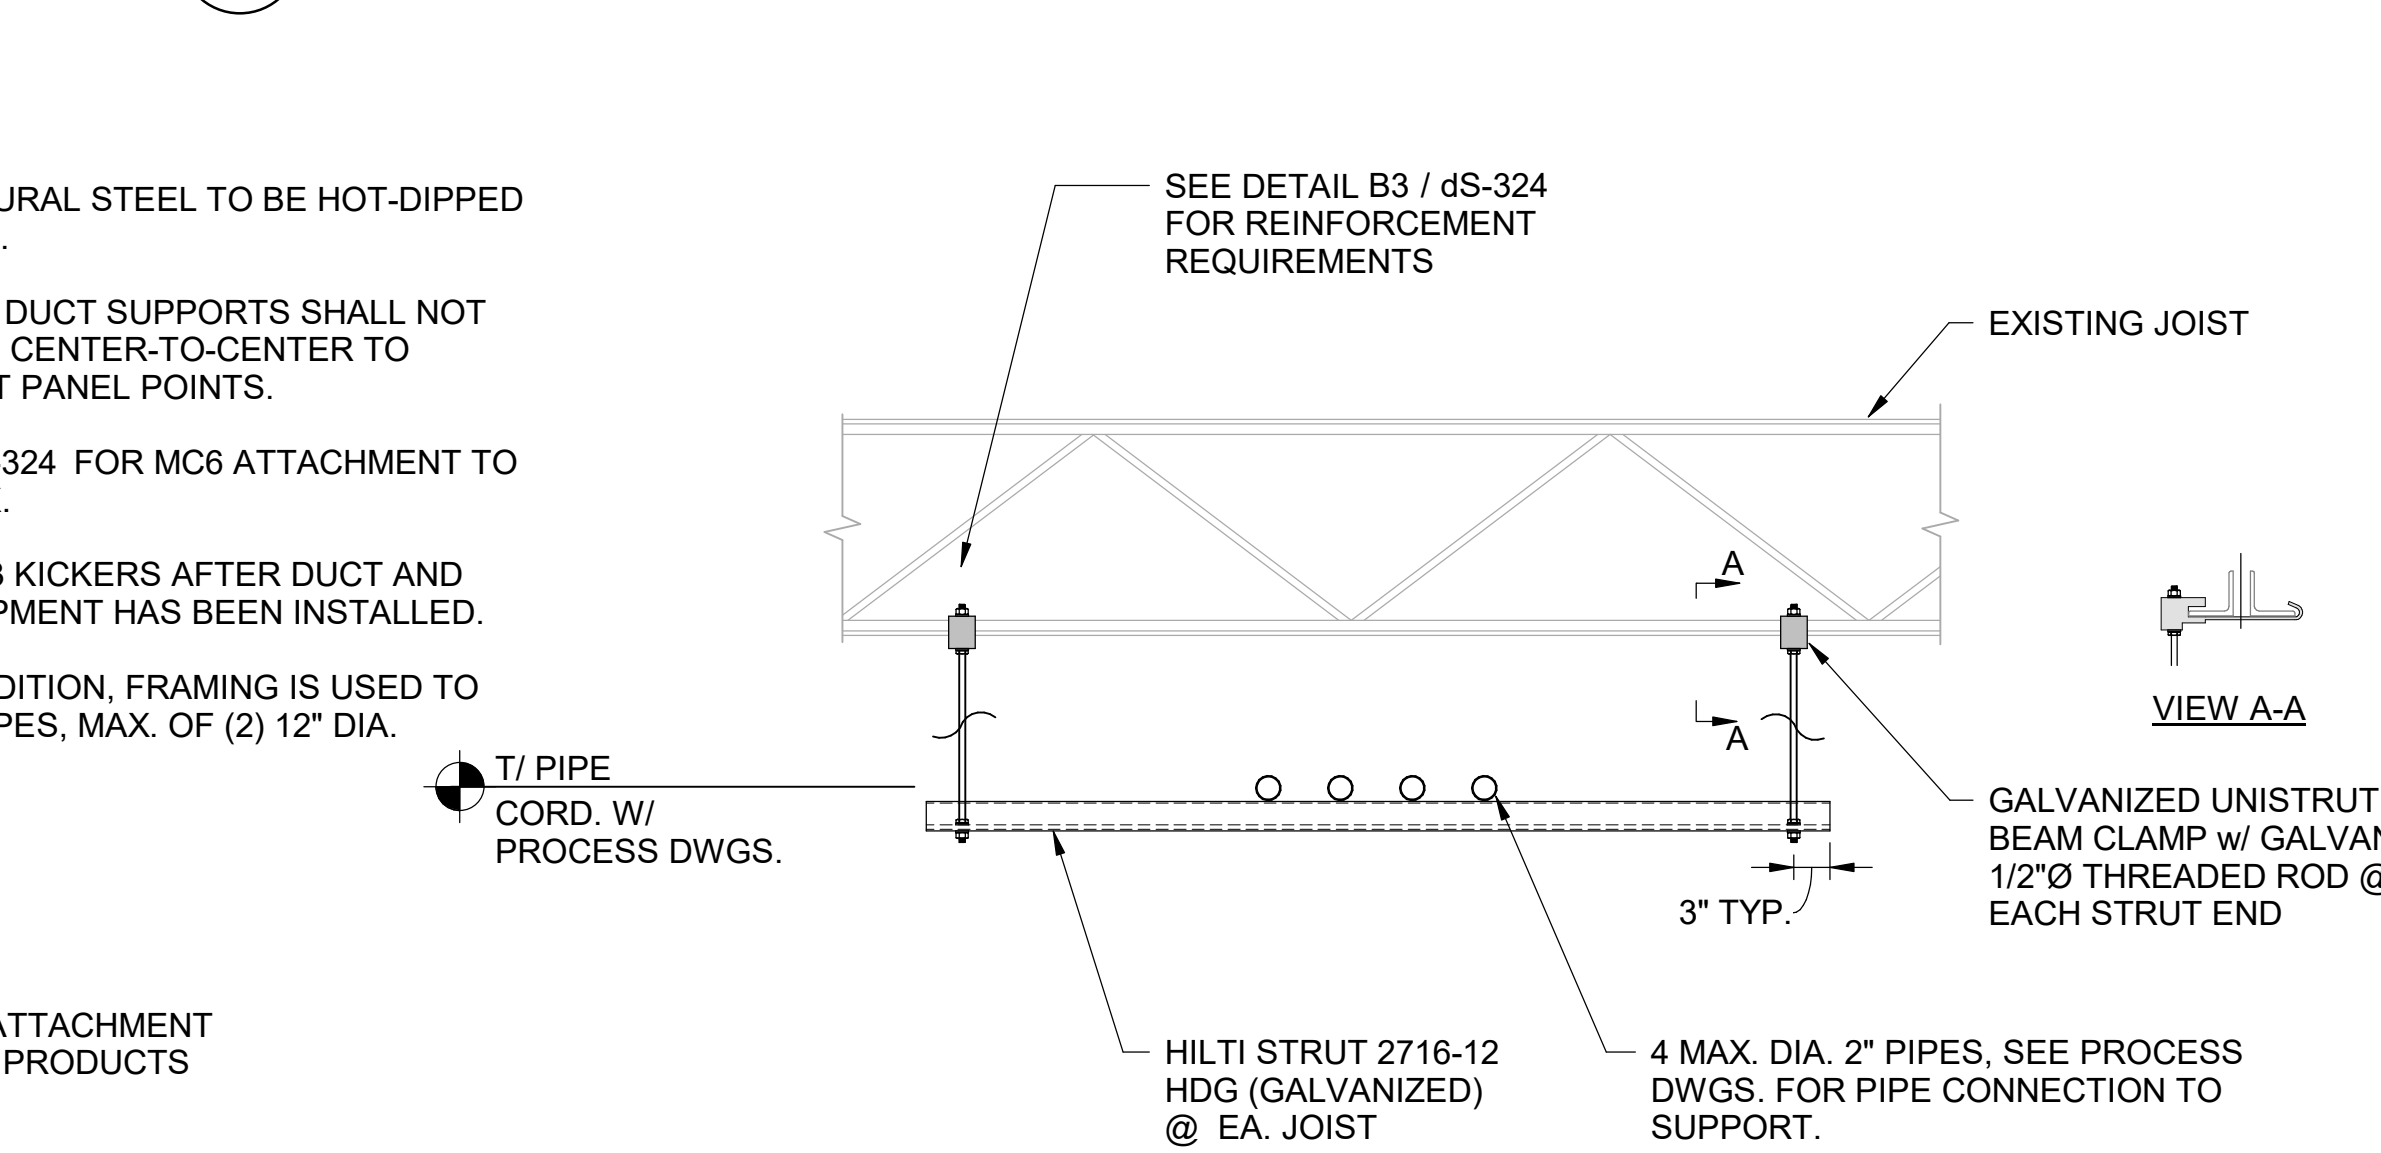


C3 TYPICAL PROCESS PIPING SUPPORT
SCALE: N.T.S.

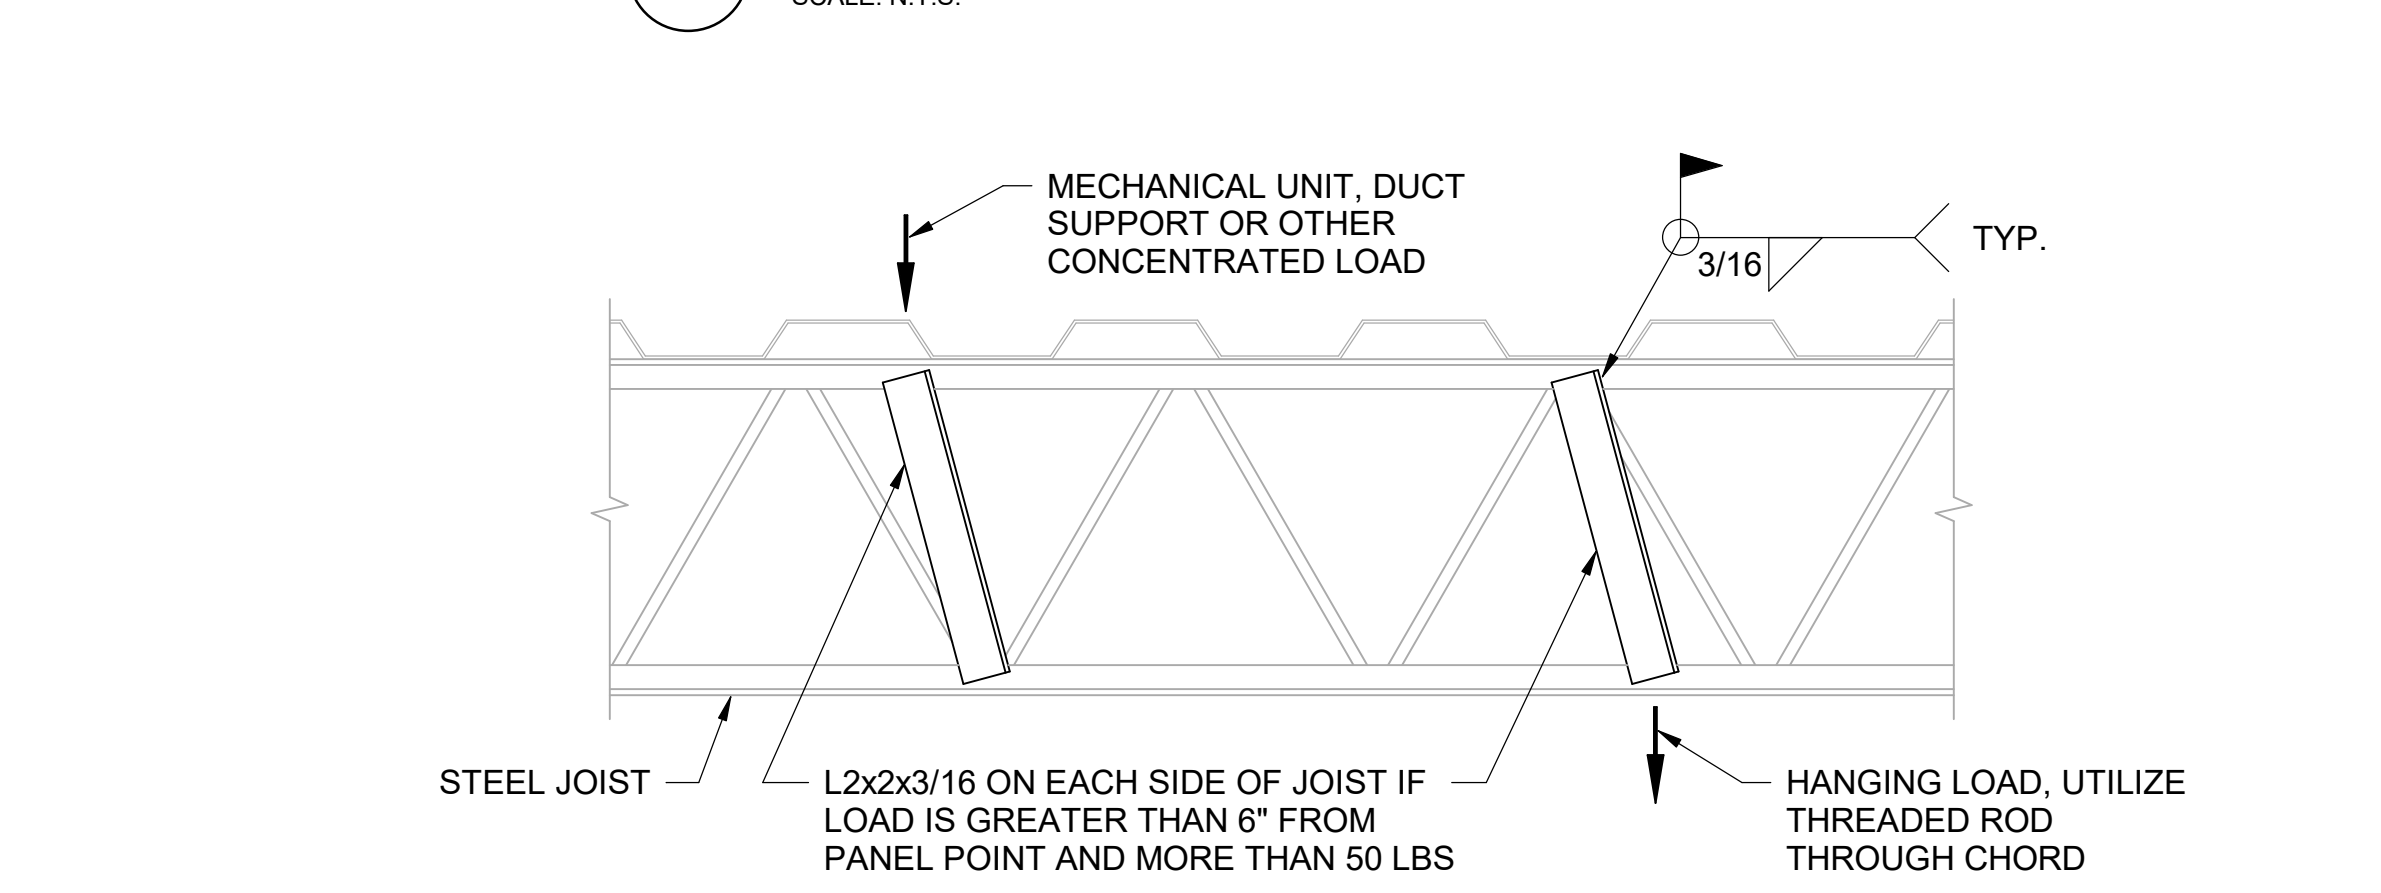


B3 TYPICAL JOIST WEB REINFORCEMENT
SCALE: N.T.S.

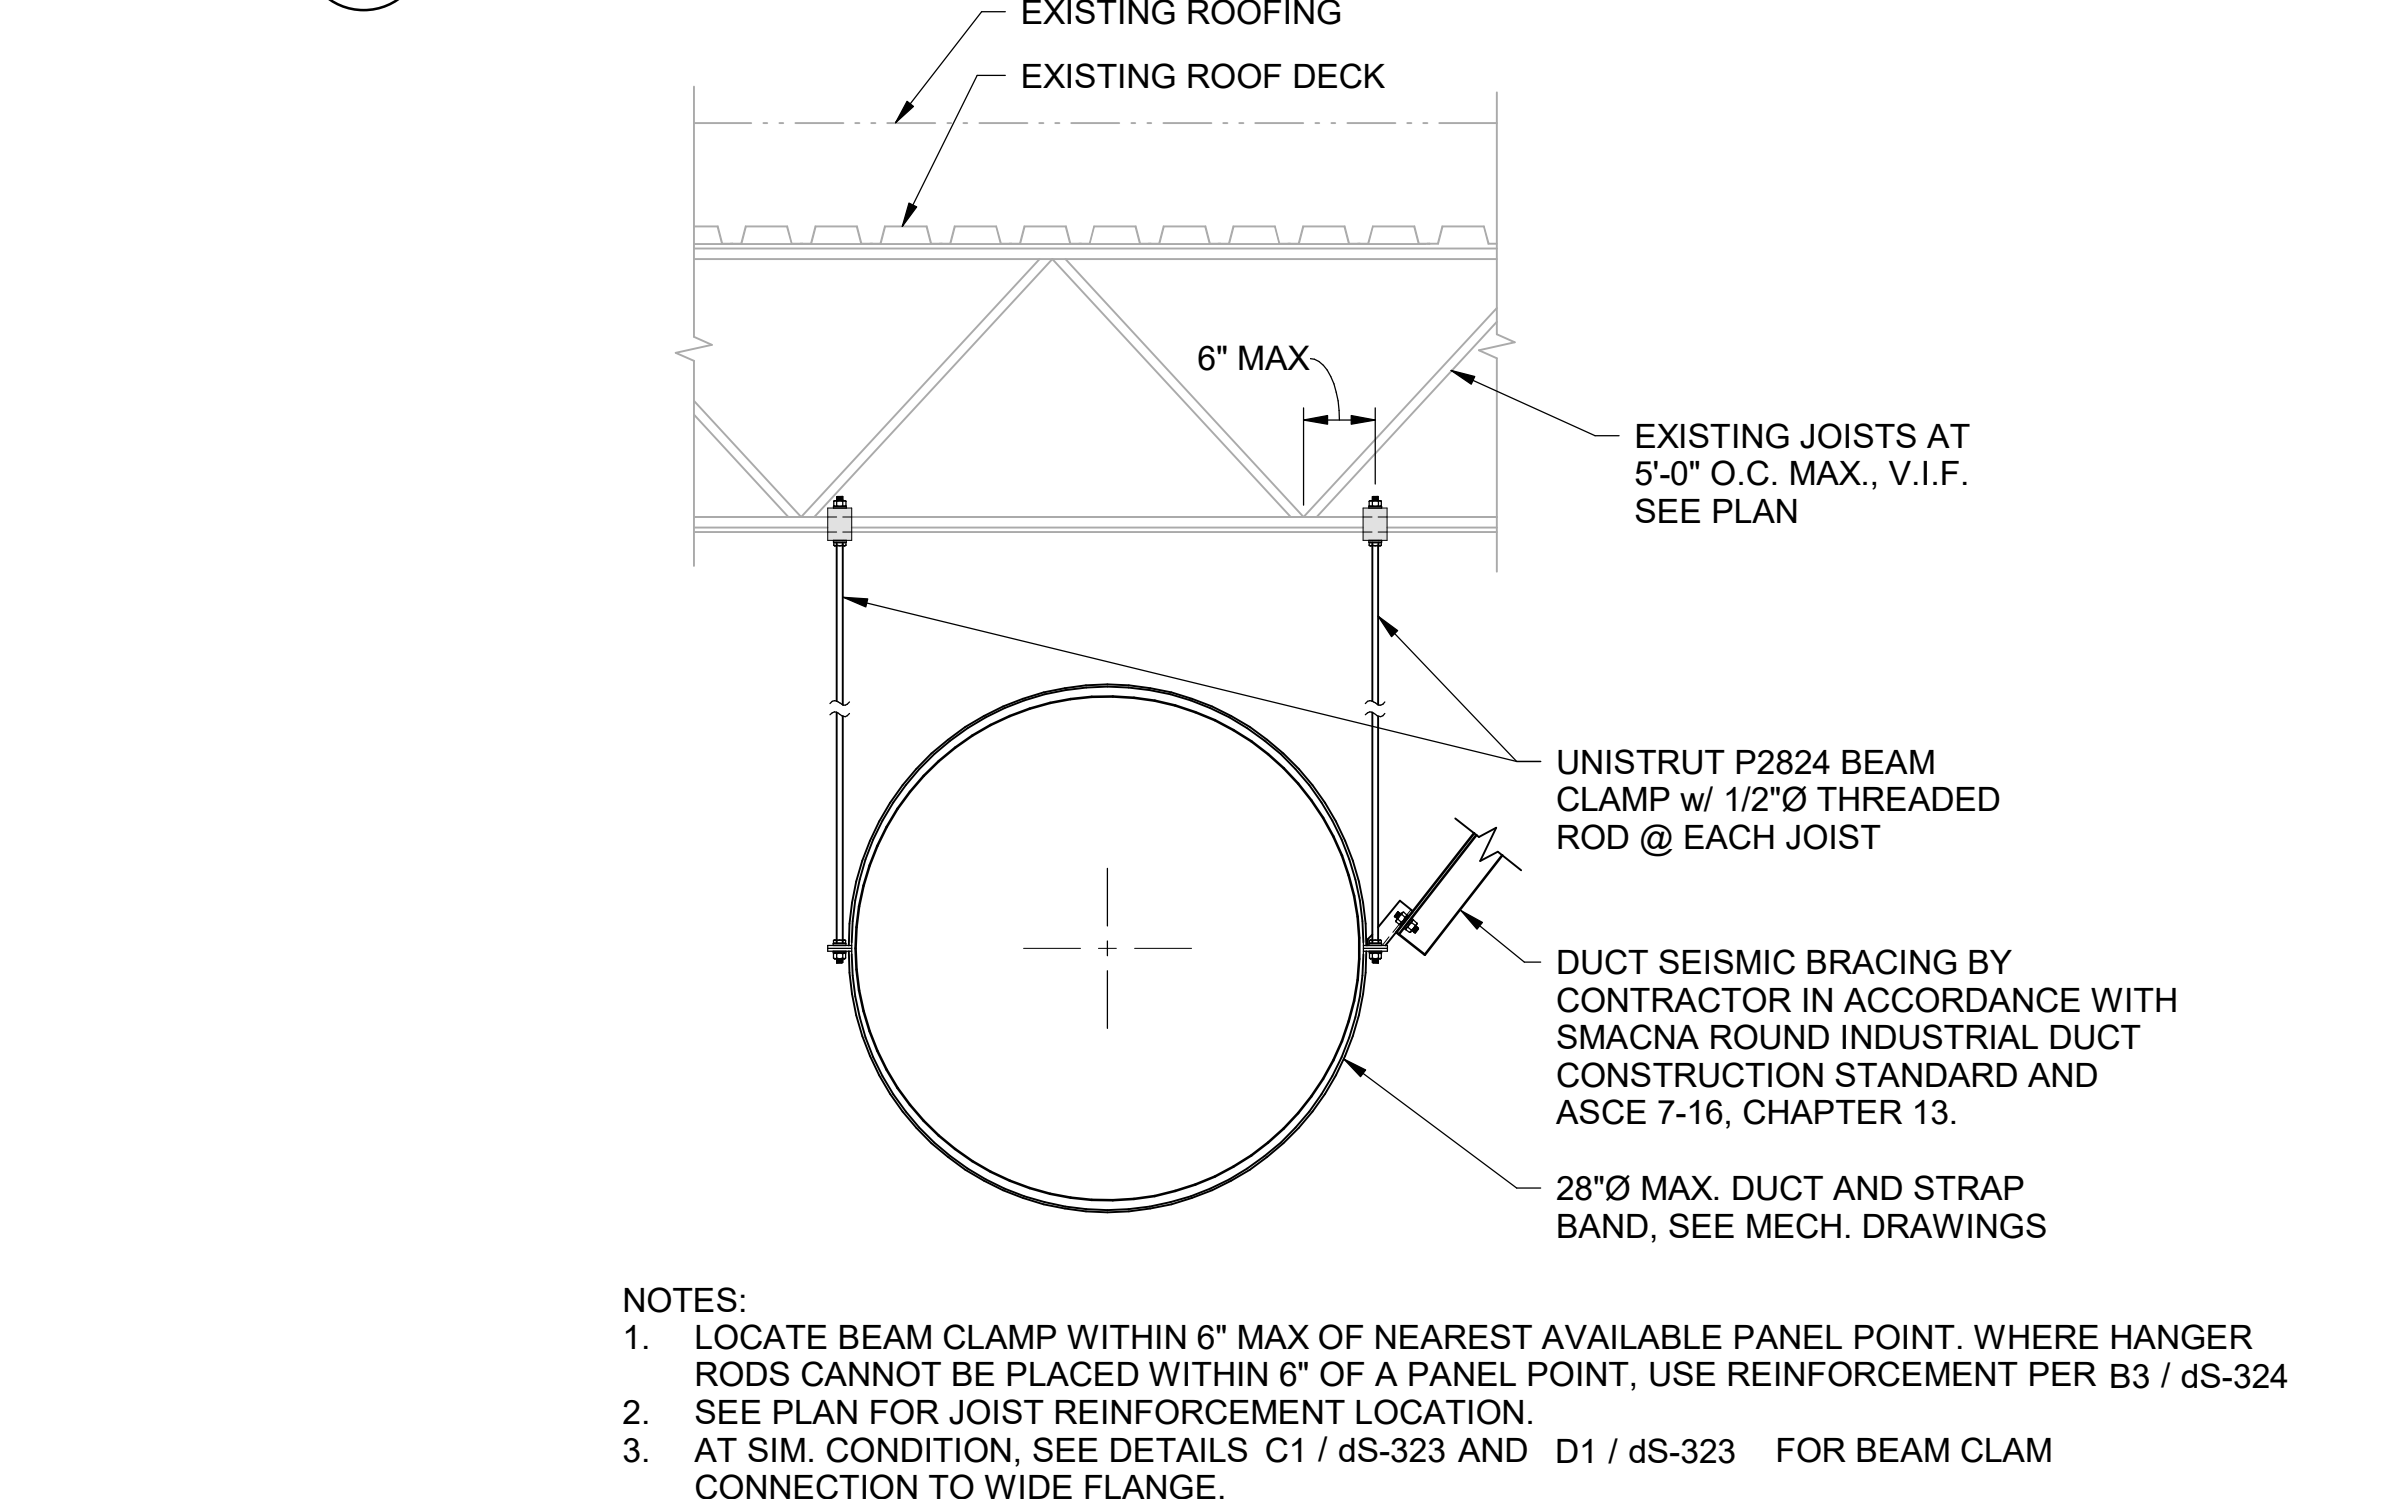


A3 SECTION AT DUCT PERPENDICULAR TO JOISTS
SCALE: N.T.S.

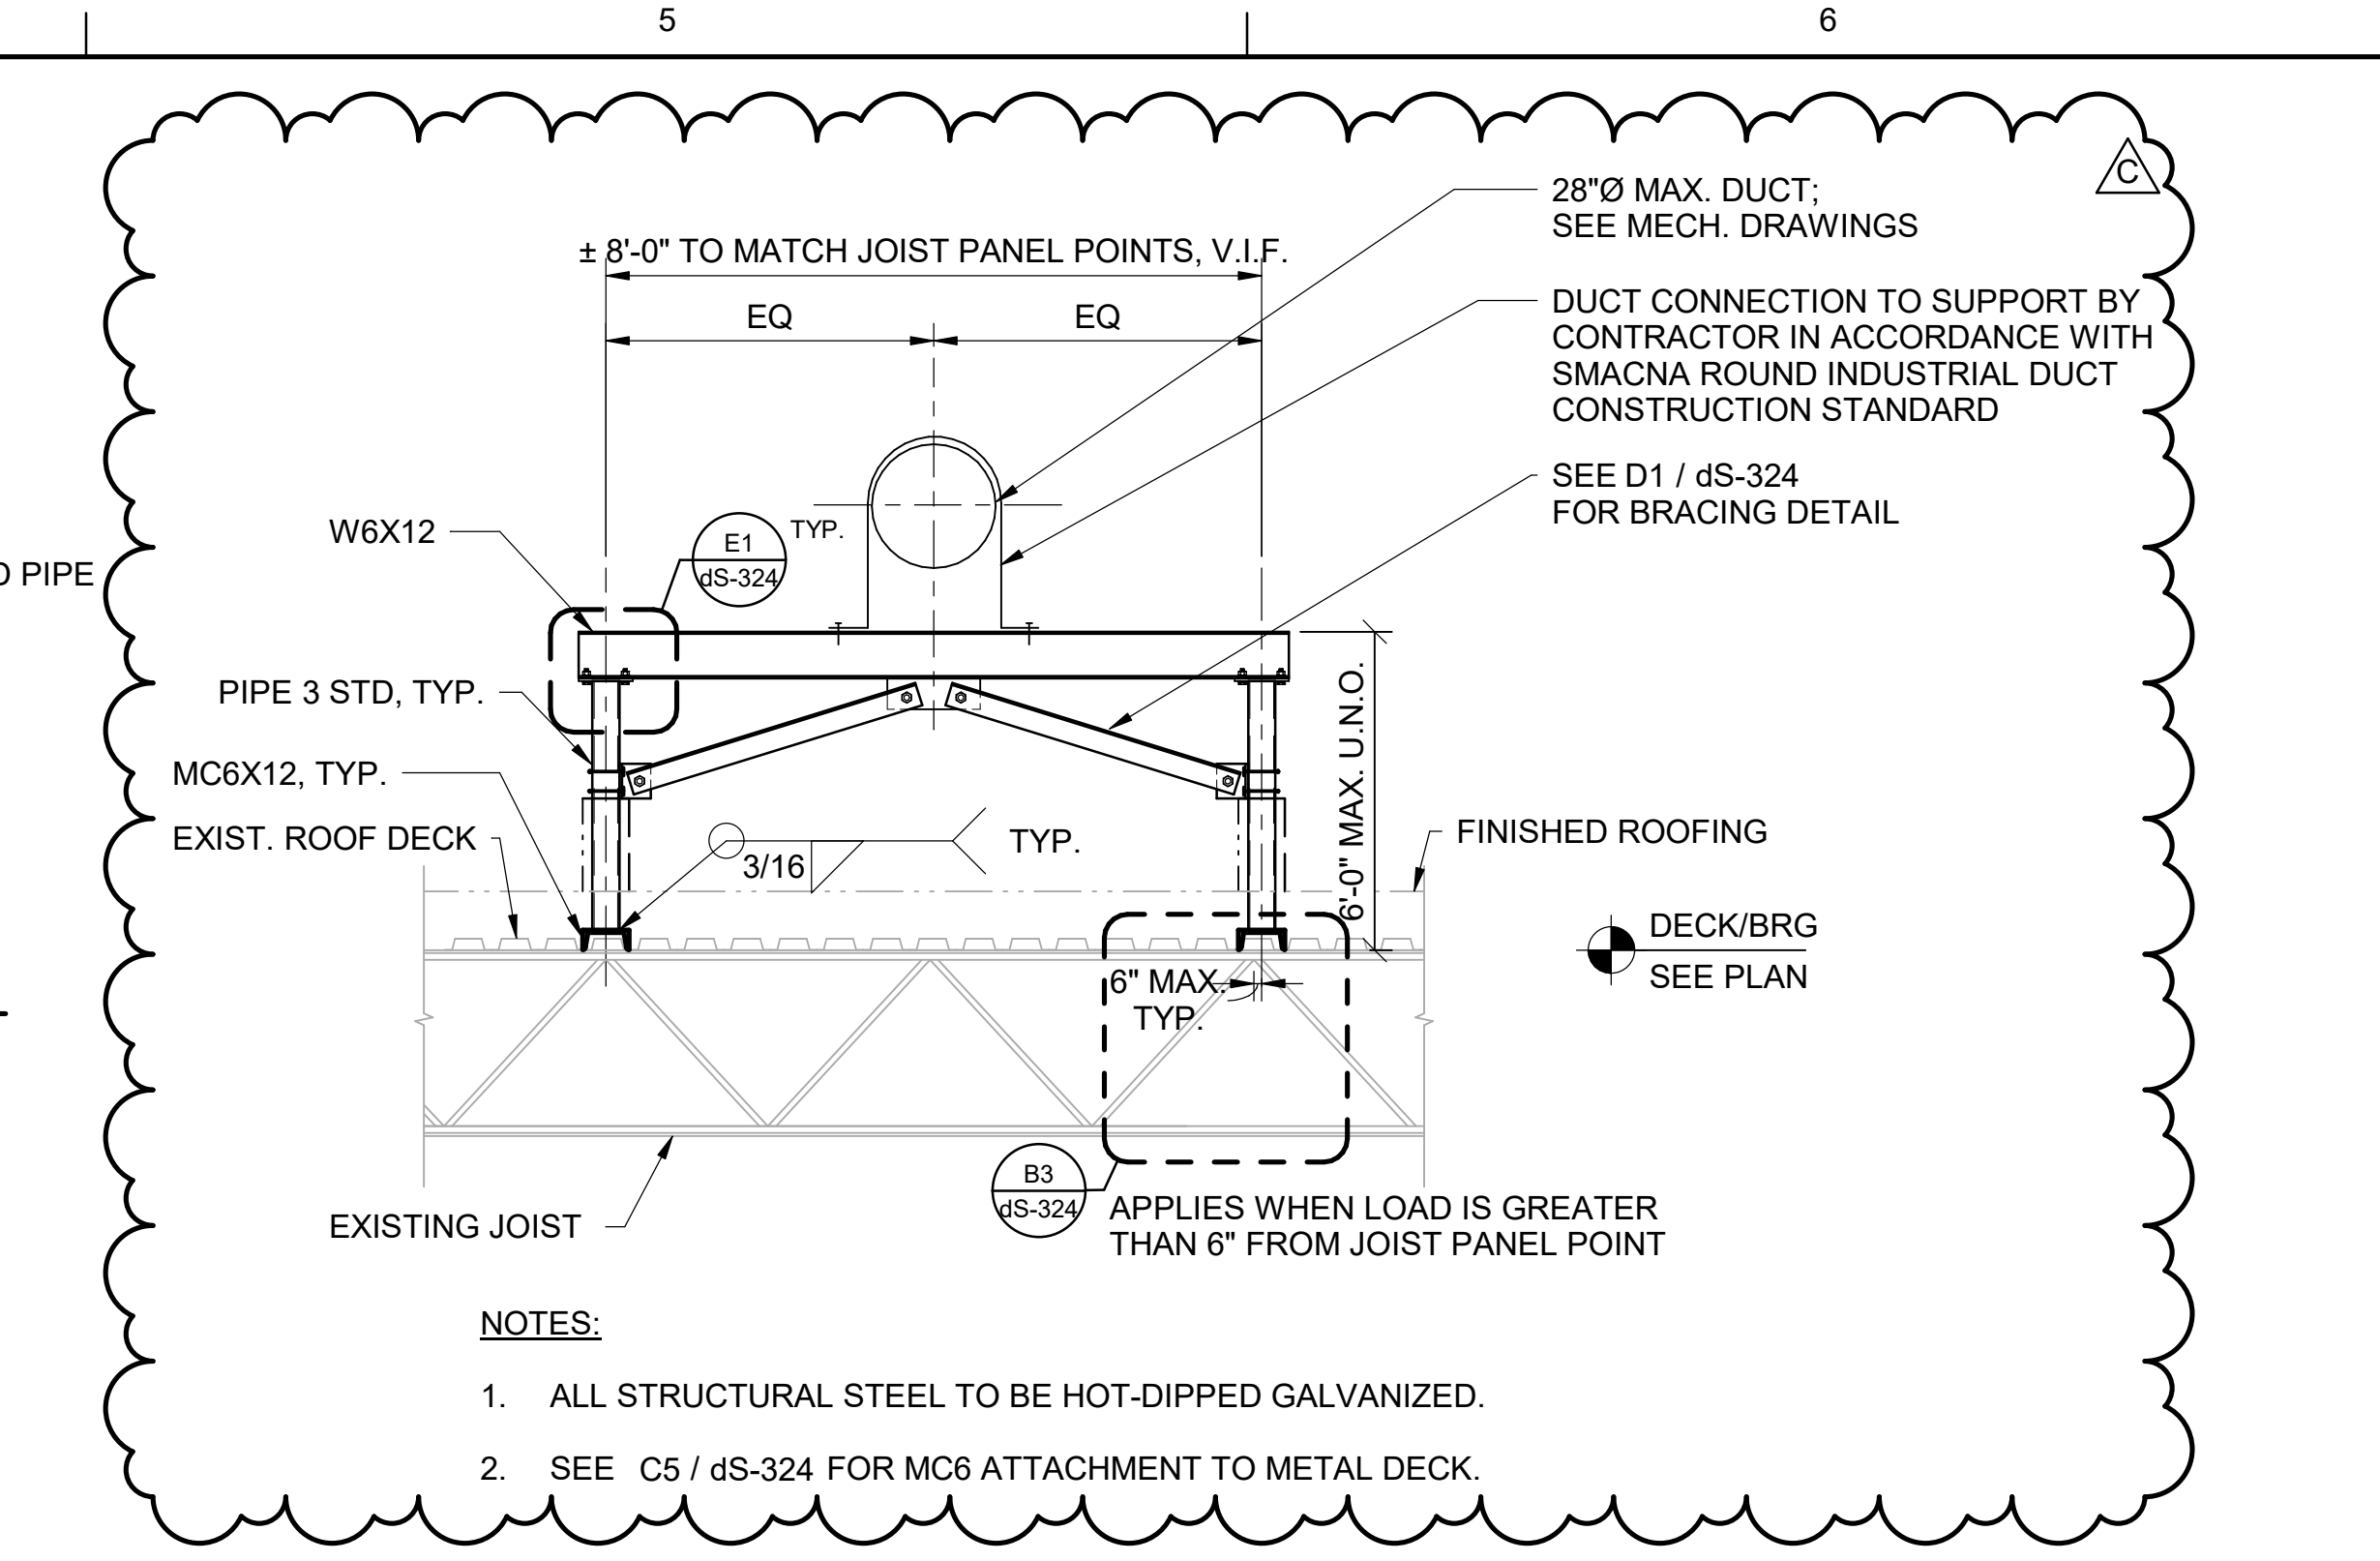


D5 SECTION AT 28"Ø MAX. DUCT SUPPORT PERPENDICULAR TO JOIST
SCALE: N.T.S.

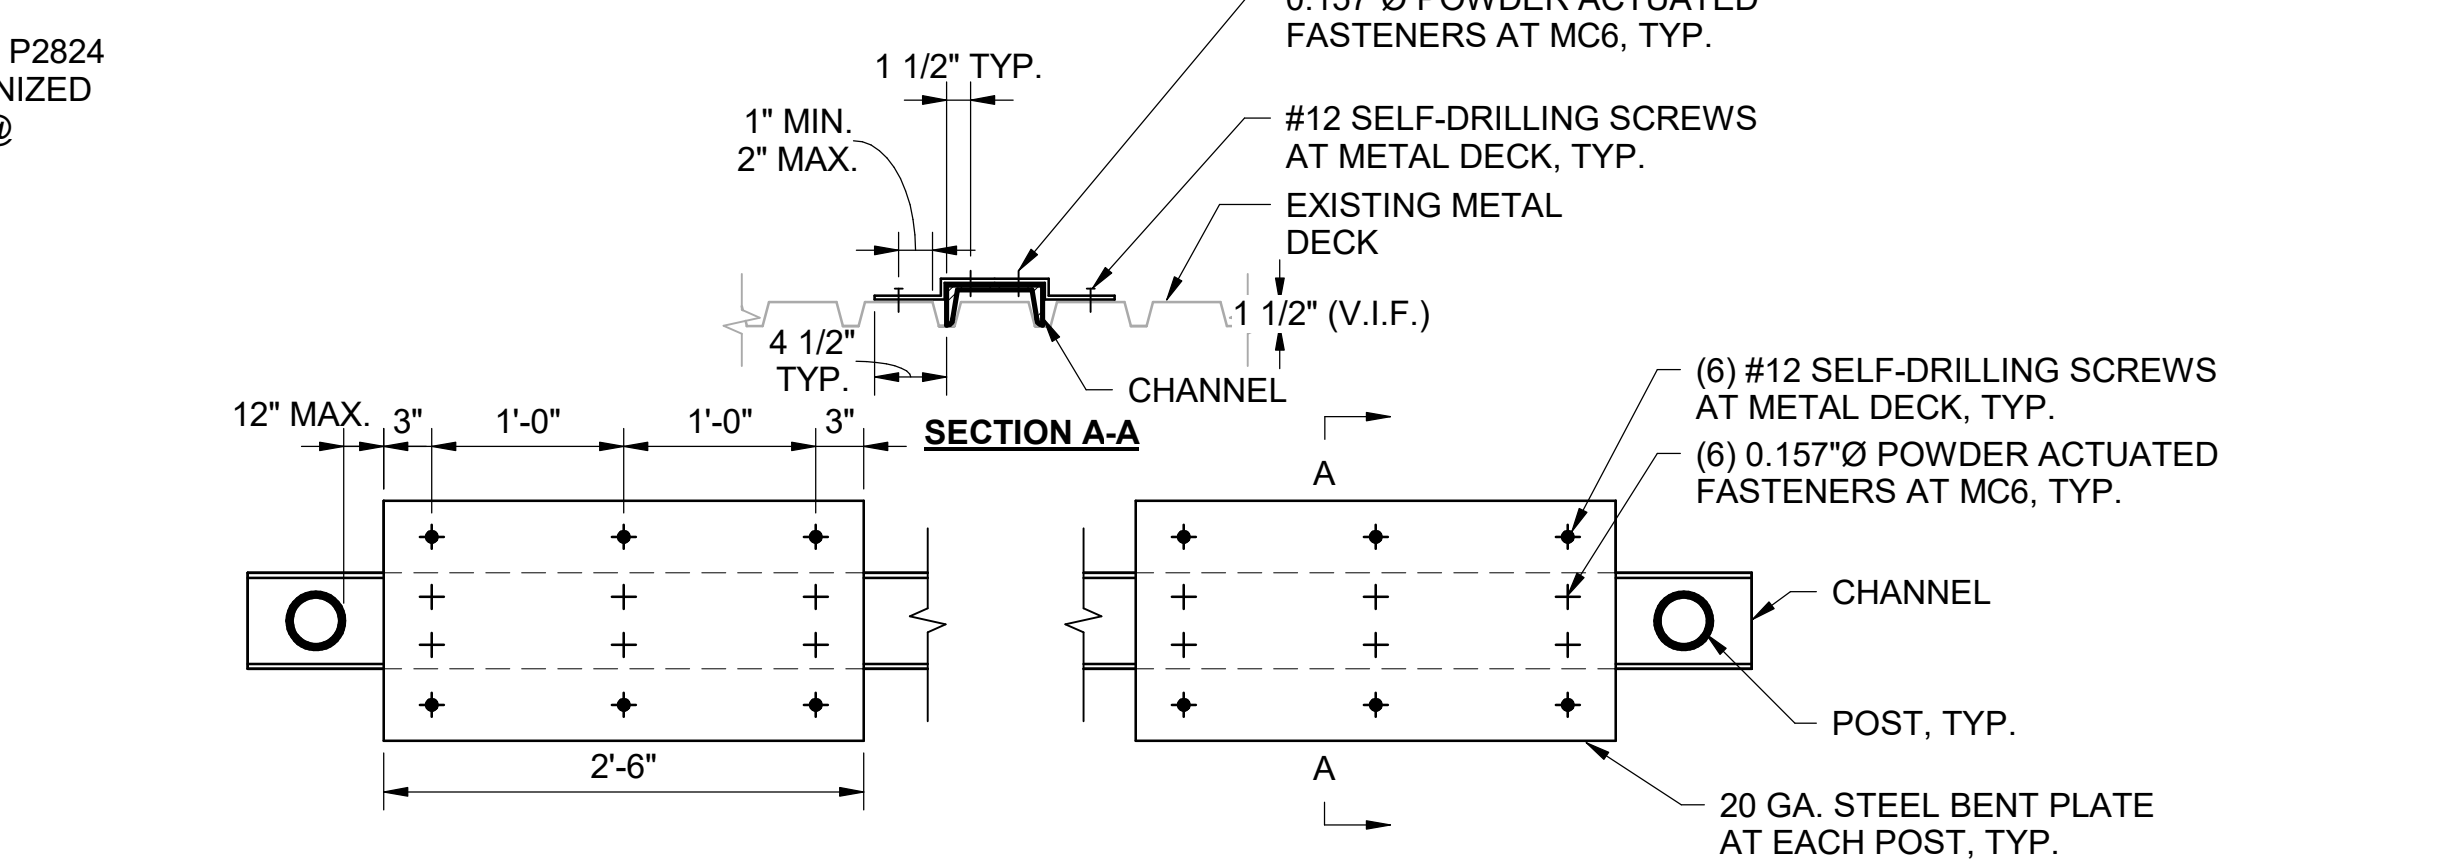

C5 TYP. CHANNEL ATTACHMENT TO METAL DECK AT DUCT SUPPORT
SCALE: N.T.S.

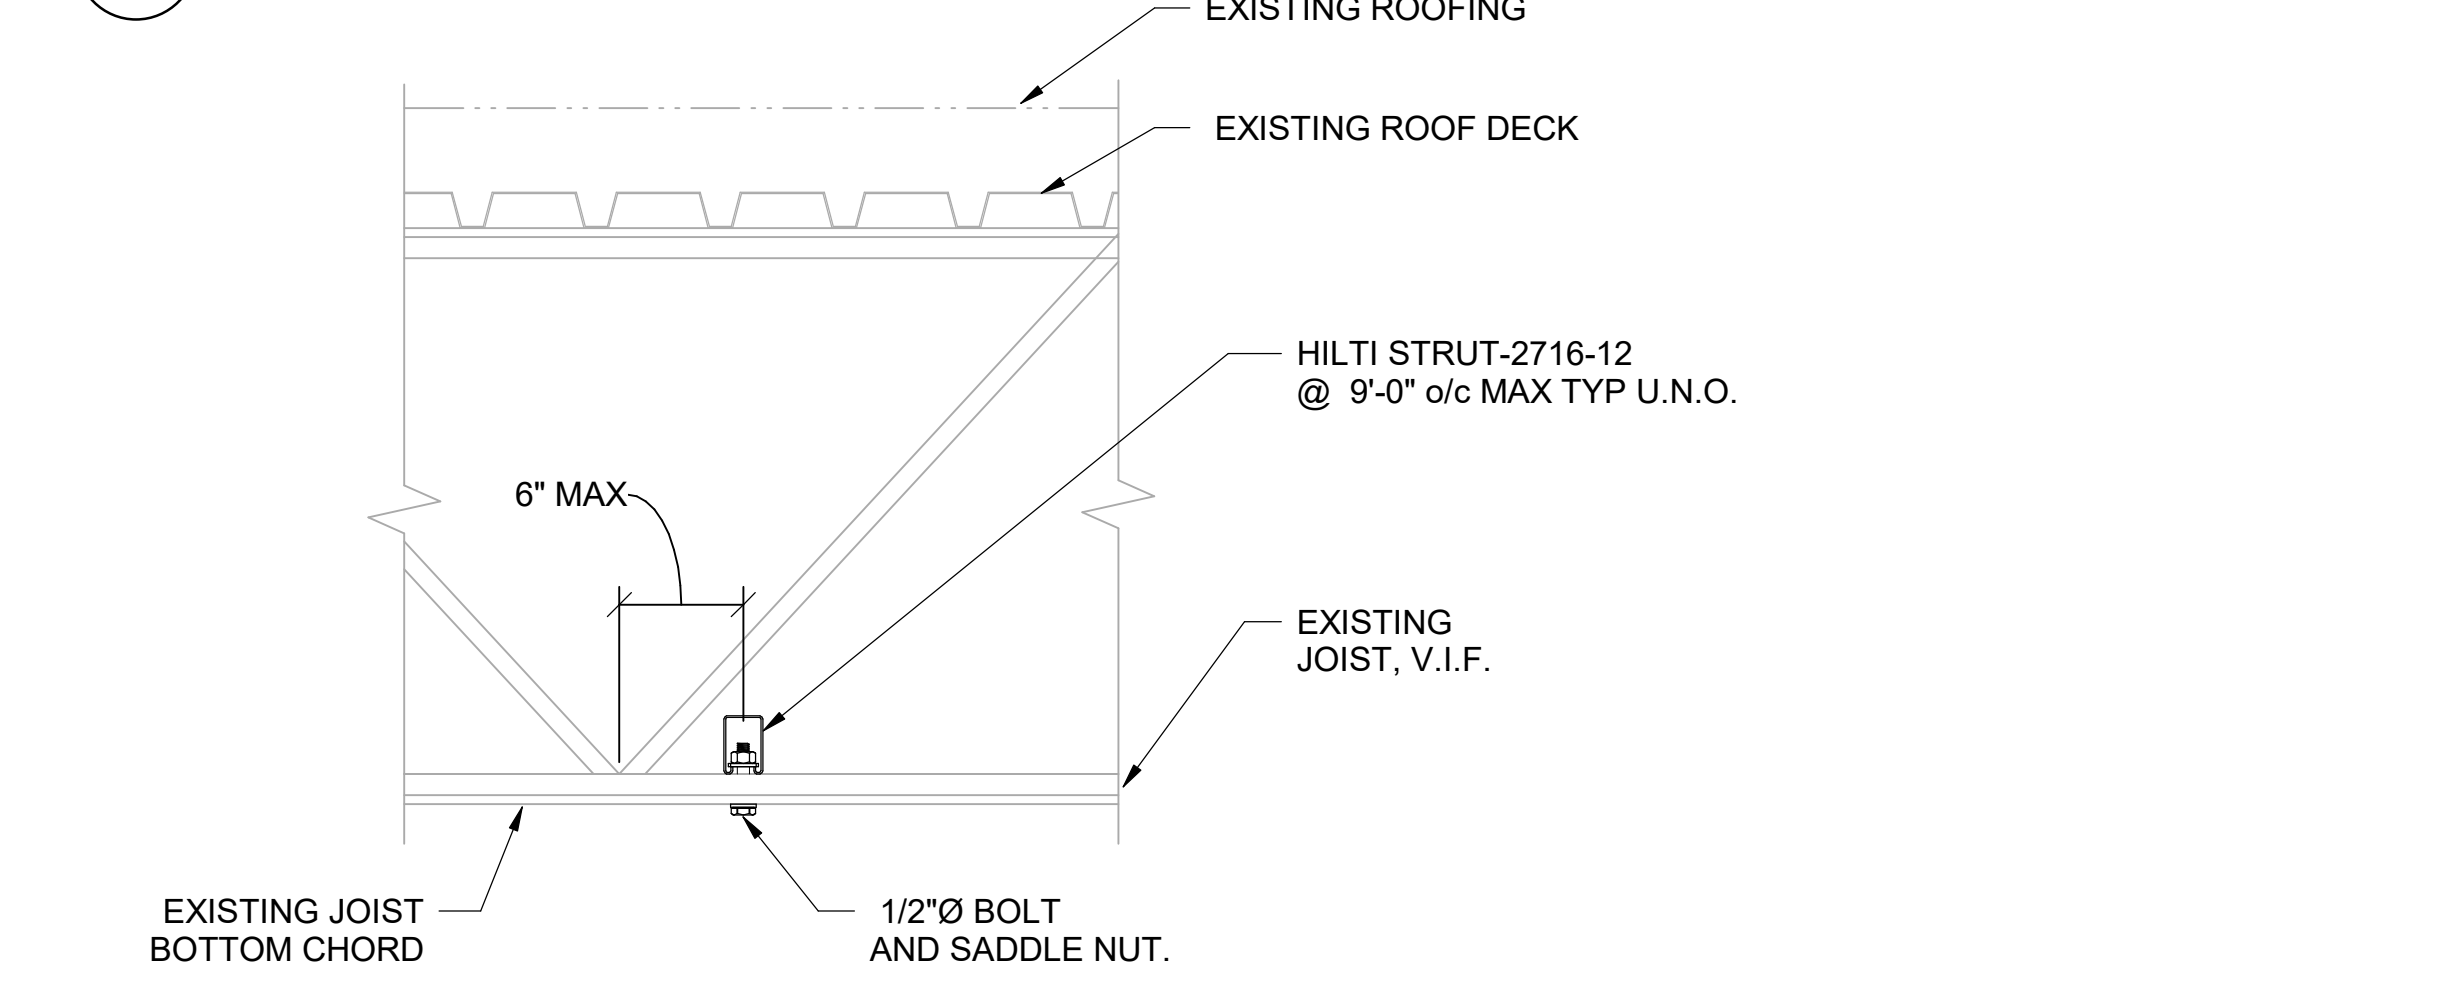

B5 SECTION AT STRUT BEARING NEAR PANEL POINT
SCALE: N.T.S.

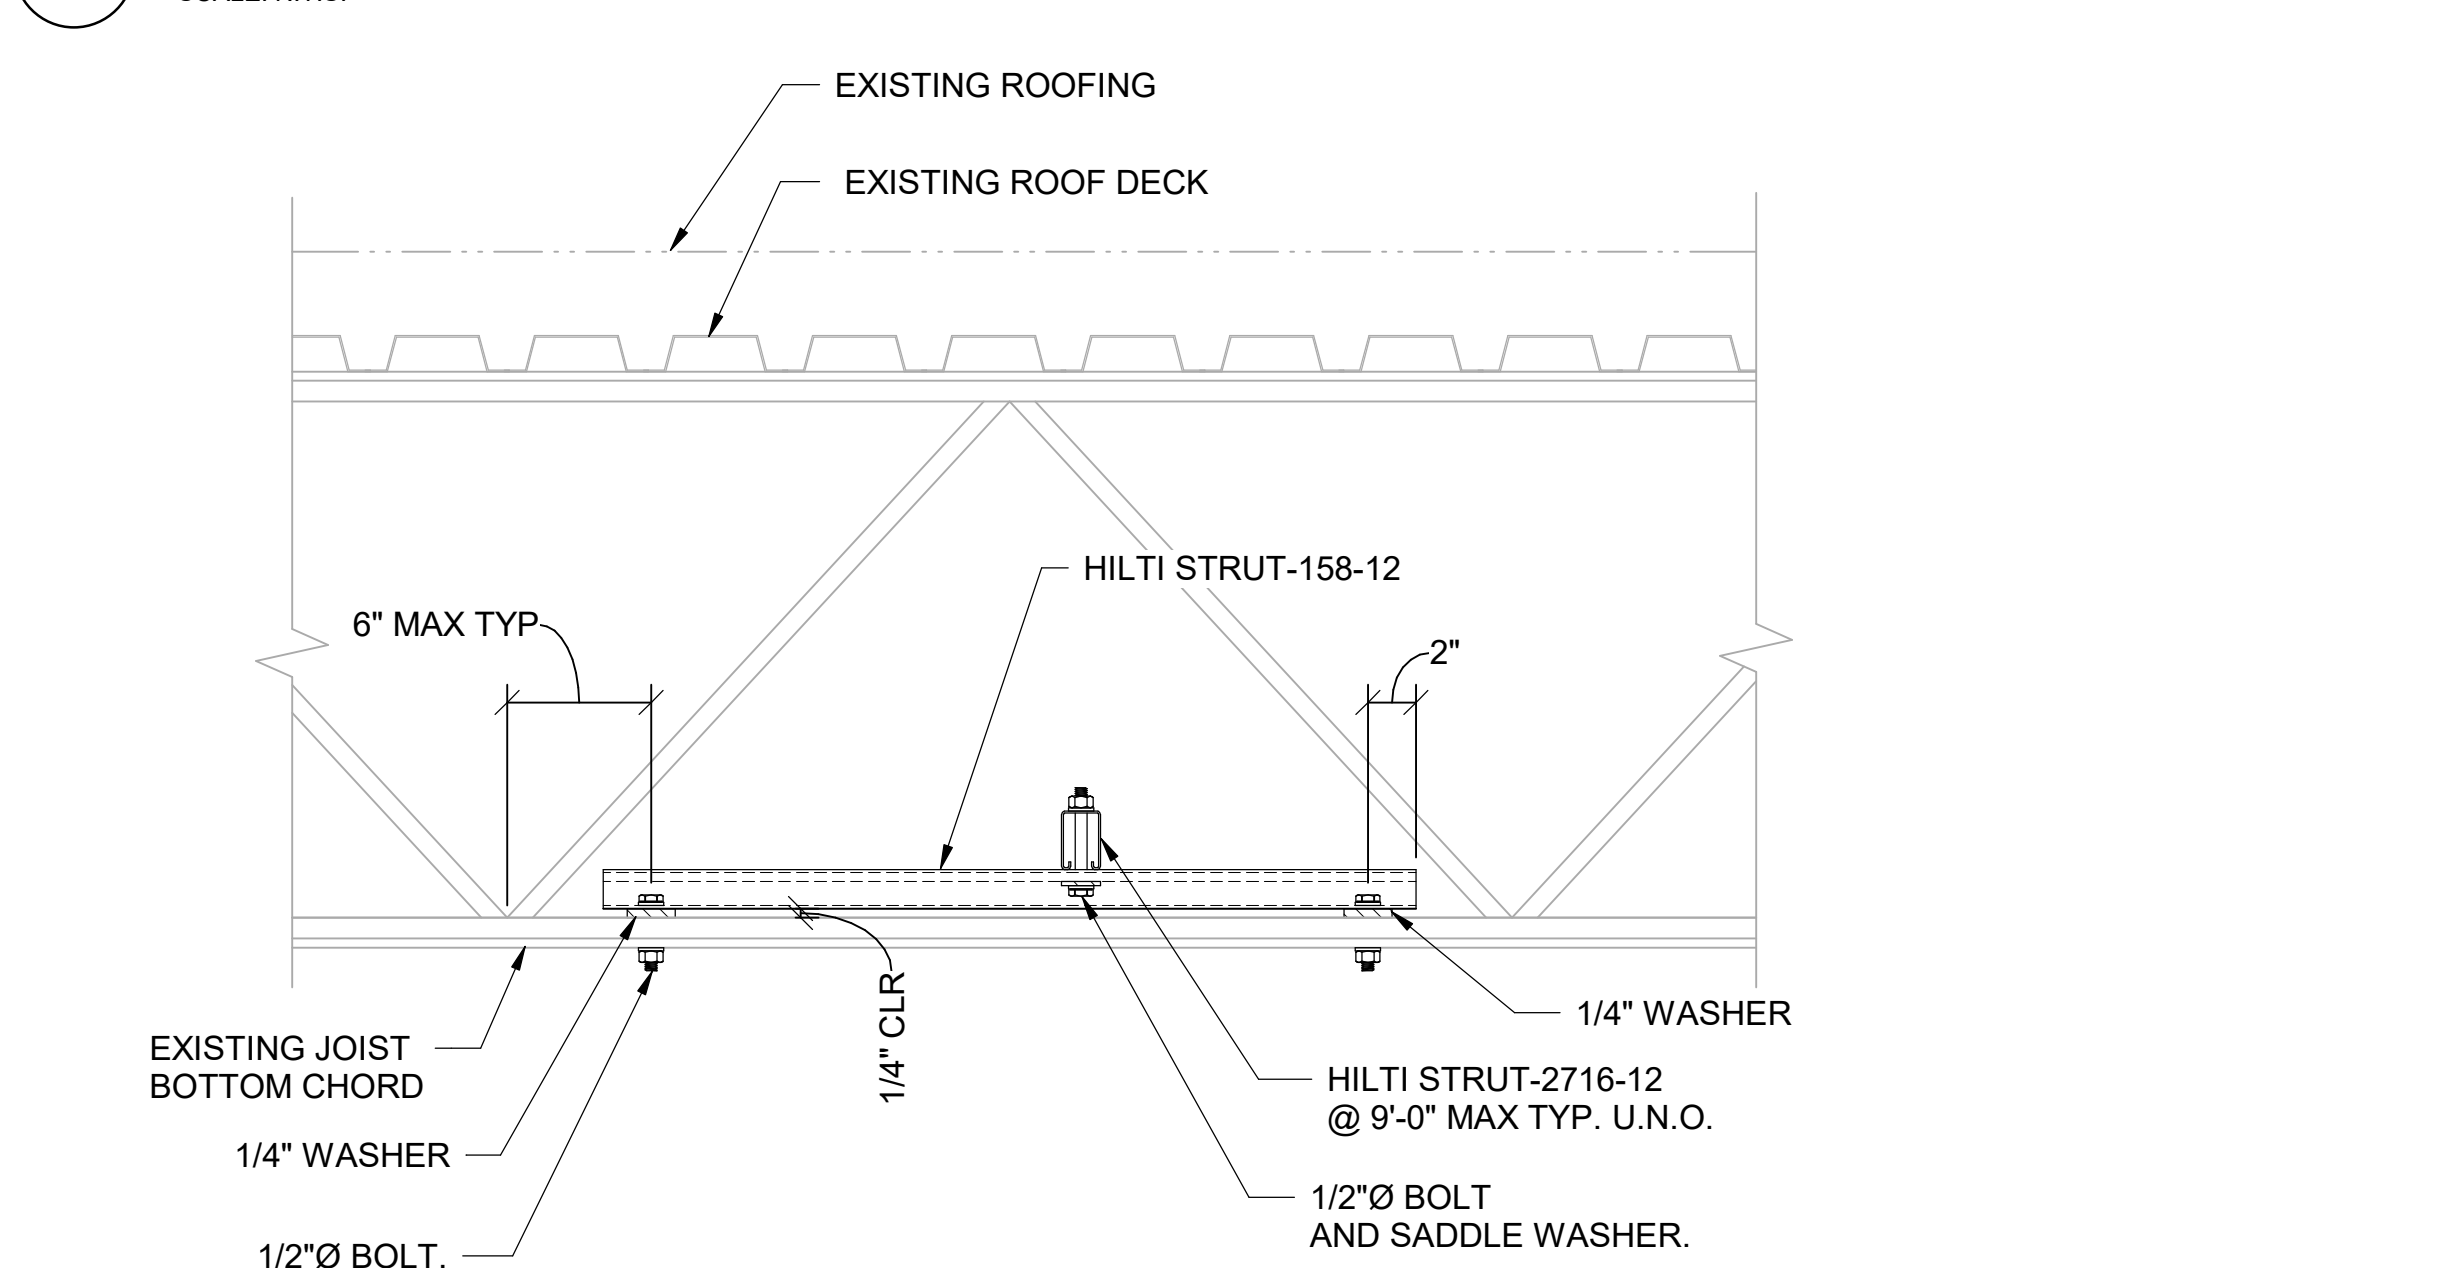

A5 SECTION AT STRUT BEARING AWAY FROM PANEL POINT
SCALE: N.T.S.

POND
3500 Parkway Lane
Suite 500
Peachtree Corners
Georgia 30092
Copyright © 2025 by Pond & Company. All rights reserved. No copying or duplication of these documents is allowed without the expressed written agreement of Pond & Company.

EOR/AOR SEAL

COA SEAL

CLIENT INFORMATION

PROJECT NAME

VANTIVE TUBING CLEAN ROOM

1900 AR-201
MOUNTAIN HOME,
ARKANSAS 72653

DRAWING ISSUE

04/24/2026
07/24/2026
01/24/2026

DATE

ISSUED FOR BID, EQ BID
07/24/2026
01/24/2026

ISSUED FOR APPROVAL
DATE

C
A
MARK

DESIGNED BY: TR
DRAWN BY: WH
CHECKED BY: WH
SUBMITTED BY: MM
DATE: 04/24/2026
PROJECT #: 1241011

SHEET TITLE

STEEL FRAMING
SECTIONS AND
DETAILS

SHEET NUMBER

dS-324

ORIGINAL SHEET SIZE:
36" X 42"

ISSUED FOR BID