

4/24/2026 6:49:19 PM Autodesk Docs/Baker and Vantive - Mountain Home/BAXTER\_VANTIVE\_Mountain Home Base File\_STPC\_025.vrt

EOR/AOR SEAL

COA SEAL

CLIENT INFORMATION

**Vantive**

PROJECT NAME

VANTIVE TUBING  
CLEAN ROOM

1900 AR-201  
MOUNTAIN HOME,  
ARKANSAS 72653

DRAWING ISSUE

04/24/2026  
01/23/2026  
01/23/2026  
DATE

ISSUED FOR BID, EQ BID  
ISSUED FOR APPROVAL  
ISSUED FOR APPROVAL  
DESCRIPTION

C  
A  
MARK

DESIGNED BY: TR  
DRAWN BY: RN  
CHECKED BY: TR  
SUBMITTED BY: MM  
DATE: 04/24/2026  
PROJECT #: 1241011

SHEET TITLE


CONCRETE  
DETAILS

SHEET NUMBER


dS-501

ORIGINAL SHEET SIZE:  
36" X 42"


ISSUED FOR BID

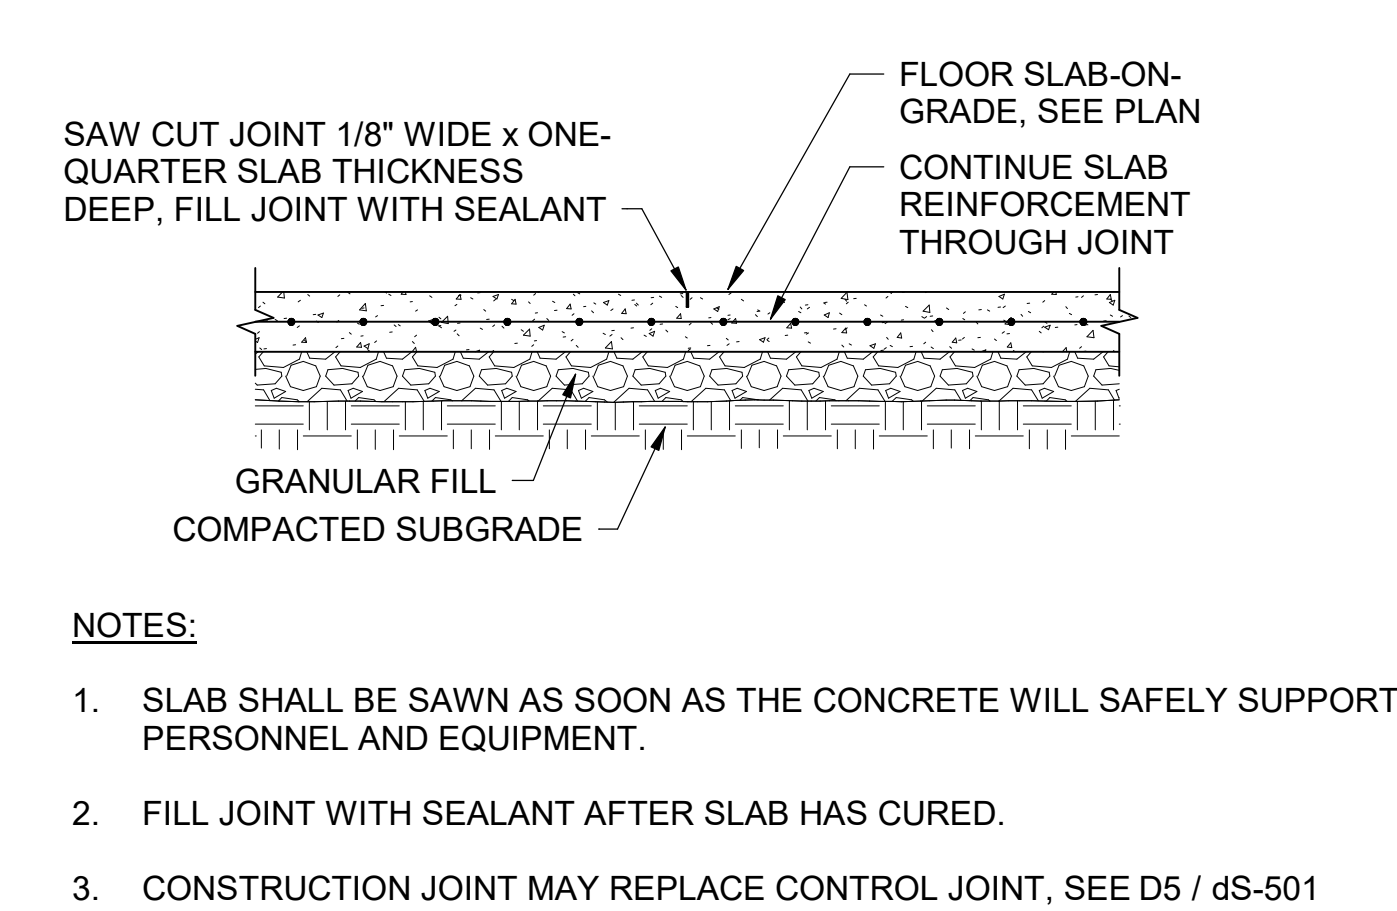


**D3** TYPICAL SLAB-ON-GRADE  
CONTROL JOINT  
SCALE: N.T.S.

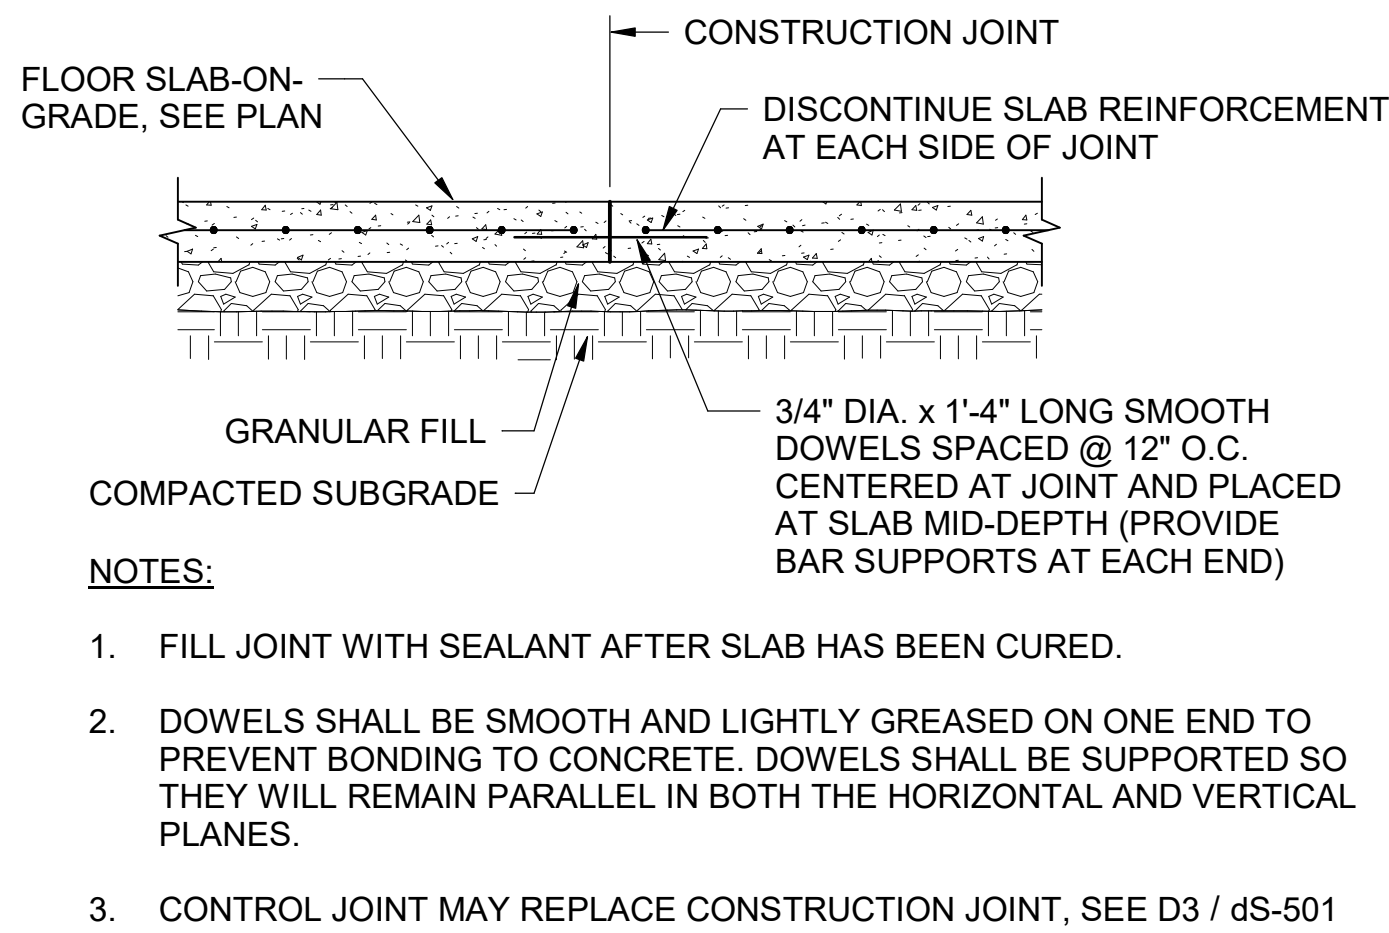


**D5** TYPICAL SLAB-ON-GRADE  
CONSTRUCTION JOINT  
SCALE: N.T.S.

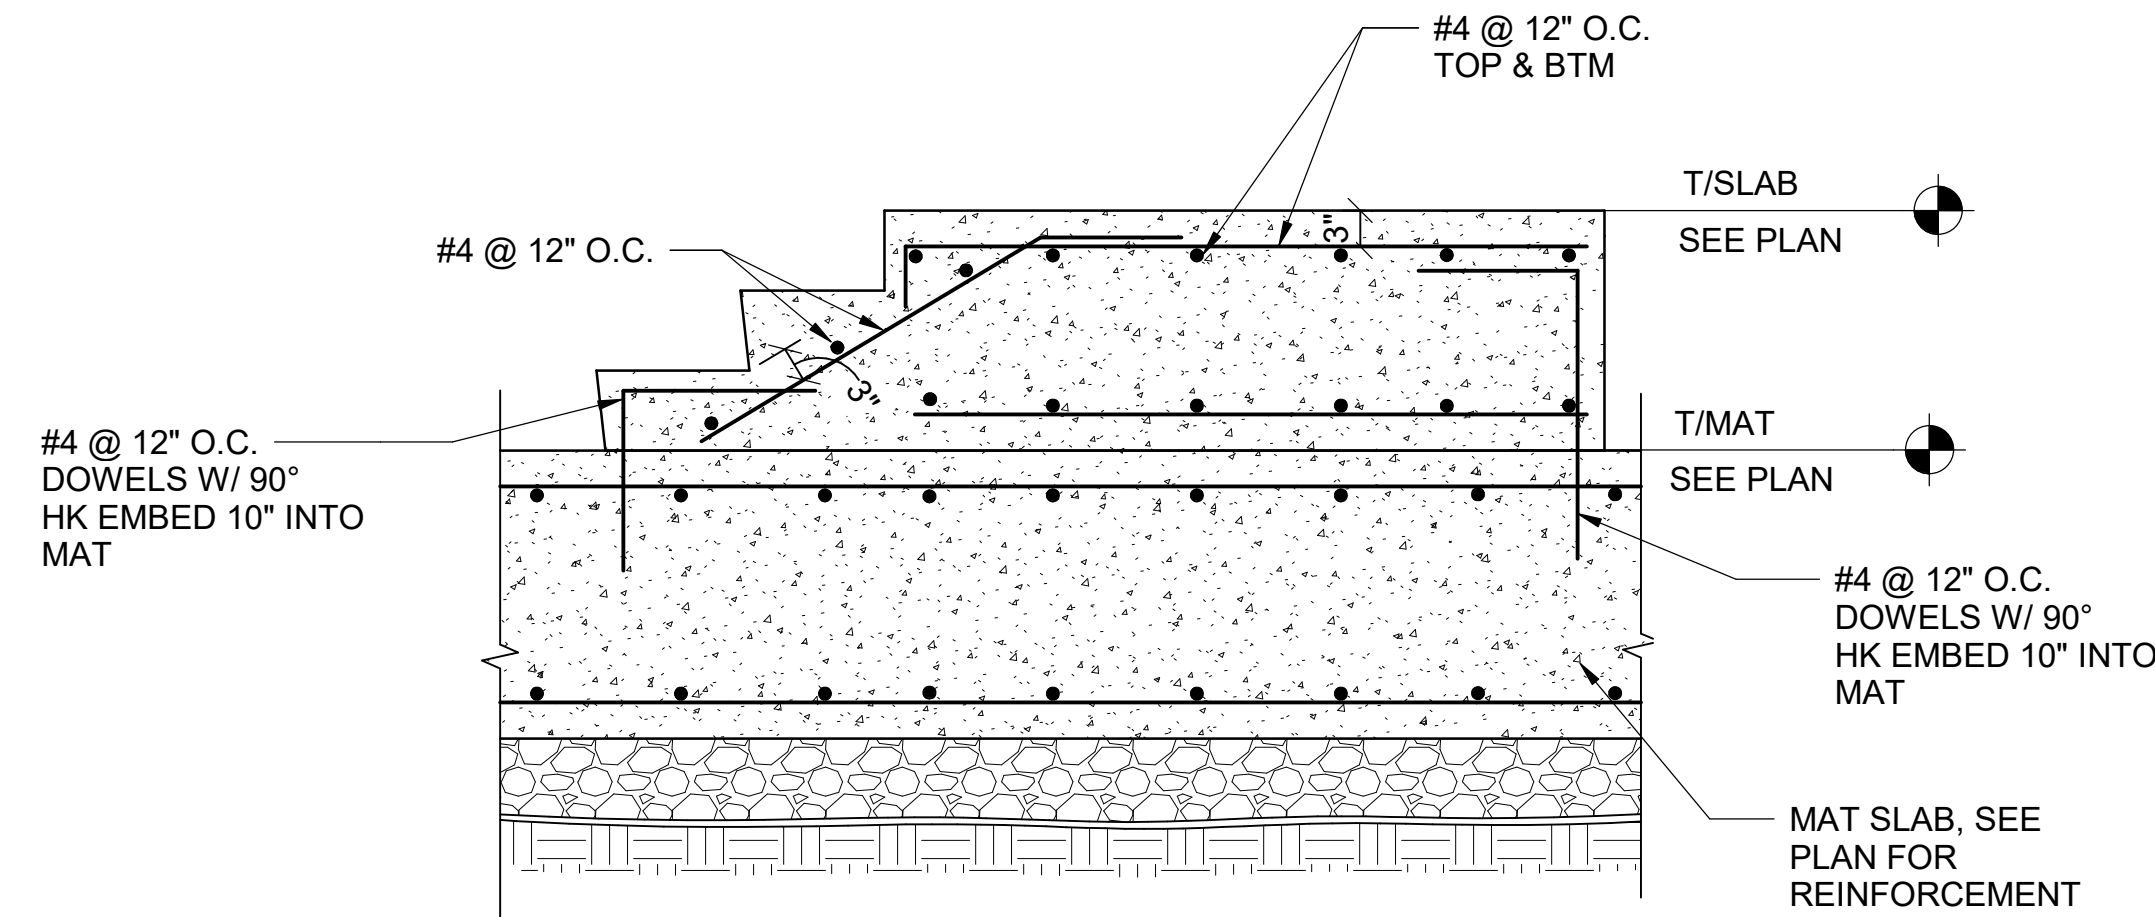


**C4** STAIR SECTION AT MAT  
SCALE: N.T.S.

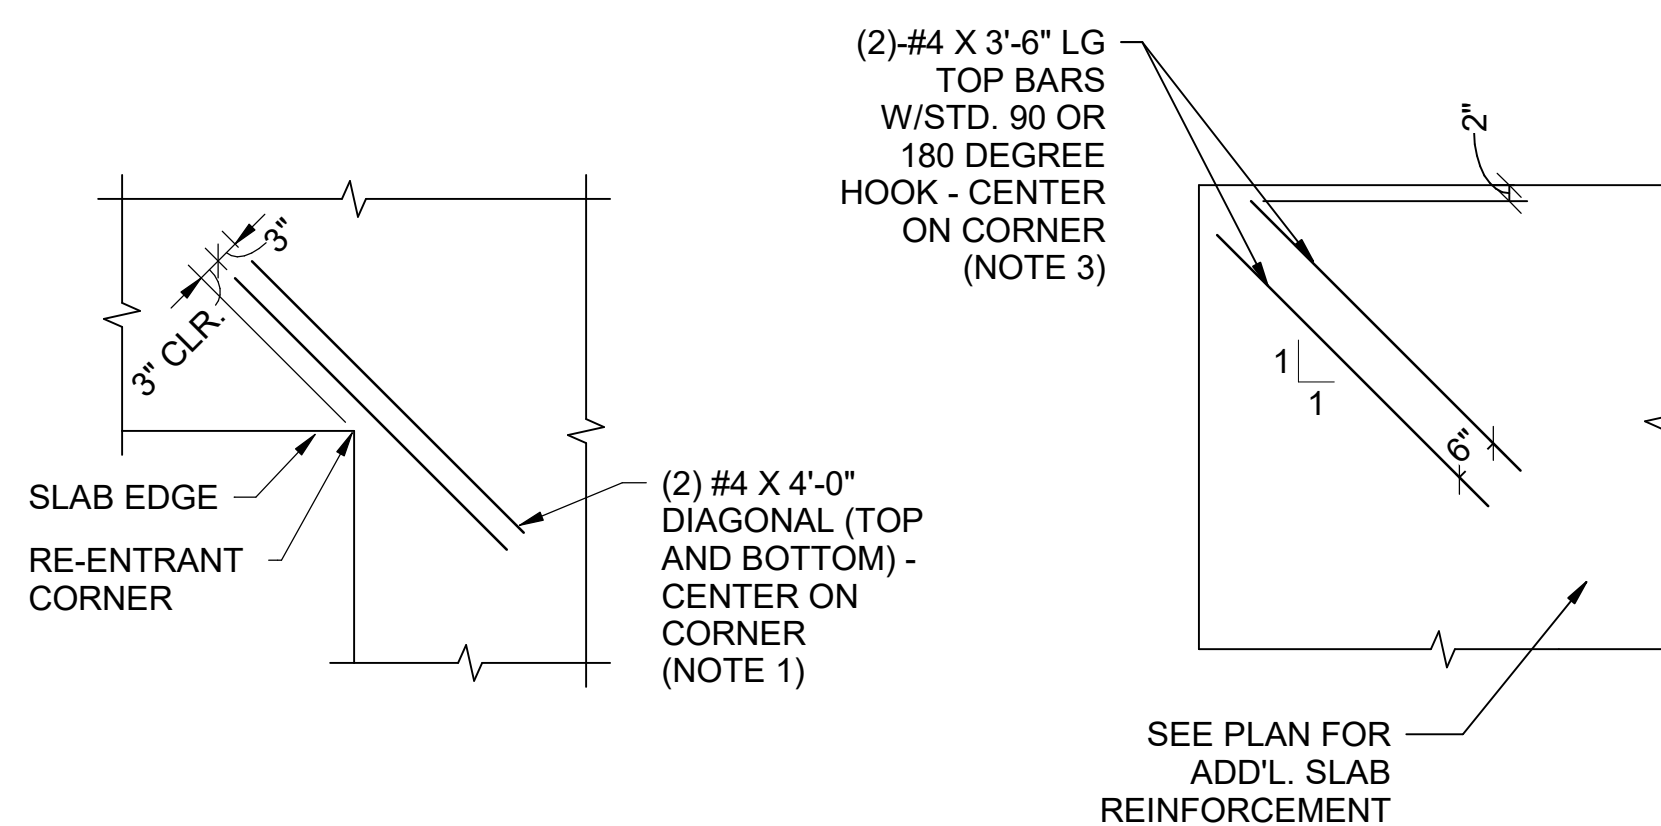


**B1** (2) BARS AT RE-ENTRANT CORNER  
SCALE: N.T.S.

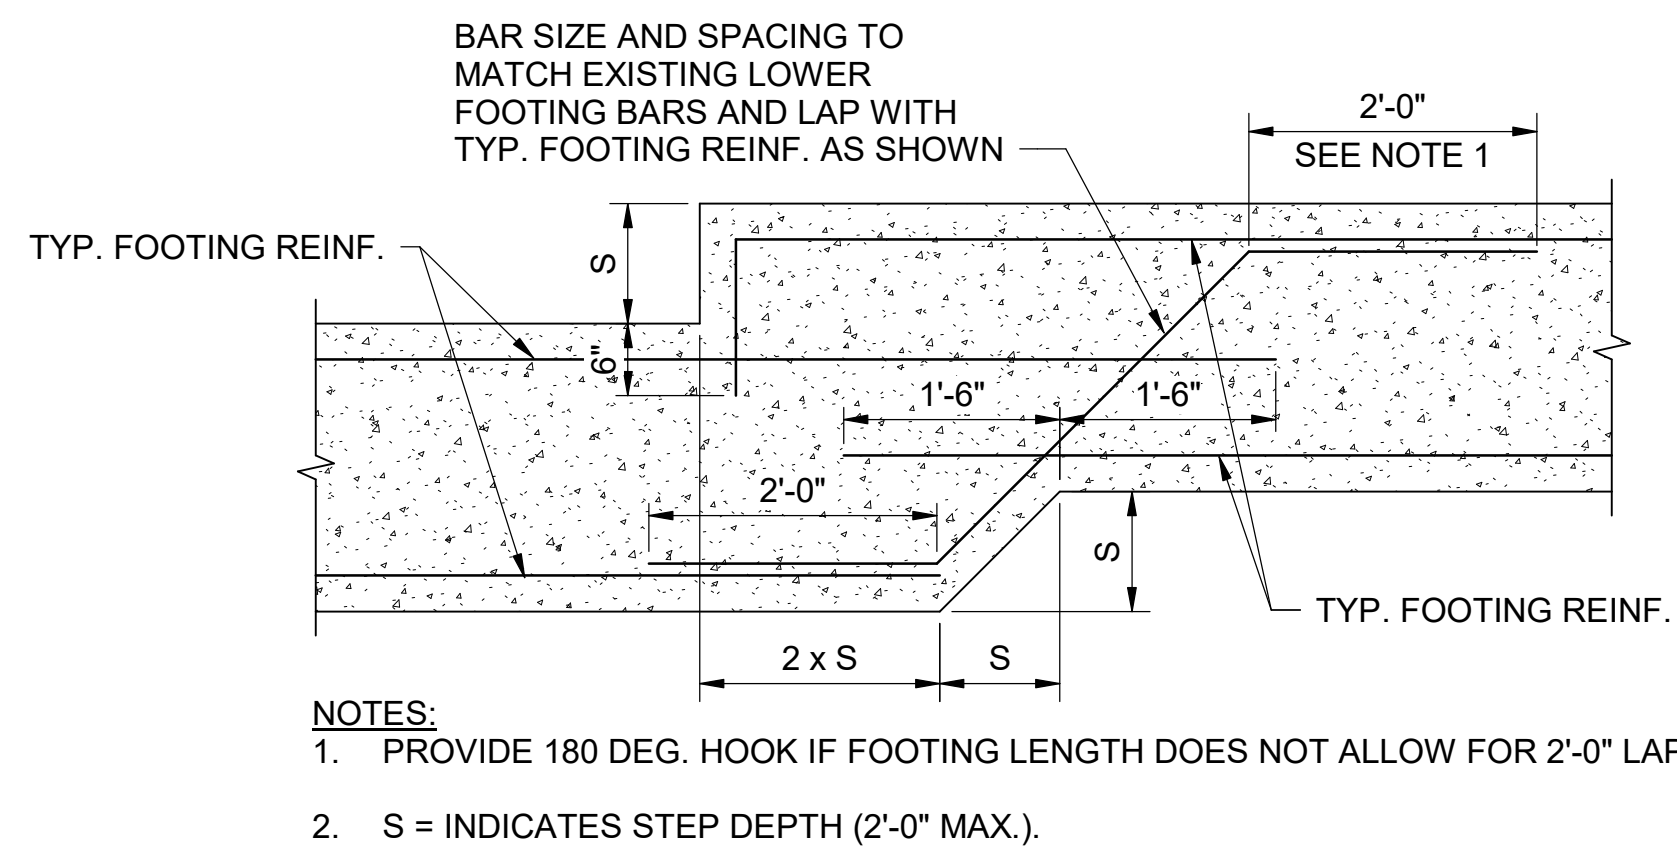


**C2** TYPICAL STEPPED FOOTING  
SCALE: N.T.S.

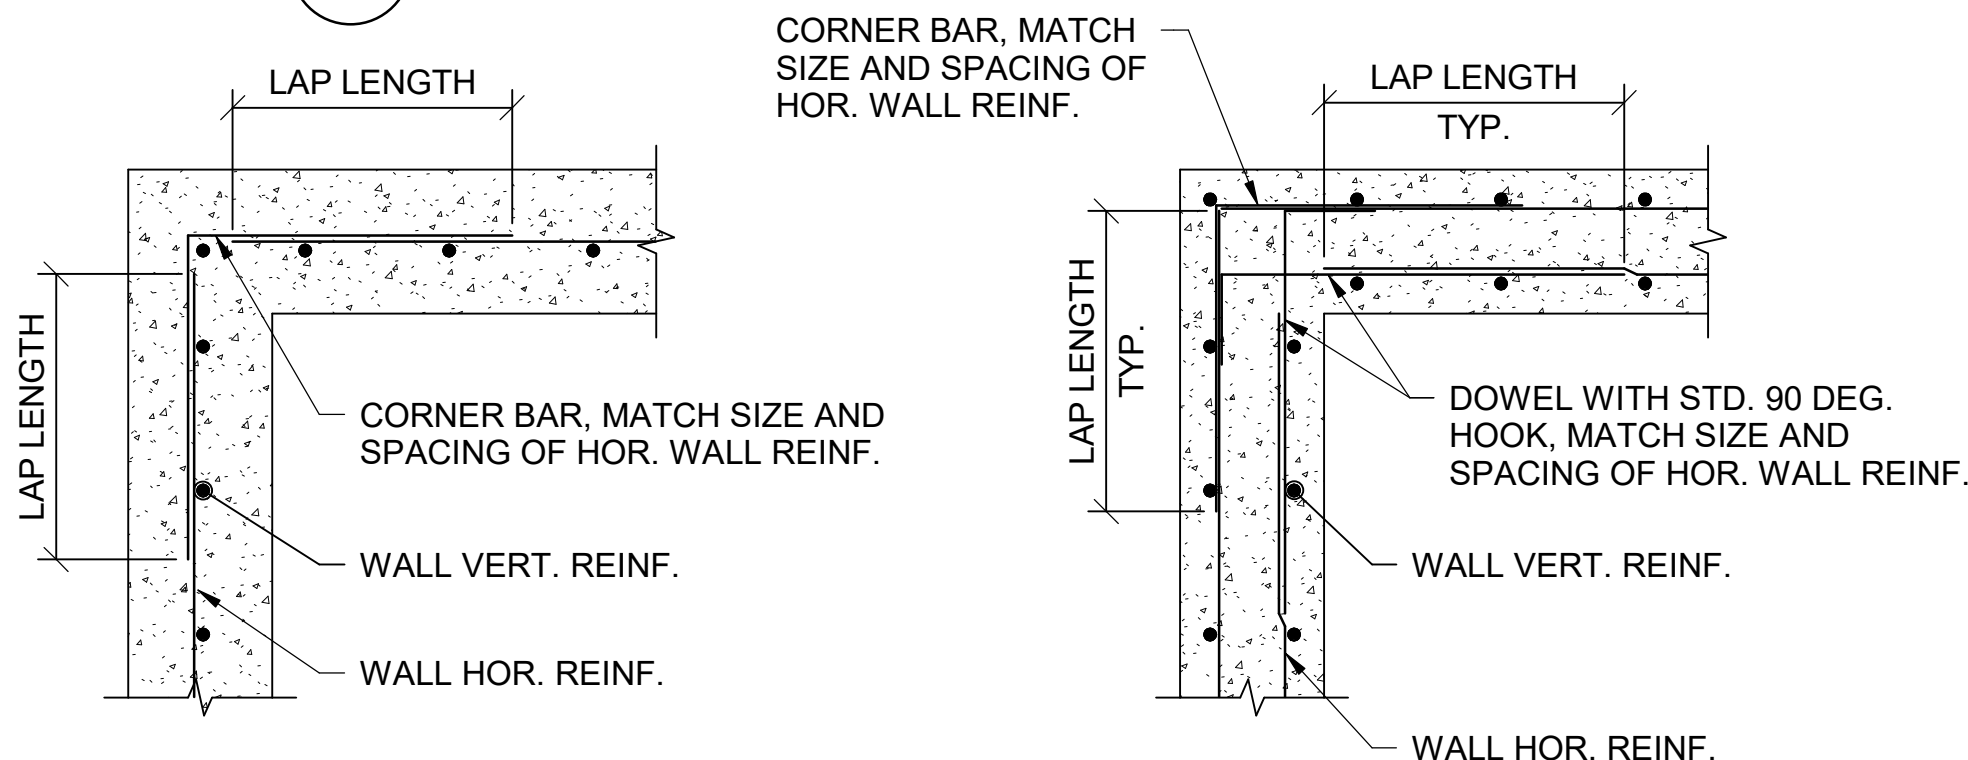


**B2** TYPICAL CONCRETE WALL CORNER REINFORCEMENT  
SCALE: N.T.S.

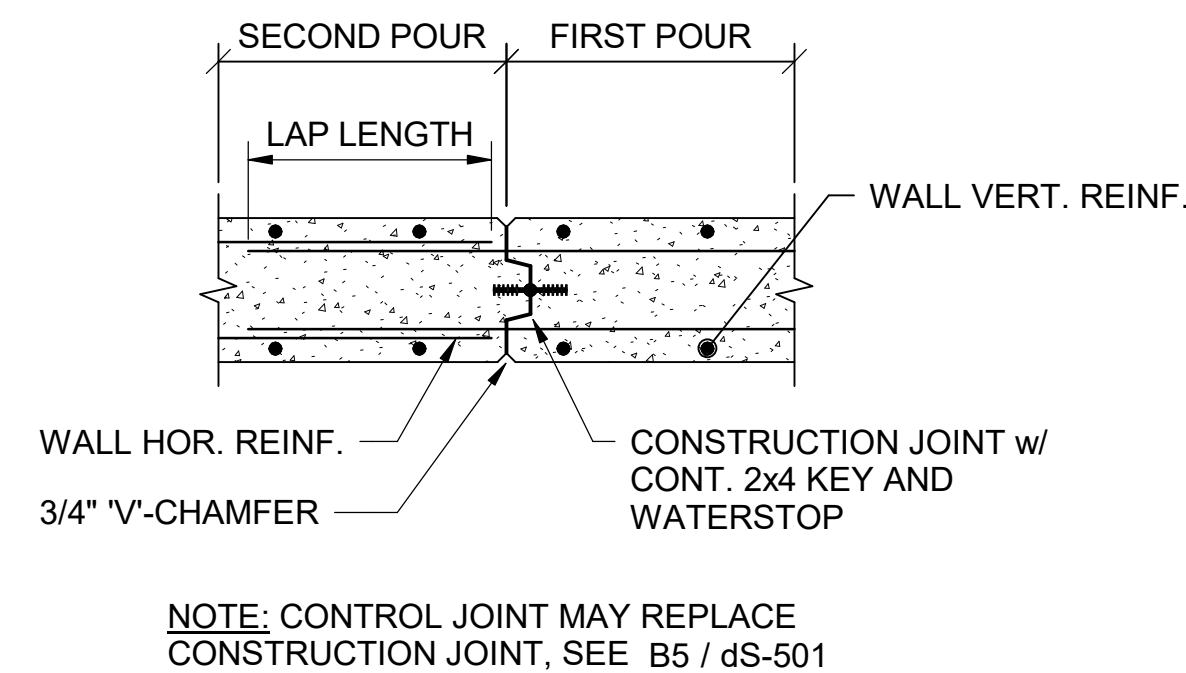


**B3** CONCRETE WALL CONSTRUCTION  
JOINT AT RETAINING WALL  
SCALE: N.T.S.

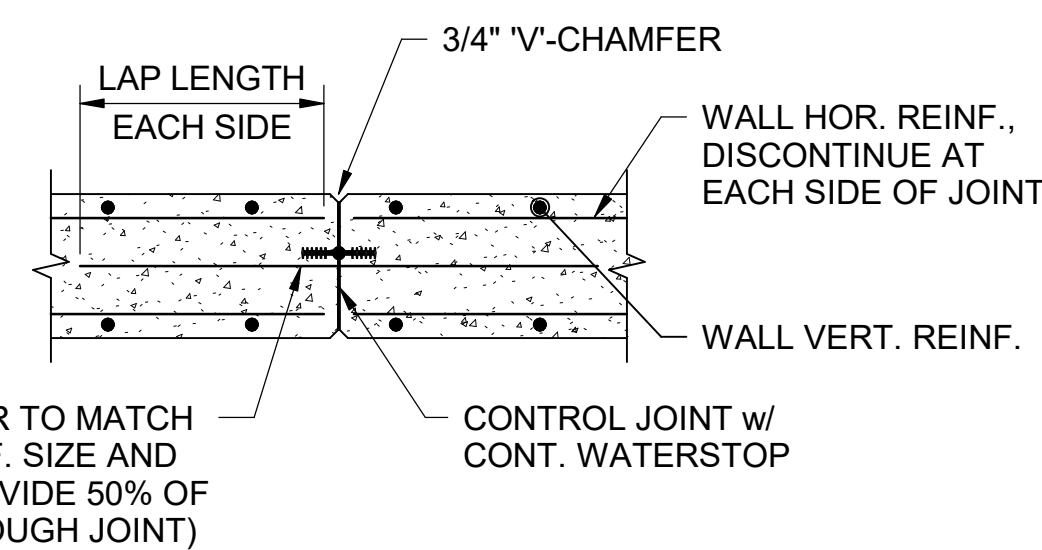


**B5** CONCRETE WALL CONTROL  
JOINT AT RETAINING WALL  
SCALE: N.T.S.

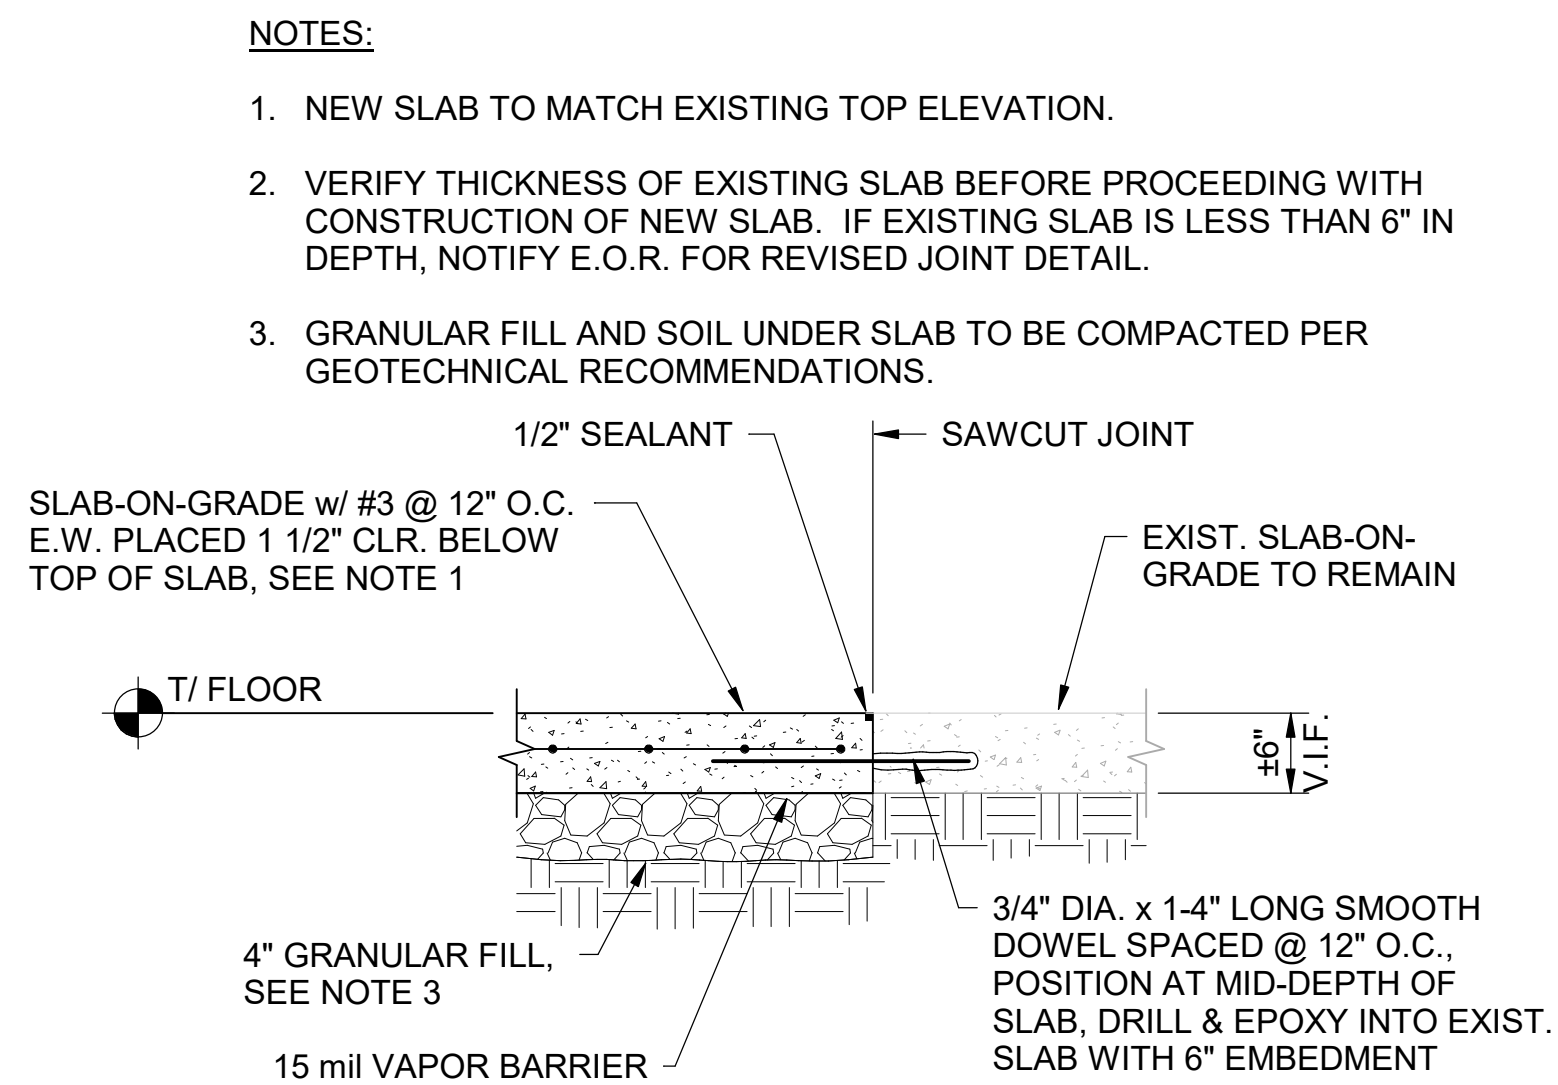


**A1** SLAB-ON-GRADE REPLACEMENT DETAIL  
SCALE: N.T.S.

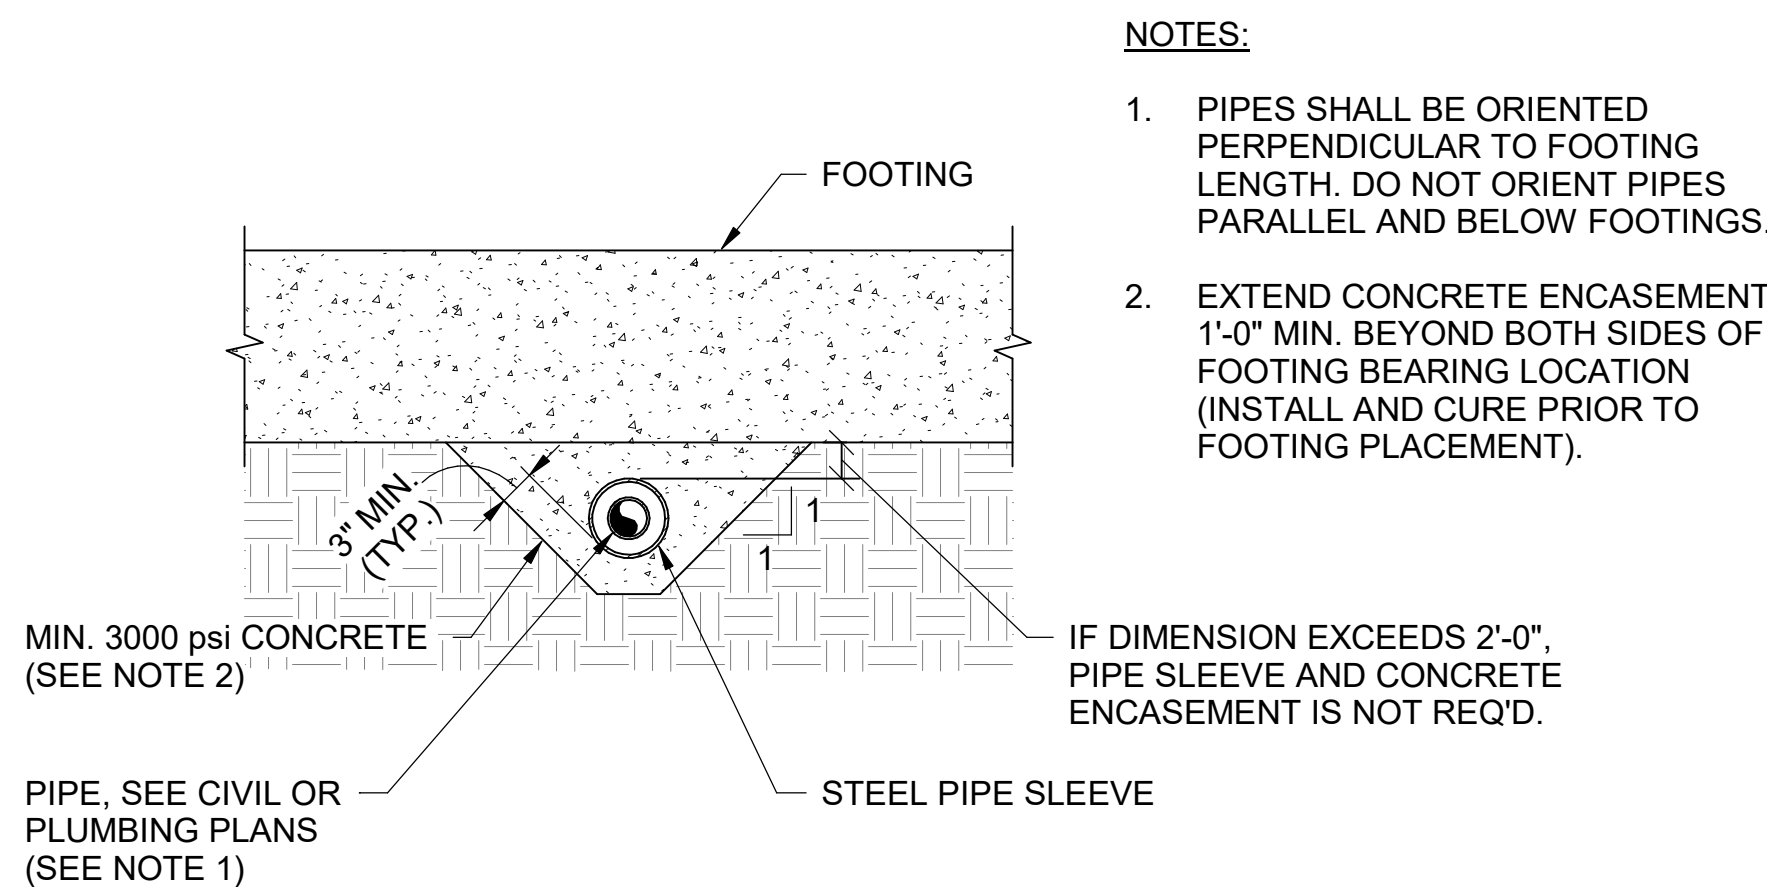

**A2** TYPICAL PIPE UNDER FOOTING  
SCALE: N.T.S.

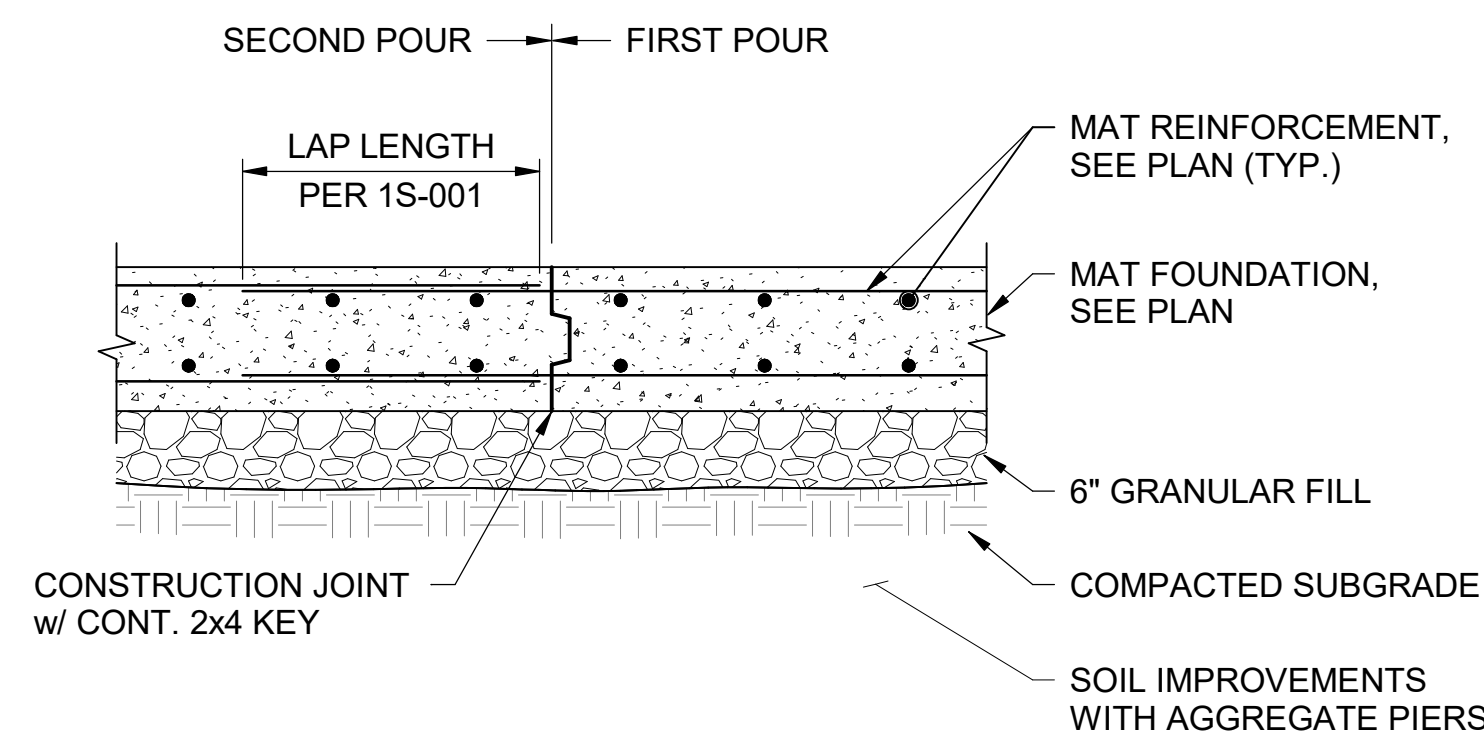

**A3** MAT FOUNDATION CONSTRUCTION JOINT  
SCALE: N.T.S.

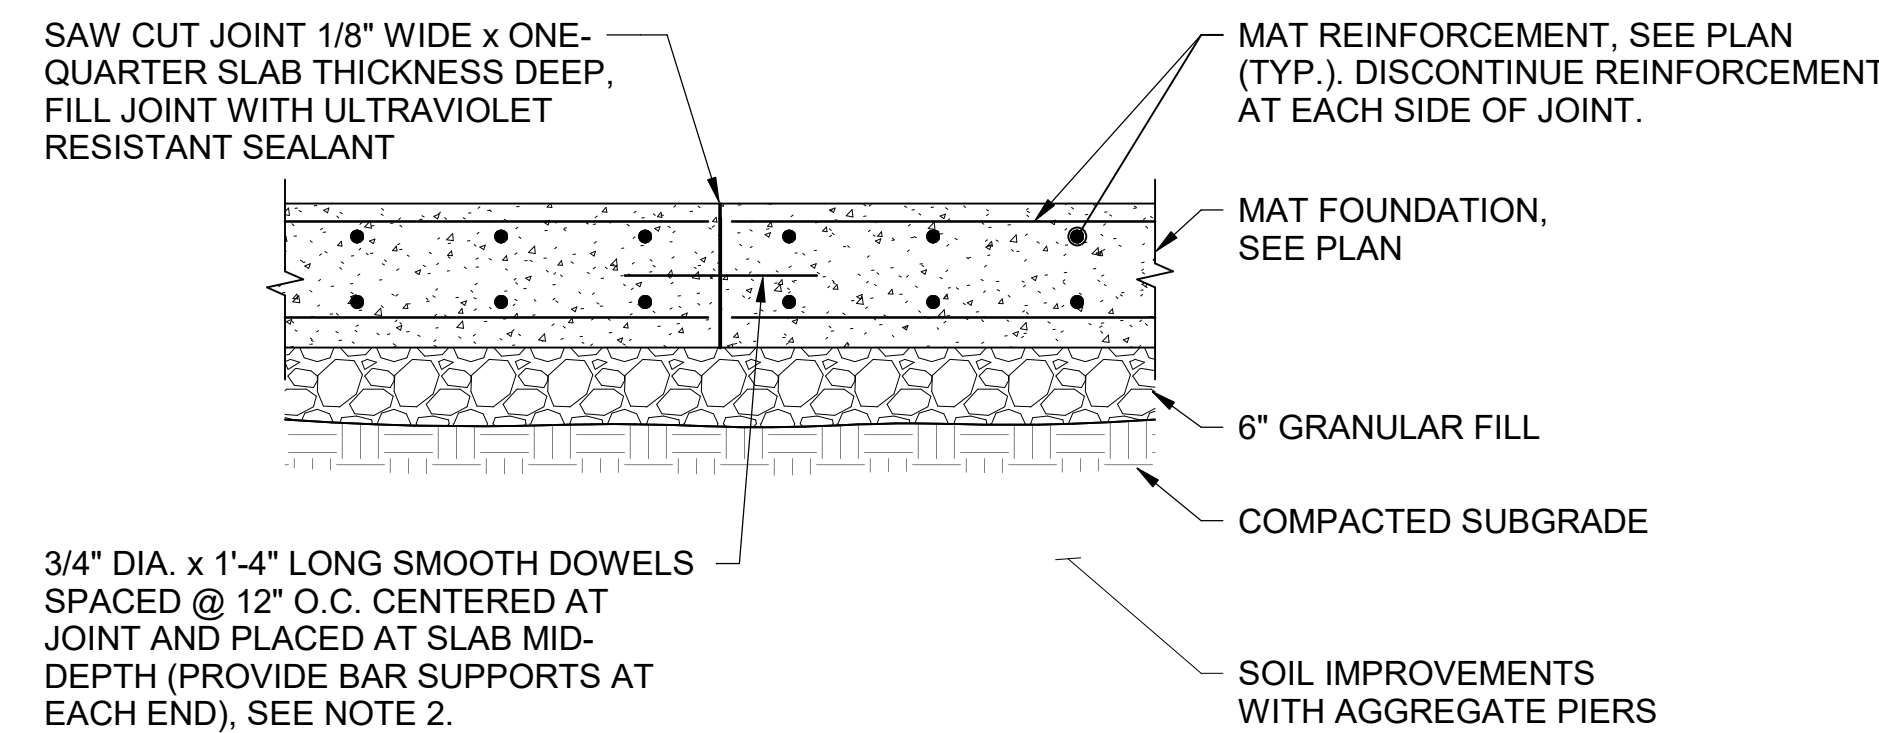

**A5** MAT FOUNDATION CONTROL JOINT  
SCALE: N.T.S.