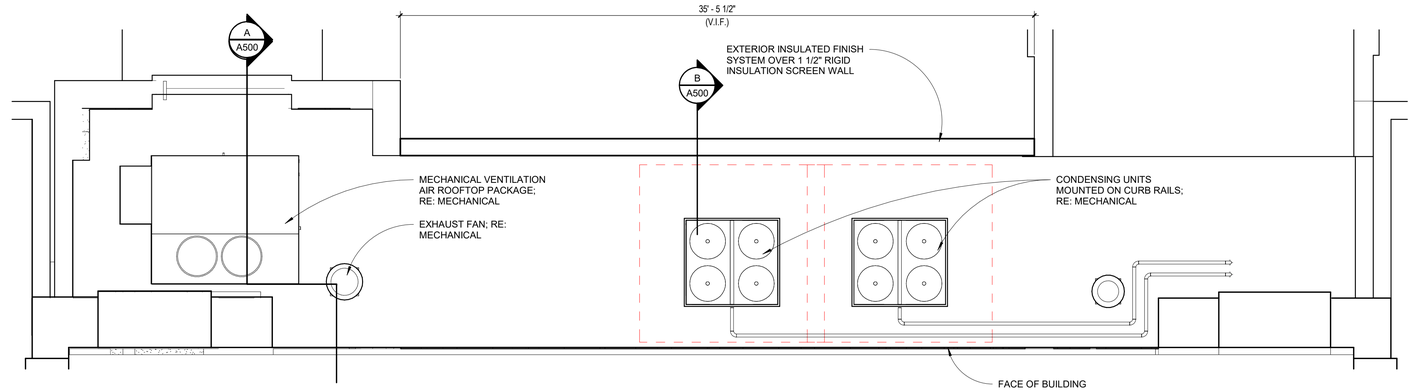

n

enlarged roof plan

SCALE: 1/4" = 1'-0"

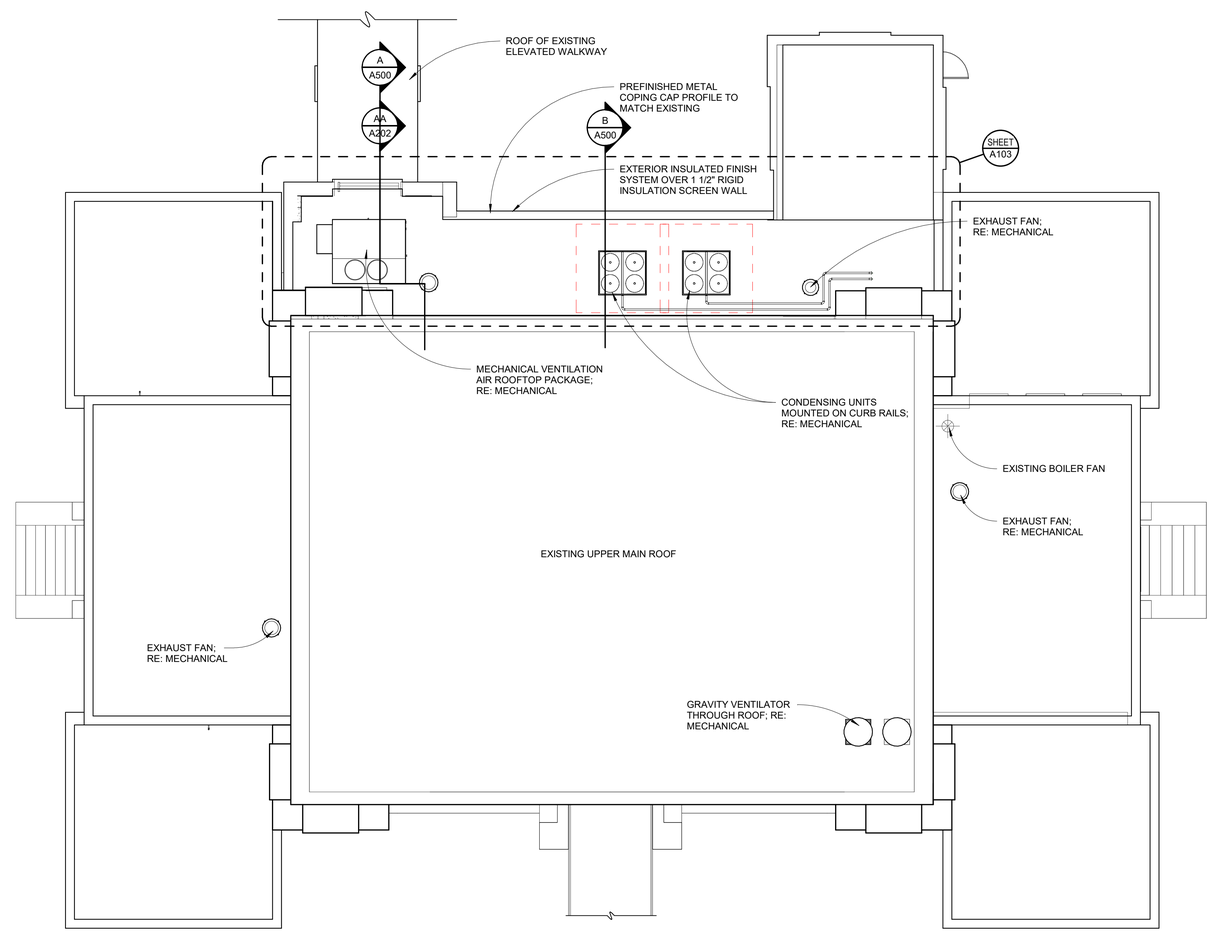

n

roof plan

SCALE: 1/8" = 1'-0"

MECHANICAL RENOVATIONS FOR:
CRAIGHEAD COUNTY COURTHOUSE

Jonesboro, Arkansas

BRACKETT KRENNERICH architects

100 East Huntington Ave. Suite D P.O. Box 1655 870-932-0571 Fax 870-932-0975 www.bkarchts.com

Revision Schedule			
Tag	Rev. Description	Rev. Date	Issued by

BRACKETT KRENNERICH & ASSOCIATES, P.A. REGISTERED ARCHITECTS C13 ARKANSAS

11 November 2024

Commission Number
2309D

A103

Date: November 11, 2024

ROOF PLAN

D:\Kylec\Desktop\Revit Local\2309 CCC CD 11.11.24 CENTRAL - KC.rvt
11/13/2024 6:23:50 PM