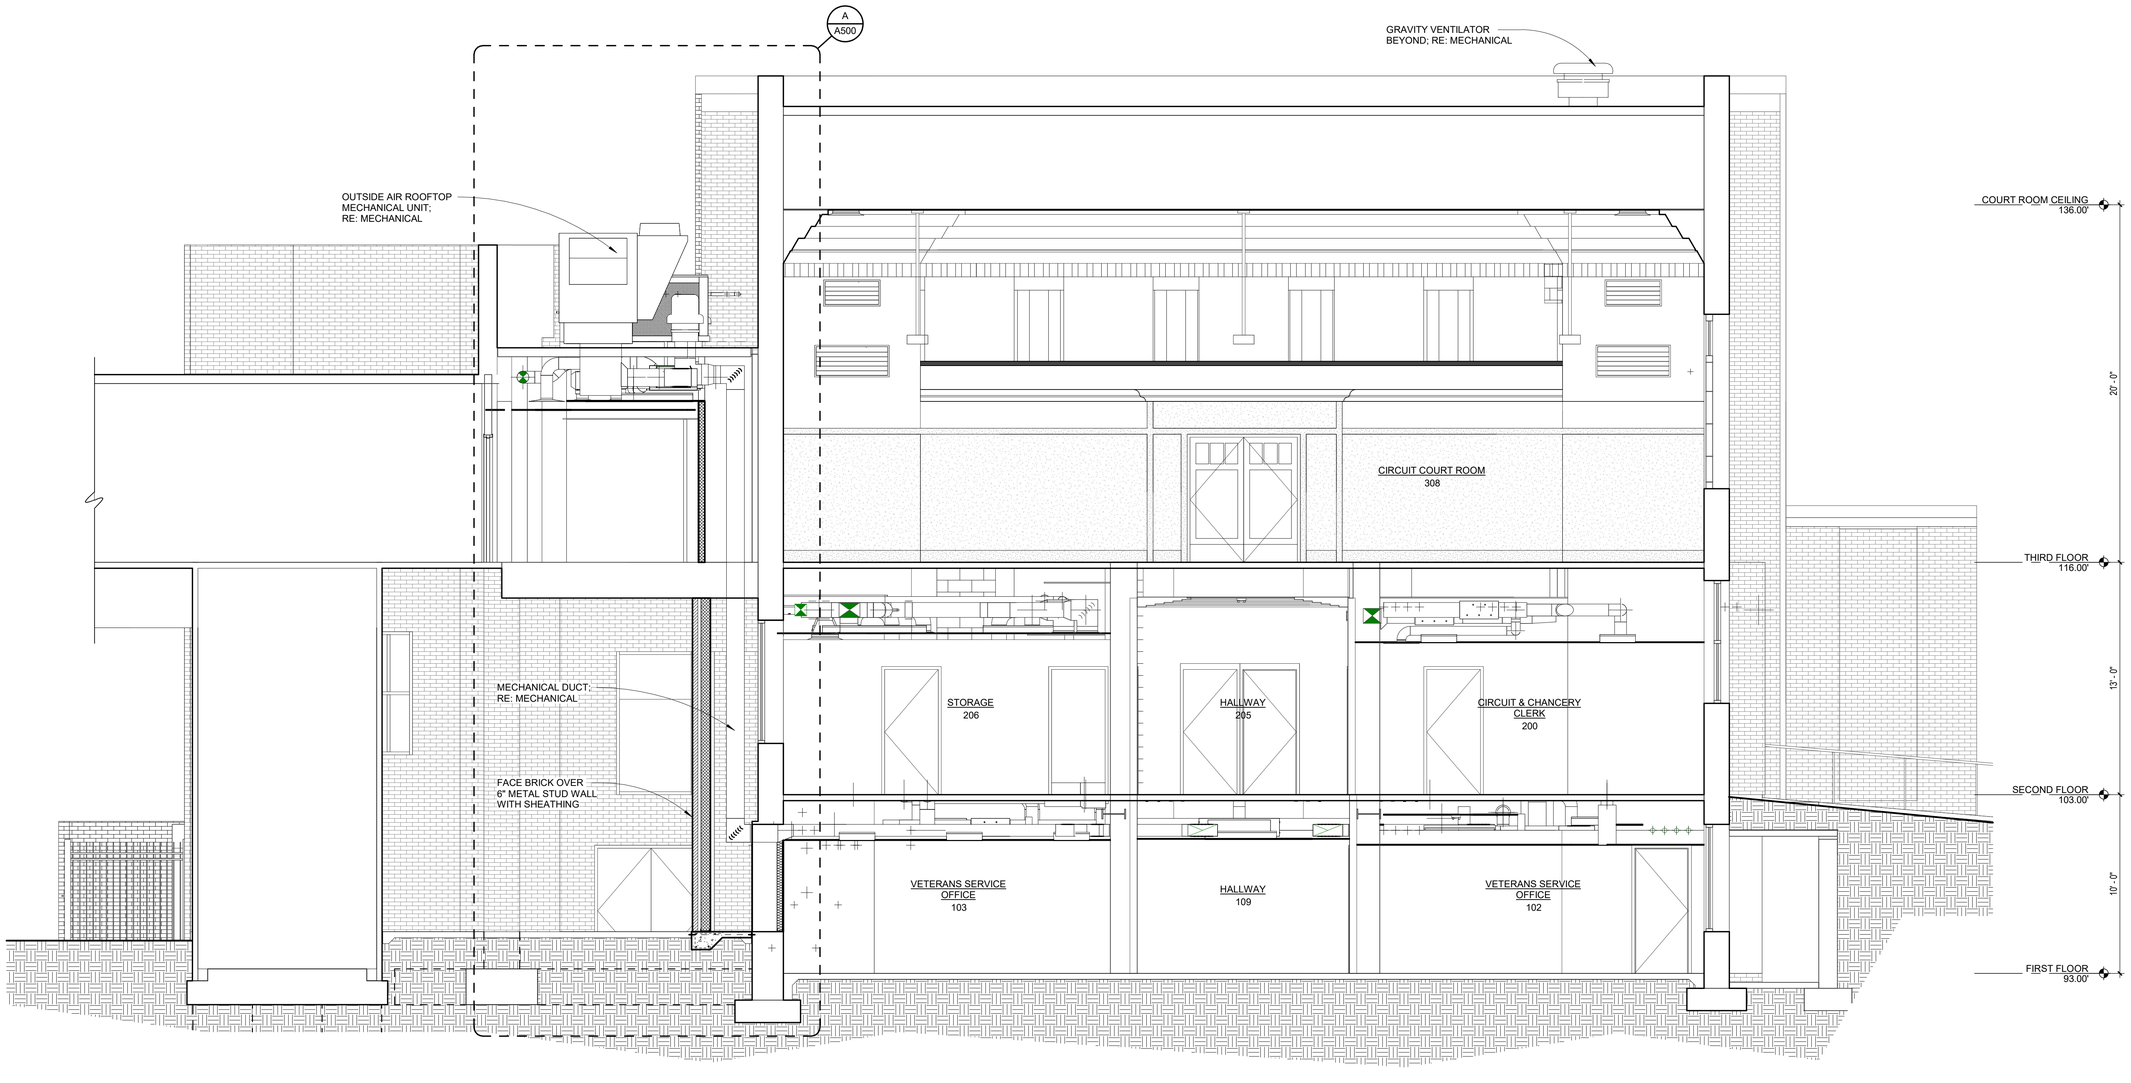

AA building section
SCALE: 1/4" = 1'-0"

MECHANICAL RENOVATIONS FOR:
CRAIGHEAD COUNTY COURTHOUSE
Jonesboro, Arkansas

BRACKETT KRENNERICH architects

Revision Schedule

Tag	Rev. Description	Rev. Date	Issued by

BRACKETT-KRENNERICH & ASSOCIATES, P.A.
REGISTERED ARCHITECTS
C13
ARKANSAS

11 November 2024

Commission Number
2309D

A202

Date: November 11, 2024

BUILDING SECTIONS

100 East Huntington Ave. Suite D P.O. Box 1655 870-932-0571 Fax 870-932-0975 www.bkarchts.com

D:\Kyle\Desktop\Revit Local\2309 CCC CD 11.11.24 CENTRAL - KC.rvt
11/13/2024 6:23:56 PM