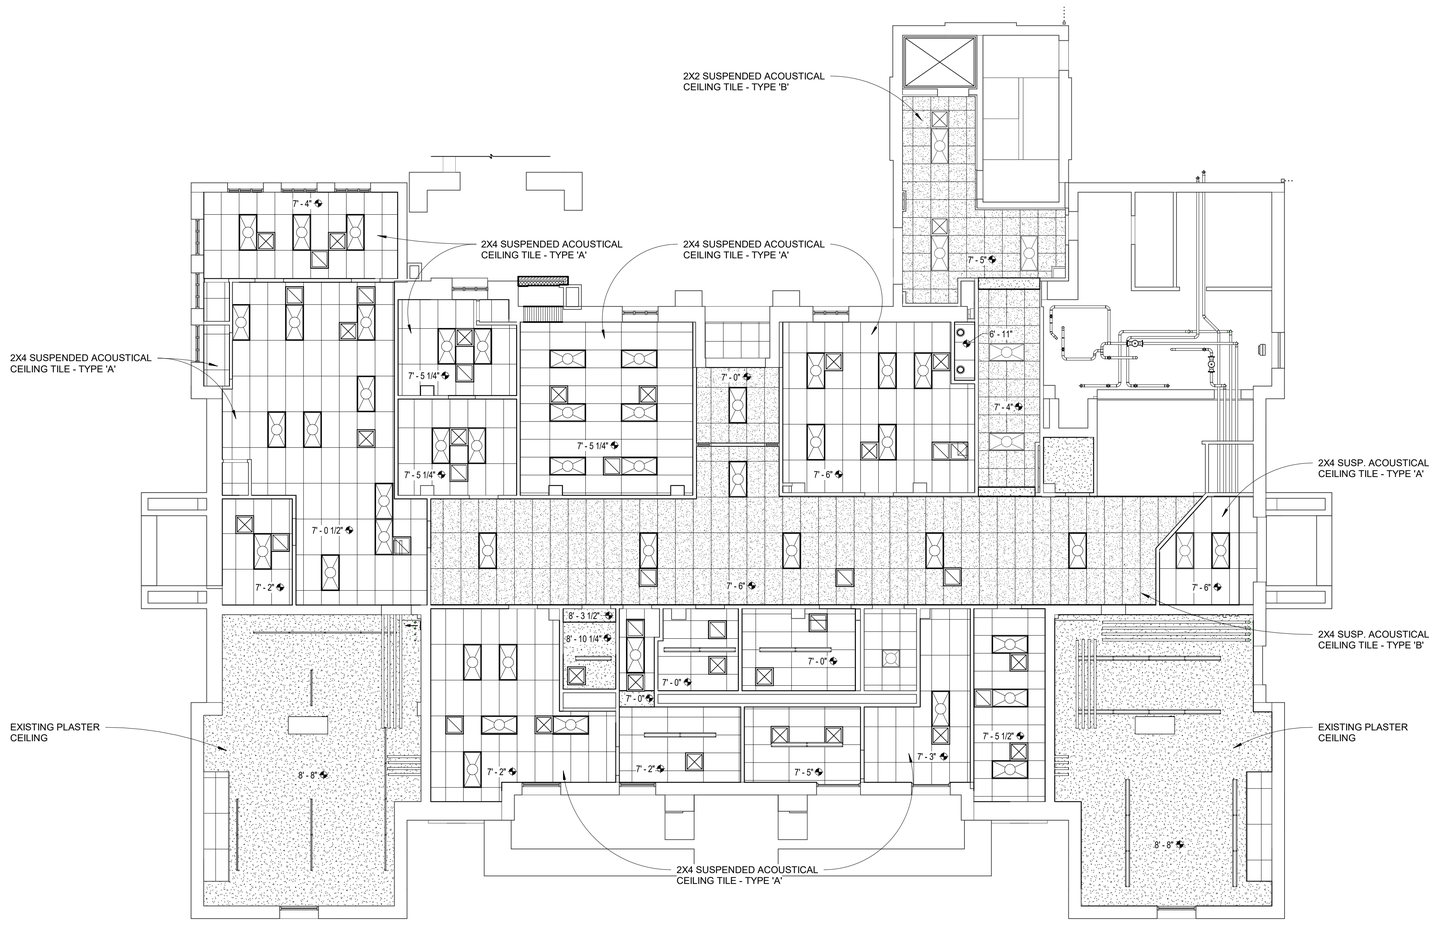

n **first floor reflected ceiling plan**

SCALE: 1/8" = 1'-0"

ARCHITECTURAL
2x4 SUSP. ACOUSTICAL CEILING TILE - TYPE 'A'
2x2 SUSP. ACOUSTICAL CEILING TILE - TYPE 'B'
2x4 SUSP. ACOUSTICAL CEILING TILE - TYPE 'B'
EXISTING PLASTER CEILING
EXPOSED STRUCTURE

MECHANICAL
RETURN AIR GRILLE
SUPPLY AIR GRILLE
EXHAUST FAN
SEE MECHANICAL PLAN FOR FURTHER DETAILS AND INFORMATION

ELECTRICAL
2x4 RECESSED LIGHT FIXTURE
WALL MOUNT LIGHT FIXTURE
RECESSED CEILING LIGHT FIXTURE
WALL MOUNT LIGHT FIXTURE
DECORATIVE SUSP. LIGHT FIXTURE
STRIP LIGHT
STRIP LIGHT W/ COVER
SUSPENDED LIGHT FIXTURE
EXTERIOR WALL PACK
EXIT SIGN
SEE ELECTRICAL PLAN FOR FURTHER DETAILS AND INFORMATION

MECHANICAL RENOVATIONS FOR:

CRAIGHEAD COUNTY COURTHOUSE

Jonesboro, Arkansas

BRACKETT KRENNERICH & ASSOCIATES, P.A.
architects
100 East Huntington Ave. Suite D P.O. Box 1655 870-932-0571 Fax 870-932-0975 www.bkarchts.com

Revision Schedule			
Tag	Rev. Description	Rev. Date	Issued by

REGISTERED ARCHITECTS C13 ARKANSAS
BRACKETT KRENNERICH & ASSOCIATES, P.A.

11 November 2024

Commission Number
2309D

A400

Date: November 11, 2024

REFLECTED CEILING PLAN - FIRST FLOOR

D:\Yiles\Desktop\Revit Local\2309 CCC CD 11.11.24 CENTRAL - KC.rvt
11/13/2024 6:27:24 PM