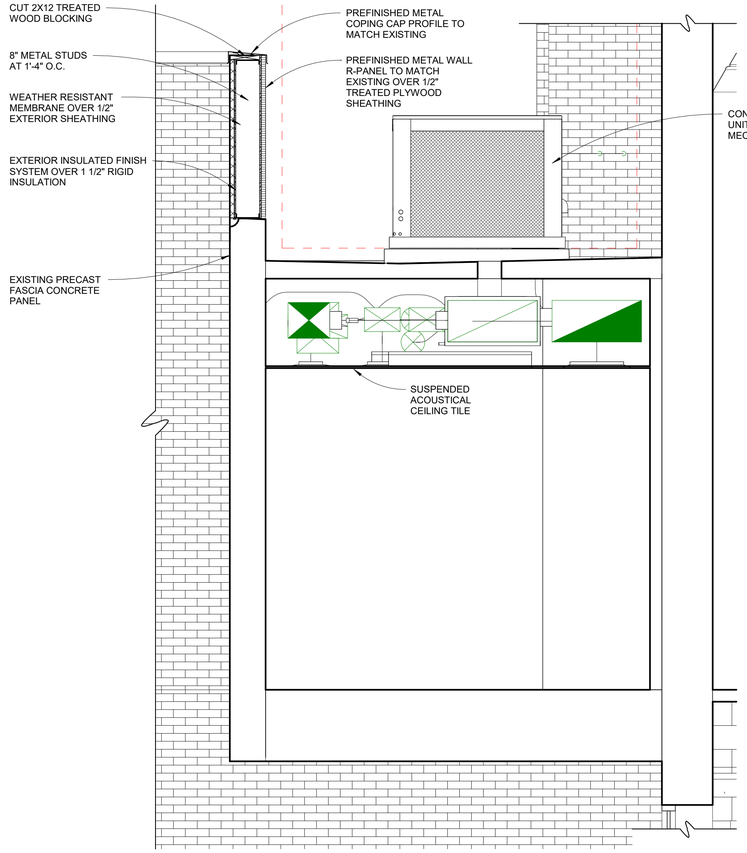

B **wall section**
SCALE: 1/2" = 1'-0"

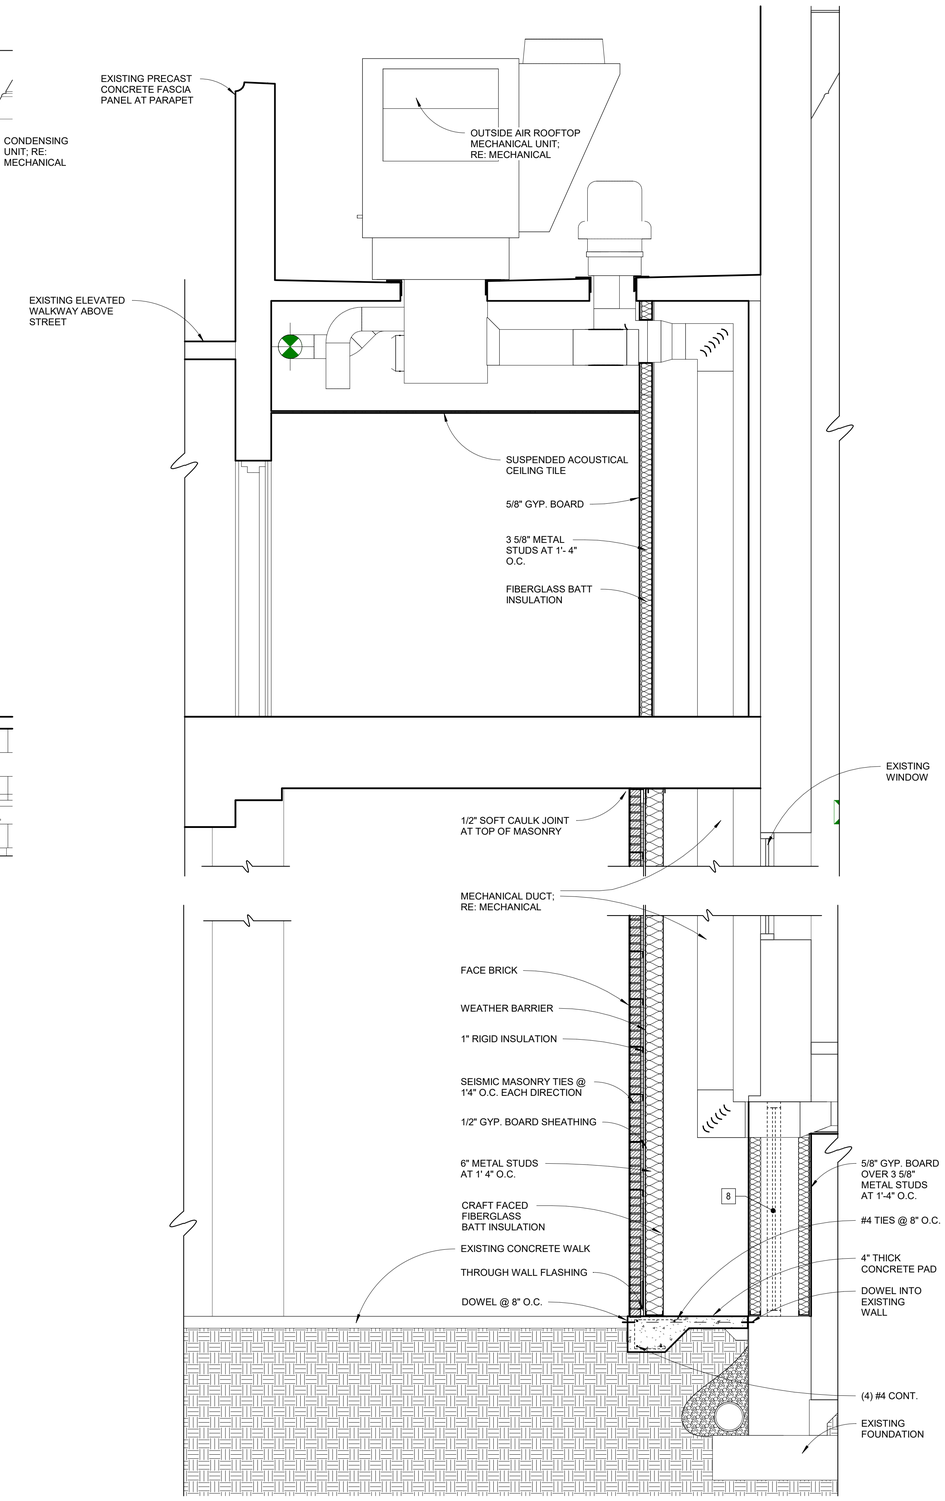

A **wall section**
SCALE: 1/2" = 1'-0"

D:\Kyle\Desktop\Revit Local\2309 CCC CD 11.11.24 CENTRAL - KC.rvt
11/1/2024 6:23:59 PM

MECHANICAL RENOVATIONS FOR:
CRAIGHEAD COUNTY COURTHOUSE
Jonesboro, Arkansas

BRACKETT KRENNERICH architects
100 East Huntington Ave. Suite D P.O. Box 1655 870-932-0571 Fax 870-932-0975 www.bkarchts.com

Revision Schedule			
Tag	Rev. Description	Rev. Date	Issued by

BRACKETT KRENNERICH & ASSOCIATES P.A. REGISTERED ARCHITECTS C13 ARKANSAS
11 November 2024

Commission Number
2309D

A500

Date: November 11, 2024

WALL SECTIONS