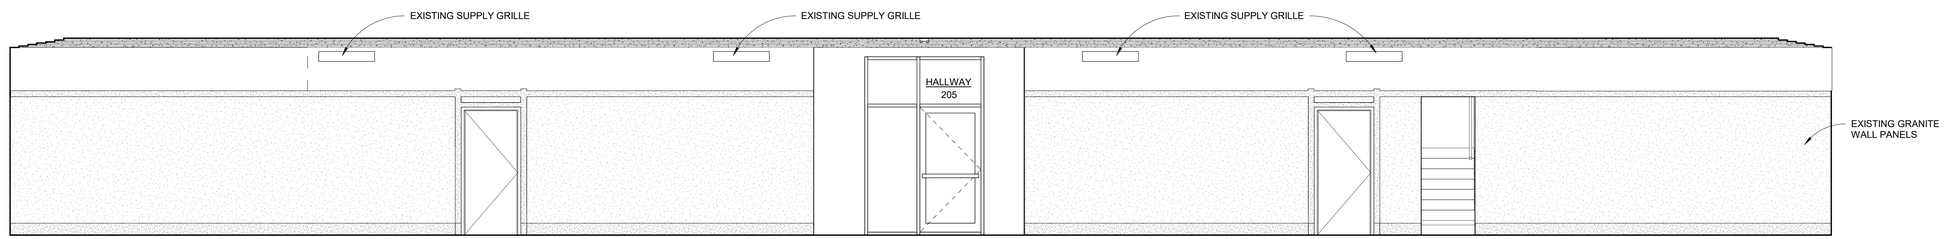

a
A700
hallway 205 - east elevation
1/4" = 1'-0"

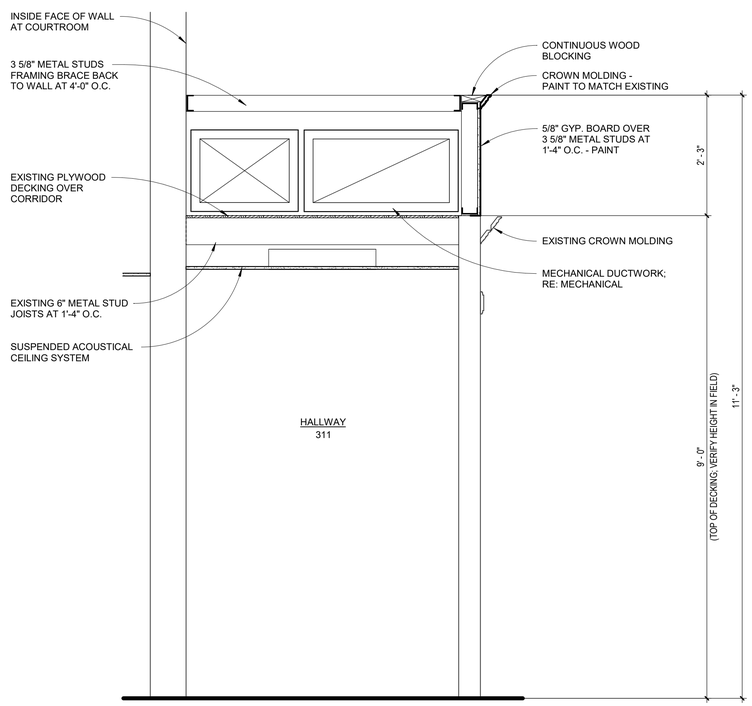

1
ductwork section
SCALE: 3/4" = 1'-0"

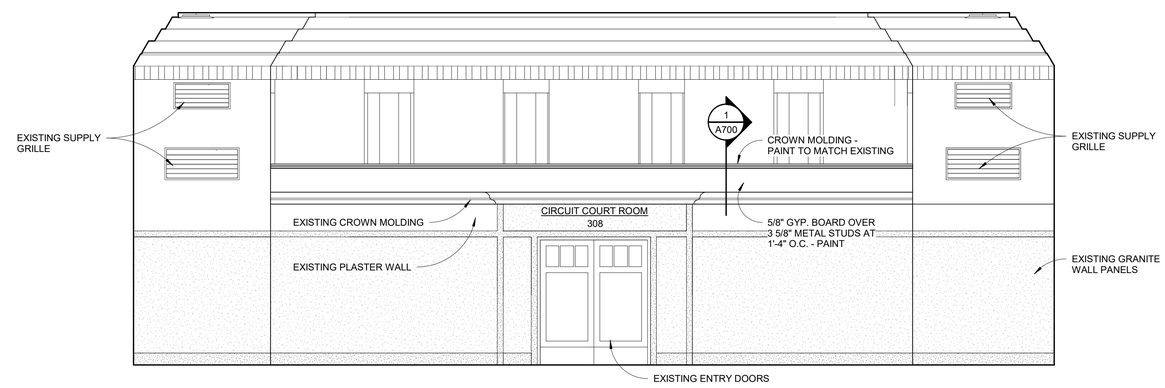

b
A700
circuit courtroom 308 - north elevation
1/4" = 1'-0"

D:\Kytec\Desktop\Revit Local\2309 CCC CD 11.11.24 CENTRAL - KC.rvt
11/13/2024 6:28:31 PM

MECHANICAL RENOVATIONS FOR:
CRAIGHEAD COUNTY COURTHOUSE
Jonesboro, Arkansas

BRACKETT KRENNERICH architects
100 East Huntington Ave. Suite D P.O. Box 1655
870-932-0571 Fax 870-932-0975
www.bkarchts.com

Revision Schedule			
Tag	Rev. Description	Rev. Date	Issued by

BRACKETT KRENNERICH & ASSOCIATES, P.A.
REGISTERED ARCHITECTS
C13
ARKANSAS
11 November 2024

Commission Number
2309D

A700

Date: November 11, 2024

INTERIOR ELEVATIONS