HVAC GENERAL NOTES

1. ALL LIGHTER SOLID LINES REPRESENT PIPING, DUCTWORK, EQUIPMENT, ETC. TO REMAIN.
2. ALL DARKER SOLID LINES REPRESENT NEW PIPING, DUCTWORK, EQUIPMENT, ETC.
3. FIELD VERIFY EXACT SIZE AND LOCATION OF ALL EXISTING ITEMS SHOWN ON THIS PLAN THAT ARE TO BE CONNECTED TO.

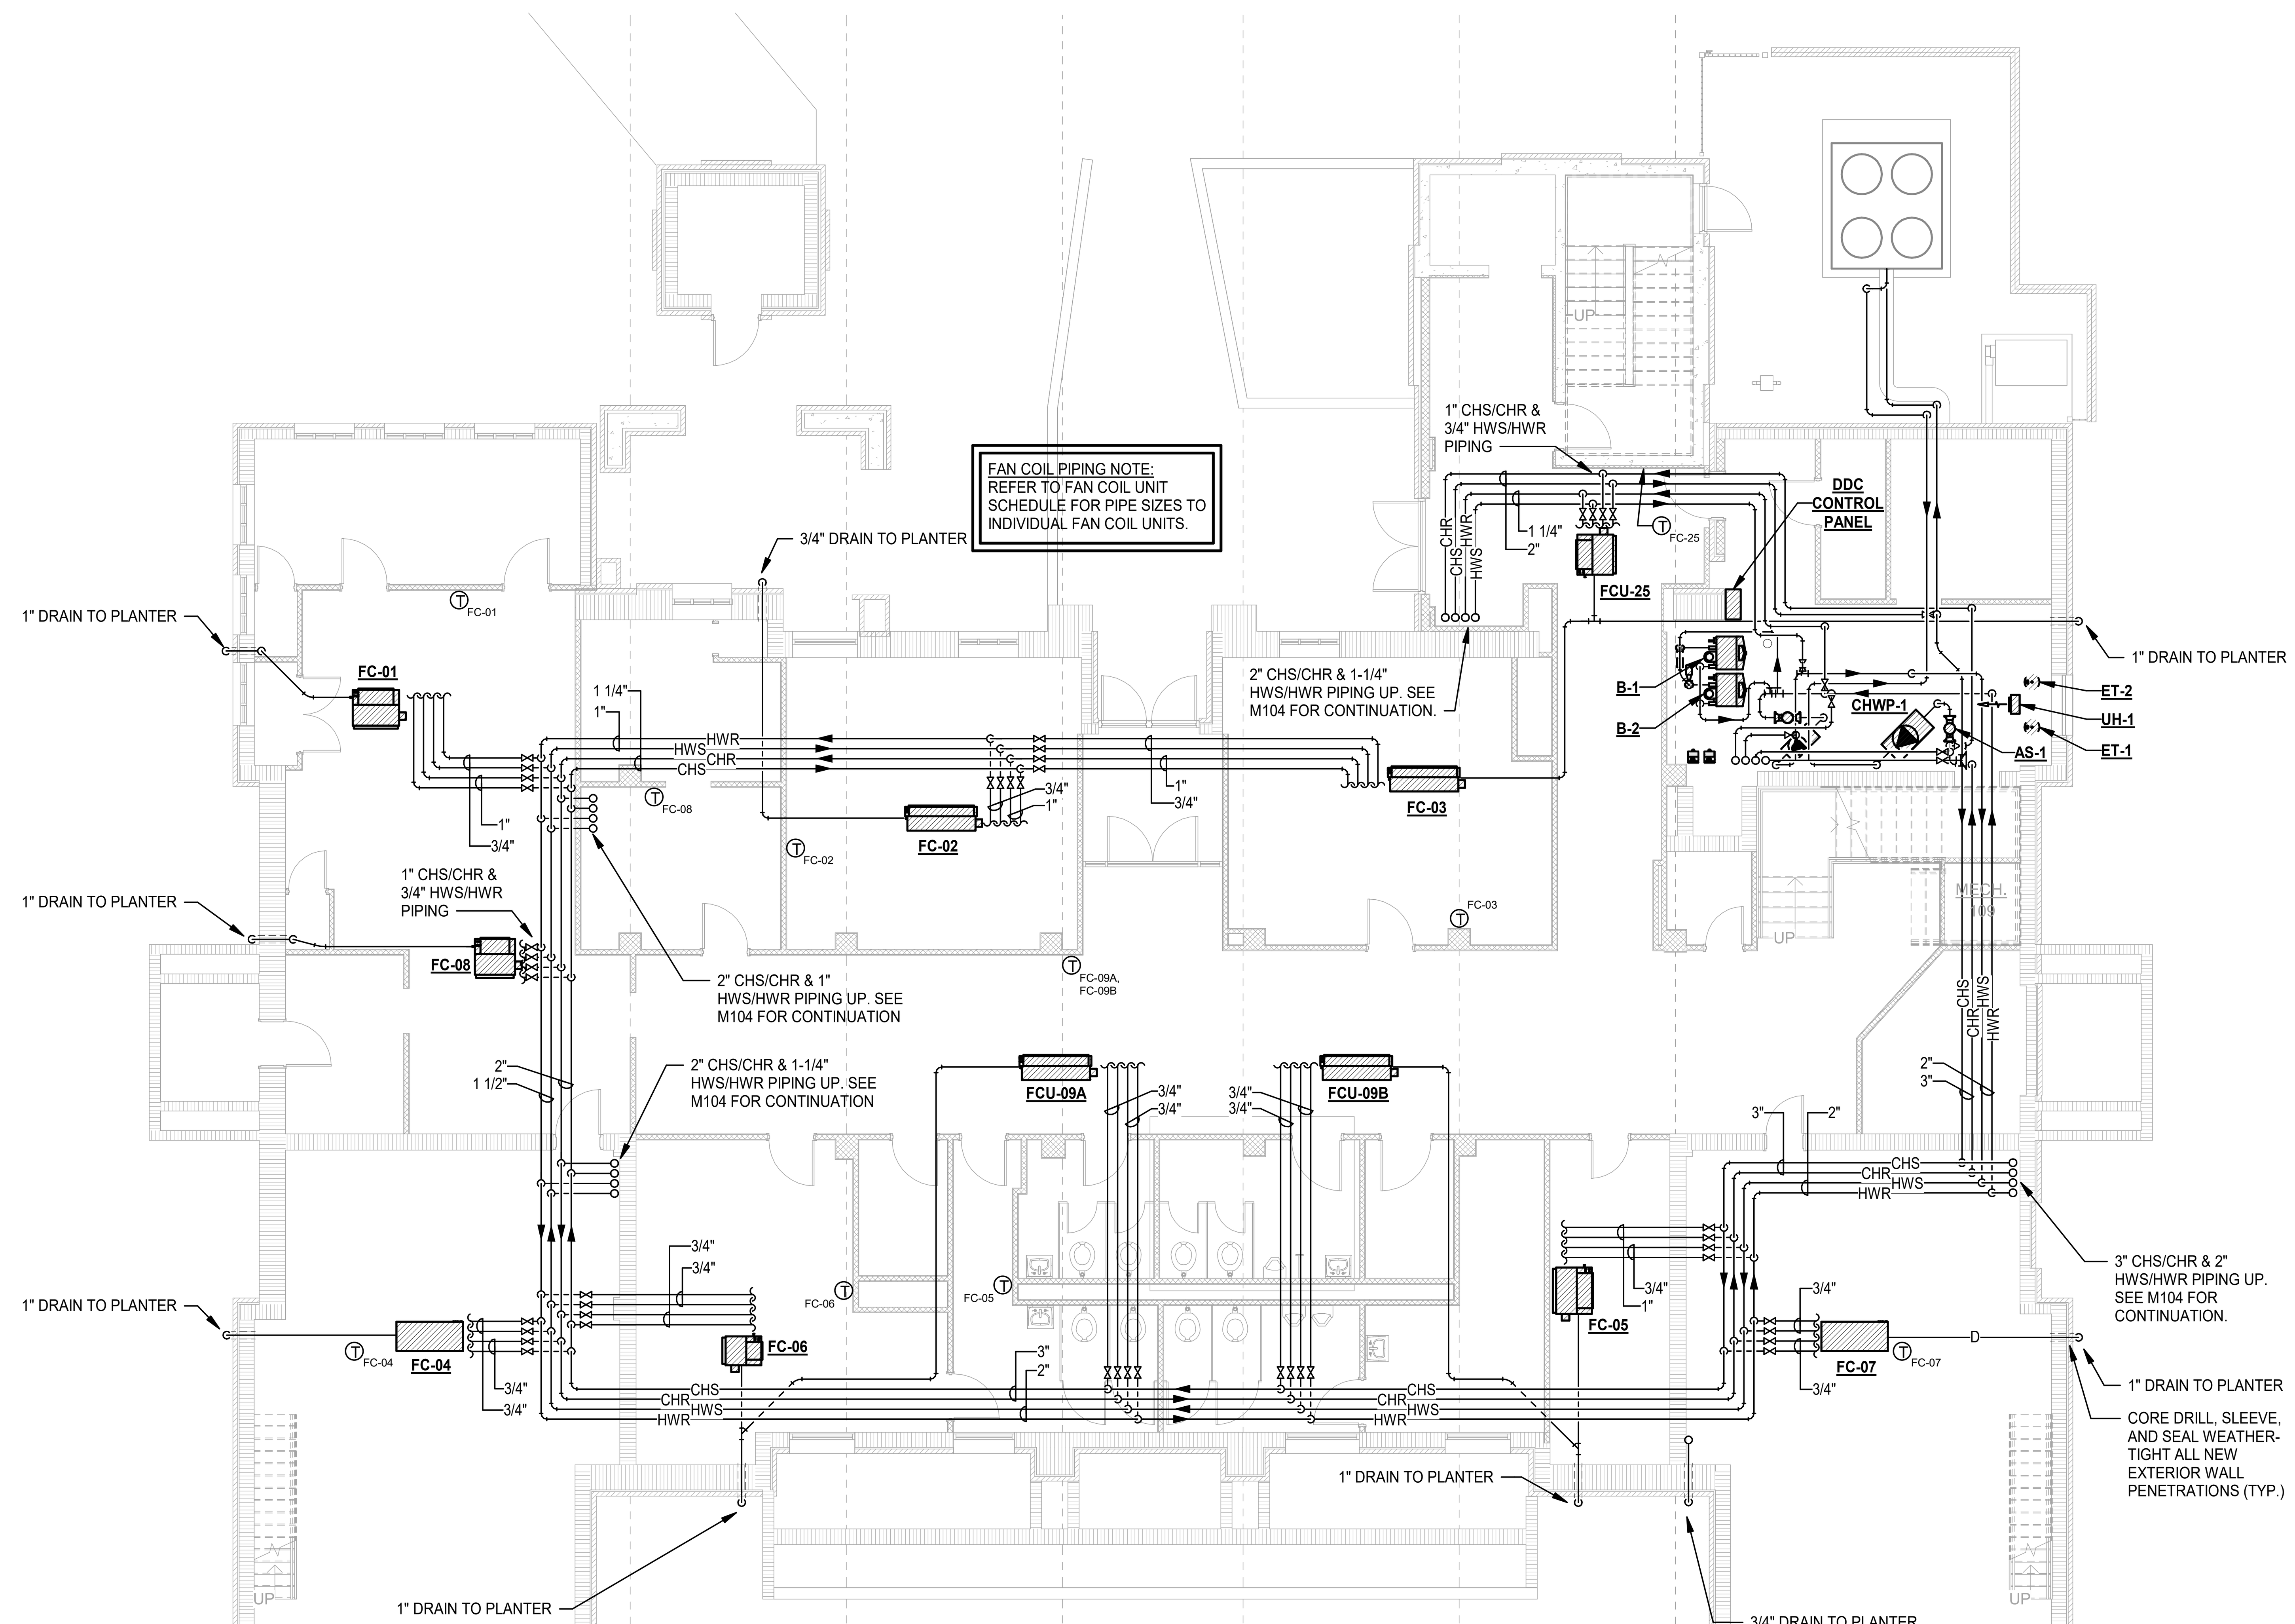

1 FIRST FLOOR PLAN - HVAC PIPING
SCALE: 1/8" = 1'-0"

MECHANICAL RENOVATIONS FOR: CRAIGHEAD COUNTY COURTHOUSE
Jonesboro, Arkansas

BRACKETT KRENNERICH architects
100 East Huntington Ave. Suite D P.O. Box 1655 870-932-0571 Fax 870-932-0975 www.bkarchts.com

Tag	Rev. Description	Rev. Date	Issued by

Revision Schedule

PETTIT & PETTIT CONSULTING ENGINEERS, INC. No. 78 CORPORATE REGISTRATION ARKANSAS ENGINEER

© 2024 PETTIT & PETTIT CONSULTING ENGINEERS, INC.

Commission Number 2309D

M101

Date: November 11, 2024

FIRST FLOOR PLAN - HVAC PIPING

C:\Users\tjacks.PETTIT\Documents\#23-077 Craighead Courthouse (R24 Pettit
11/13/2024 10:15:07 PM