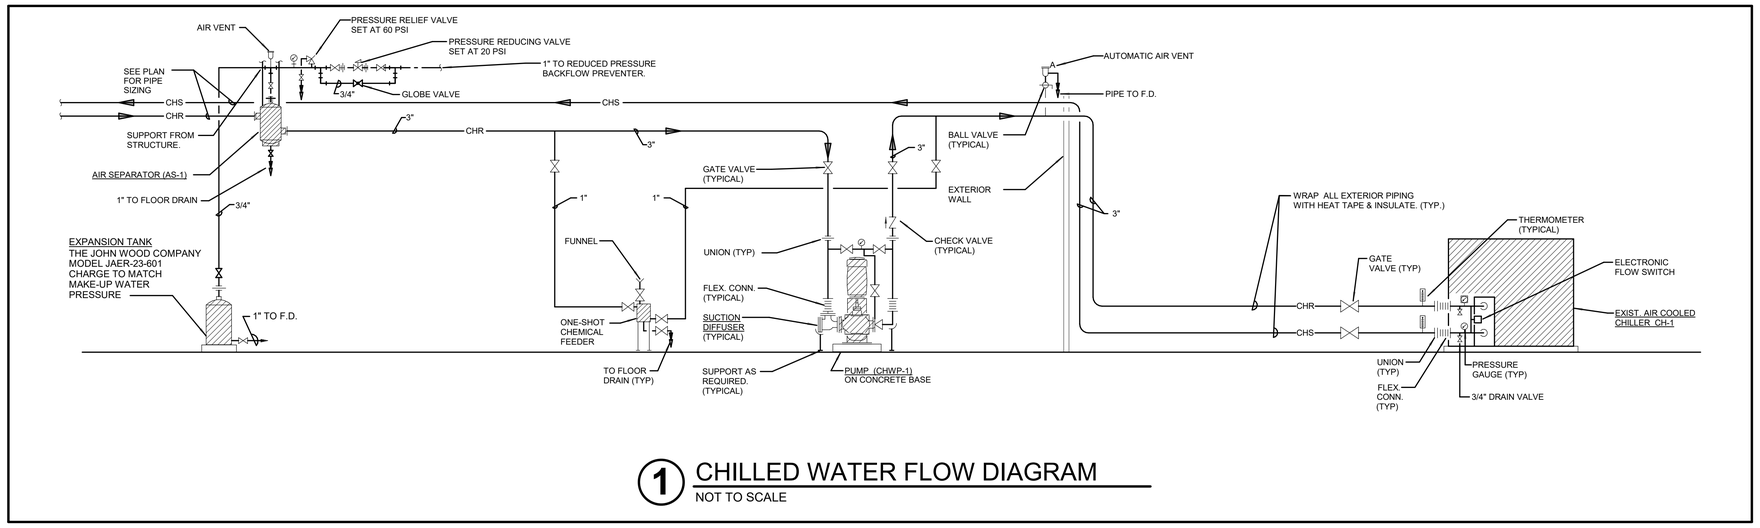

1 CHILLED WATER FLOW DIAGRAM
NOT TO SCALE

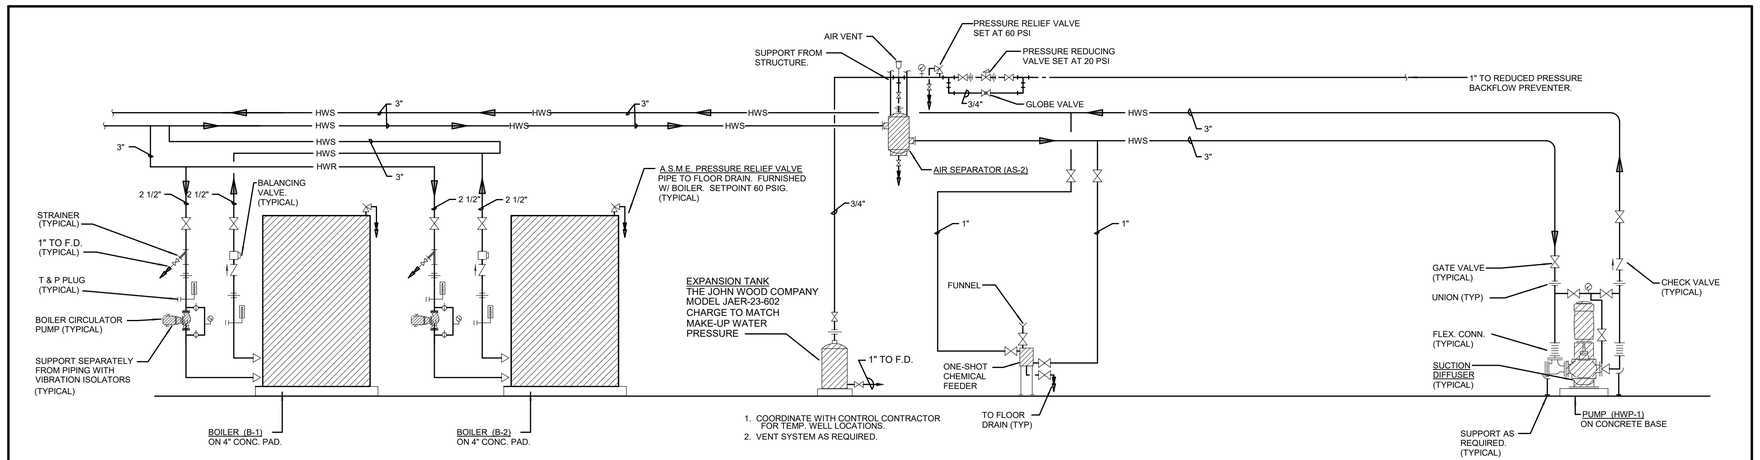

2 HEATING WATER FLOW DIAGRAM
NOT TO SCALE

C:\Users\jocks.PETTIT\Documents\#23-077 Craighead Courthouse (R24 Pettit Central_jocks@pettitinc.com.rvt
11/13/2024 10:15:42 PM

MECHANICAL RENOVATIONS FOR:
CRAIGHEAD COUNTY COURTHOUSE
Jonesboro, Arkansas

BRACKETT KRENNERICH architects
100 East Huntington Ave. Suite D P.O. Box 1655 870-932-0571 Fax 870-932-0975 www.bkarchts.com

Revision Schedule			
Tag	Rev. Description	Rev. Date	Issued by

STATE OF ARKANSAS REGISTERED PROFESSIONAL ENGINEER JASON C. JOCKS 15166 JAMES JOCKS 11-14-24

CORPORATE REGISTRATION PETTIT & PETTIT CONSULTING ENGINEERS, INC. No. 78 ARKANSAS ENGINEER

© 2024 PETTIT & PETTIT CONSULTING ENGINEERS, INC

Commission Number 2309D

M305

Date: November 11, 2024

HVAC DETAILS