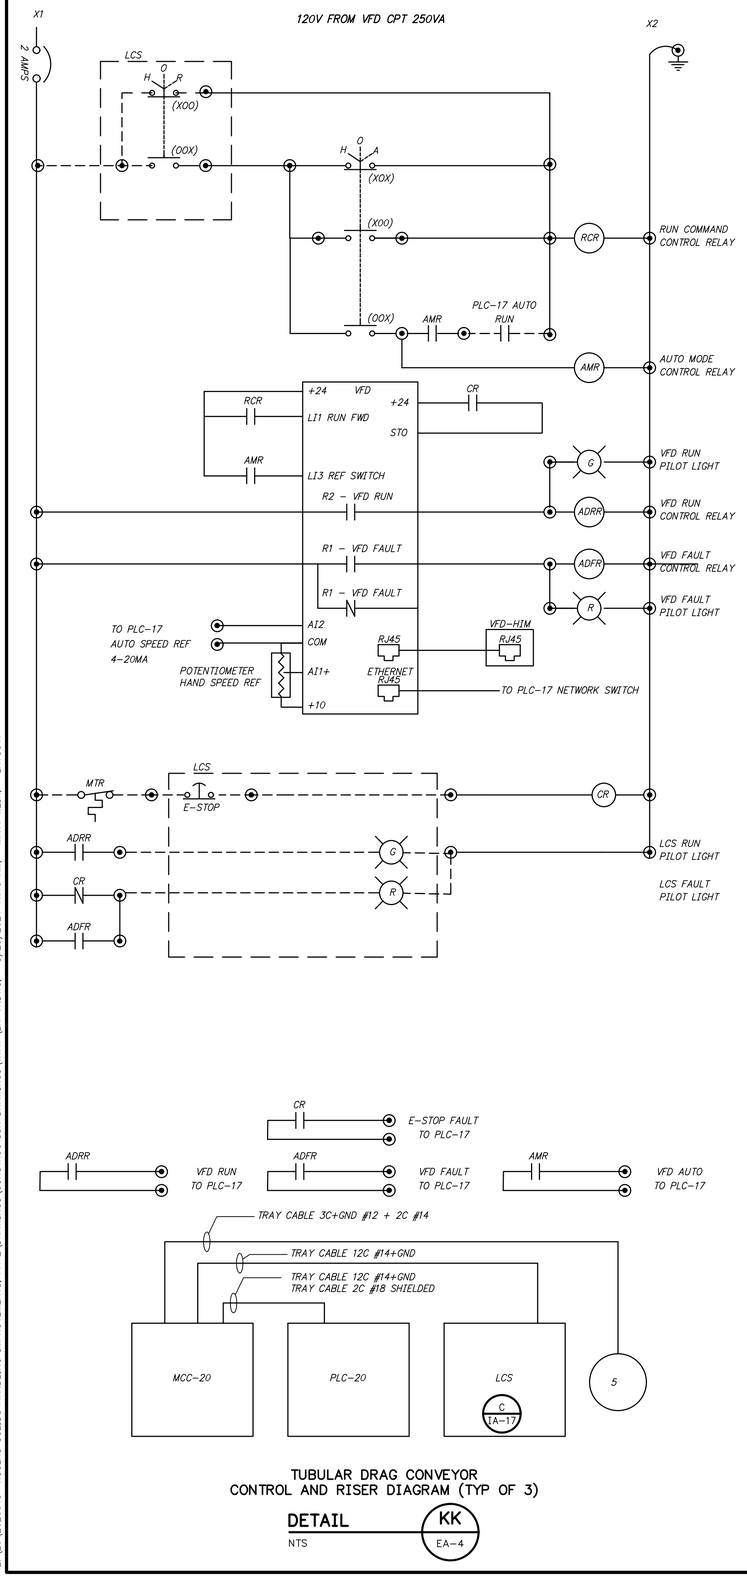

TUBULAR DRAG CONVEYOR
CONTROL AND RISER DIAGRAM (TYP OF 3)

DETAIL KK
NTS EA-4

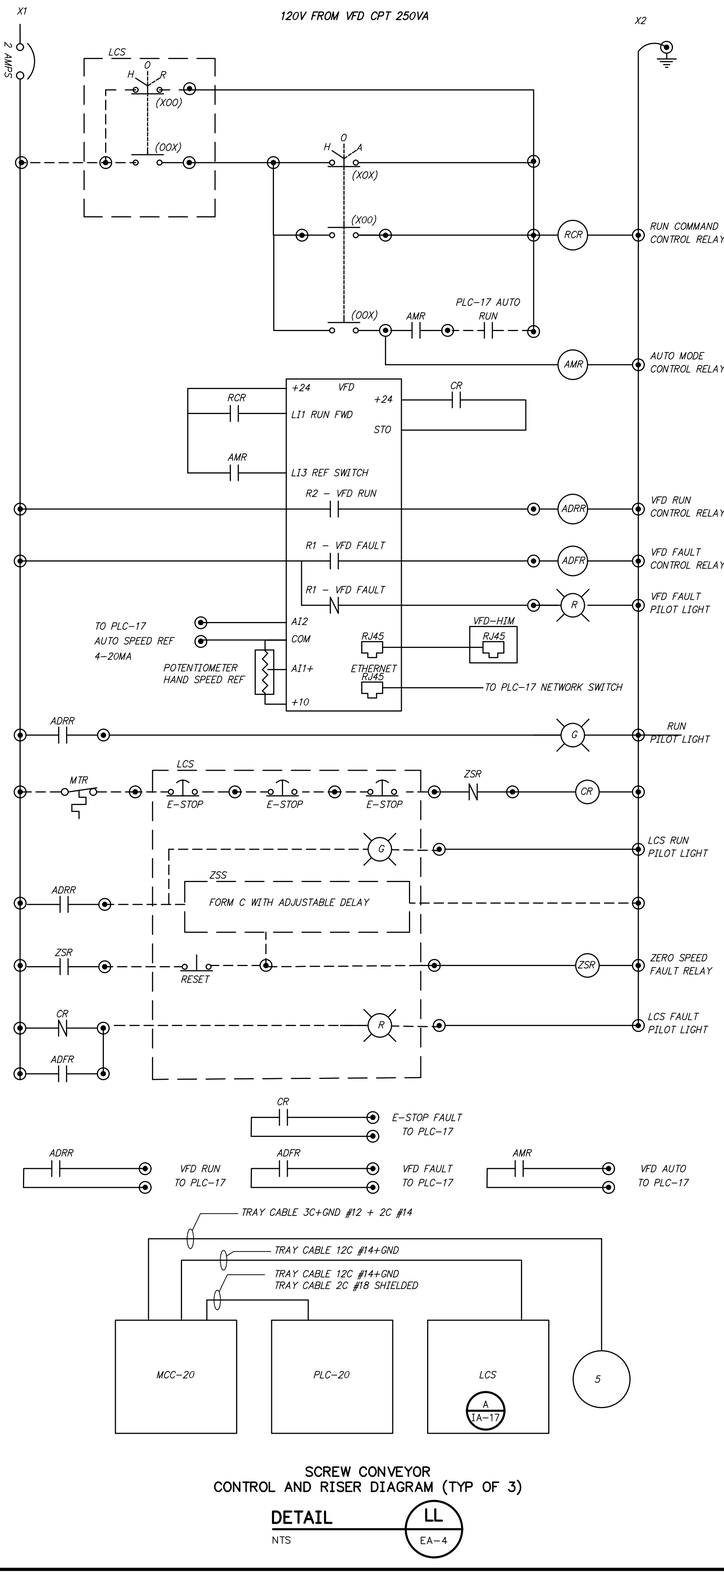

SCREW CONVEYOR
CONTROL AND RISER DIAGRAM (TYP OF 3)

DETAIL LL
NTS EA-4

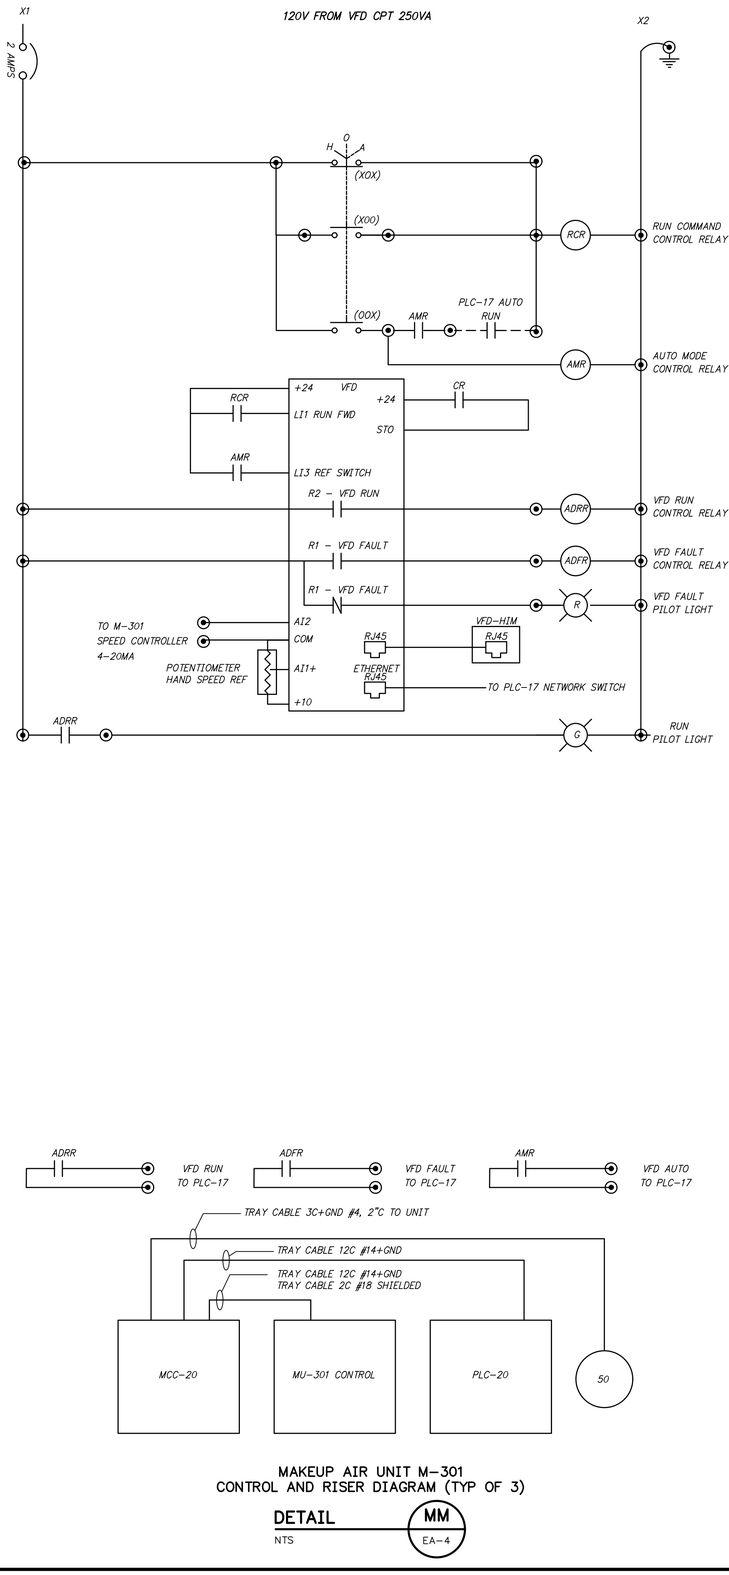

MAKEUP AIR UNIT M-301
CONTROL AND RISER DIAGRAM (TYP OF 3)

DETAIL MM
NTS EA-4

1"
ONE INCH AT FULL SIZE
IF NOT ONE INCH SCALE ACCORDINGLY

REVISION	DATE

© HAWKINS-WEIR ENGINEERS, INC. 2024

STATE OF ARKANSAS
PROFESSIONAL ENGINEER
No. 9586
8/31/24
SCOTT E. SEWELL

HAWKINS WEIR ENGINEERS, INC.
BLACK & VEATCH

ROGERS, ARKANSAS
ROGERS POLLUTION CONTROL FACILITY (PCF)
SOLIDS HANDLING IMPROVEMENTS, PHASE II

DRYER BUILDING MCC
CONTROL AND RISER DIAGRAMS II
FOR: ROGERS WATER UTILITIES

DATE: AUGUST 2024
SCALE: NTS
DESIGNED BY: LSM
DRAWN BY: LSM
HWEI NO.: 2020043
FILENAME: EA-11

SHEET NO.
EA-11

Z:\20\2020043 ROGERS SOLIDS HANDLING IMPROVEMENTS, PH 2\DRAWINGS\CONSTRUCTION DRAWINGS\WWTP\EA-11.DWG, 8/26/2024 11:16 AM, MATT WEIR, LAYOUT1