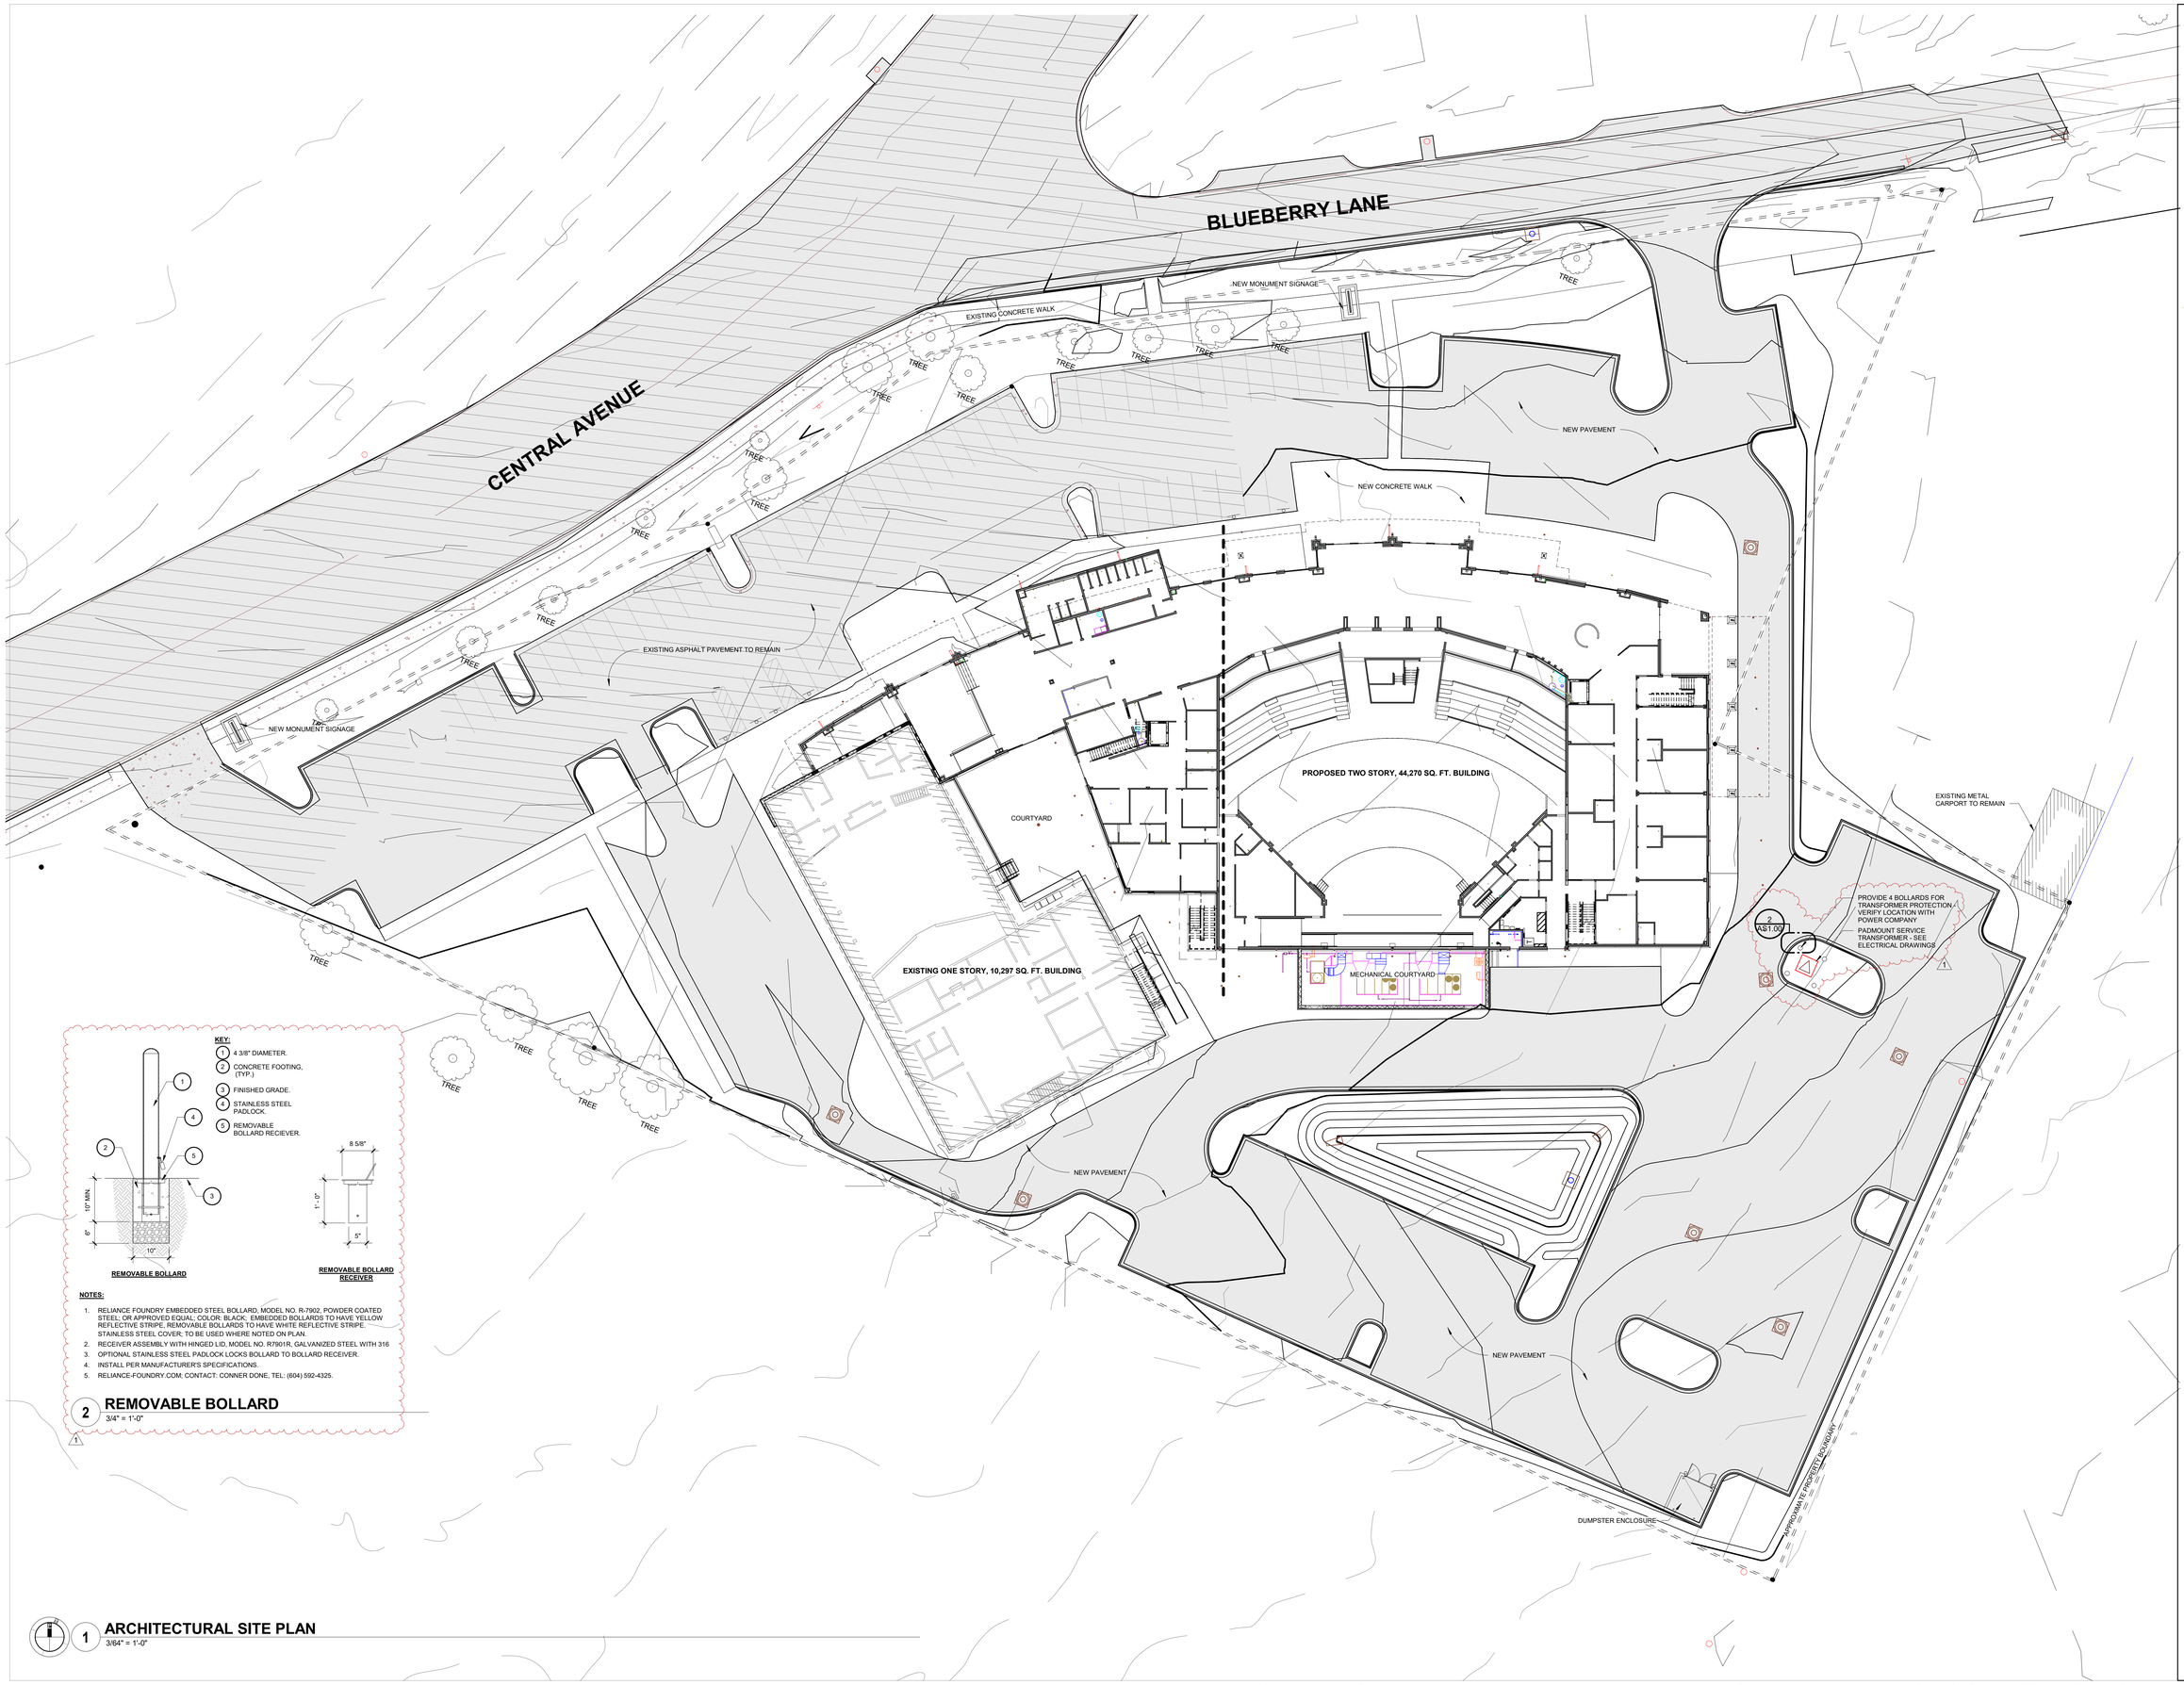

KEY:

1. 4 3/8" DIAMETER.
2. CONCRETE FOOTING, (TYP.)
3. FINISHED GRADE.
4. STAINLESS STEEL PADLOCK.
5. REMOVABLE BOLLARD RECIEVER.

REMOVABLE BOLLARD

REMOVABLE BOLLARD RECEIVER

NOTES:

1. RELIANCE FOUNDRY EMBEDDED STEEL BOLLARD, MODEL NO. R-7902, POWDER COATED STEEL; OR APPROVED EQUAL; COLOR: BLACK. EMBEDDED BOLLARDS TO HAVE YELLOW REFLECTIVE STRIPE. REMOVABLE BOLLARDS TO HAVE WHITE REFLECTIVE STRIPE. STAINLESS STEEL COVER; TO BE USED WHERE NOTED ON PLAN.
2. RECEIVER ASSEMBLY WITH HINGED LID, MODEL NO. R7901R, GALVANIZED STEEL WITH 316
3. OPTIONAL STAINLESS STEEL PADLOCK LOCKS BOLLARD TO BOLLARD RECEIVER.
4. INSTALL PER MANUFACTURER'S SPECIFICATIONS.
5. RELIANCE-FOUNDRY.COM; CONTACT: CONNER DONE, TEL: (604) 592-4325.

2 REMOVABLE BOLLARD

3/4" = 1'-0"

1 ARCHITECTURAL SITE PLAN

3/64" = 1'-0"

LIVE design group
architecture
interior design

3117 2nd Avenue South Birmingham, AL 35233
p 205.870.3090
www.LIVEdesigngroup.com

REGISTERED ARCHITECT
CRAIG A. KRAWCZYK
Reg. 10048
STATE OF ARKANSAS

Digitally signed by Craig A Krawczyk
Date: 2025.09.17 16:14:03 -05'00'

CALVARY CHURCH

CALVARY CHURCH FACILITY ADDITION

BENTONVILLE, AR

Revisions

No.	Description	Date
1	Addendum 01	09/12/25

Project Number
21010

Date
08/12/2025

ARCHITECTURAL SITE PLAN

AS1.00

This drawing is the property of LIVE design group pc, and is not to be reproduced, copied, or altered in whole or in part or used for any purpose without the approval of LIVE design group pc, and is to be returned upon request. 3117 2nd Avenue South Birmingham, AL 35233 | p 205.870.3090 | www.LIVEdesigngroup.com

9/16/2025 7:33:15 PM