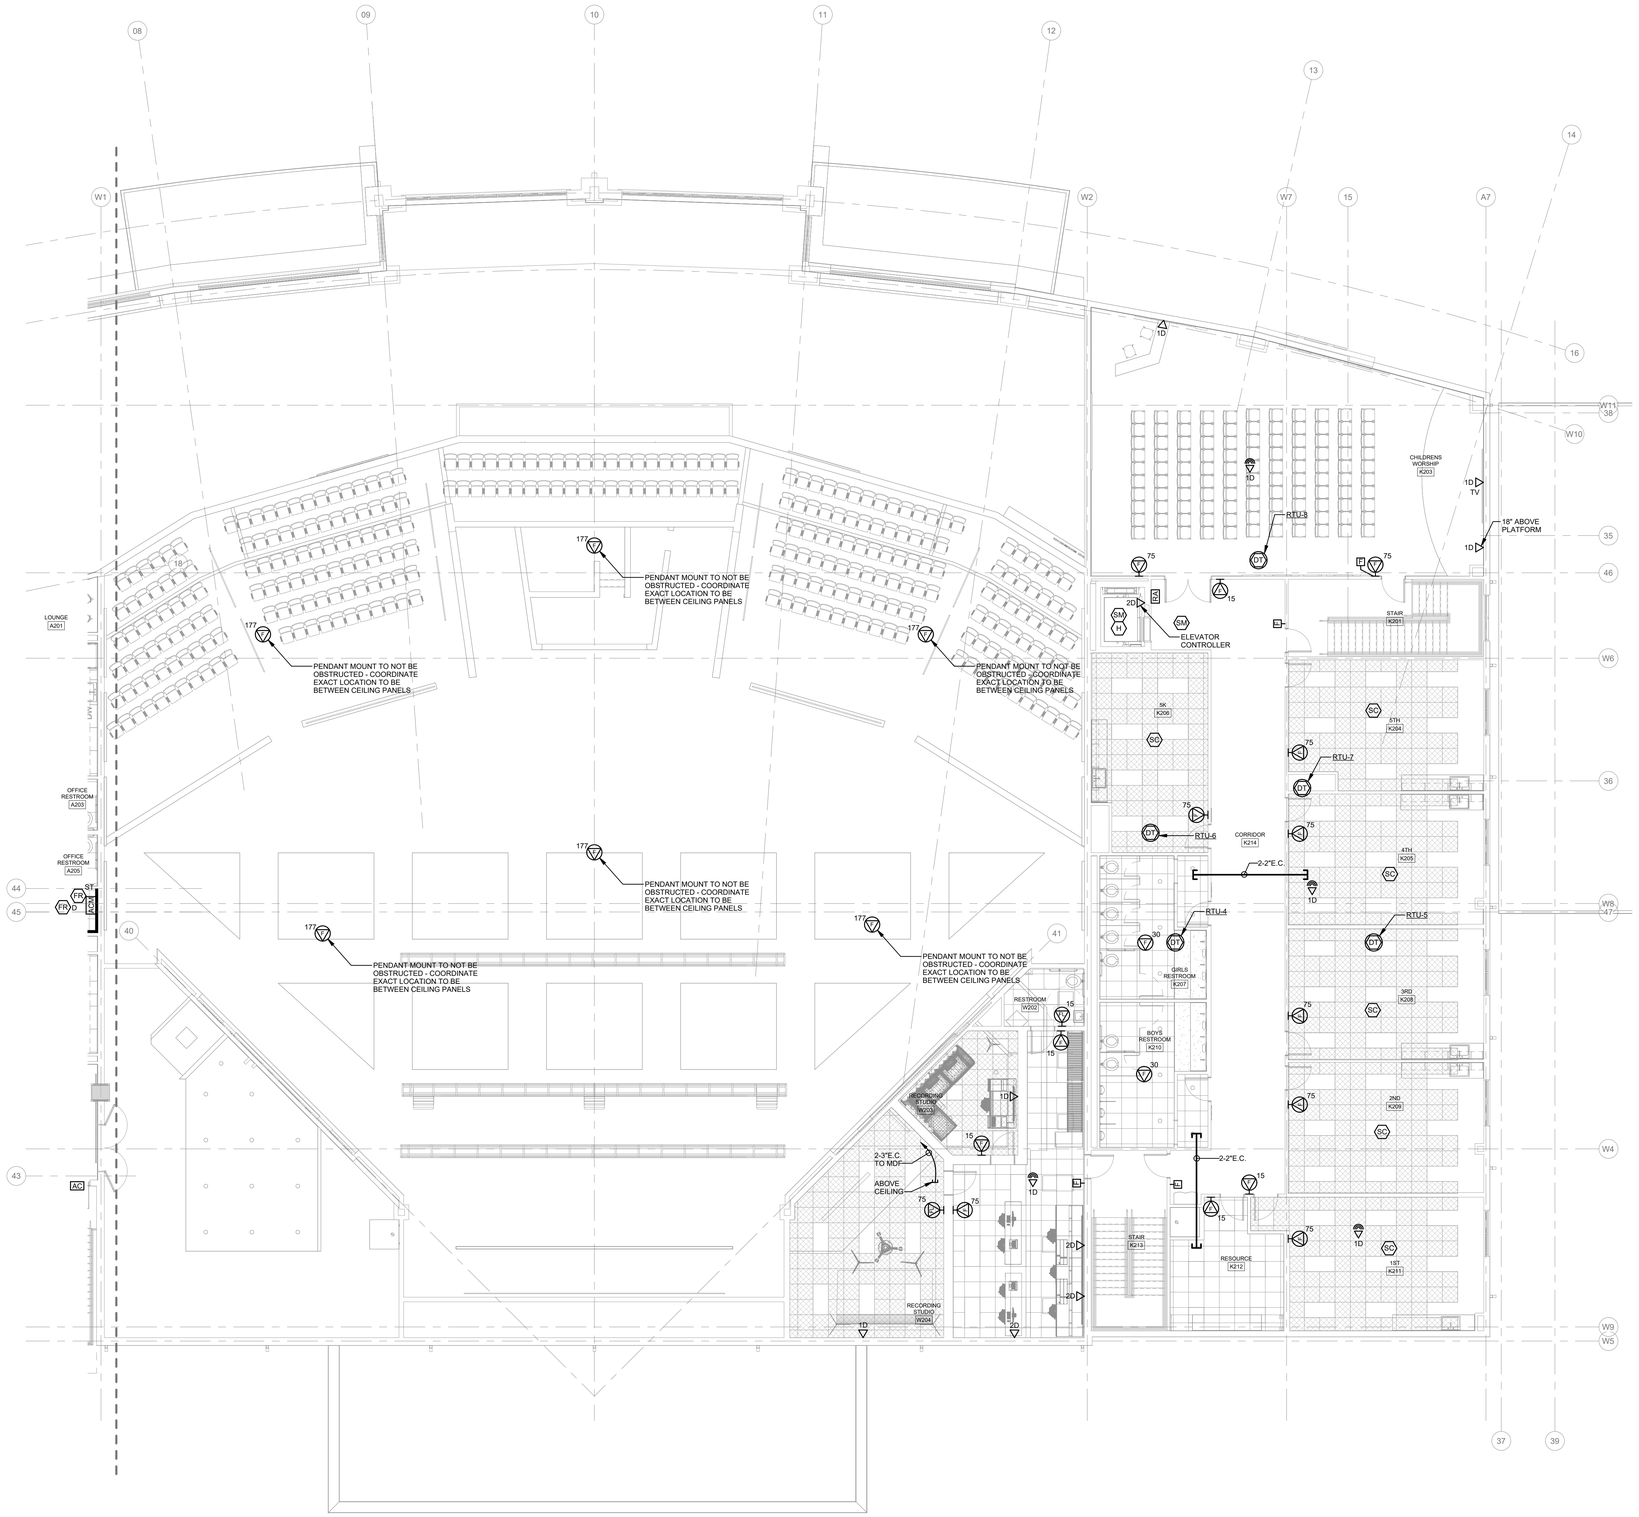

SECOND FLOOR AUXILIARY PLAN - EAST

SCALE: 1/8" = 1'-0"

LIVE design group
architecture interior design
3117 2nd Avenue South Birmingham, AL 35233
p 205.870.3090
www.LIVEdesigngroup.com

STATE OF ARKANSAS LICENSED PROFESSIONAL ENGINEER No. 23308 ROBERT C. RENFRO
8-12-2025

CALVARY CHURCH

CALVARY CHURCH FACILITY ADDITION

BENTONVILLE, AR

Revisions

No.	Description	Date

Project Number
21010

Date
08/12/25

SECOND FLOOR AUXILIARY PLAN - EAST

E4.04

JACKSON, RENFRO & ASSOCIATES, INC.
ELECTRICAL ENGINEERING & DESIGN
20 INVERNESS CENTER PKWY ♦ SUITE 300 ♦ BIRMINGHAM, AL ♦ 35242
ROBERT RENFRO, PE
bobby@jraee.com
(D) 205.536.7134
(P) 205.995.1078
JRA JOB NO. 224172

This drawing is the property of LIVE design group pc, and is not to be reproduced, copied, or altered in whole or in part or used for any purpose without the approval of LIVE design group pc, and is to be returned upon request. 3117 2nd Avenue South Birmingham, AL 35233 | p 205.870.3090 | www.LIVEdesigngroup.com

8/12/2025 2:55:23 PM