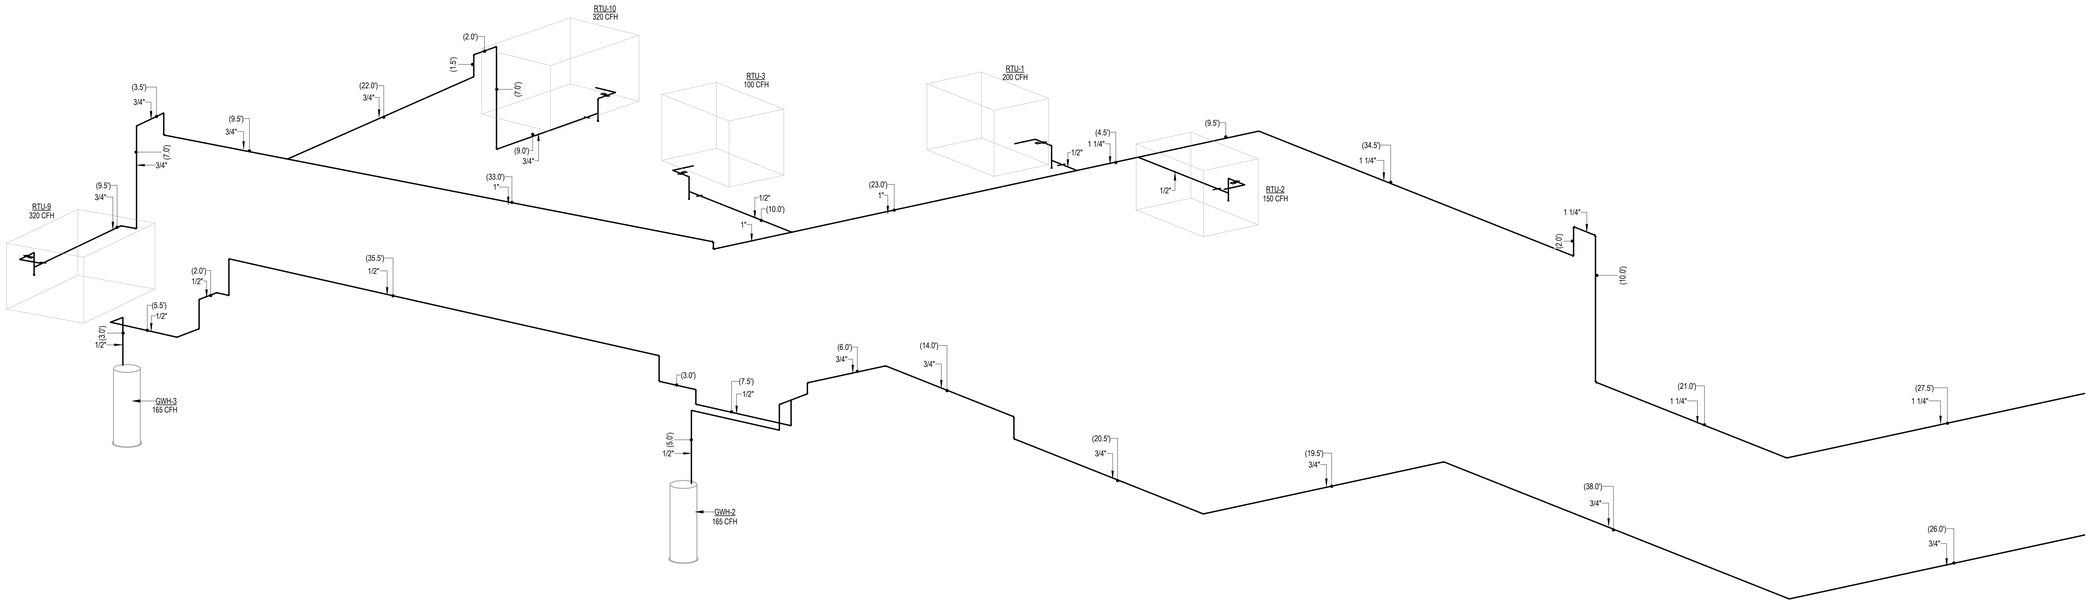

2 PLUMBING RISER DIAGRAM - NATURAL GAS - WEST SIDE

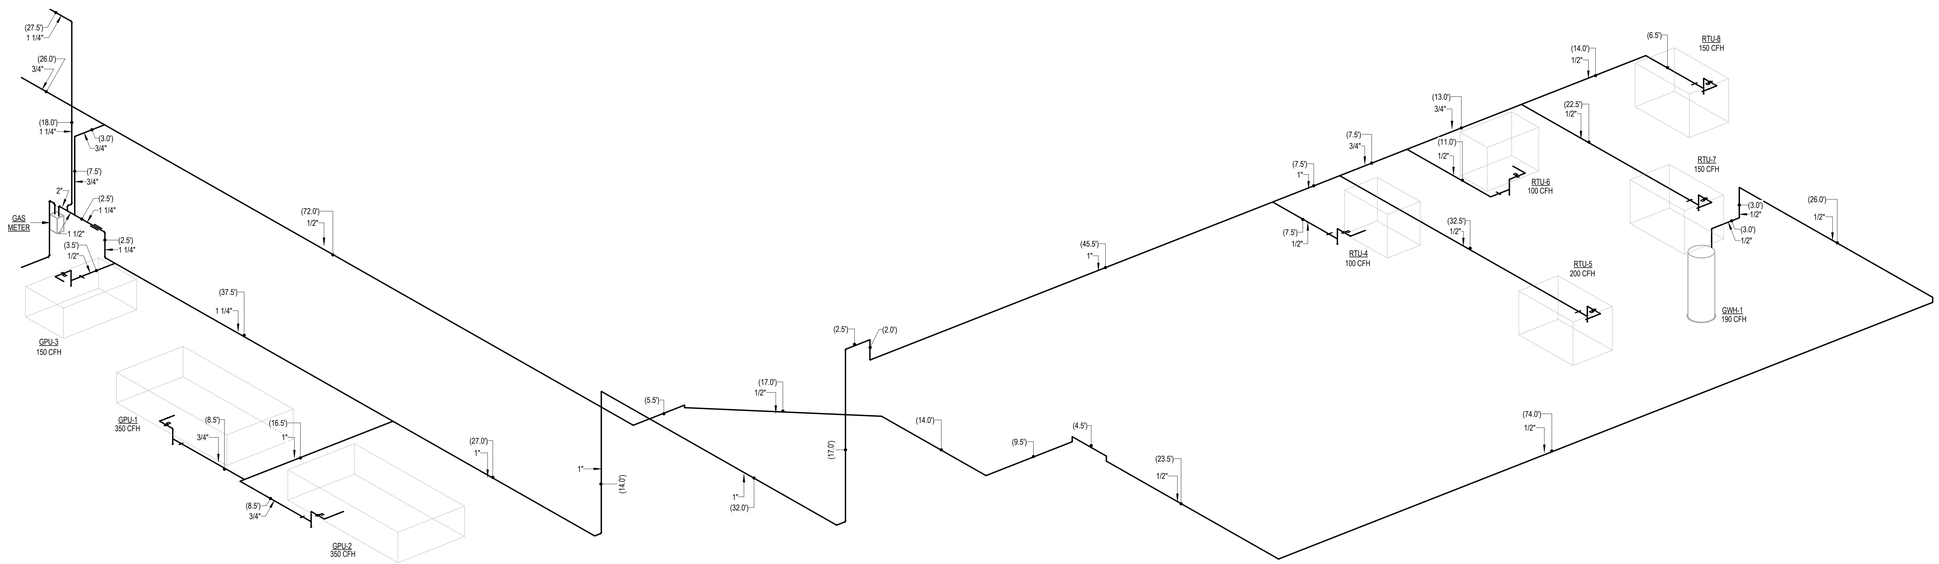

1 PLUMBING RISER DIAGRAM - NATURAL GAS - EAST SIDE

BBG&S
Engineering Consultants, Inc.
MECHANICAL / ELECTRICAL / PLUMBING / FIRE PROTECTION
2870 Old Rocky Ridge Road, Suite 115
Birmingham, Alabama 35243
Phone: 205-995-9575
www.bbgs.com

•DESIGN BY SAT •DRAWN BY AJJ •CHECKED BY JRB •BBGS NO. 24.08.175

LIVE design group
architecture
interior design
3117 2nd Avenue South Birmingham, AL 35233
p 205.870.3090
www.LIVEdesigngroup.com

ARKANSAS
REGISTERED PROFESSIONAL ENGINEER
No. 14850
LAWRENCE J. BOWNESS
08/12/2025

CALVARY CHURCH
CALVARY CHURCH FACILITY ADDITION
BENTONVILLE, AR

Revisions

No.	Description	Date

Project Number
21010

Date
08/12/25

PLUMBING RISER DIAGRAMS

P0.07

This drawing is the property of LIVE design group pc, and is not to be reproduced, copied, or altered in whole or in part or used for any purpose without the approval of LIVE design group pc, and is to be returned upon request. 3117 2nd Avenue South Birmingham, AL 35233 | p 205.870.3090 | www.LIVEdesigngroup.com

8/12/2025 3:45:06 PM