JOHN JONES, PE, SE
STRUCTURAL ENGINEER
125 18TH STREET NORTH
PELL CITY, ALABAMA
205-884-5334

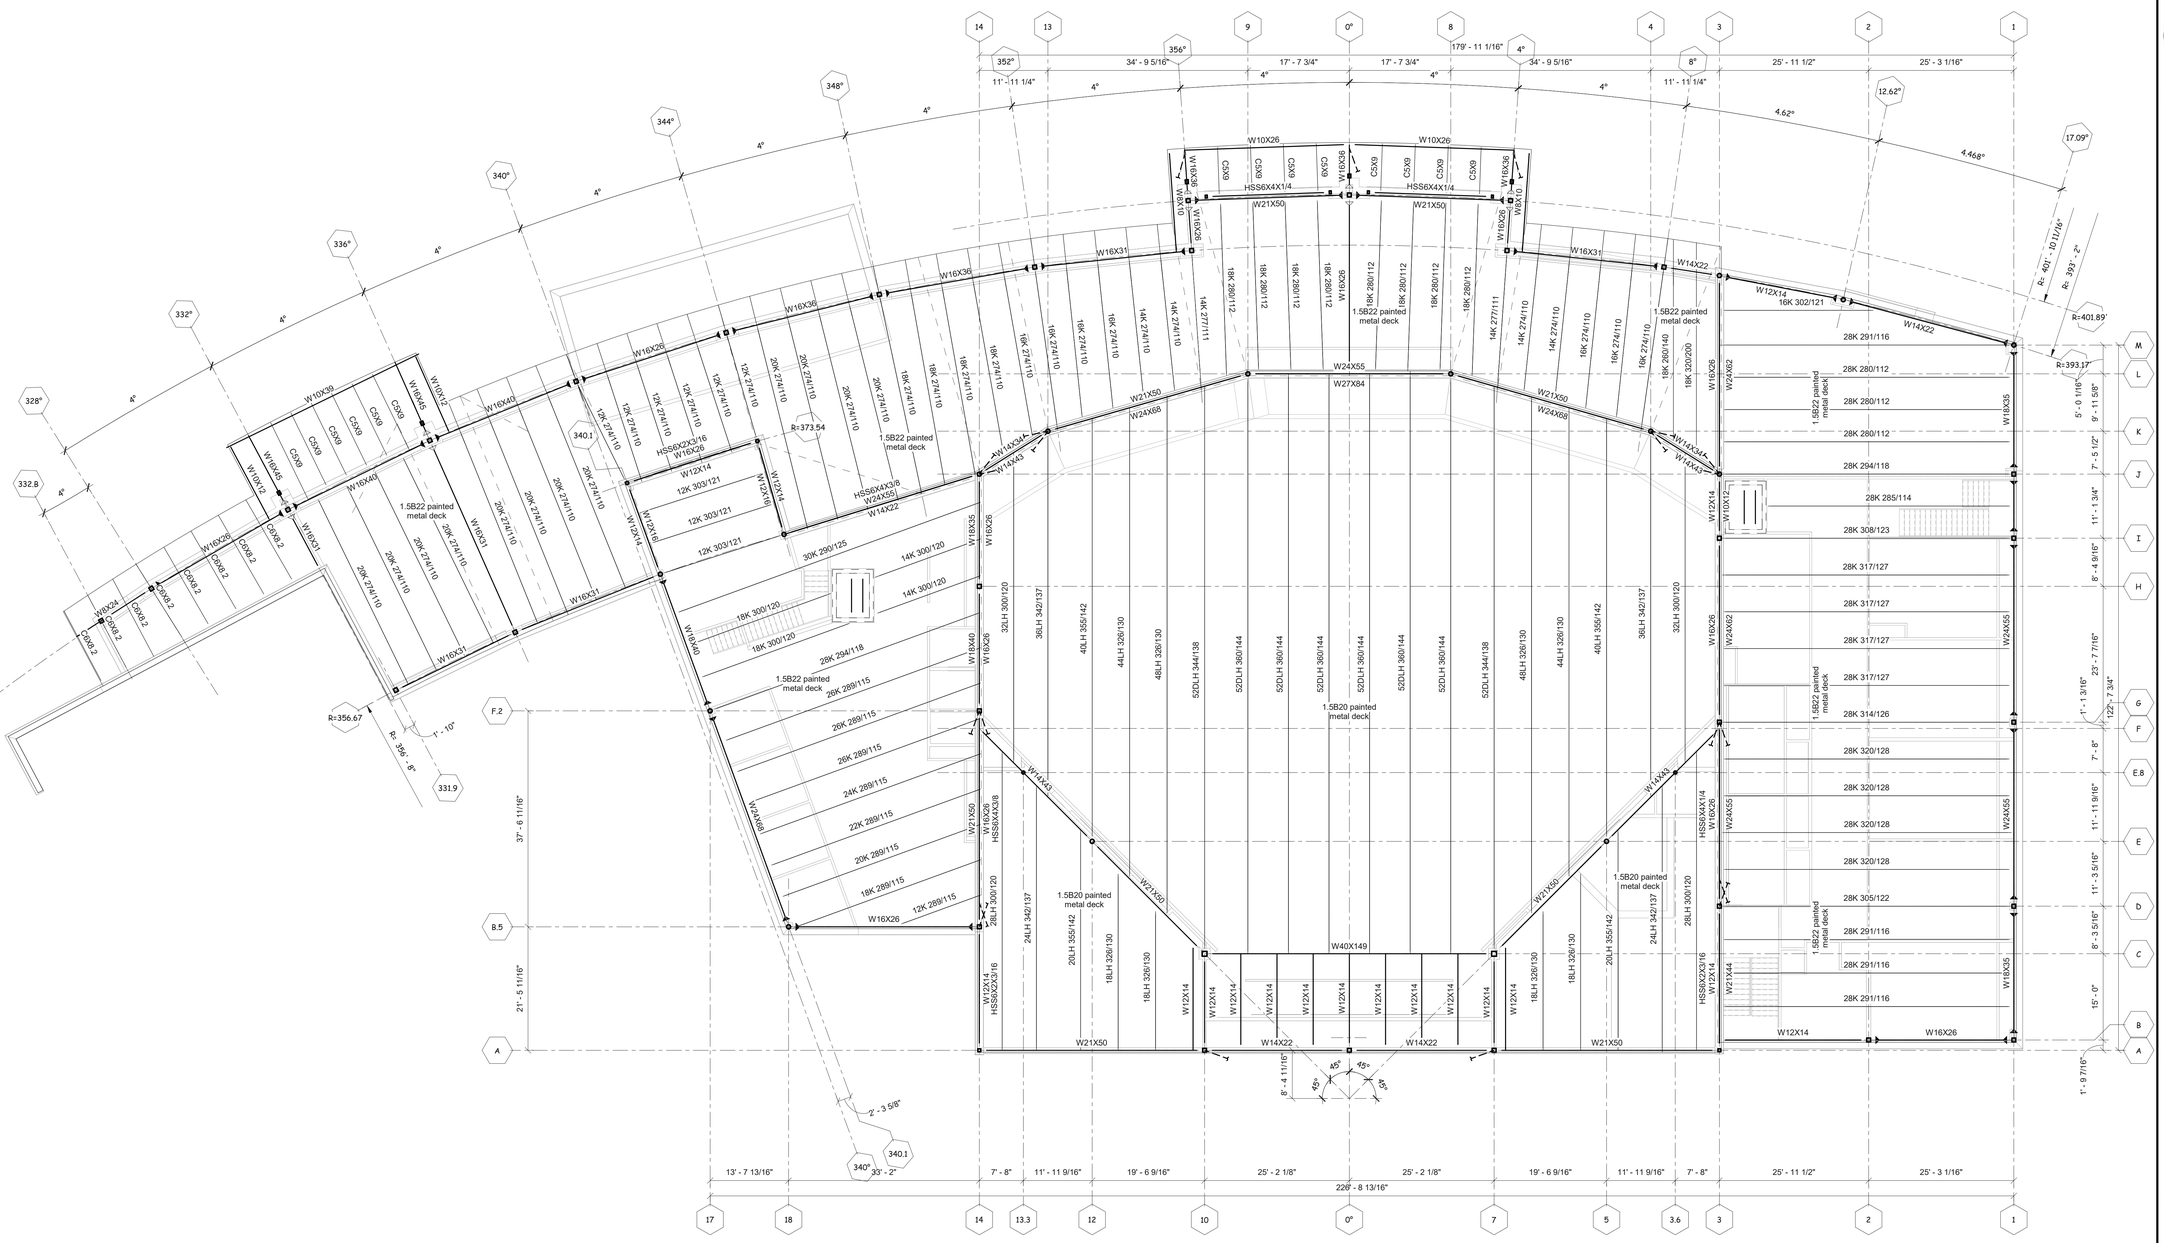

1 S3.01 ROOF FRAMING PLAN - OVERALL
3/32" = 1'-0"

Roof Sheet Notes:

1. See S0 Sheets for typical details and general notes.
2. Reference all elevations to finish floor elevation (+) 0'-0"
3. **See plan for Bottom of Deck (BOD) elevations.**
4. Roof construction 1 1/2" type B painted metal deck, see plan for gauges. See S0 sheets for attachment details.
5. Refer to architectural drawings for all dimensions, slopes, elevations, etc... not illustrated on this plan. Coordinate all final dimensions and elevations with architectural.

LIVE design group
architecture
interior design
3117 2nd Avenue South Birmingham, AL 35233
p 205.870.3090
www.LIVEdesigngroup.com

STATE OF ARKANSAS
LICENSED PROFESSIONAL ENGINEER
No. 14130
JOHN CAMERON JONES

CALVARY CHURCH
CALVARY CHURCH FACILITY ADDITION
BENTONVILLE, AR

Revisions

No.	Description	Date

Project Number
21010

Date
08-12-2025

Roof Framing Plan - Overall

S3.01

This drawing is the property of LIVE design group pc, and is not to be reproduced, copied, or altered in whole or in part or used for any purpose without the approval of LIVE design group pc, and is to be returned upon request. 3117 2nd Avenue South Birmingham, AL 35233 | p 205.870.3090 | www.LIVEdesigngroup.com

8/13/2025 4:09:42 AM