JOHN JONES, PE, SE
STRUCTURAL ENGINEER
125 18TH STREET NORTH
PELL CITY, ALABAMA
205-884-5334

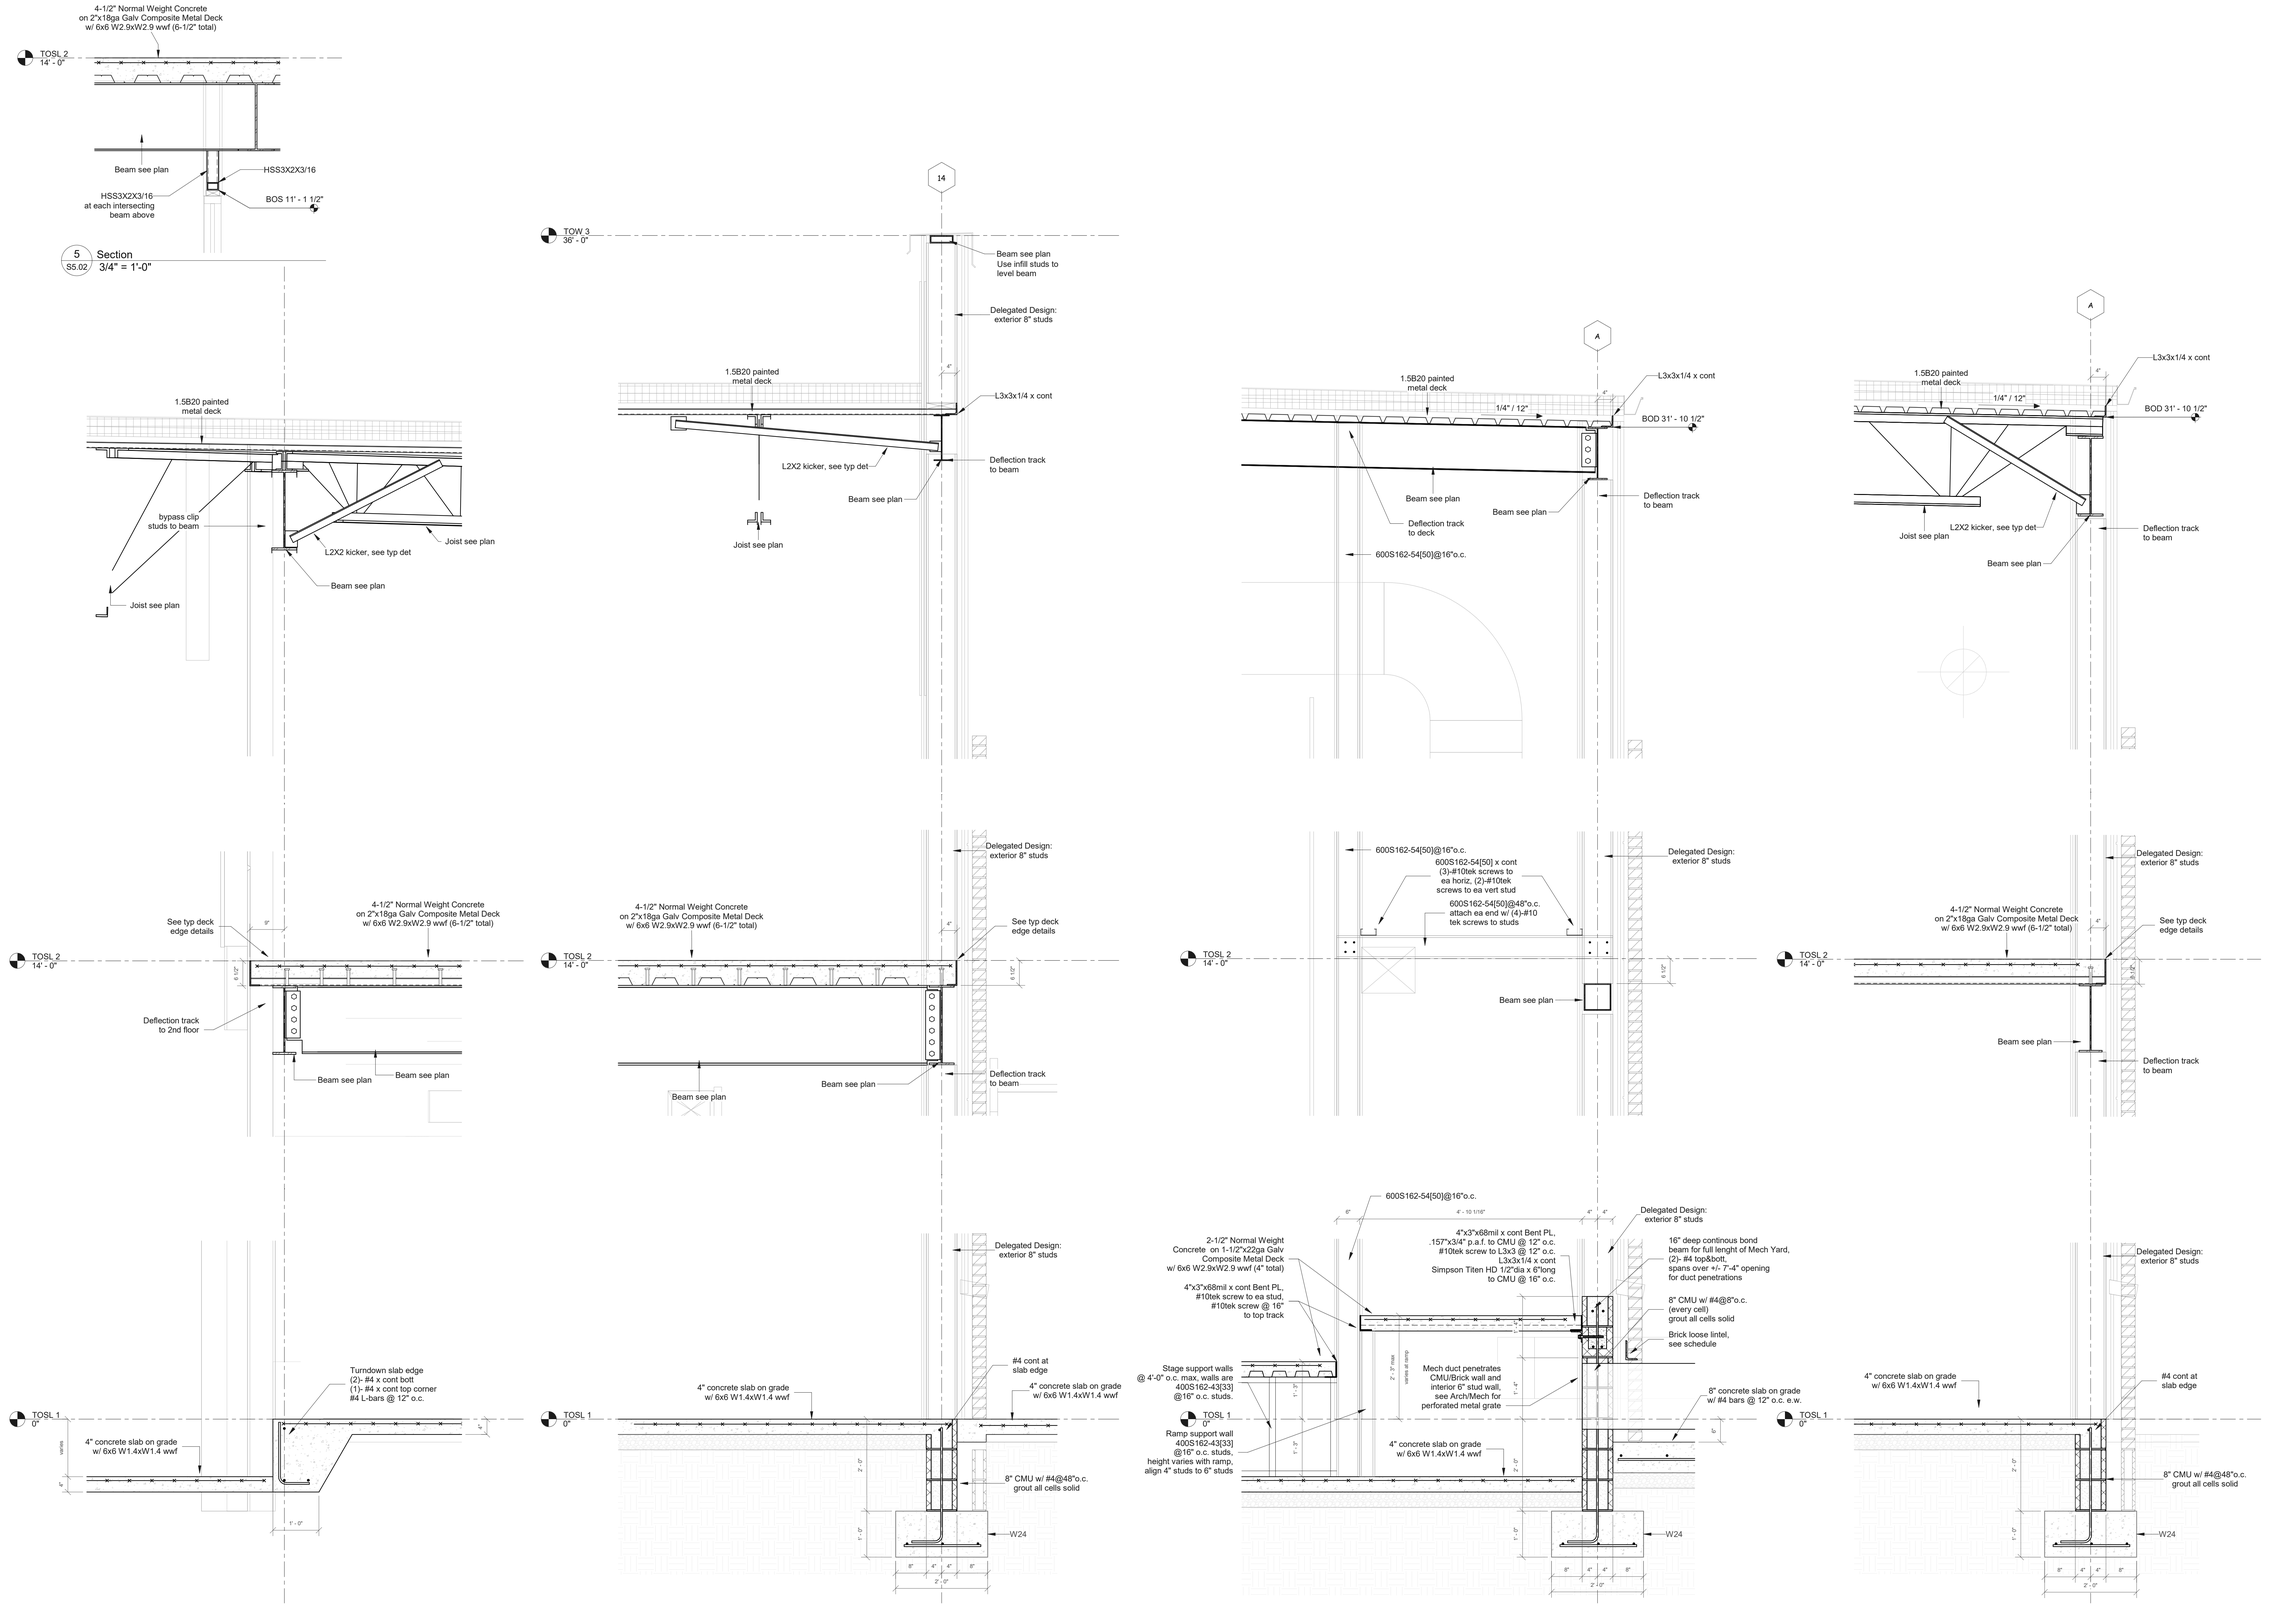

4 S5.02 Section 3/4" = 1'-0"

3 S5.02 Section 3/4" = 1'-0"

2 S5.02 Section 3/4" = 1'-0"

1 S5.02 Section 3/4" = 1'-0"

LIVE design group
architecture
interior design
3117 2nd Avenue South Birmingham, AL 35233
p 205.870.3090
www.LIVEdesigngroup.com

STATE OF ARKANSAS
LICENSED PROFESSIONAL ENGINEER
NO. 14036
JOHN CANNON JONES

CALVARY CHURCH
CALVARY CHURCH FACILITY ADDITION
BENTONVILLE, AR

Revisions

No.	Description	Date

Project Number
21010

Date
08-12-2025

Sections and Details

S5.02

This drawing is the property of LIVE design group pc, and is not to be reproduced, copied, or altered in whole or in part or used for any purpose without the approval of LIVE design group pc, and is to be returned upon request. 3117 2nd Avenue South Birmingham, AL 35233 | p 205.870.3090 | www.LIVEdesigngroup.com

8/13/2025 4:09:53 AM