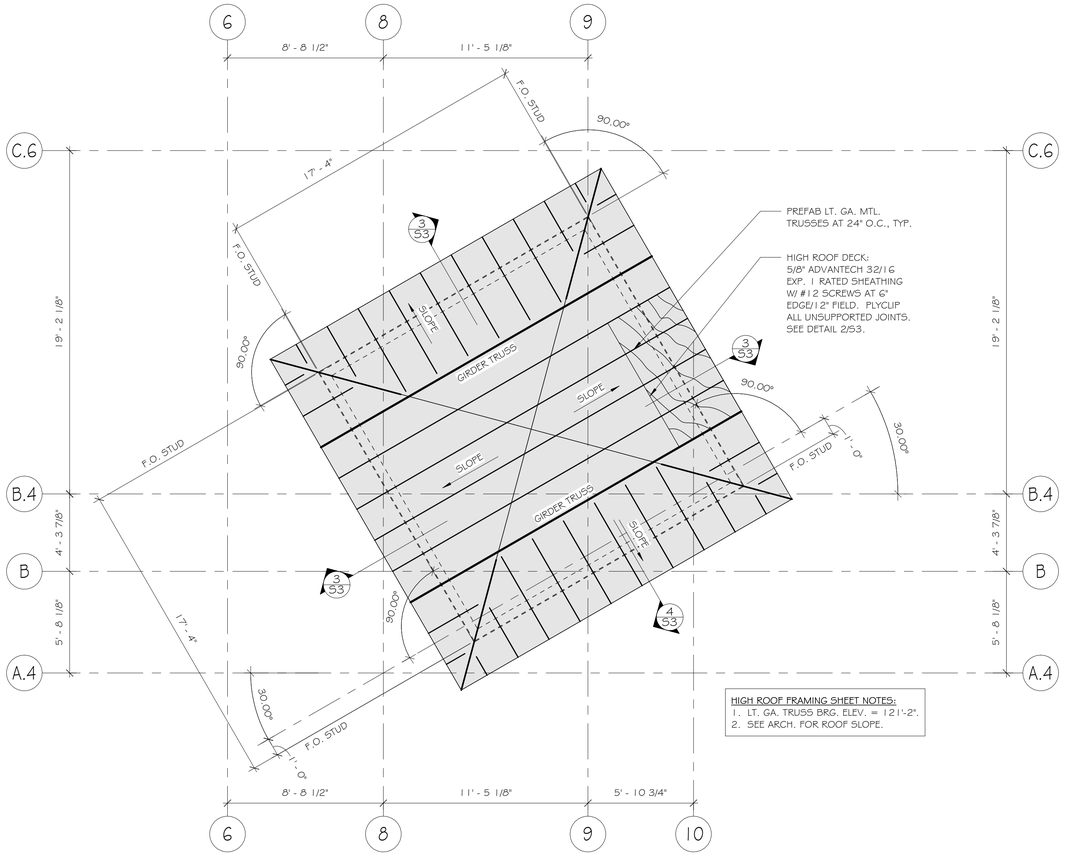

1 HIGH ROOF FEATURE FRAMING
1/4" = 1'-0"

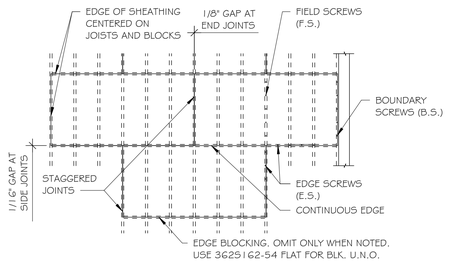

SHEATHING SCHEDULE							
LOCATION	SHEATHING	SCREW SIZE	EDGE SCREW		FIELD SCREWS	BOUND SCREW	EDGE BLK.
			CONT. EDGE	OTHER EDGE			
"HI" ROOF	SEE PLAN	#12	6"	6"	12"	6"	NO

2 HIGH ROOF SHEATHING
1/4" = 1'-0"

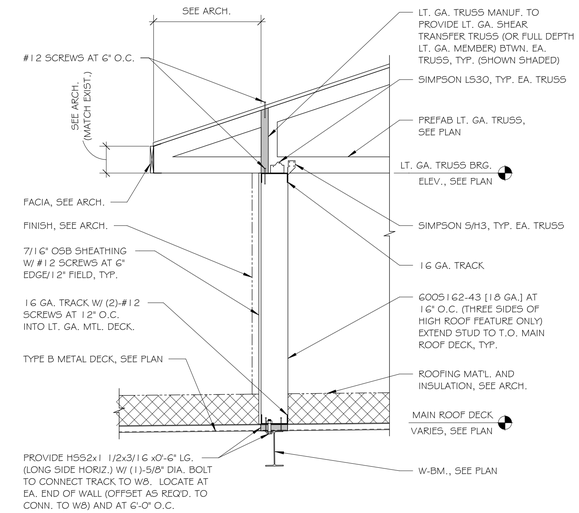

3 TYP. EAVE. AT HIGH ROOF
3/4" = 1'-0"

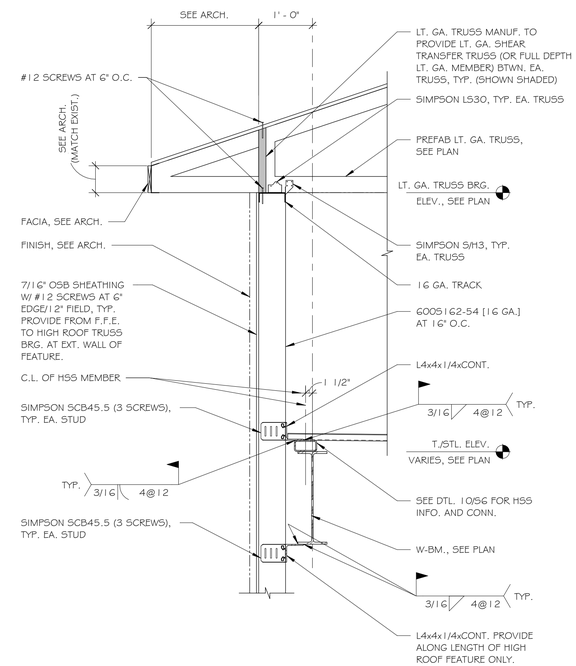

4 EAVE AT HIGH ROOF FEATURE AT EXT. WALL
3/4" = 1'-0"

SEAL
STATE OF ARKANSAS
REGISTERED PROFESSIONAL ENGINEER
No. 11635
LICENSED PROFESSIONAL ENGINEER
2-24-2026

KEY ARCHITECTURE INC.
P.O. BOX 748 FAYETTEVILLE, ARKANSAS 72702
PH: 479.444.6066 FAX: 479.444.1445

Revision Schedule		
Rev. #	Date	Description

NWA PEDIATRICS ADDITION
3730 S PINNACLE HILLS PKWY #3
ROGERS, AR 72758

MANA
3383 N MANA CT. SUITE 201
FAYETTEVILLE, AR 72703

DATE	DRAWN BY
02/23/26	LCG
PROJECT #	CHECKED BY
2438	LCG

SHEET
S3
HIGH ROOF FEATURE FRAMING & DETAILS

JLA Engineers Incorporated
STRUCTURAL CONSULTANTS
P.O. BOX 13
TONTITOWN, AR 72770
TELEPHONE (479) 770-6650
JLA JOB #3245

CERTIFICATE OF AUTHORIZATION
JLA ENGINEERS INCORPORATED
No. 1594
ARKANSAS

These Drawings and Specifications are the exclusive property of Key Architecture Inc. and are protected by Copyright. Use or reproduction is prohibited without written consents.

As indicated 2/24/2026 11:10:16 AM Autodesk Docs://3245 MANA Pinnacle Hills Addition/3245 MANA Pinnacle Hills Addition RVT 2025.rvt