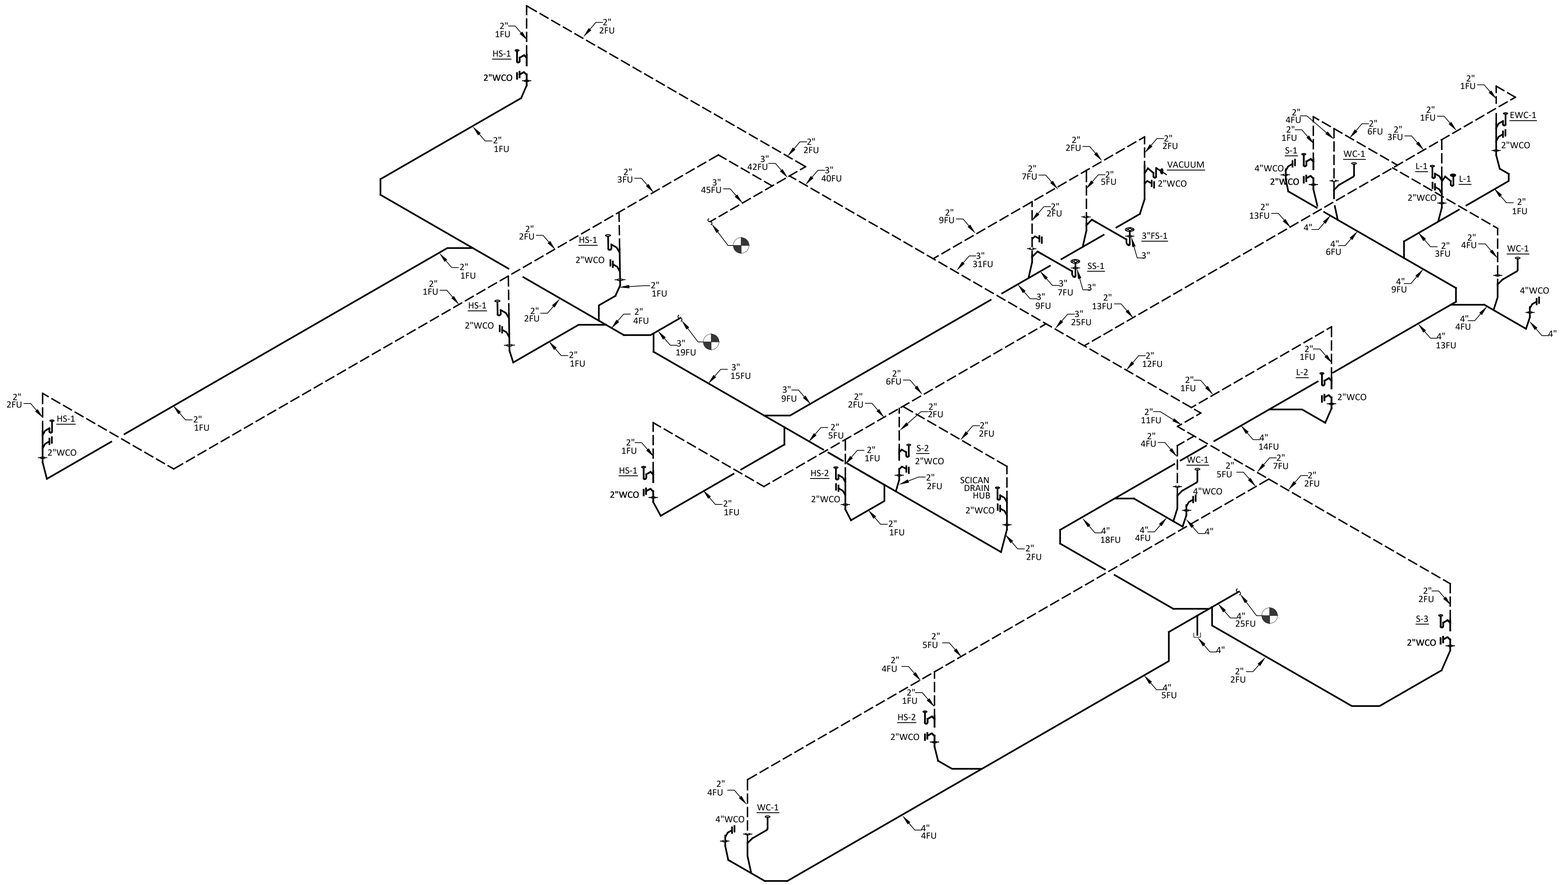

1 WASTE AND VENT ISOMETRIC
NO SCALE

JOE
ARCHITECT

DYNAMIC MEP
CONSULTING ENGINEERS
303.421.3208 | info@dmce.com

Oz Orthodontics
3334 N Mana Ct, 3rd Floor, Fayetteville, AR 72703

STATE OF ARKANSAS
LICENSED PROFESSIONAL ENGINEER
No.24910
JOSHUA L. COOK
08/18/26

REVISIONS		
#	Date	Description

DATE:	18 Aug 2026
PROJECT NO:	26085
DRAWN BY:	SJP/JC
ISSUED FOR:	Permit Set

Plumbing W&V Iso

P1.2

7/6/2026 11:33:48 AM