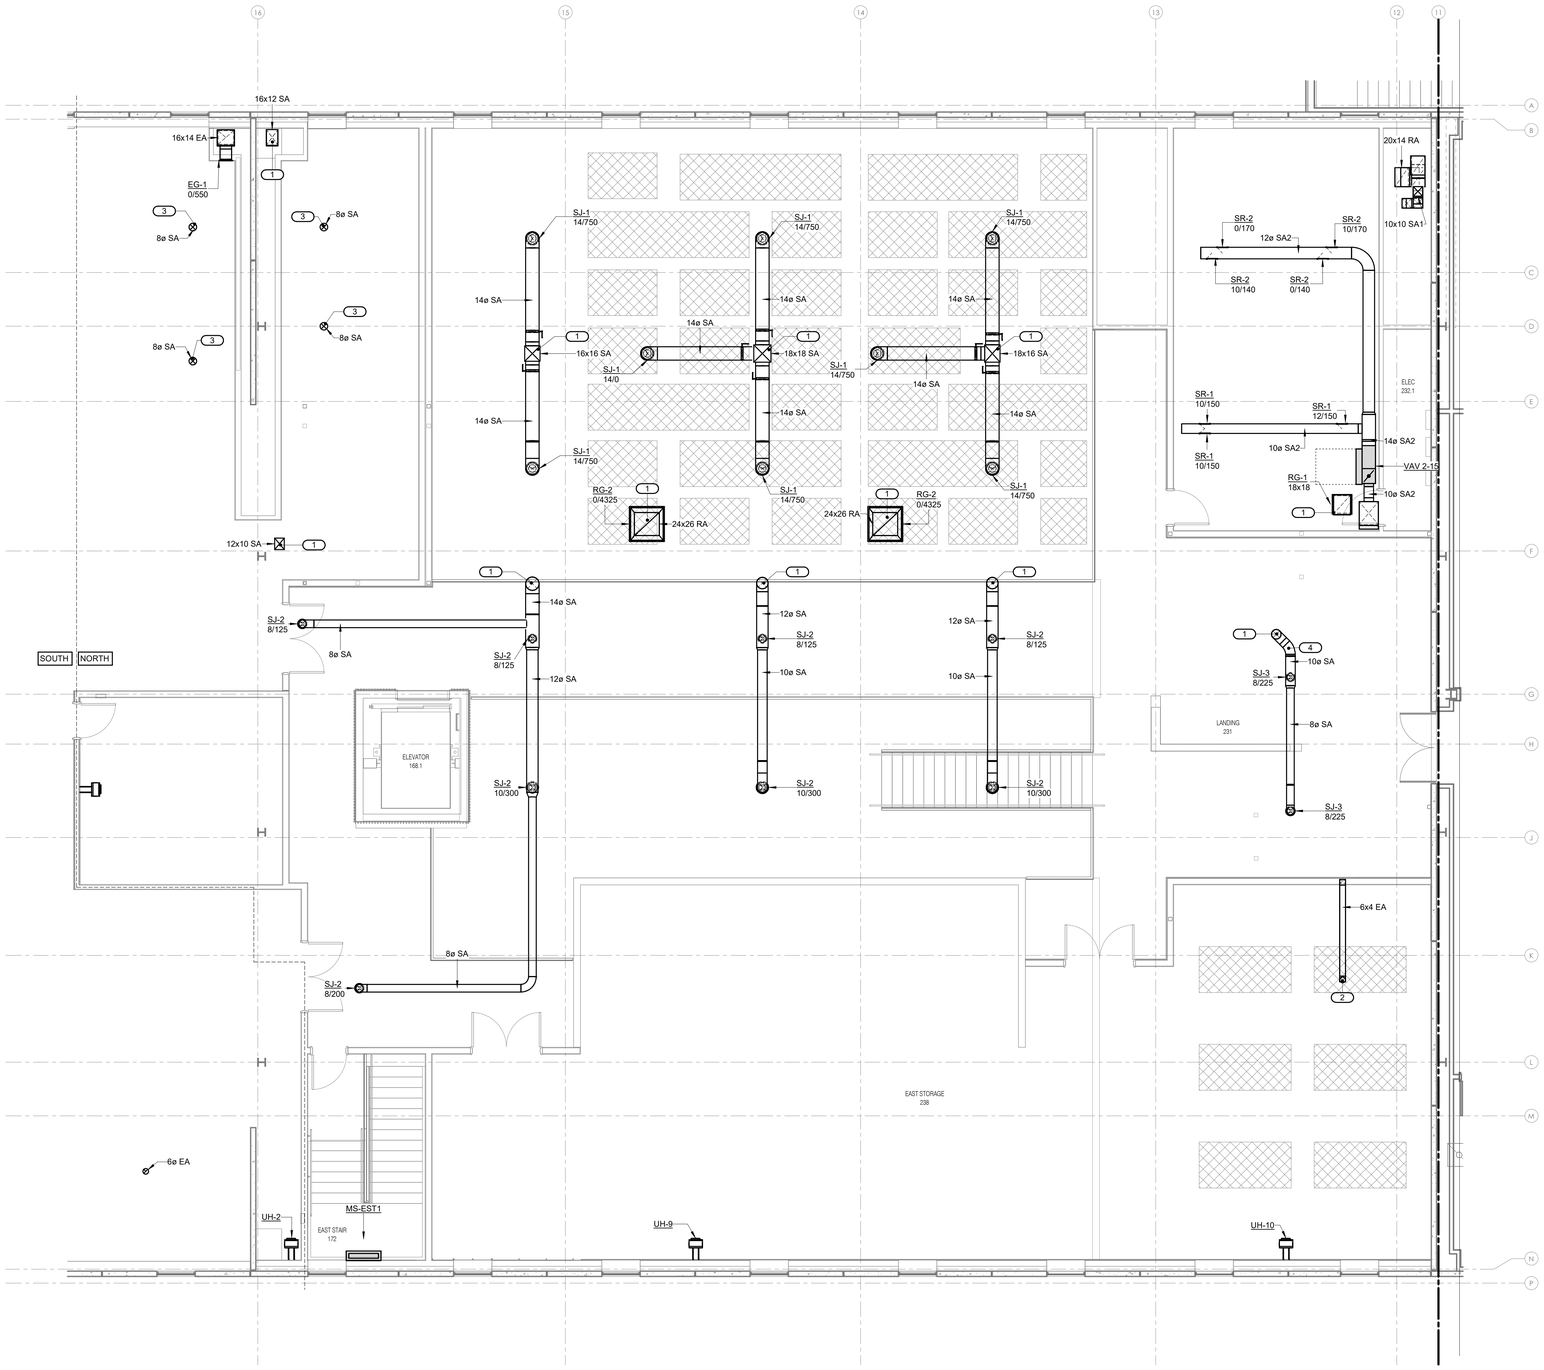

1 LEVEL 02 HVAC SOUTH EXPANSION NORTH PHASE 1

3/16" = 1'-0"

NORTH

KEYNOTES

1. SUPPLY AND RETURN DUCTWORK TO BE ROUTED UP TO ROOF. SEE SHEET M2.20 FOR CONTINUATION.
2. EXHAUST DUCT TO BE ROUTED UP TO ROOF. SEE SHEET ME 2.20 FOR CONTINUATION.
3. ROUTE DUCT THROUGH ROOF AND CAP WITH AIRTIGHT SEAL TO BE USED FOR FUTURE CONNECTION.
4. SUPPLY DUCTWORK TO BEND TO AVOID LIGHTING IN AREA. MECHANICAL CONTRACTOR TO COORDINATE RCP WITH ELECTRICAL CONTRATOR PRIOR TO INSTALLATION TO CONFIRM EXACT DUCT LOCATION.

issue for review:	2026.08.05
issue for pricing:	2026.09.11
issue for construction:	

revisions:

mark	date	description

modus studio
architecture + prototyping
479.455.5577
modusstudio.com
contact@modusstudio.com

HP ENGINEERING
IMEG

ESI

wachter

NOT FOR CONSTRUCTION

WACHTER

REFER TO SHEETS G0.00 - G0.03 FOR ALL GENERAL NOTES RELATIVE TO THE SCOPE OF WORK AND TYPES OF DRAWINGS, ELEMENTS, AND INSTRUCTIONS FOUND ON THIS SHEET.

PLEASE REFER TO CONTRACTOR PROVIDED TRADE PACKAGES (DIVISION 00) FOR ALL CONTRACTOR PROJECT REQUIREMENTS, WITHOUT EXCEPTION. **ALL SUBCONTRACTORS ARE RESPONSIBLE FOR REVIEWING ALL CONTRACT DOCUMENTS** (INCLUDING SHEETS, DRAWINGS, GENERAL NOTES, SPECIFICATIONS, ETC.) AS PROVIDED BY THE ARCHITECT OR ANY OTHER CONSULTANT.

contents:
HVAC PLAN - ZONE B - LVL 02
NORTH - PHASE 1

design.	CD
date.	2026.09.11
project.	25.18

IMEG
5504 W. PINNACLE POINTE DRIVE
SUITE 200
ROGERS, AR 72758
P: 479.899.8370
www.imegcorp.com

IMEG RESERVES PROPRIETARY RIGHTS, INCLUDING COPYRIGHTS, TO THIS DRAWING AND THE DATA SHOWN THEREON. SAID DRAWING AND/OR DATA ARE THE EXCLUSIVE PROPERTY OF IMEG AND SHALL NOT BE USED OR REPRODUCED FOR ANY OTHER PROJECT WITHOUT THE EXPRESS WRITTEN APPROVAL AND PARTICIPATION OF IMEG.
©2026 IMEG CONSULTANTS CORP.

Arkansas Certificate of Authorization #4308

PROJECT #260034

M2.12A