



KEYNOTES		
1	ROUTE 3/8 VENT PIPING UP THROUGH SECOND FLOOR TO VTR ON ROOF.	
2	HOT AND/OR COLD WATER LINES SHALL BE BRANCHED FROM THE MAIN DISTRIBUTION TO SERVE STACKED PLUMBING FIXTURES AT EACH BRANCH CONNECTION.	
3	PIPING ABOVE ELECTRICAL ROOM: SLOPE AWAY FROM ELECTRICAL EQUIPMENT (MIN 1/8" PER FT). NO JOINTS/VALVES/CLEANOUTS OVER EQUIPMENT. PROVIDE SEALED DRIP SHIELD OR PAN WITH DRAIN TO SAFE LOCATION. COORDINATE CLEARANCES WITH ELECTRICAL.	
4	PROVIDE SUMP PUMP DISCHARGE TO STANDPIPE VIA CODE APPROVED AIR GAP IN JANITORS CLOSET. REFER TO DETAIL FOR SIZING AND INSTALLATION.	

Issue for review:			2026.08.05
Issue for pricing:			2026.09.11
Issue for construction:			
Revisions:			
mark	date	description	


modus
studio
architecture
+ prototyping
479.455.5577
modusstudio.com
contact@modusstudio.com

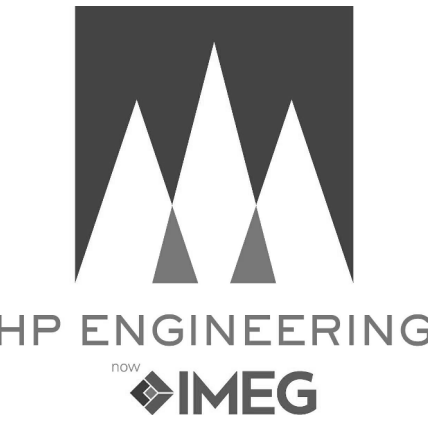


NOT FOR
CONSTRUCTION

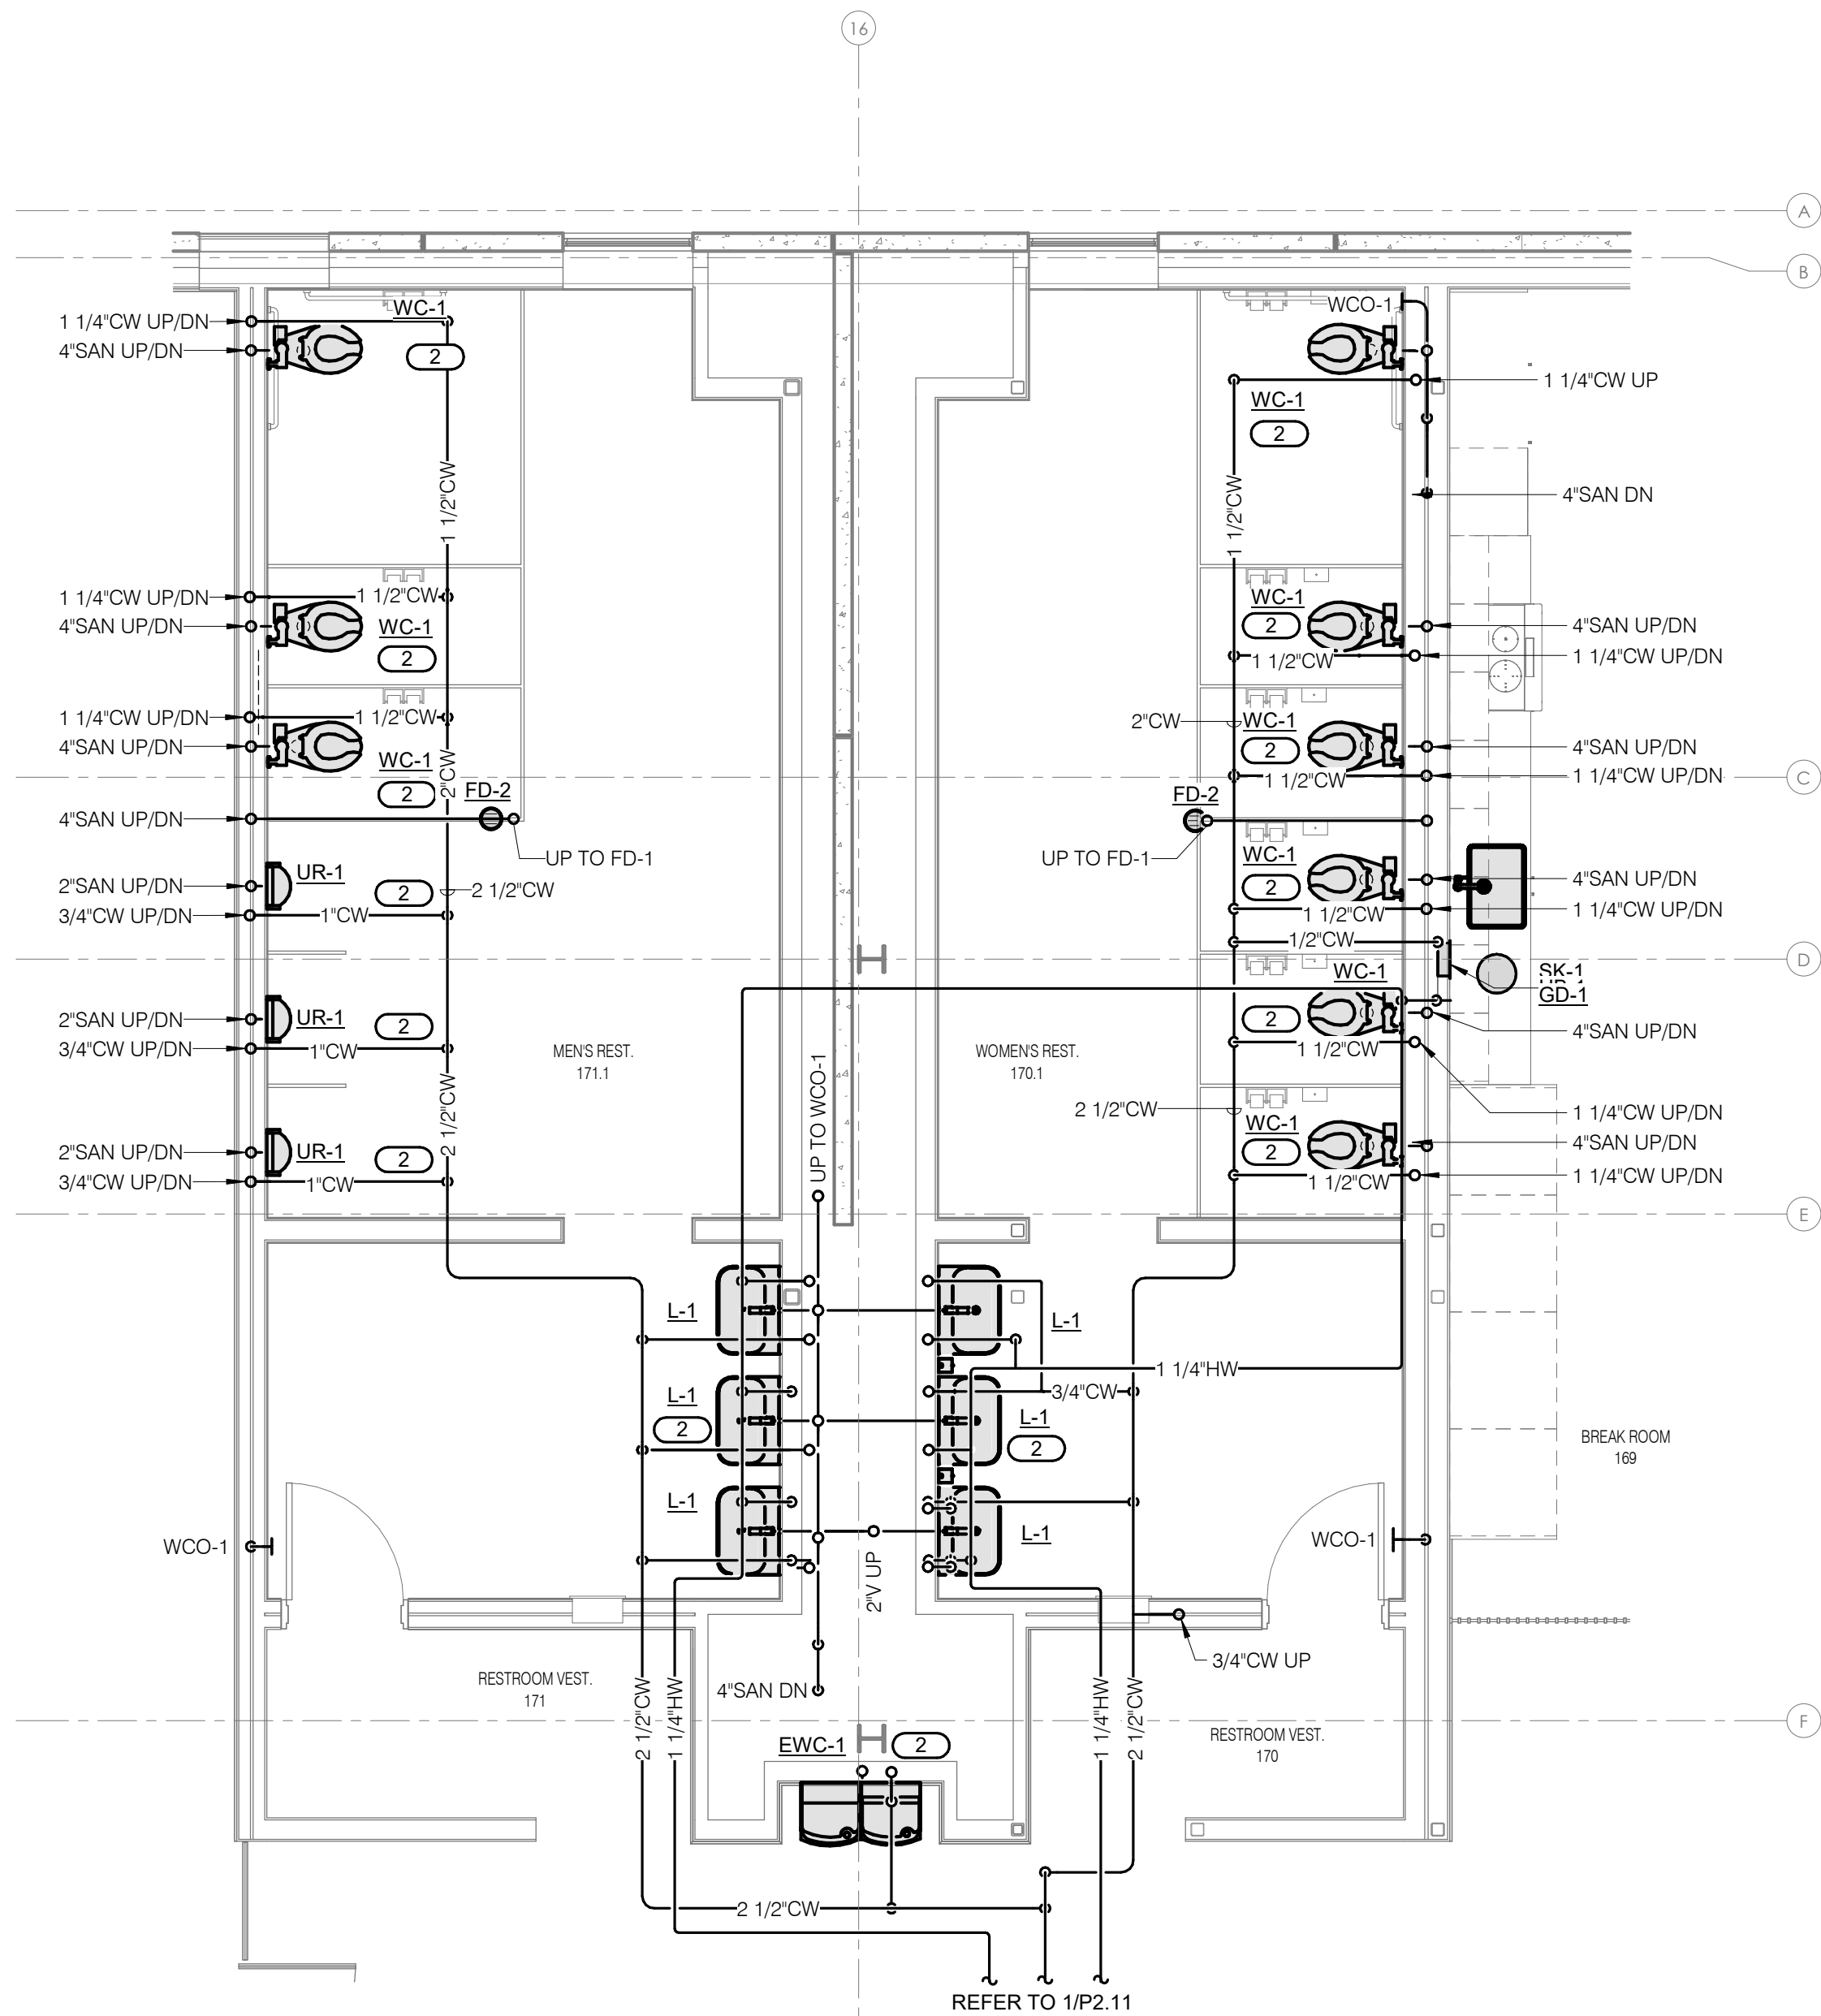

1 ENLARGED PLUMBING PLAN
1/4" = 1'-0"

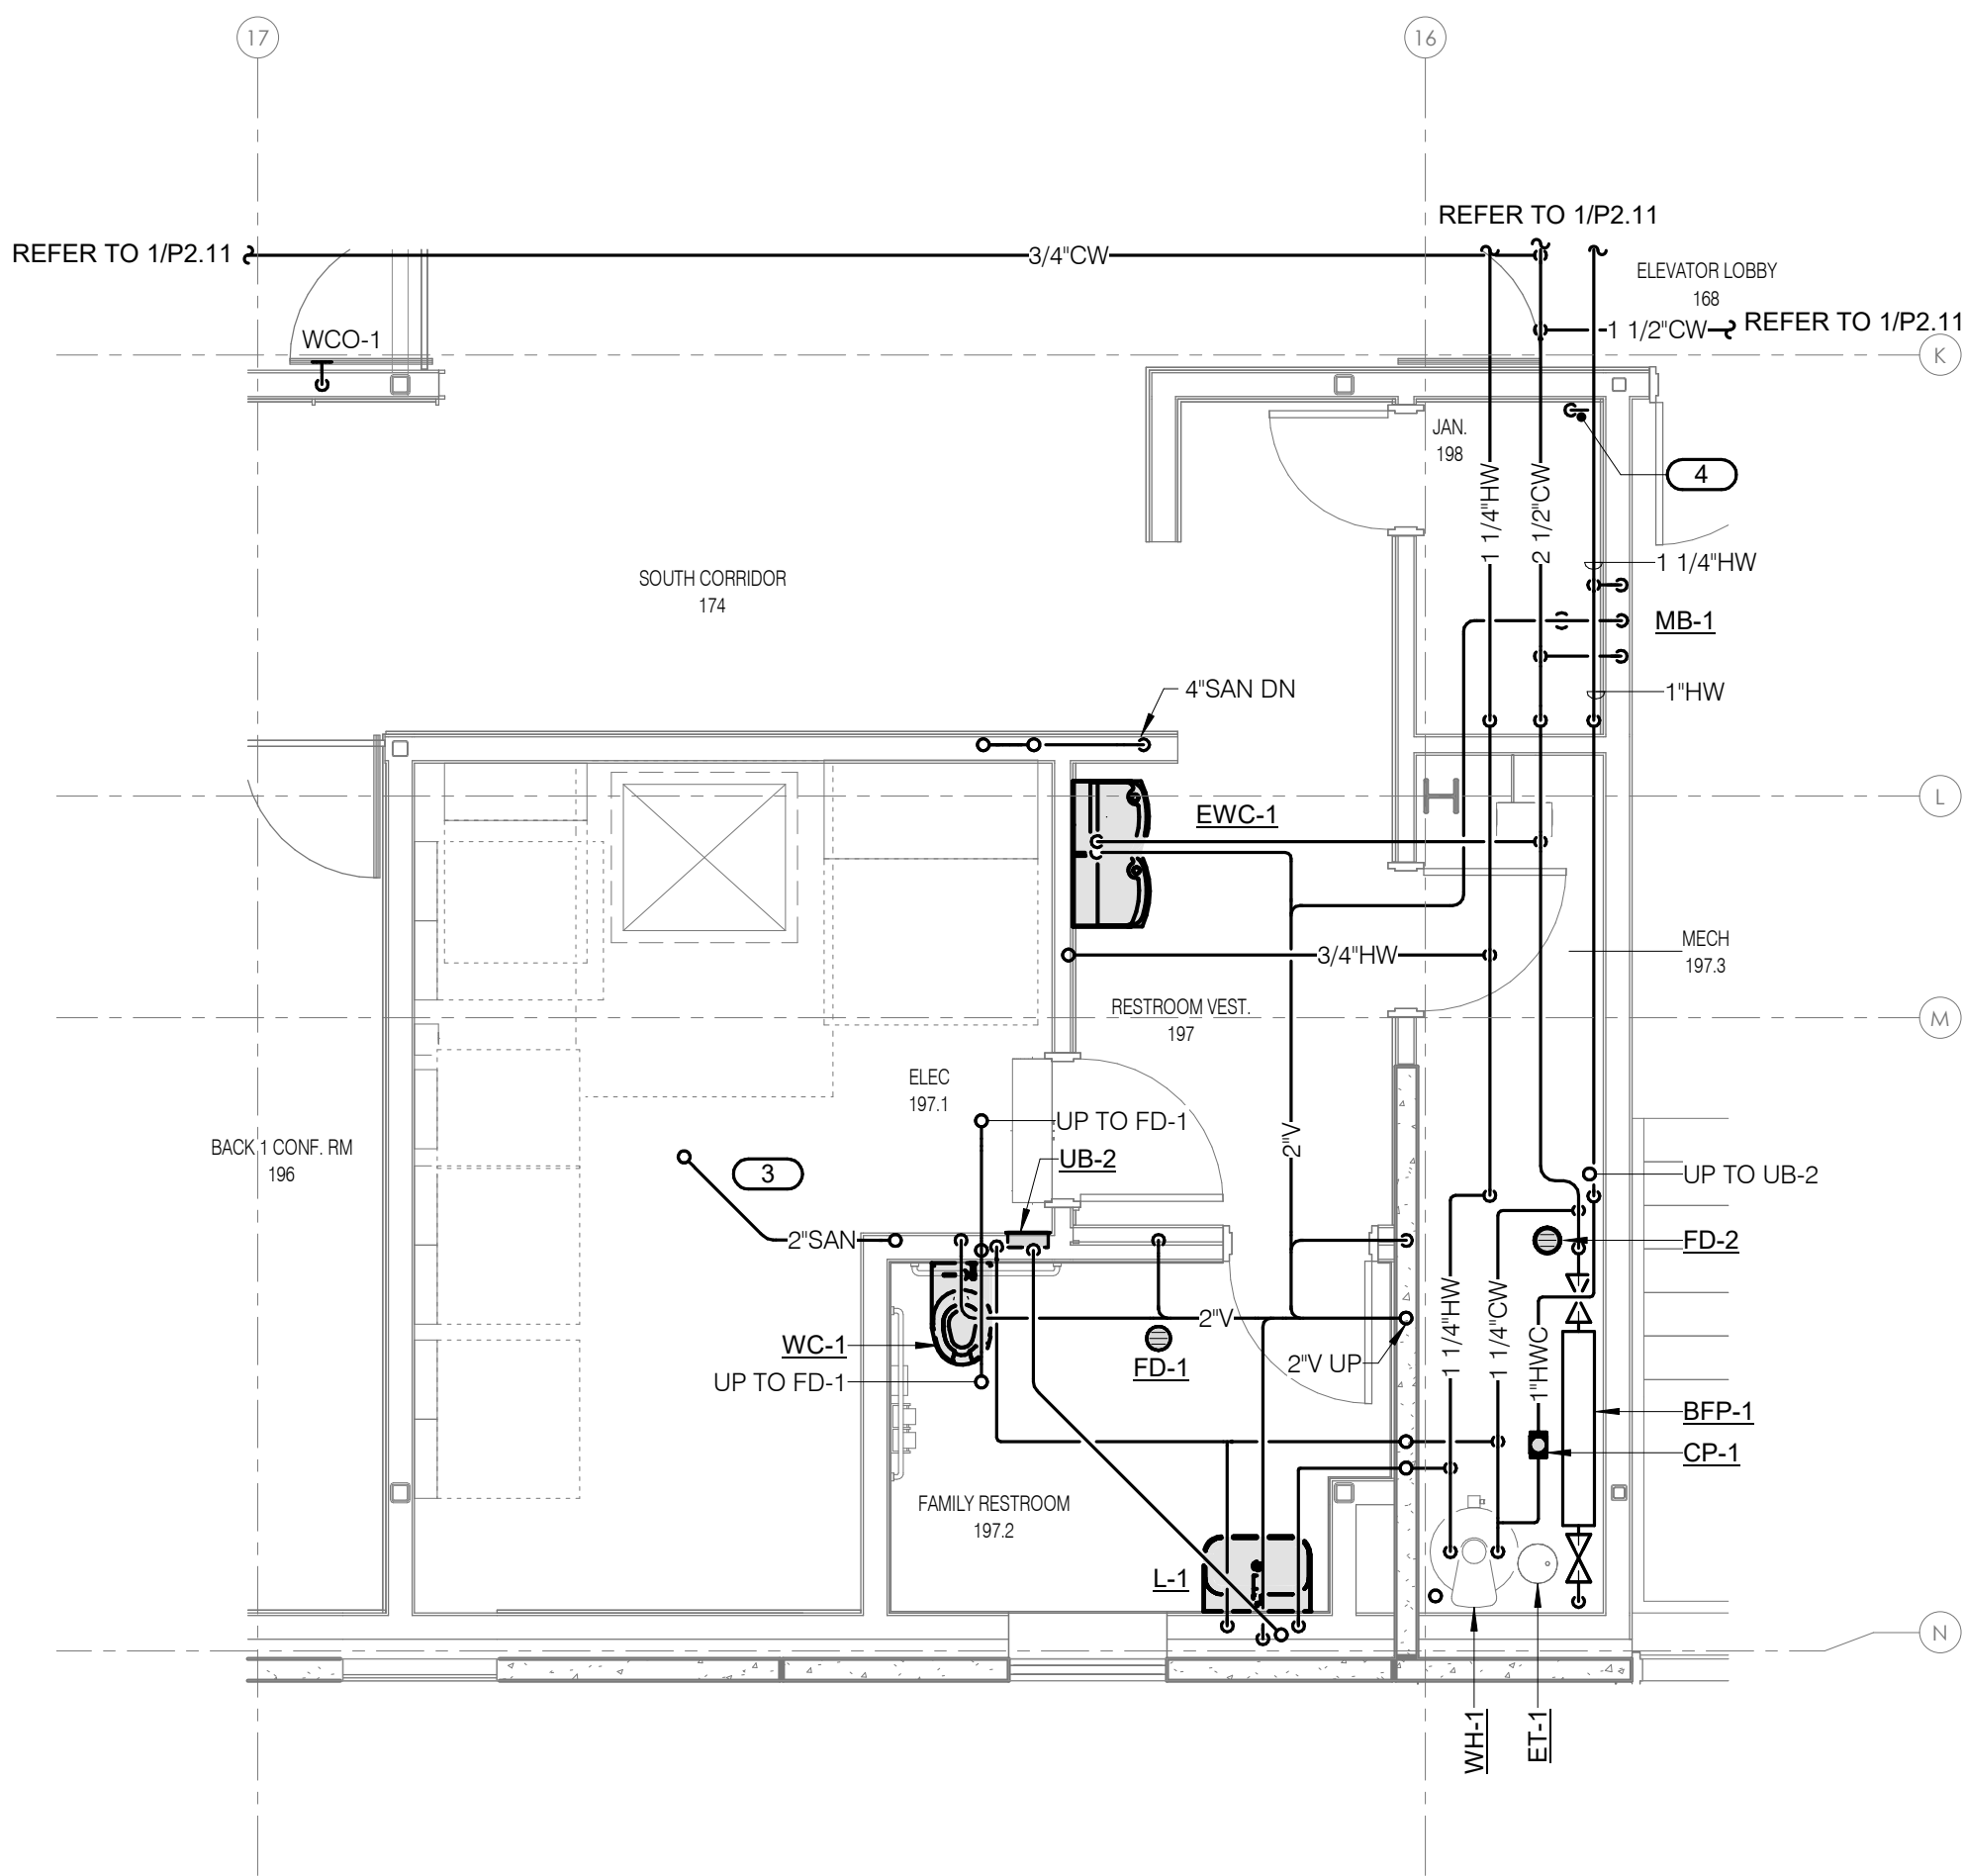

2 ENLARGED PLUMBING PLAN
1/4" = 1'-0"

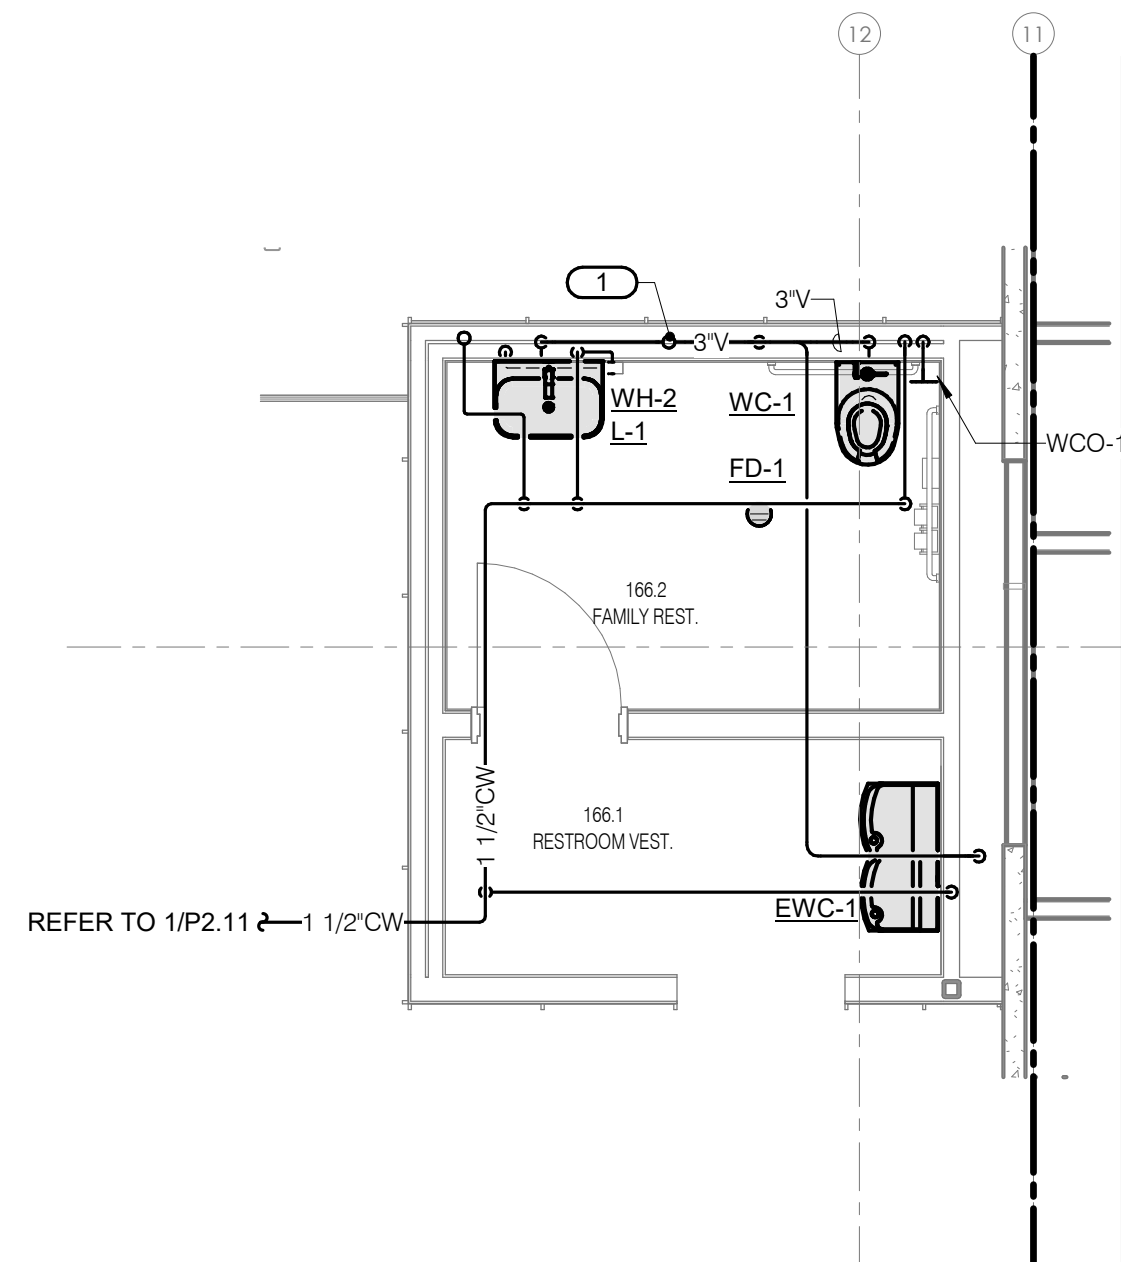

3 ENLARGED PLUMBING PLAN
1/4" = 1'-0"


WACHTER

REFER TO SHEETS G020 - G023 FOR ALL GENERAL NOTES RELATIVE TO THE SCOPE OF WORK AND TYPE OF DRAWINGS, DIMENSIONS, AND INSTRUCTIONS FOUND ON THIS SHEET.

PLEASE REFER TO CONTRACTOR PROVIDED TRADE PACKAGES FOR DIMENSIONS FOR ALL CONTRACTOR PROJECT REQUIREMENTS. WITHOUT EXCEPTION, ALL SUBCONTRACTORS ARE RESPONSIBLE FOR REVIEWING ALL CONTRACT DOCUMENTS INCLUDING SHEETS, DRAWINGS, GENERAL NOTES, SPECIFICATIONS, ETC. AS PROVIDED BY THE ARCHITECT OR ANY OTHER CONSULTANT.

contents:
PLUMBING ENLARGED PLANS - ZONE B - PHASE 1

design: CD
date: 2026.09.11
project: 25.18

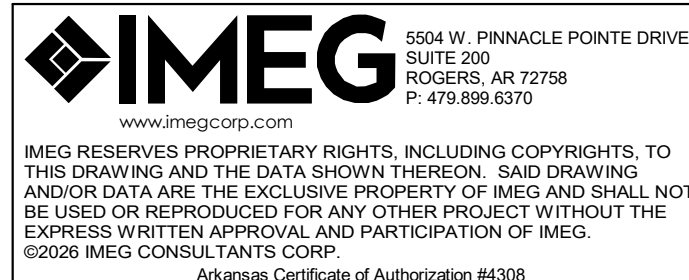

P3.00

PROJECT #260034