CROMWELL
1300 East 6th Street Little Rock, AR 72202
501.372.2900 cromwell.com

SYMBOLS LEGEND

SEE A-601 FOR MATERIAL SELECTIONS AND ADDITIONAL INFORMATION

- GYP. BOARD CEILING - FINISH AS SCHEDULED
- LIGHT FIXTURE - SEE ELECTRICAL DRAWINGS
- ACOUSTIC CEILING BAFFLES - FINISH AS SCHEDULED
- ACOUSTIC CEILING GRID - FINISH AS SCHEDULED
- ACOUSTIC CEILING PANEL - FINISH AS SCHEDULED
- WALL SCONCE - SEE ELECTRICAL DRAWINGS
- NO CEILING

REFER TO LIFE SAFETY, MECHANICAL AND ELECTRICAL DRAWINGS FOR ADDITIONAL INFORMATION NOT SHOWN.

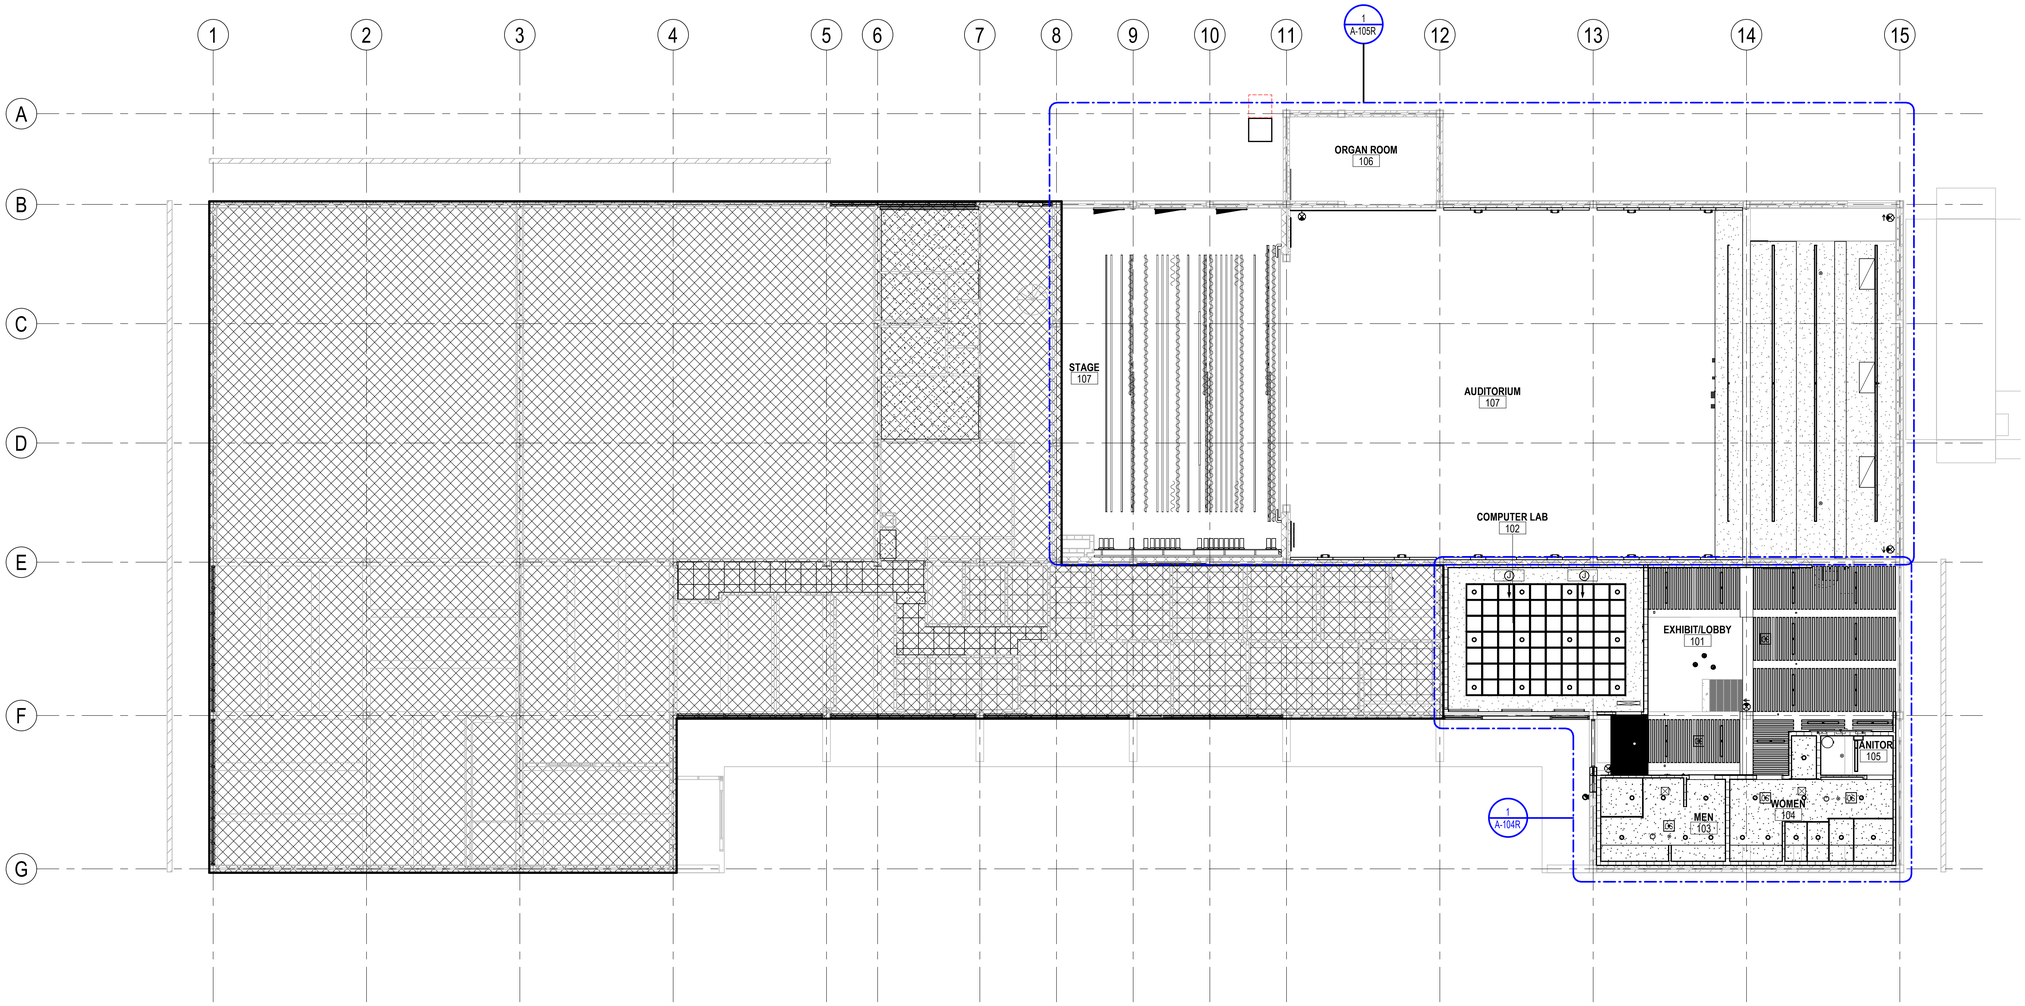

1 FIRST FLOOR REFLECTED CEILING PLAN
1/8" = 1'-0"

north

0 4 8 16
SCALE : 1/8" = 1'-0"

Project

PHILANDER SMITH UNIVERSITY

PHILANDER SMITH UNIVERSITY

M.L. HARRIS AUDITORIUM RENOVATION

Volume
VOLUME 2

Design Phase
CONSTRUCTION DOCUMENTS

Revisions

No.	Date	Description

Stamp

ARCHITECTS ENGINEERS INC. C-98 REGISTERED ARCHITECTS ARKANSAS

REGISTERED ARCHITECT CHRISTOPHER R. ELLIS No.4029 ARKANSAS

09-10-2026

Notes

1. CROMWELL ARCHITECTS ENGINEERS, INC. ALL RIGHTS RESERVED
2. THIS SHEET DESIGNED FOR COLOR PRINTING. CRITICAL INFORMATION MAY BE LOST WITH BLACK AND WHITE PRINTING.

Project Number
2024-060

Issue Date
09-10-2026

Sheet Title
FIRST FLOOR REFLECTED CEILING PLAN

Sheet Number
A-101R