



PHILANDER
SMITH
UNIVERSITY


M.L. HARRIS
AUDITORIUM
RENOVATION

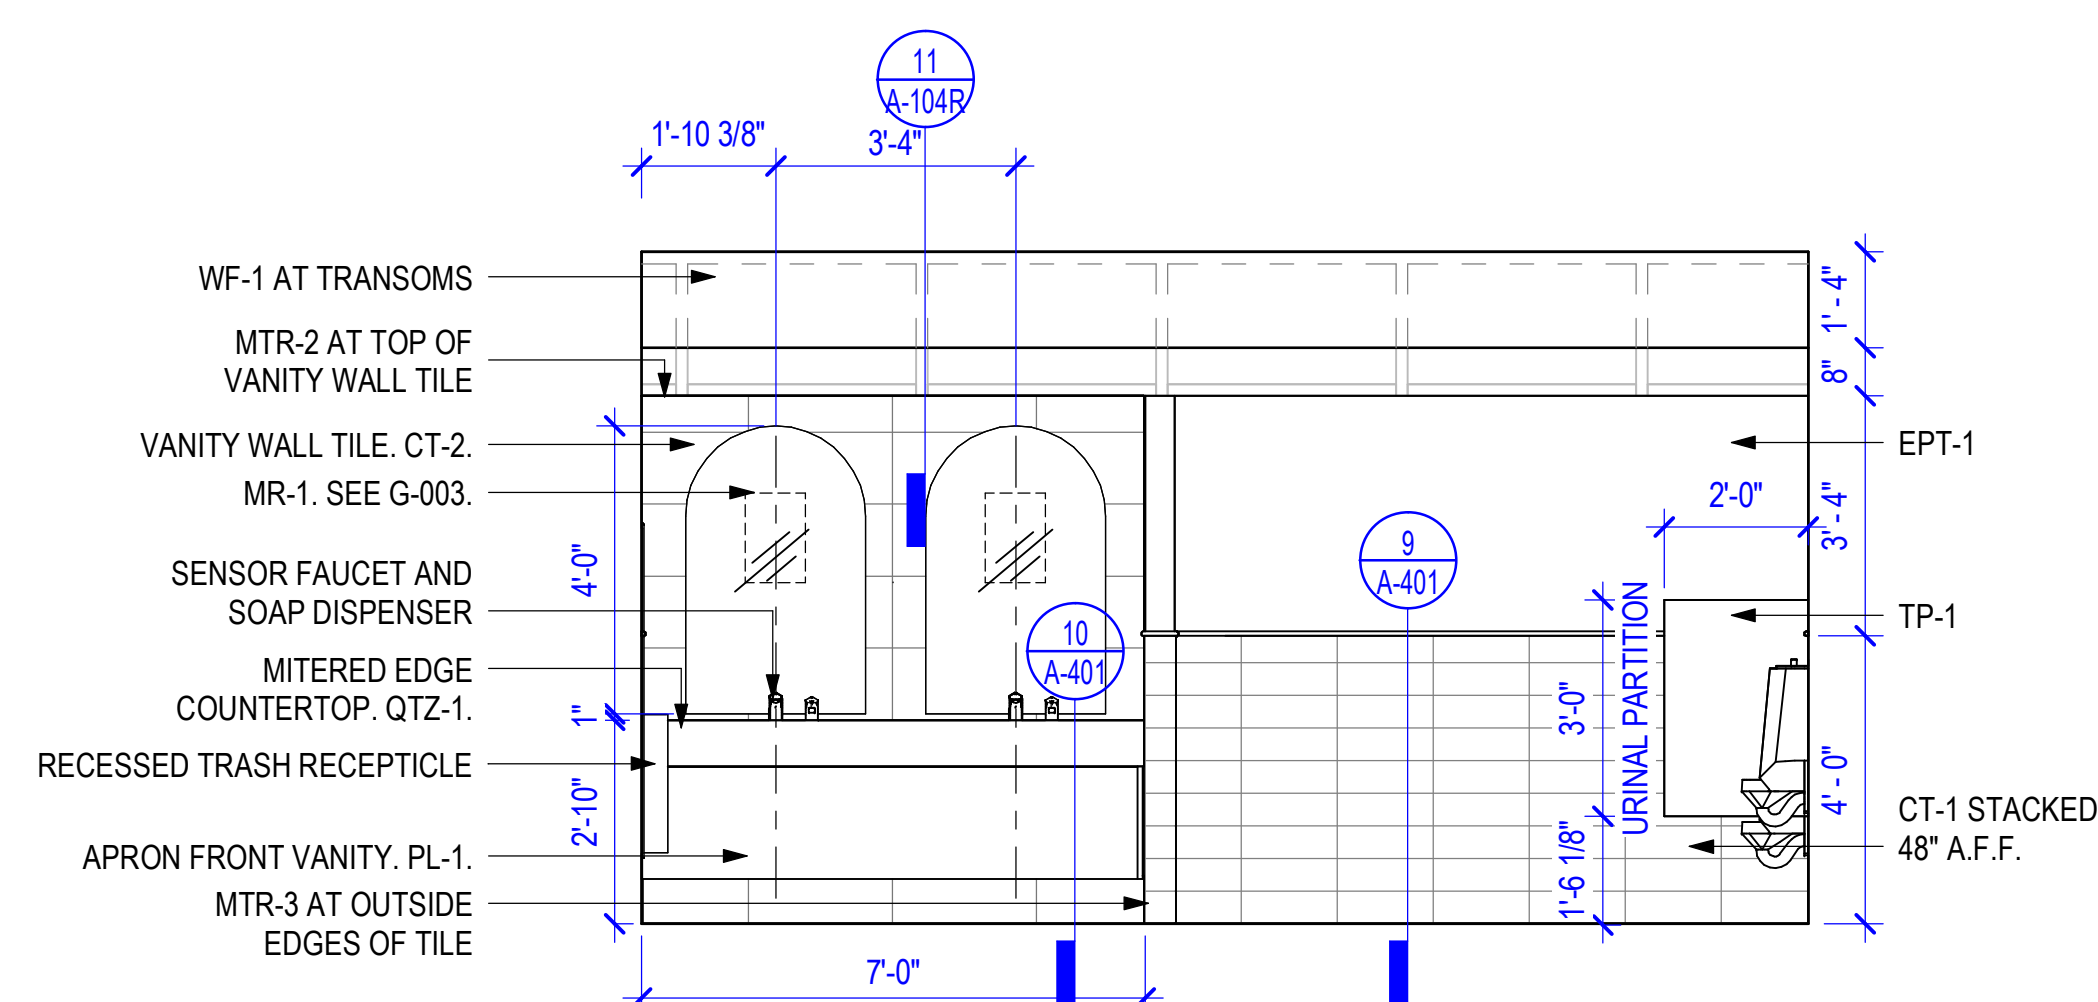


1 LOBBY MENS RESTROOM
3/8" = 1'-0"

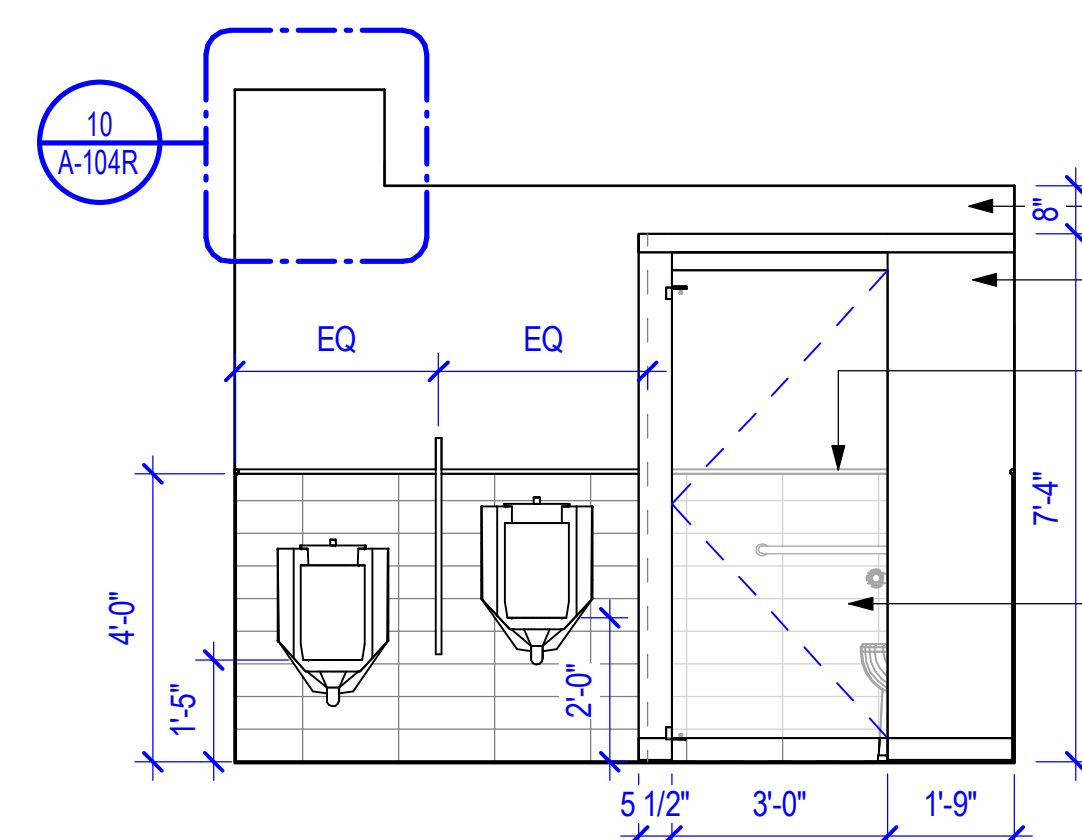


2 LOBBY MENS RESTROOM
3/8" = 1'-0"

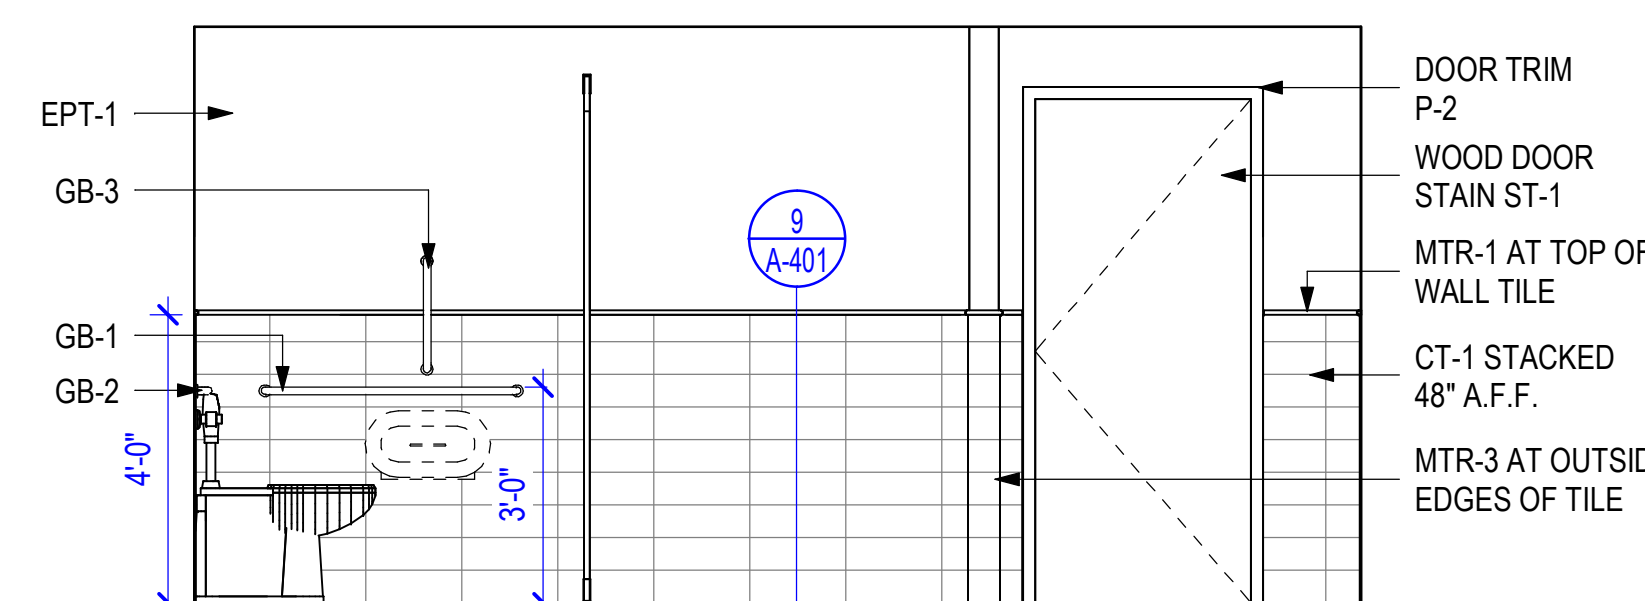


3 LOBBY MENS RESTROOM
3/8" = 1'-0"

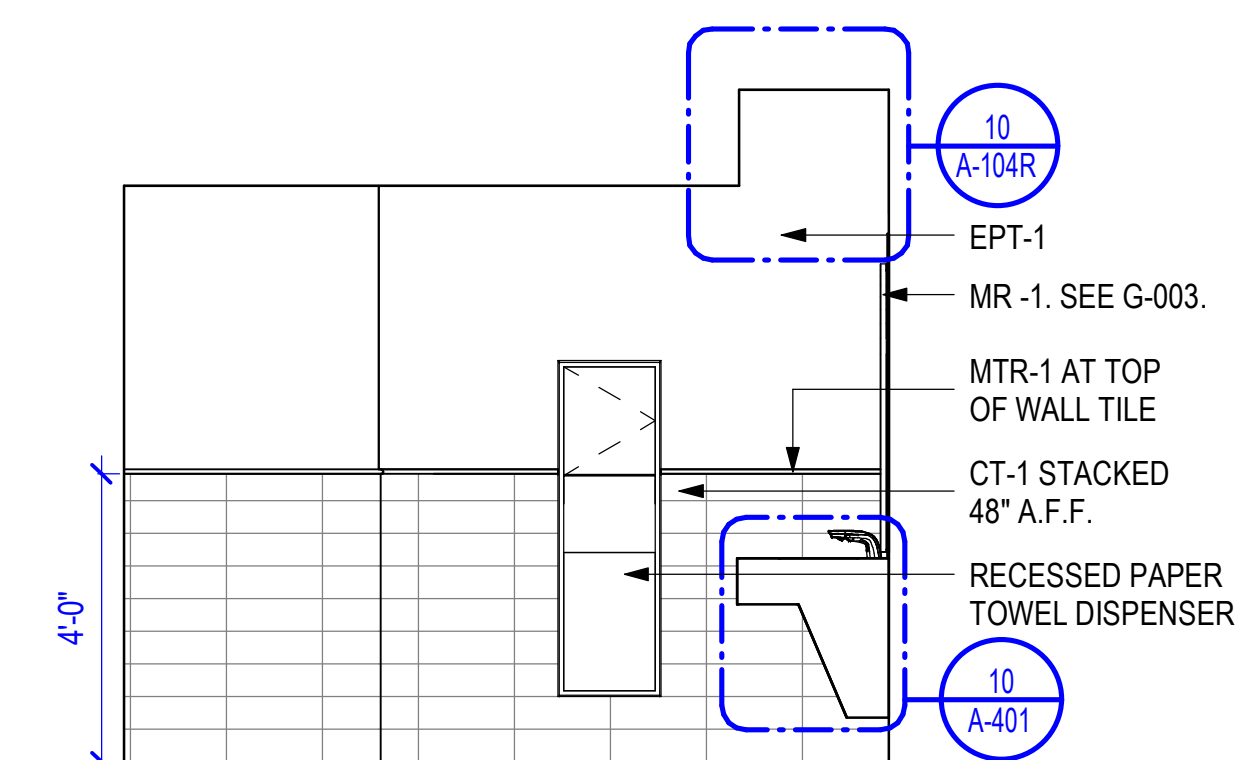


4 LOBBY MENS RESTROOM
3/8" = 1'-0"

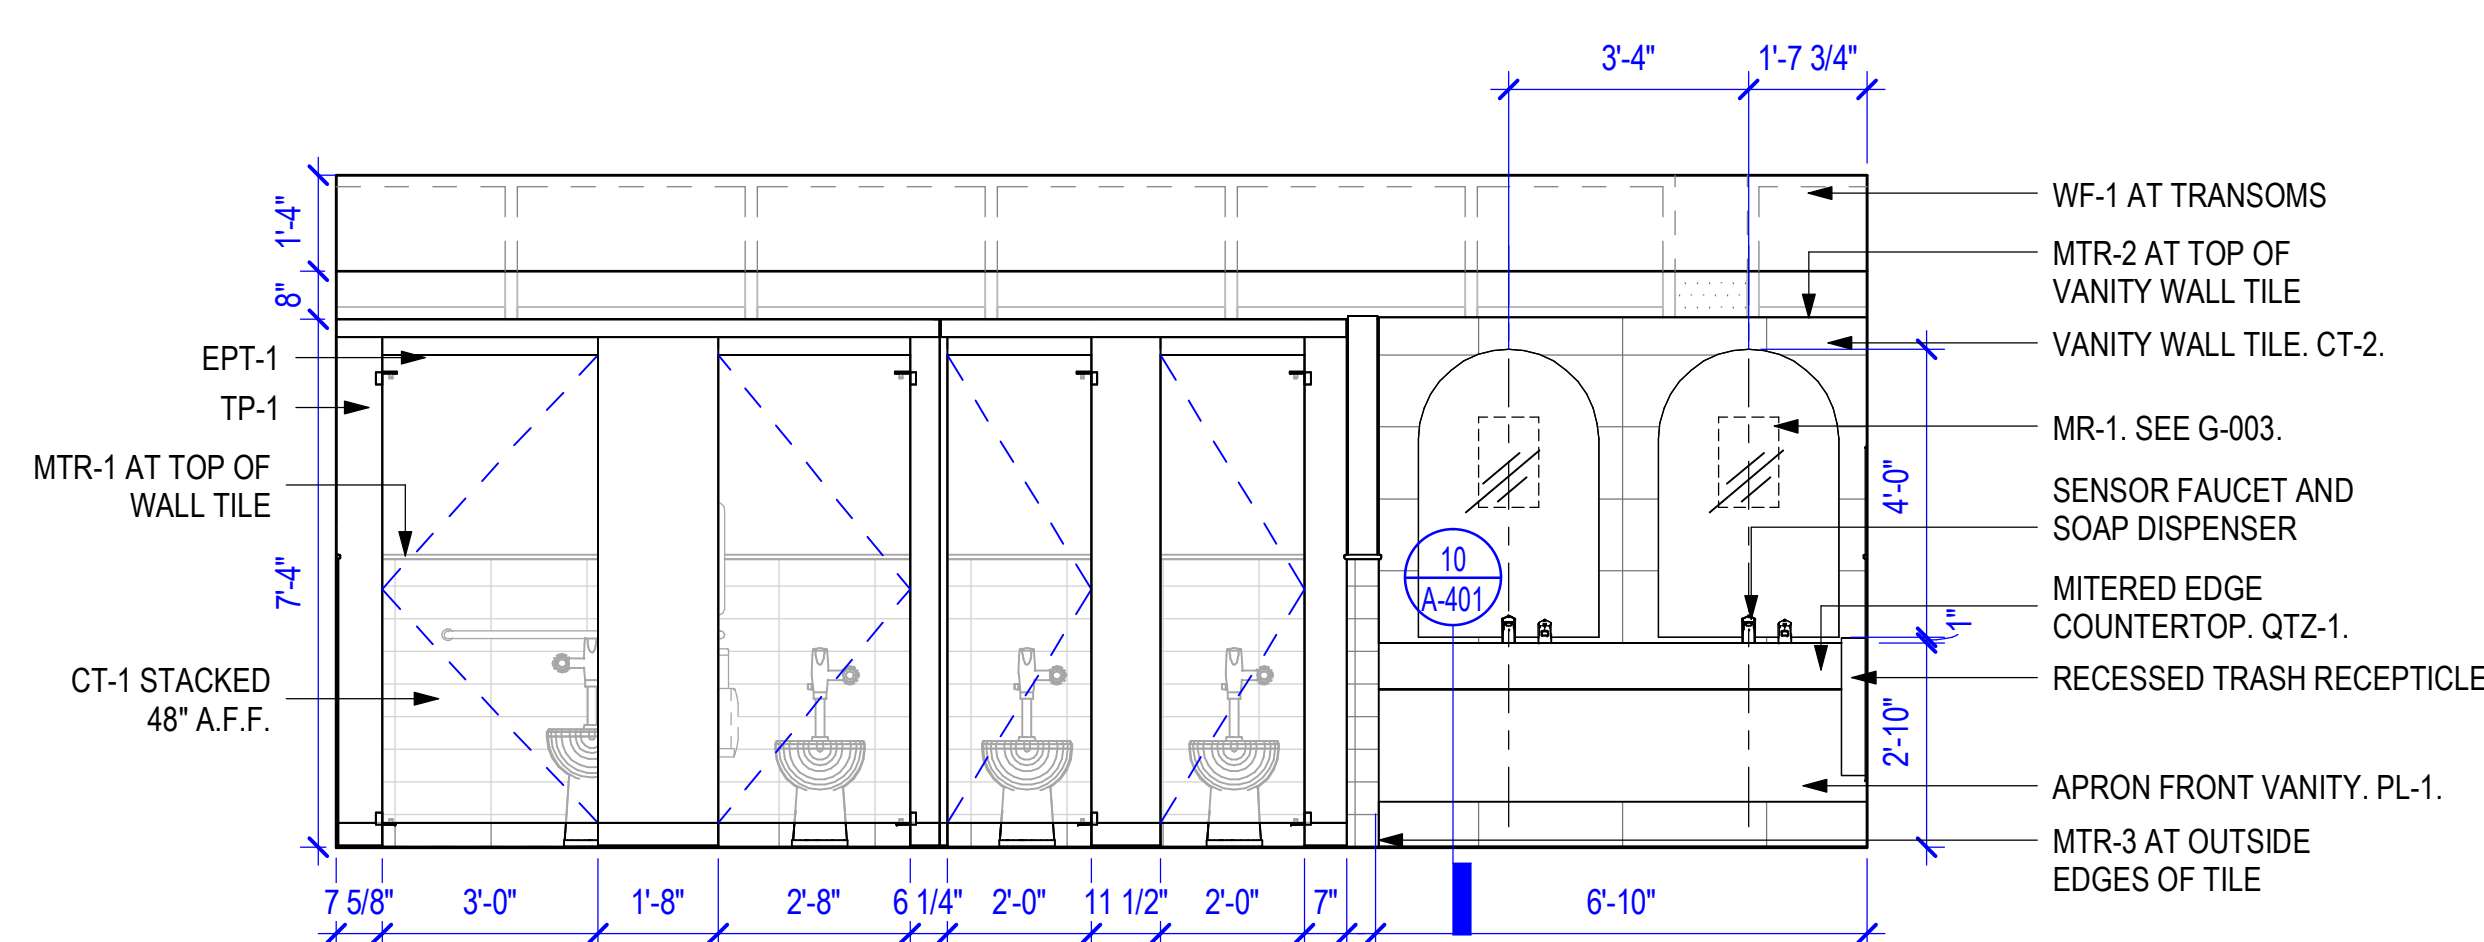


5 LOBBY WOMENS RESTROOM
3/8" = 1'-0"

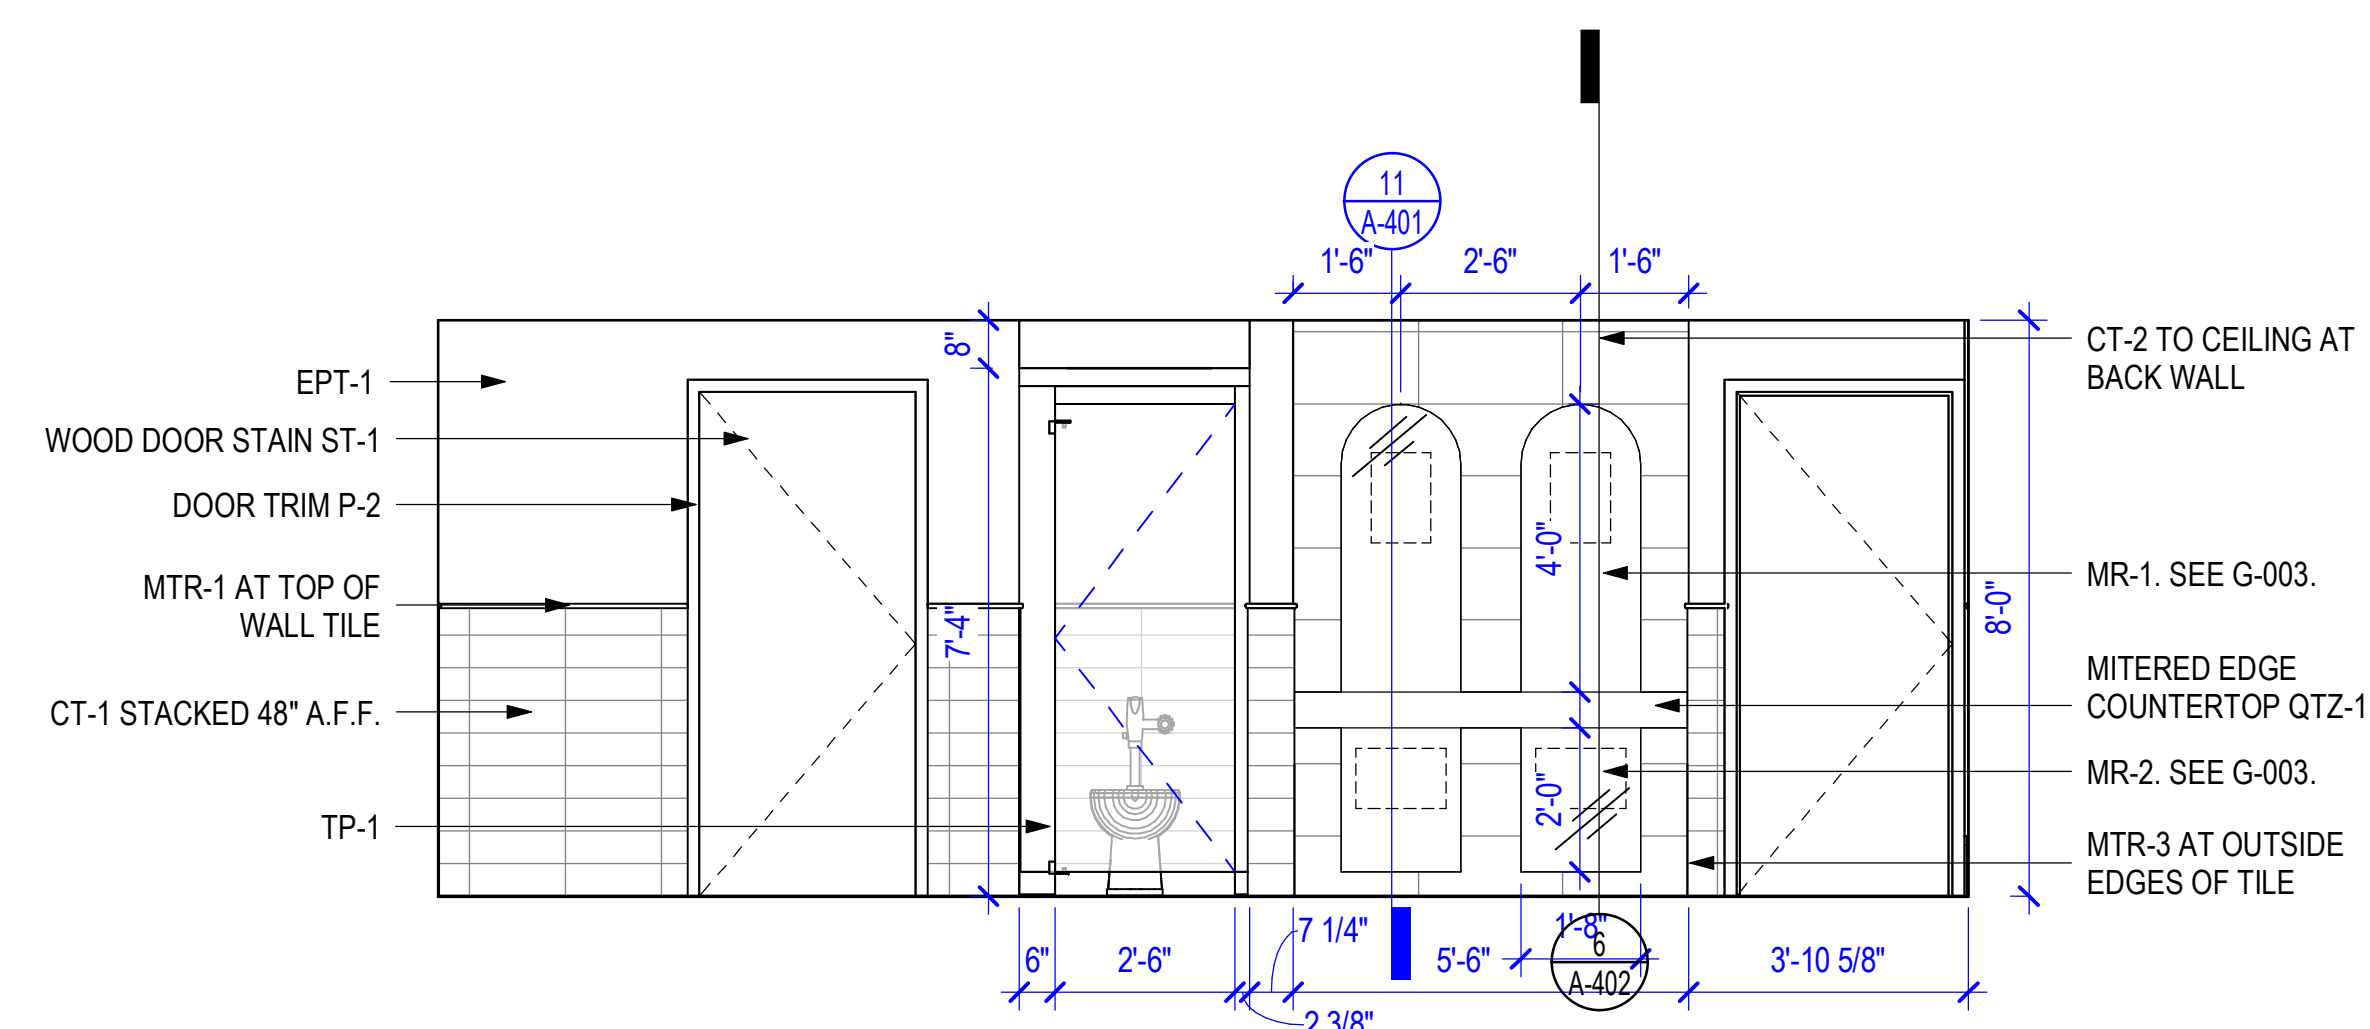


6 LOBBY WOMENS RESTROOM
3/8" = 1'-0"

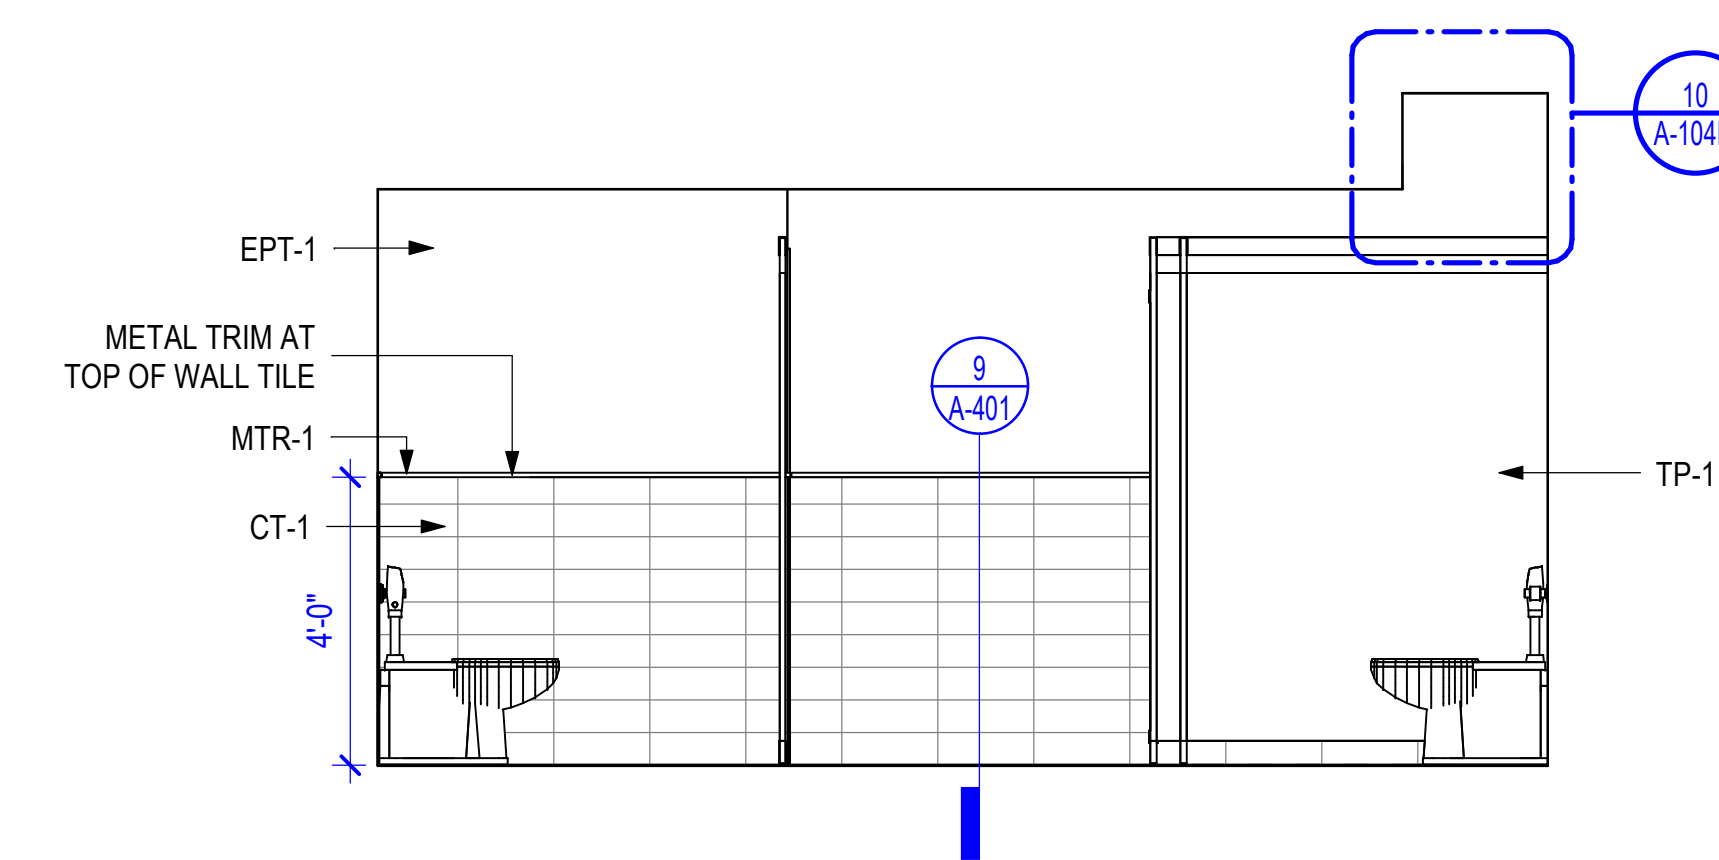


7 LOBBY WOMENS RESTROOM
3/8" = 1'-0"

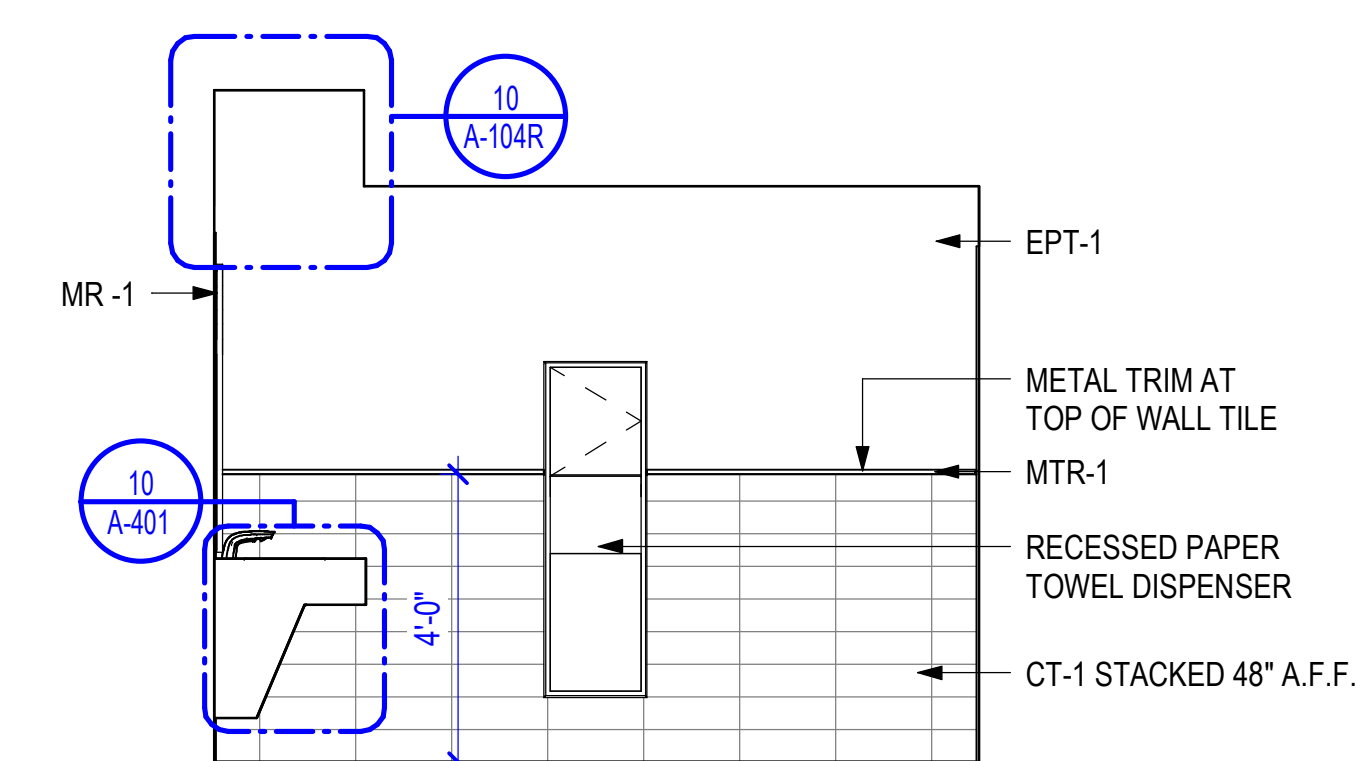


8 LOBBY WOMENS RESTROOM
3/8" = 1'-0"

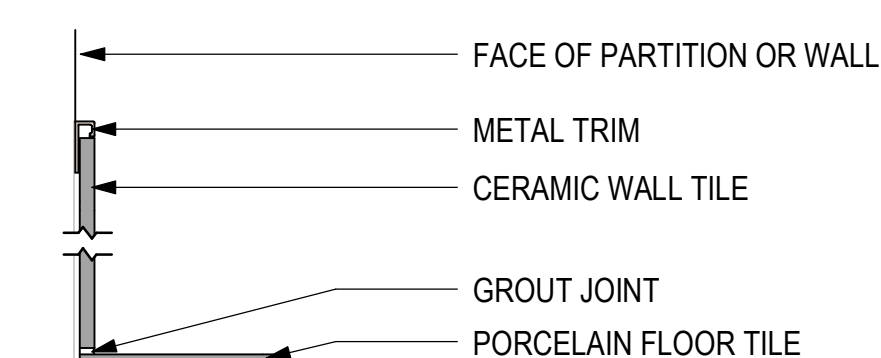


9 RESTROOM - PT FLOOR TO CT WALL DETAIL
3" = 1'-0"

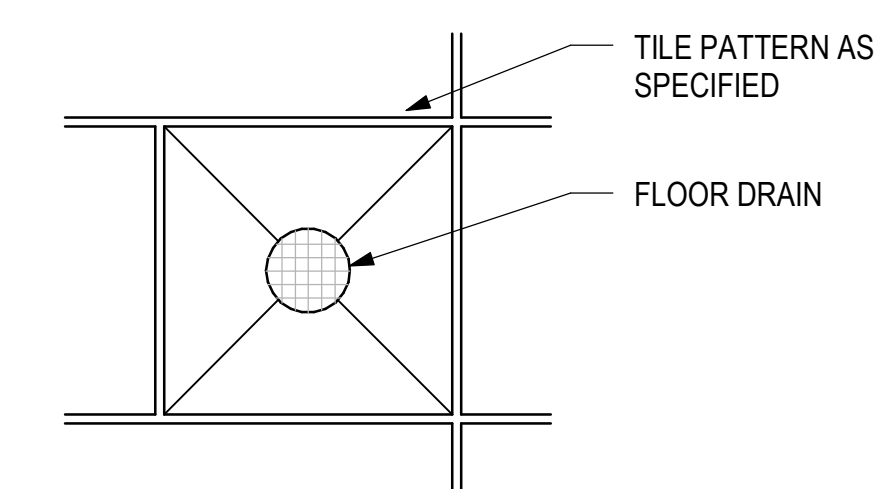

12 FLOOR DRAIN @ TILE
1 1/2" = 1'-0"

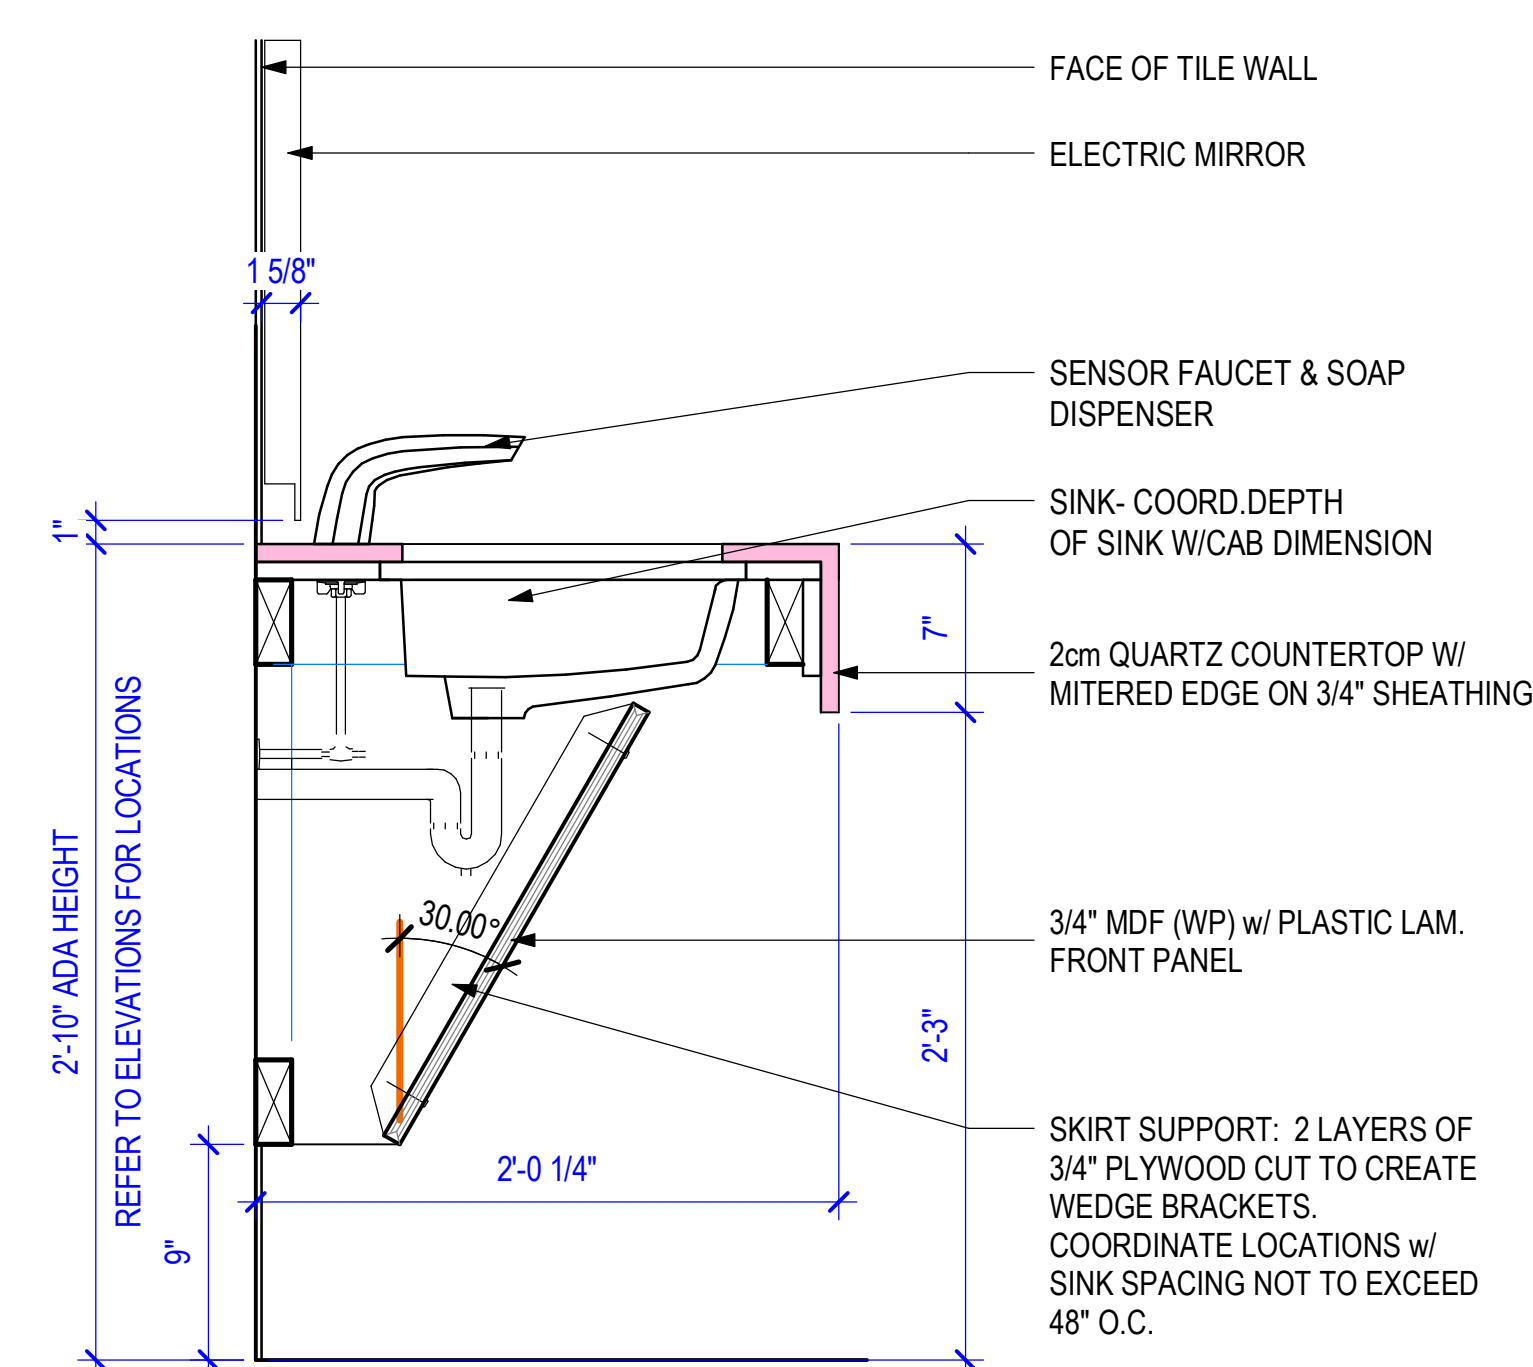

10 LAVATORY ADA, LAMINATE w/ SKIRT - MW - 1
1 1/2" = 1'-0"

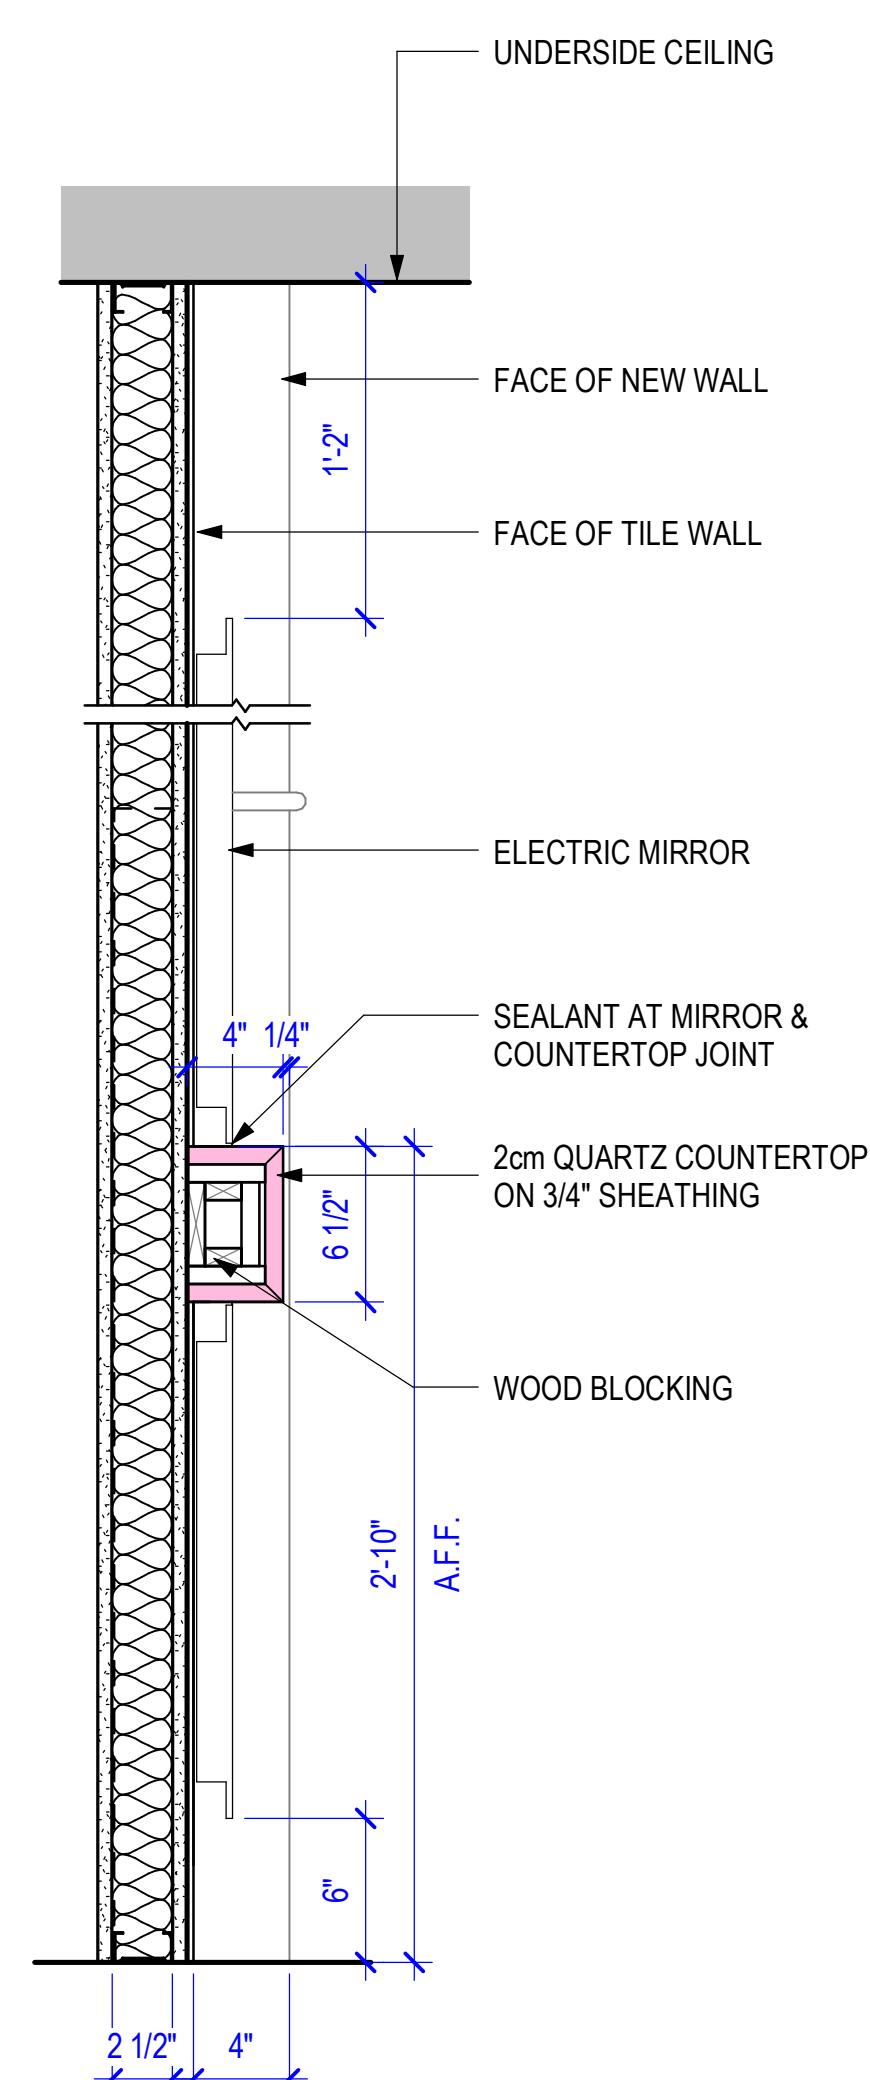

11 WALL MIRROR SHELF DETAIL @ WOMENS RR
1 1/2" = 1'-0"