





PHILANDER
SMITH
UNIVERSITY


M.L. HARRIS
AUDITORIUM
RENOVATION

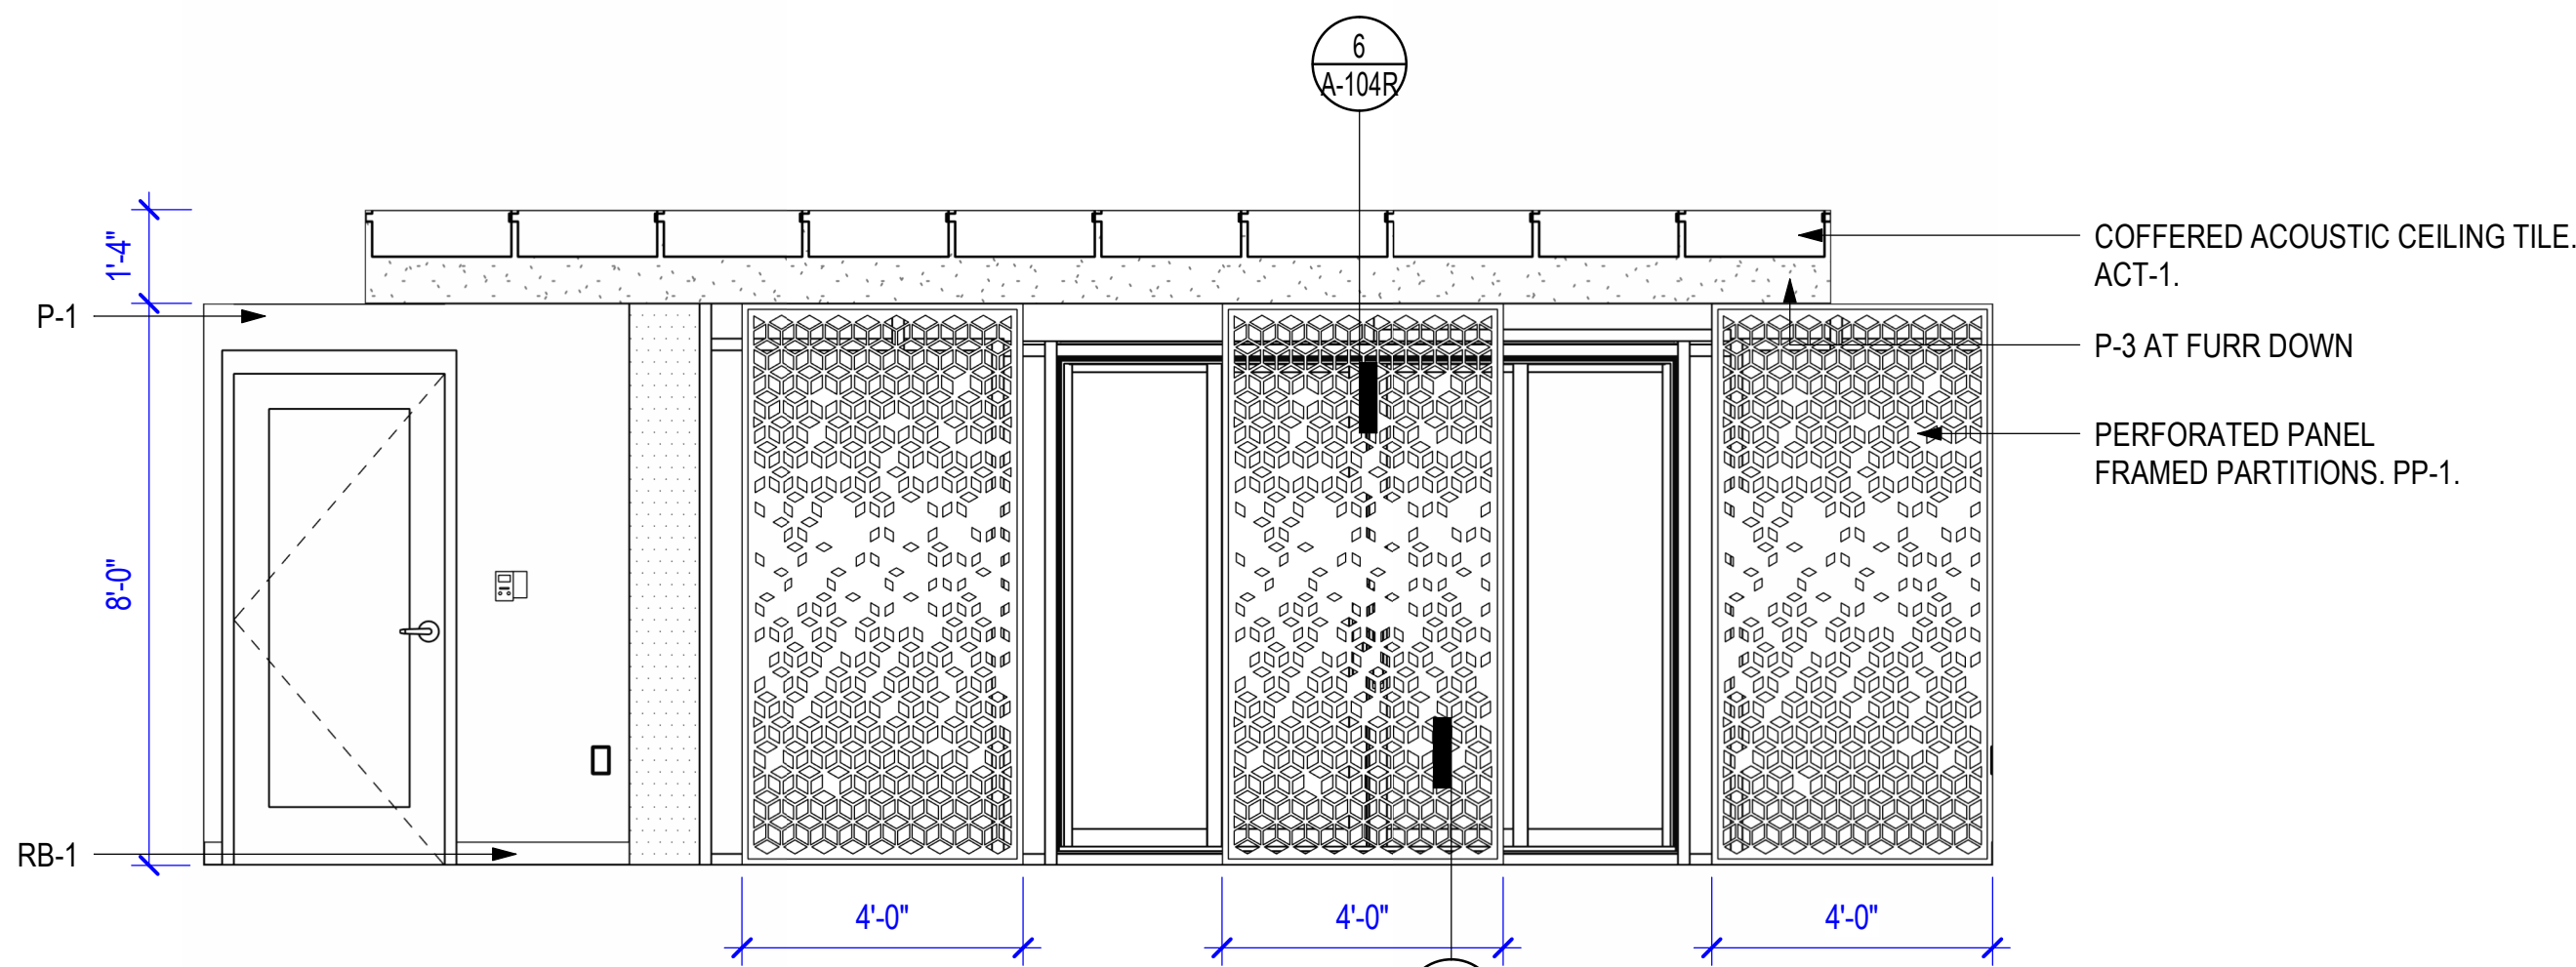


4 INTERIOR ELEVATION - COMPUTER LAB
3/8" = 1'-0"

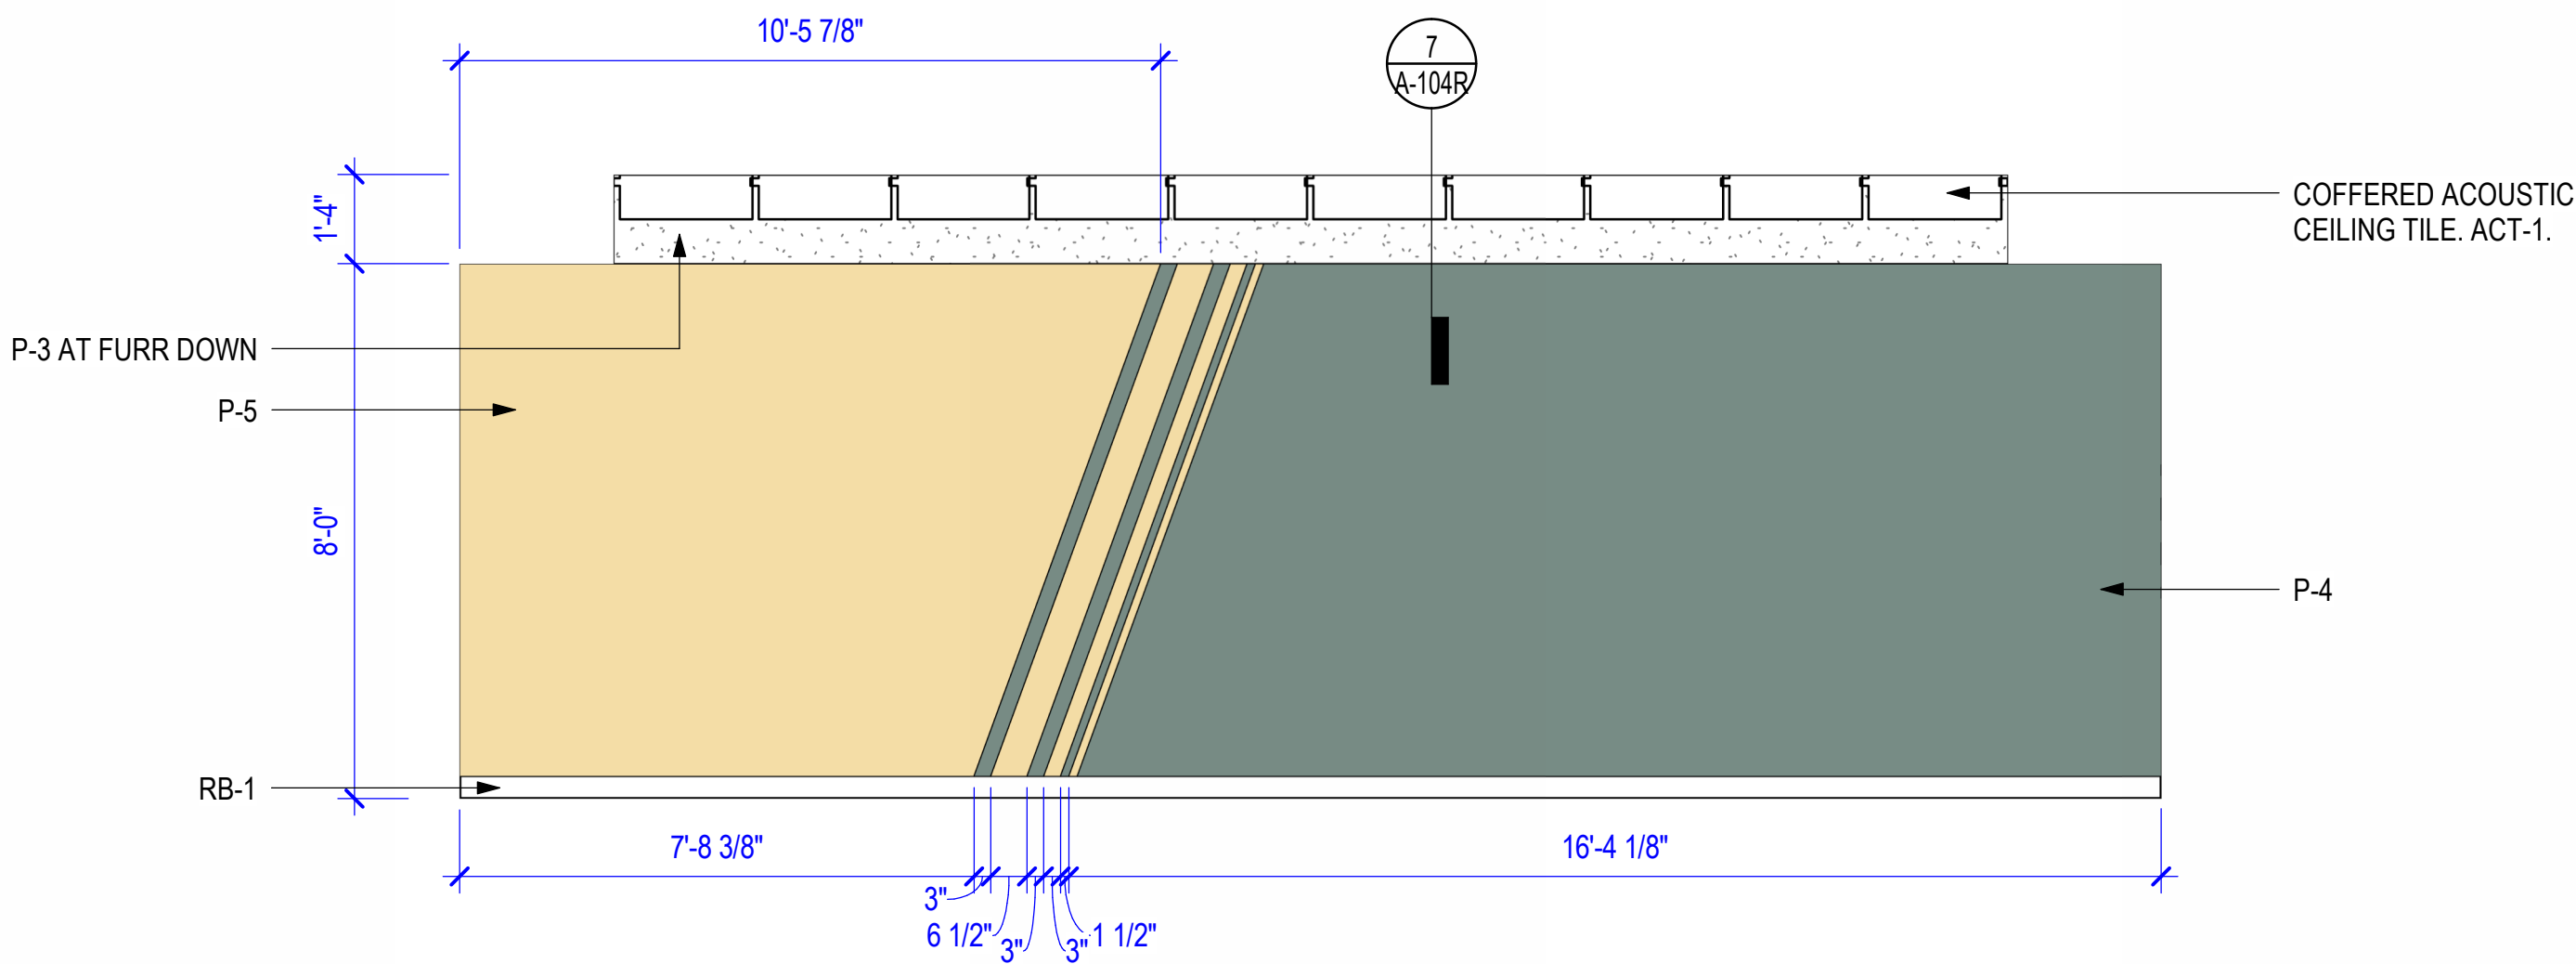

5 INTERIOR ELEVATION - COMPUTER LAB
3/8" = 1'-0"

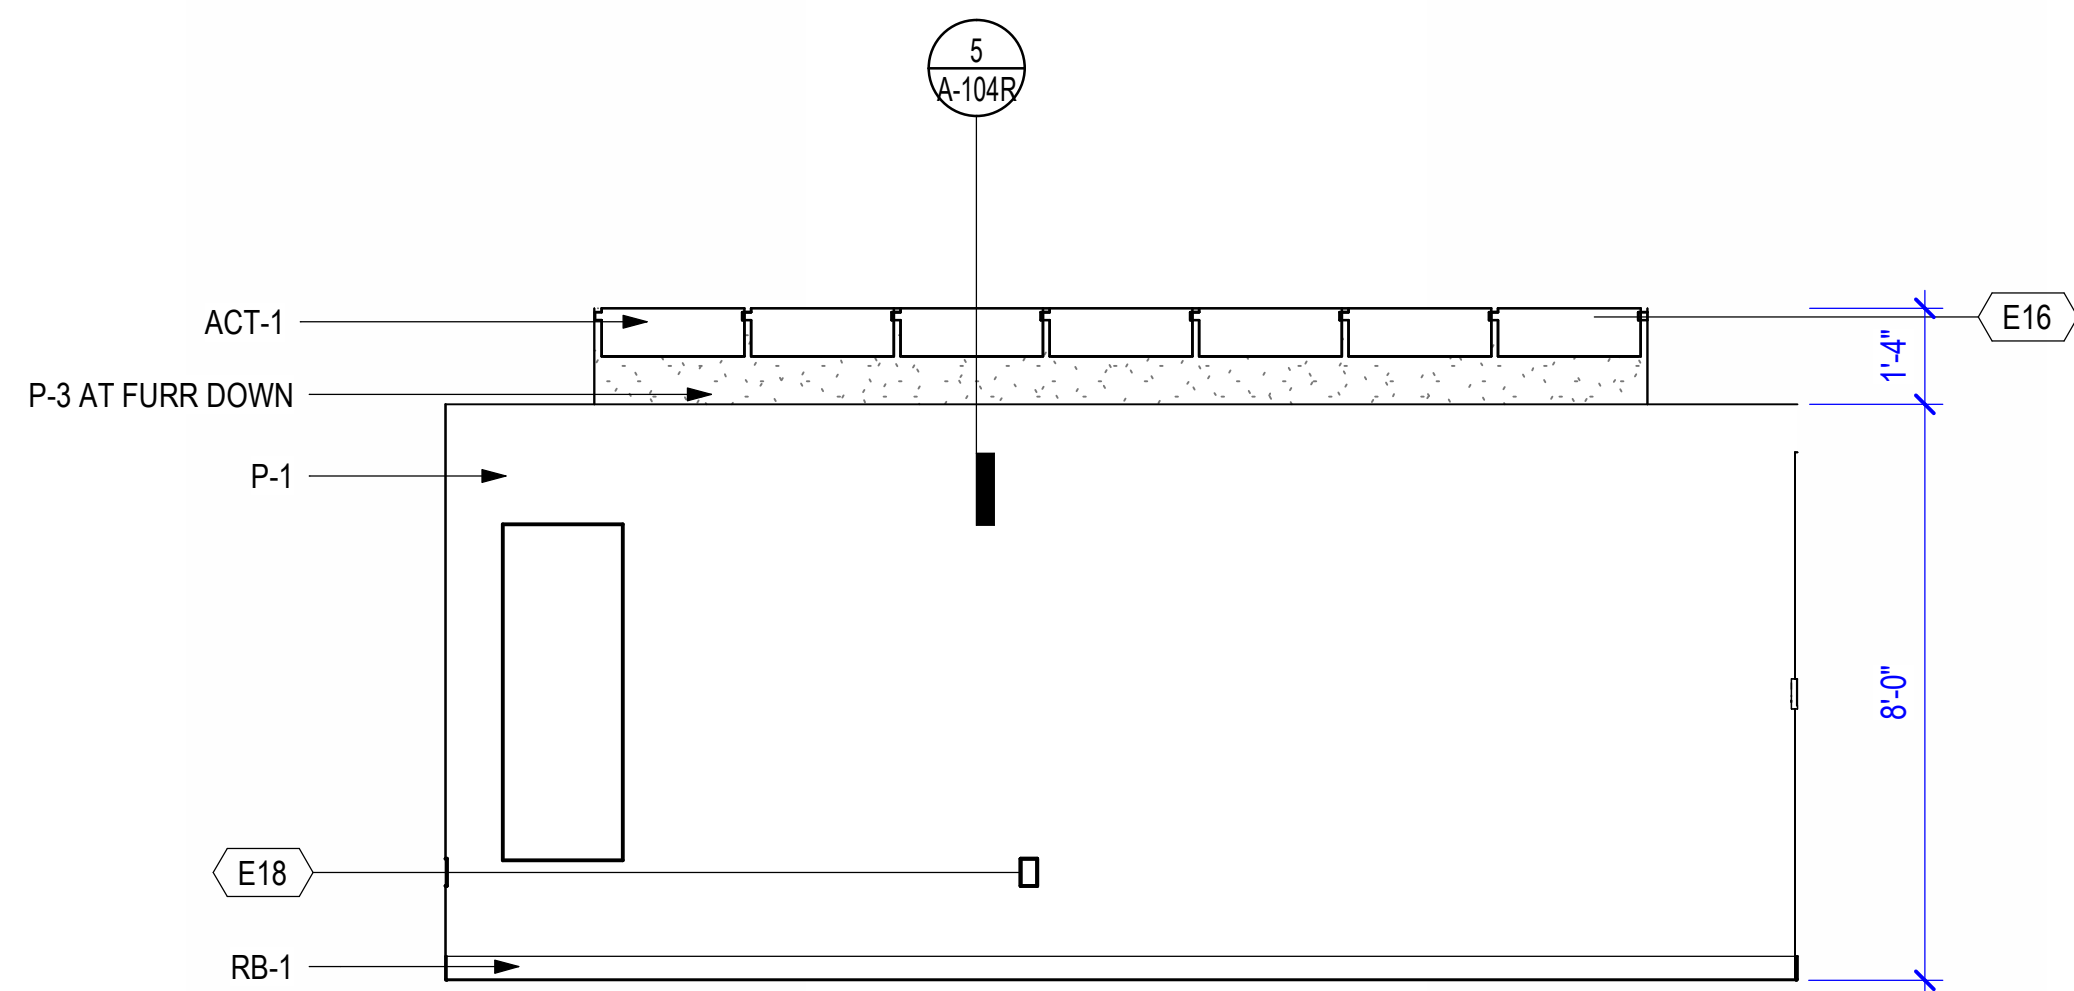

6 INTERIOR ELEVATION - COMPUTER LAB
3/8" = 1'-0"

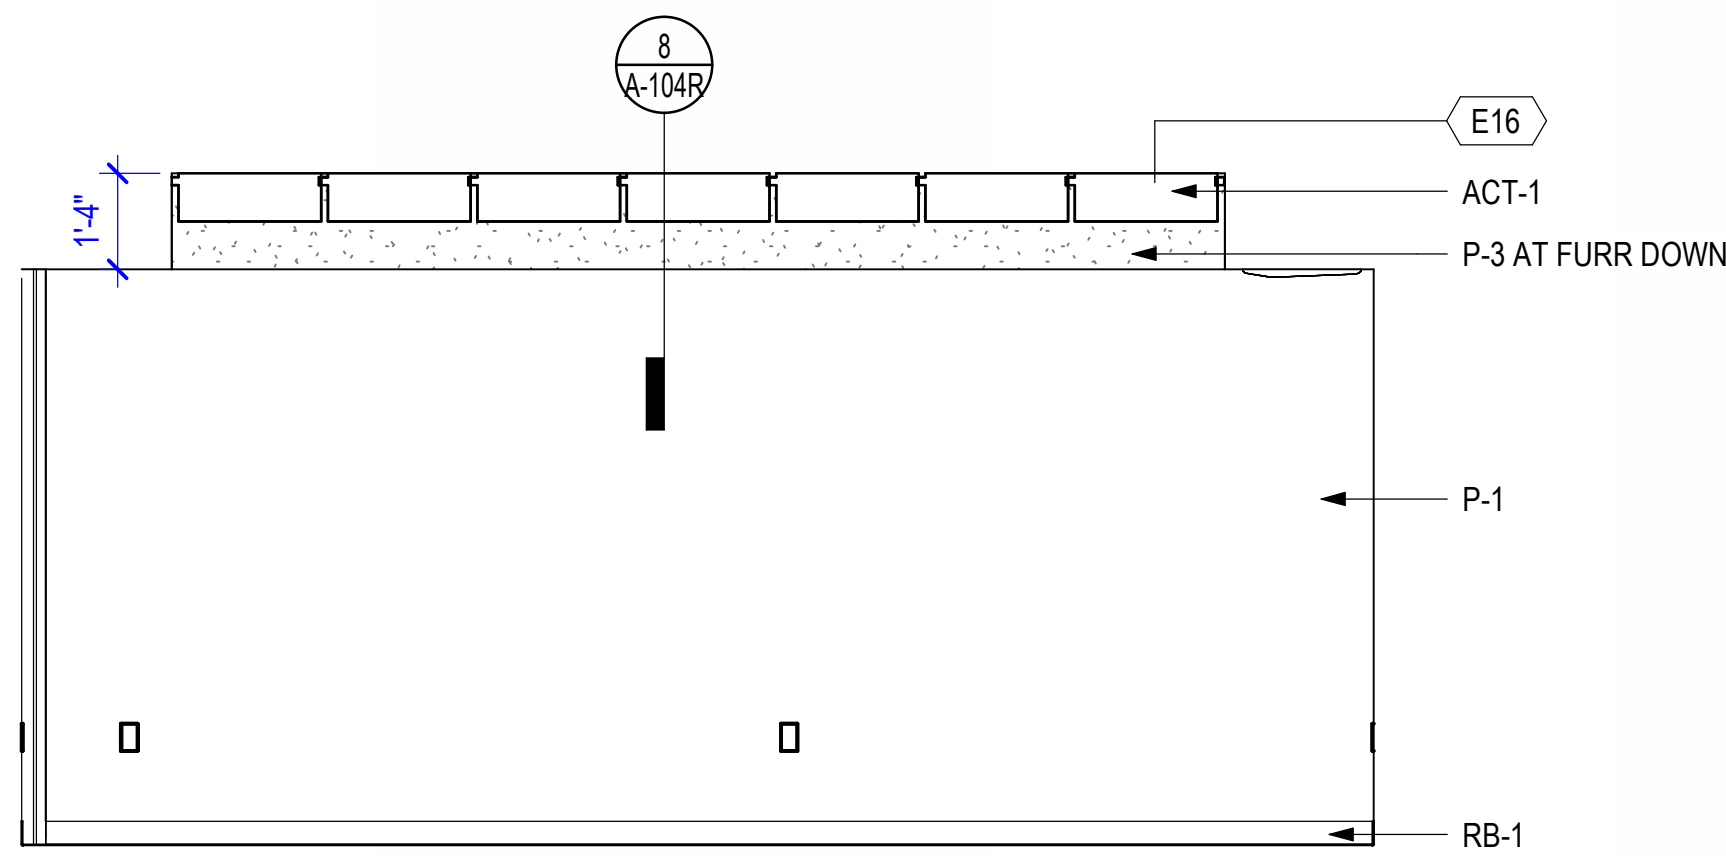

7 INTERIOR ELEVATION - COMPUTER LAB
3/8" = 1'-0"

VOLUME 2

CONSTRUCTION
DOCUMENTS

No.	Date	Description



- Notes
1. CROMWELL ARCHITECTS ENGINEERS, INC. ALL RIGHTS RESERVED
 2. THIS SHEET DESIGNED FOR COLOR PRINTING. CRITICAL INFORMATION MAY BE LOST WITH BLACK AND WHITE PRINTING.

Project Number 2024-060
Issue Date 09-10-2026
Sheet Title

INTERIOR ELEVATIONS

Sheet Number

A-403