




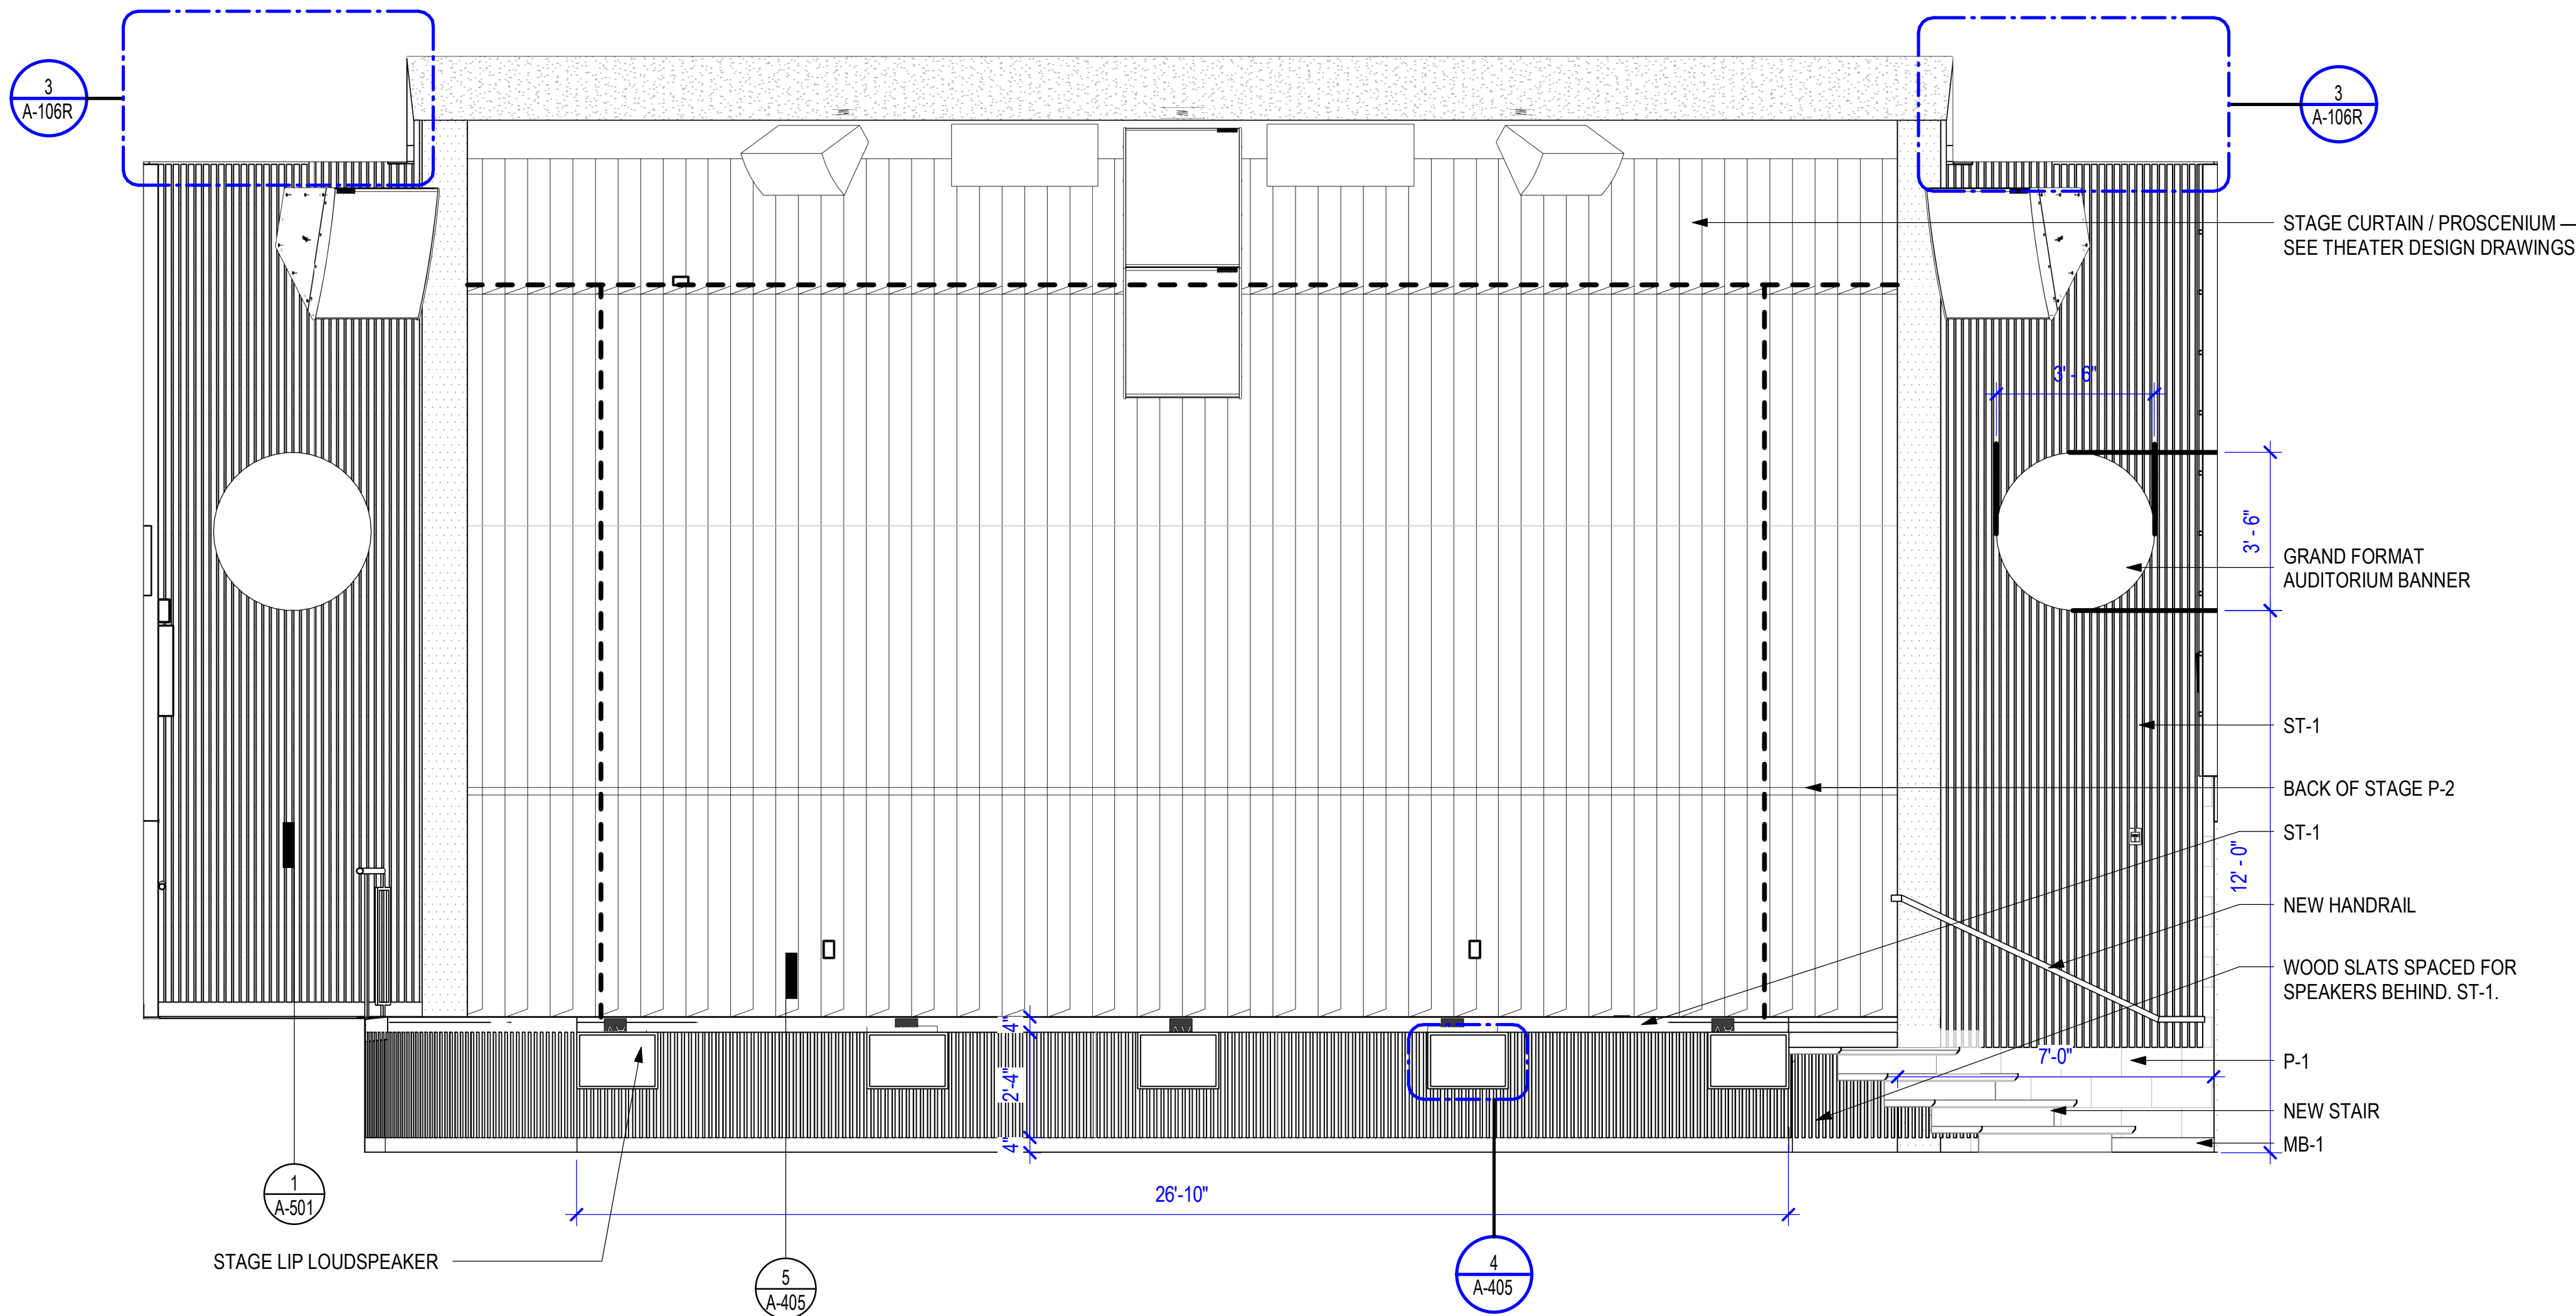


1 INTERIOR ELEVATIONS - AUDITORIUM STAGE
3/8" = 1'-0"

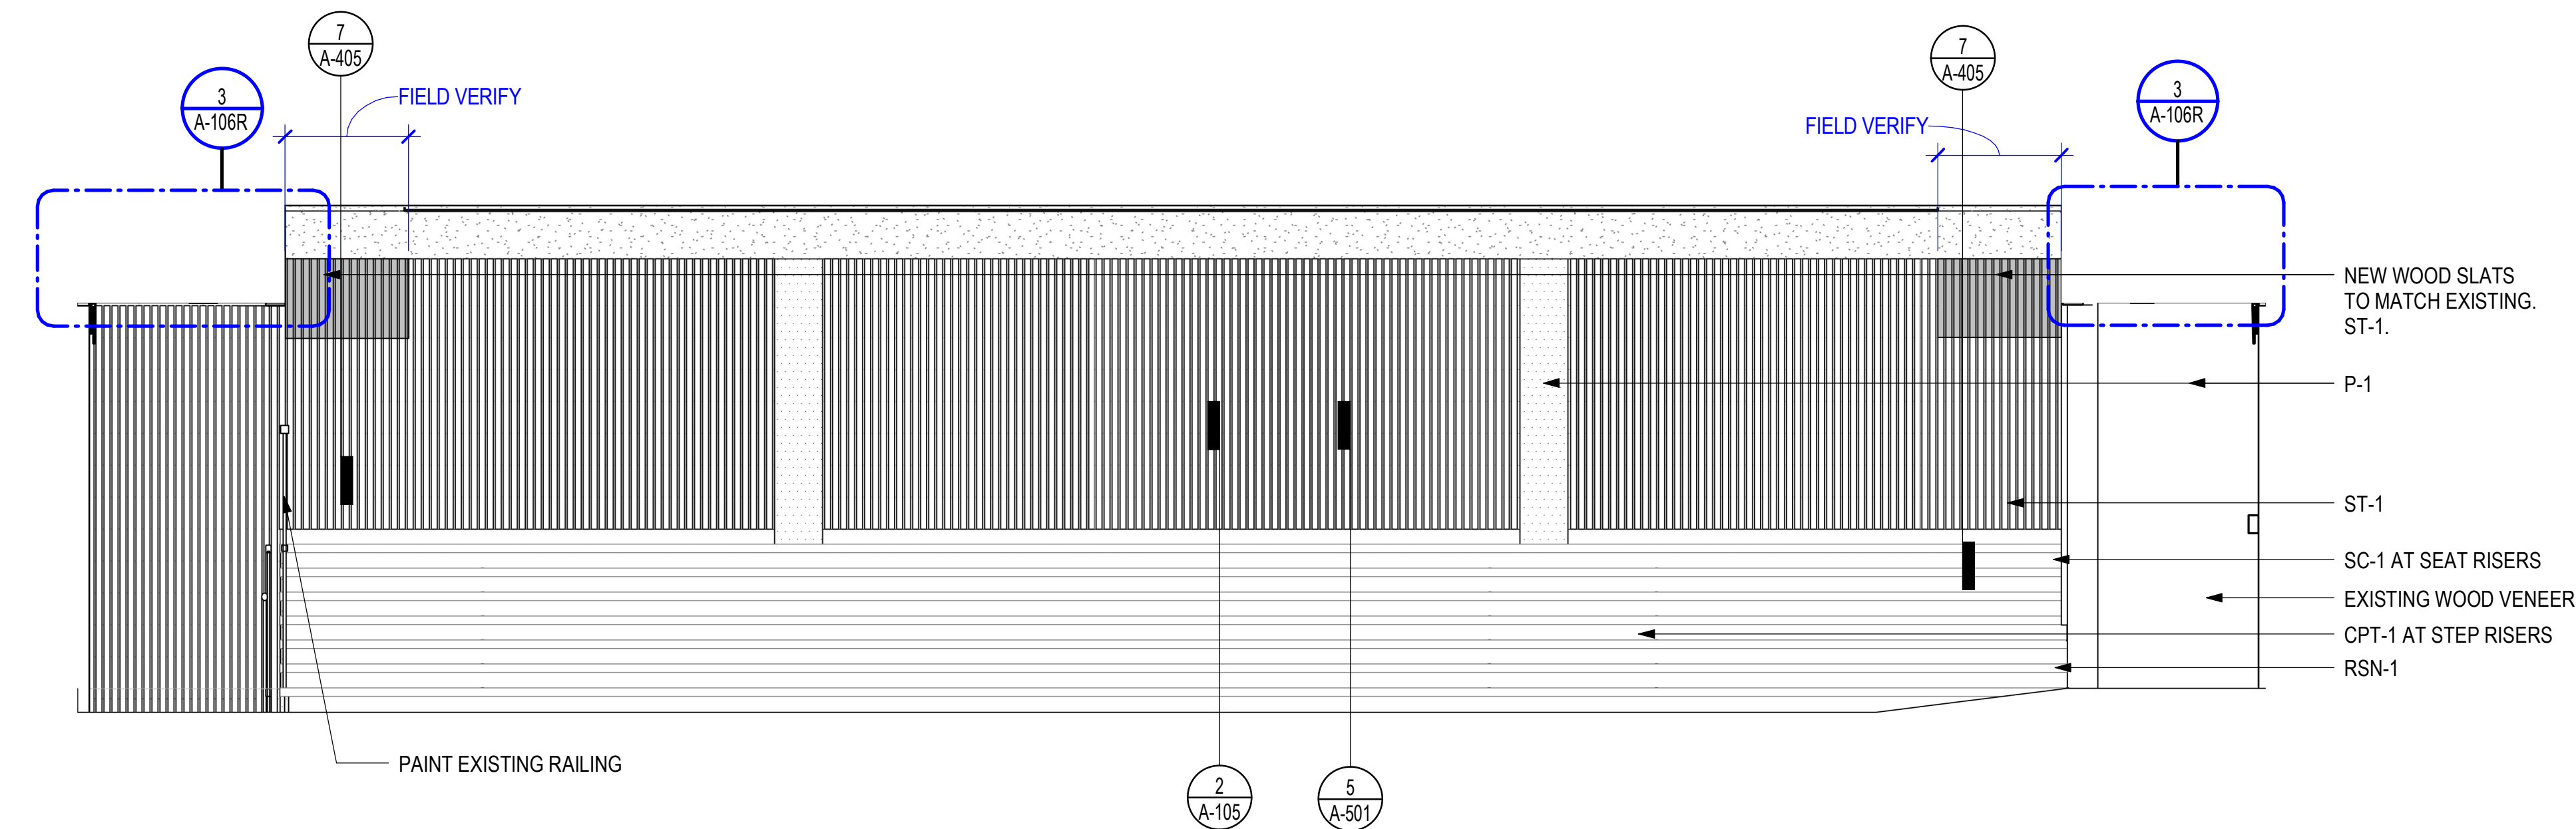


2 INTERIOR ELEVATIONS - AUDITORIUM BALCONY
3/8" = 1'-0"

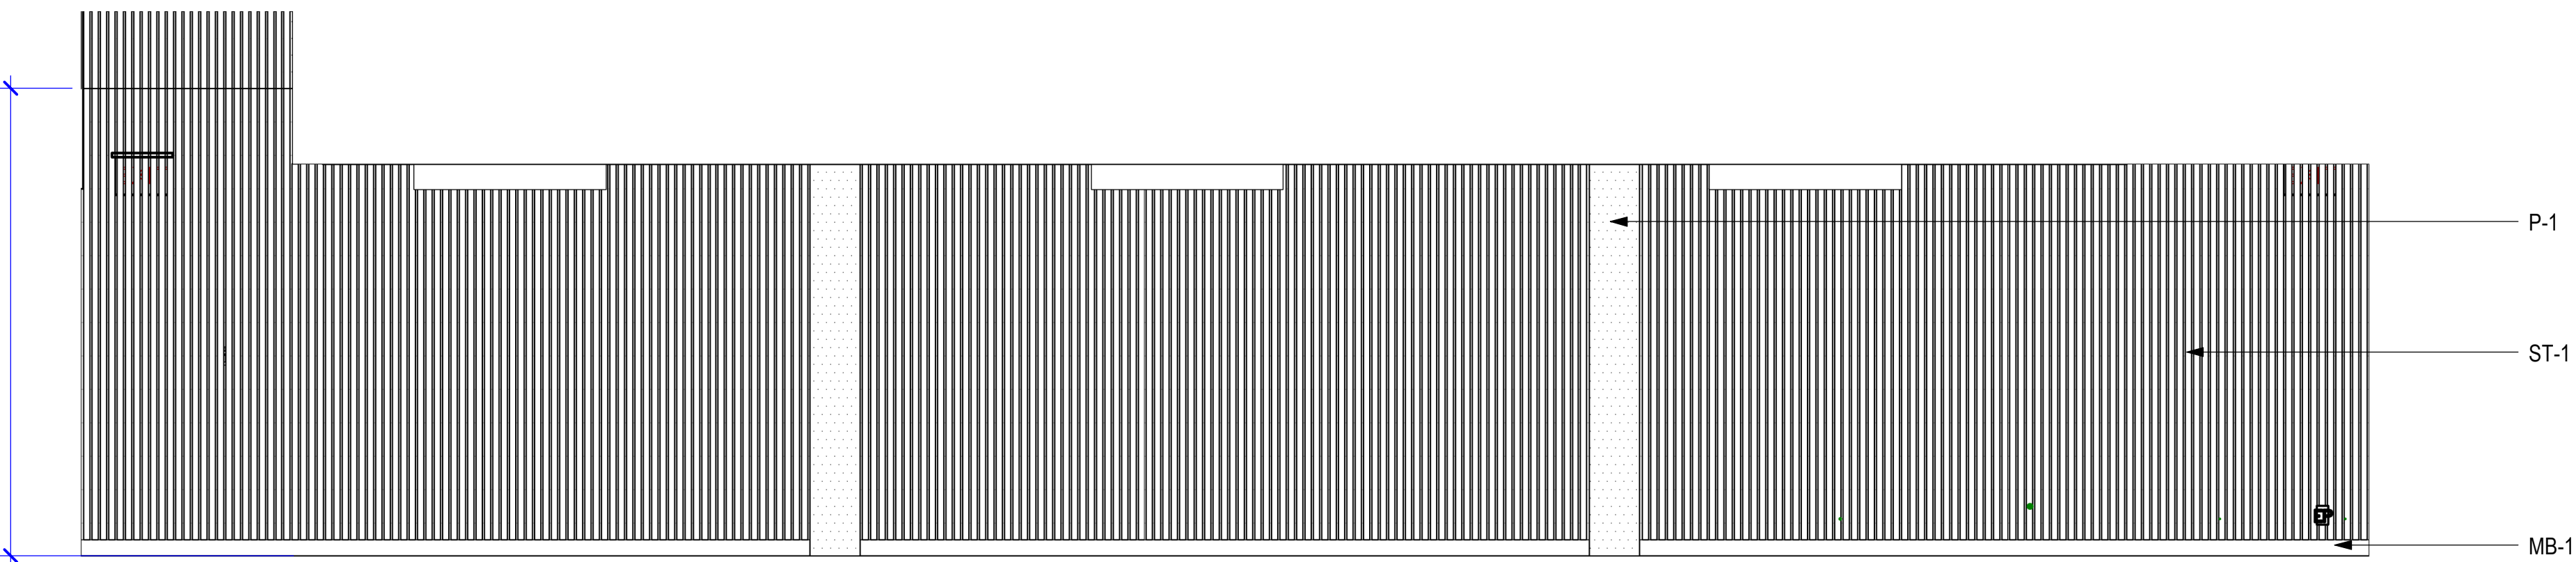


3 INTERIOR ELEVATIONS - AUDITORIUM
3/8" = 1'-0"

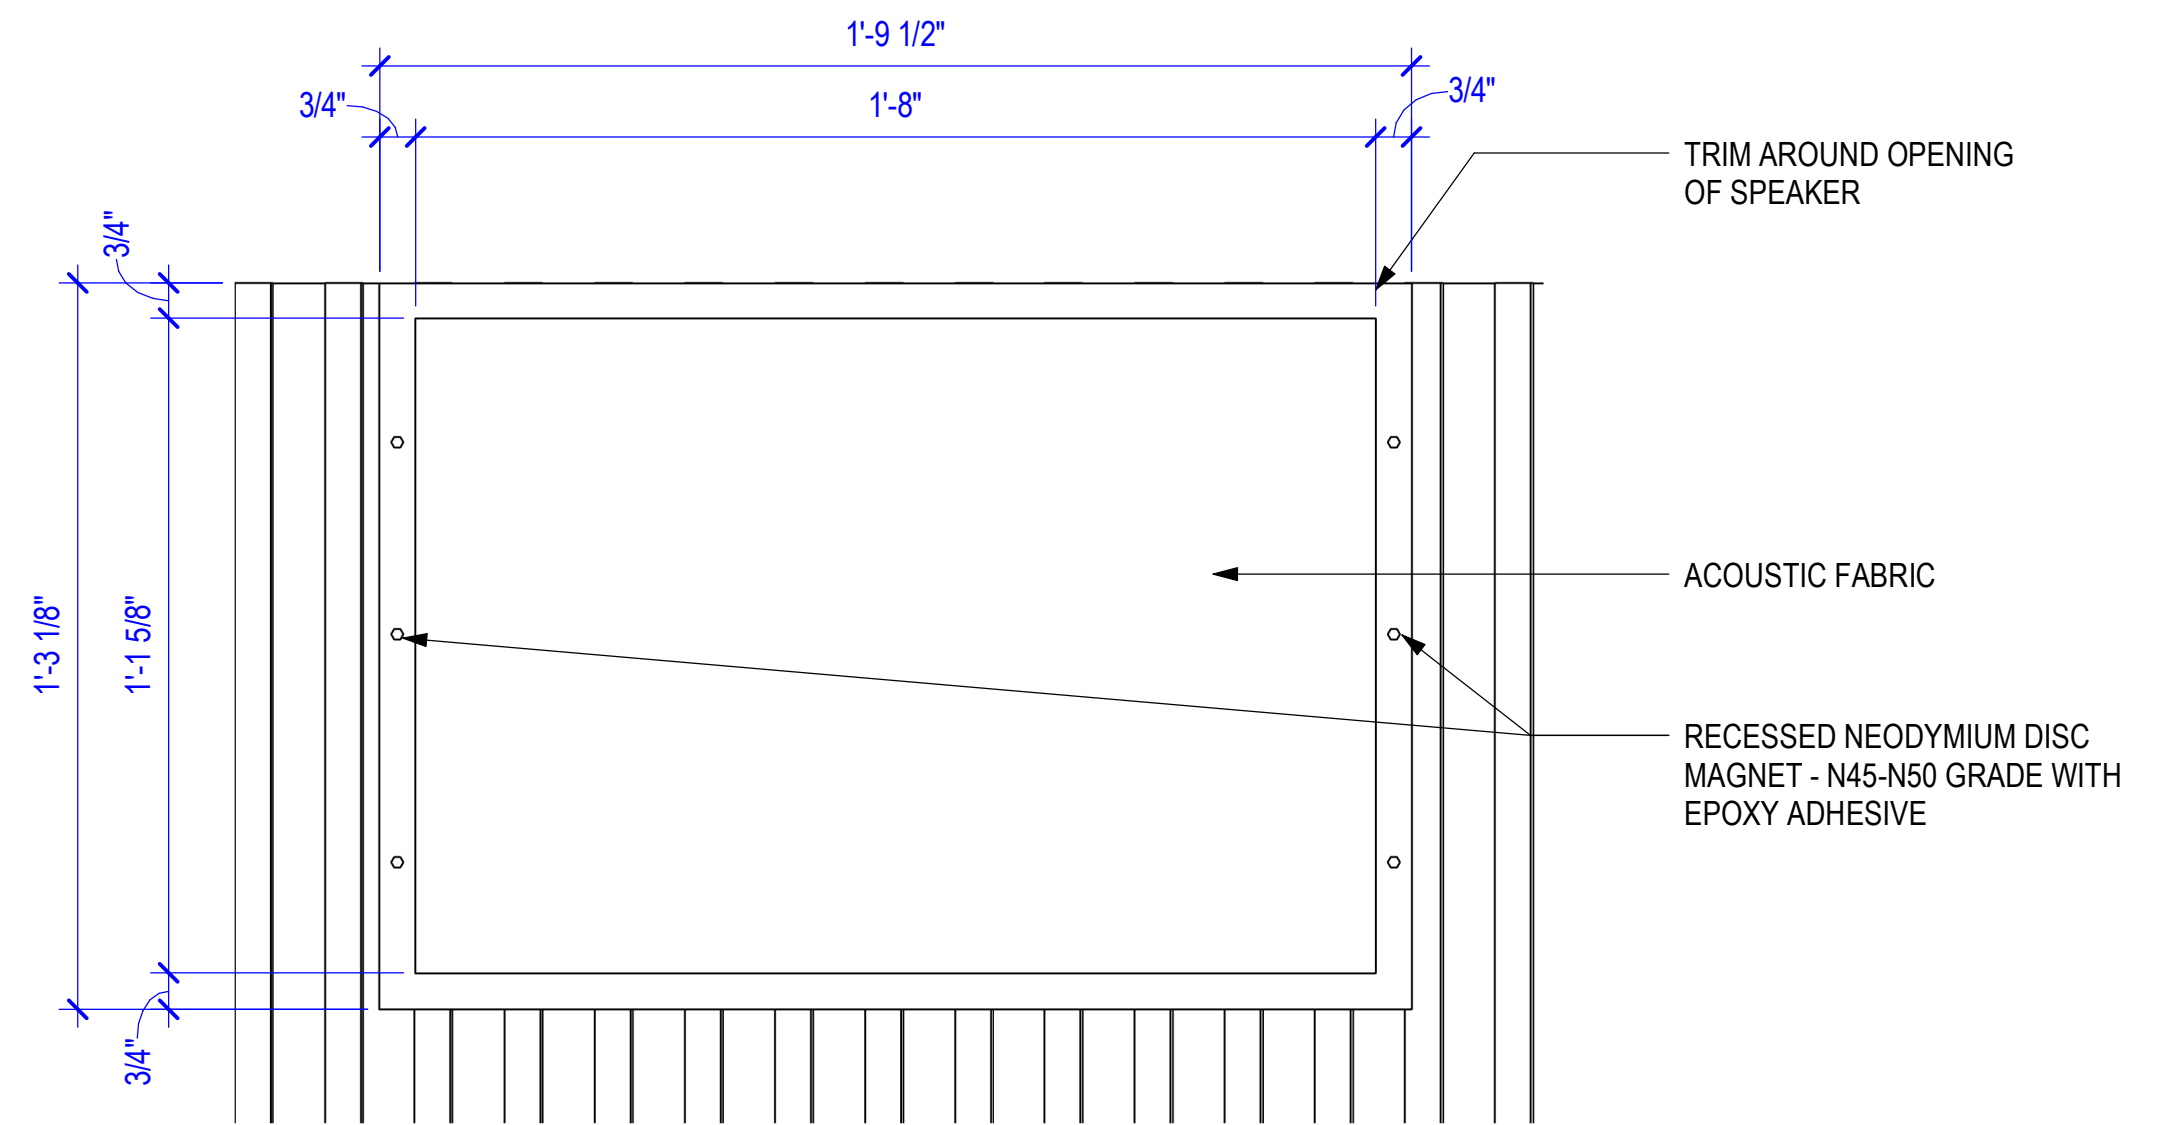


4 REMOVABLE SPEAKER PANEL - DETAIL
3" = 1'-0"

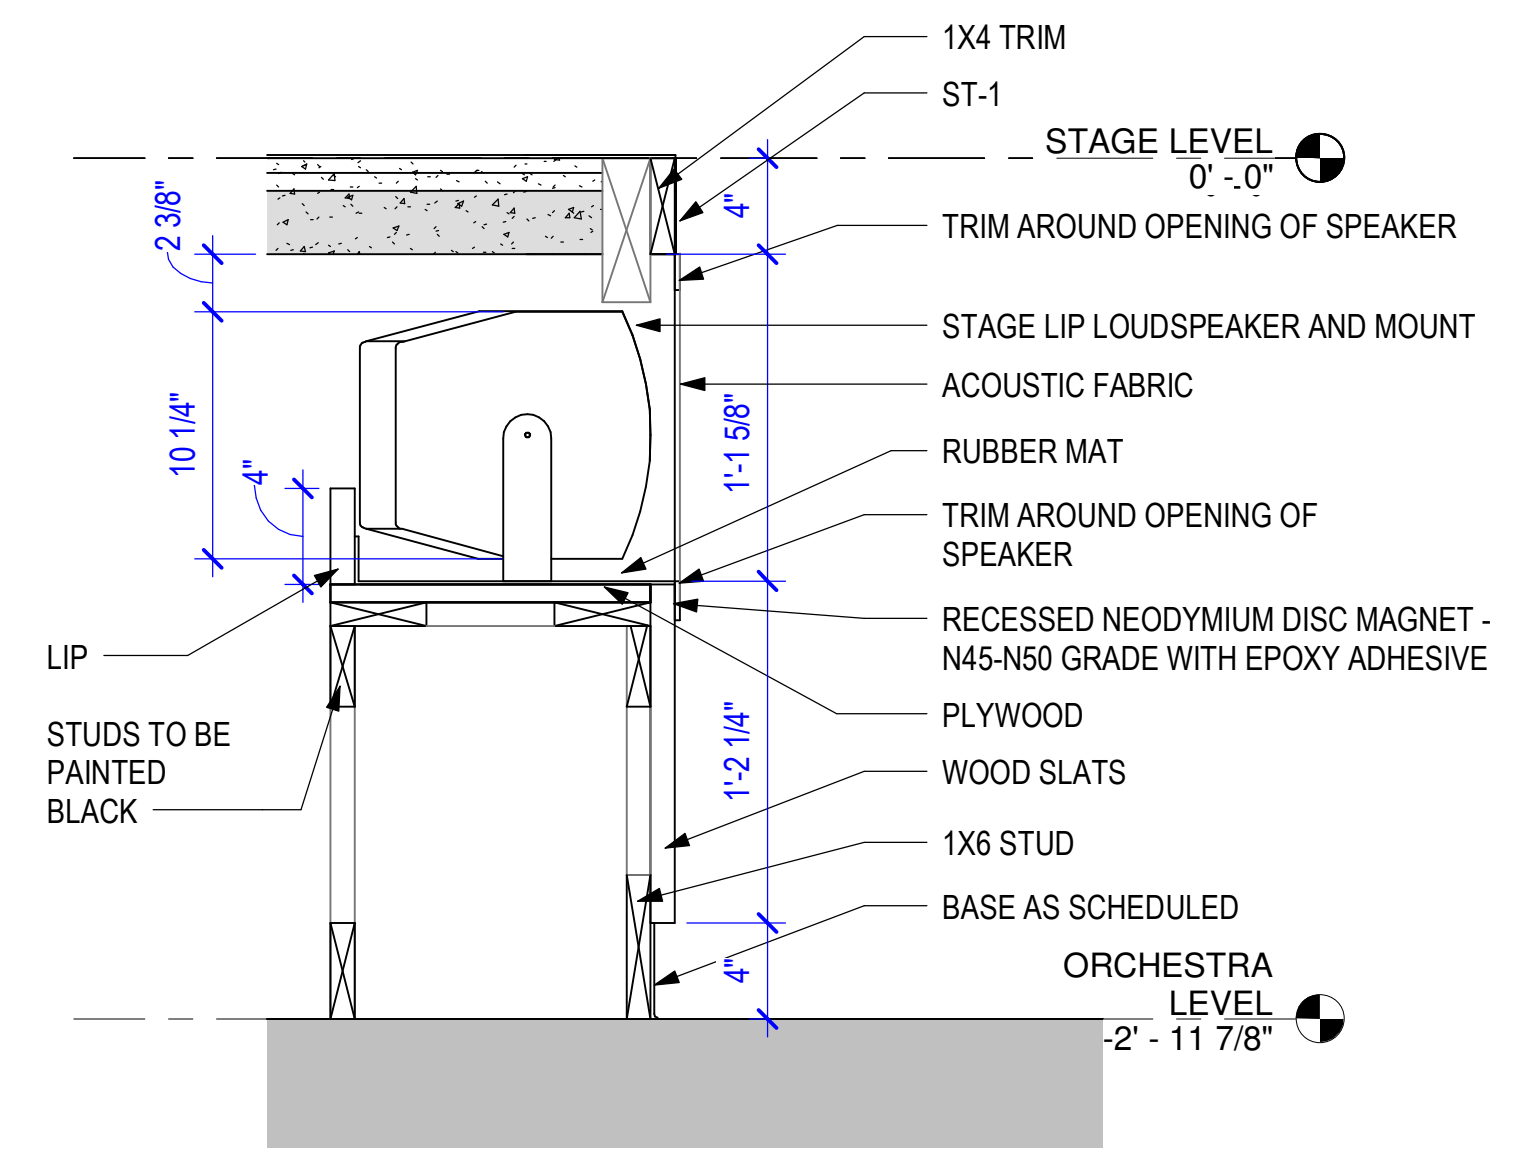

5 AUDITORIUM STAGE FACADE - SECTION DETAIL
1 1/2" = 1'-0"

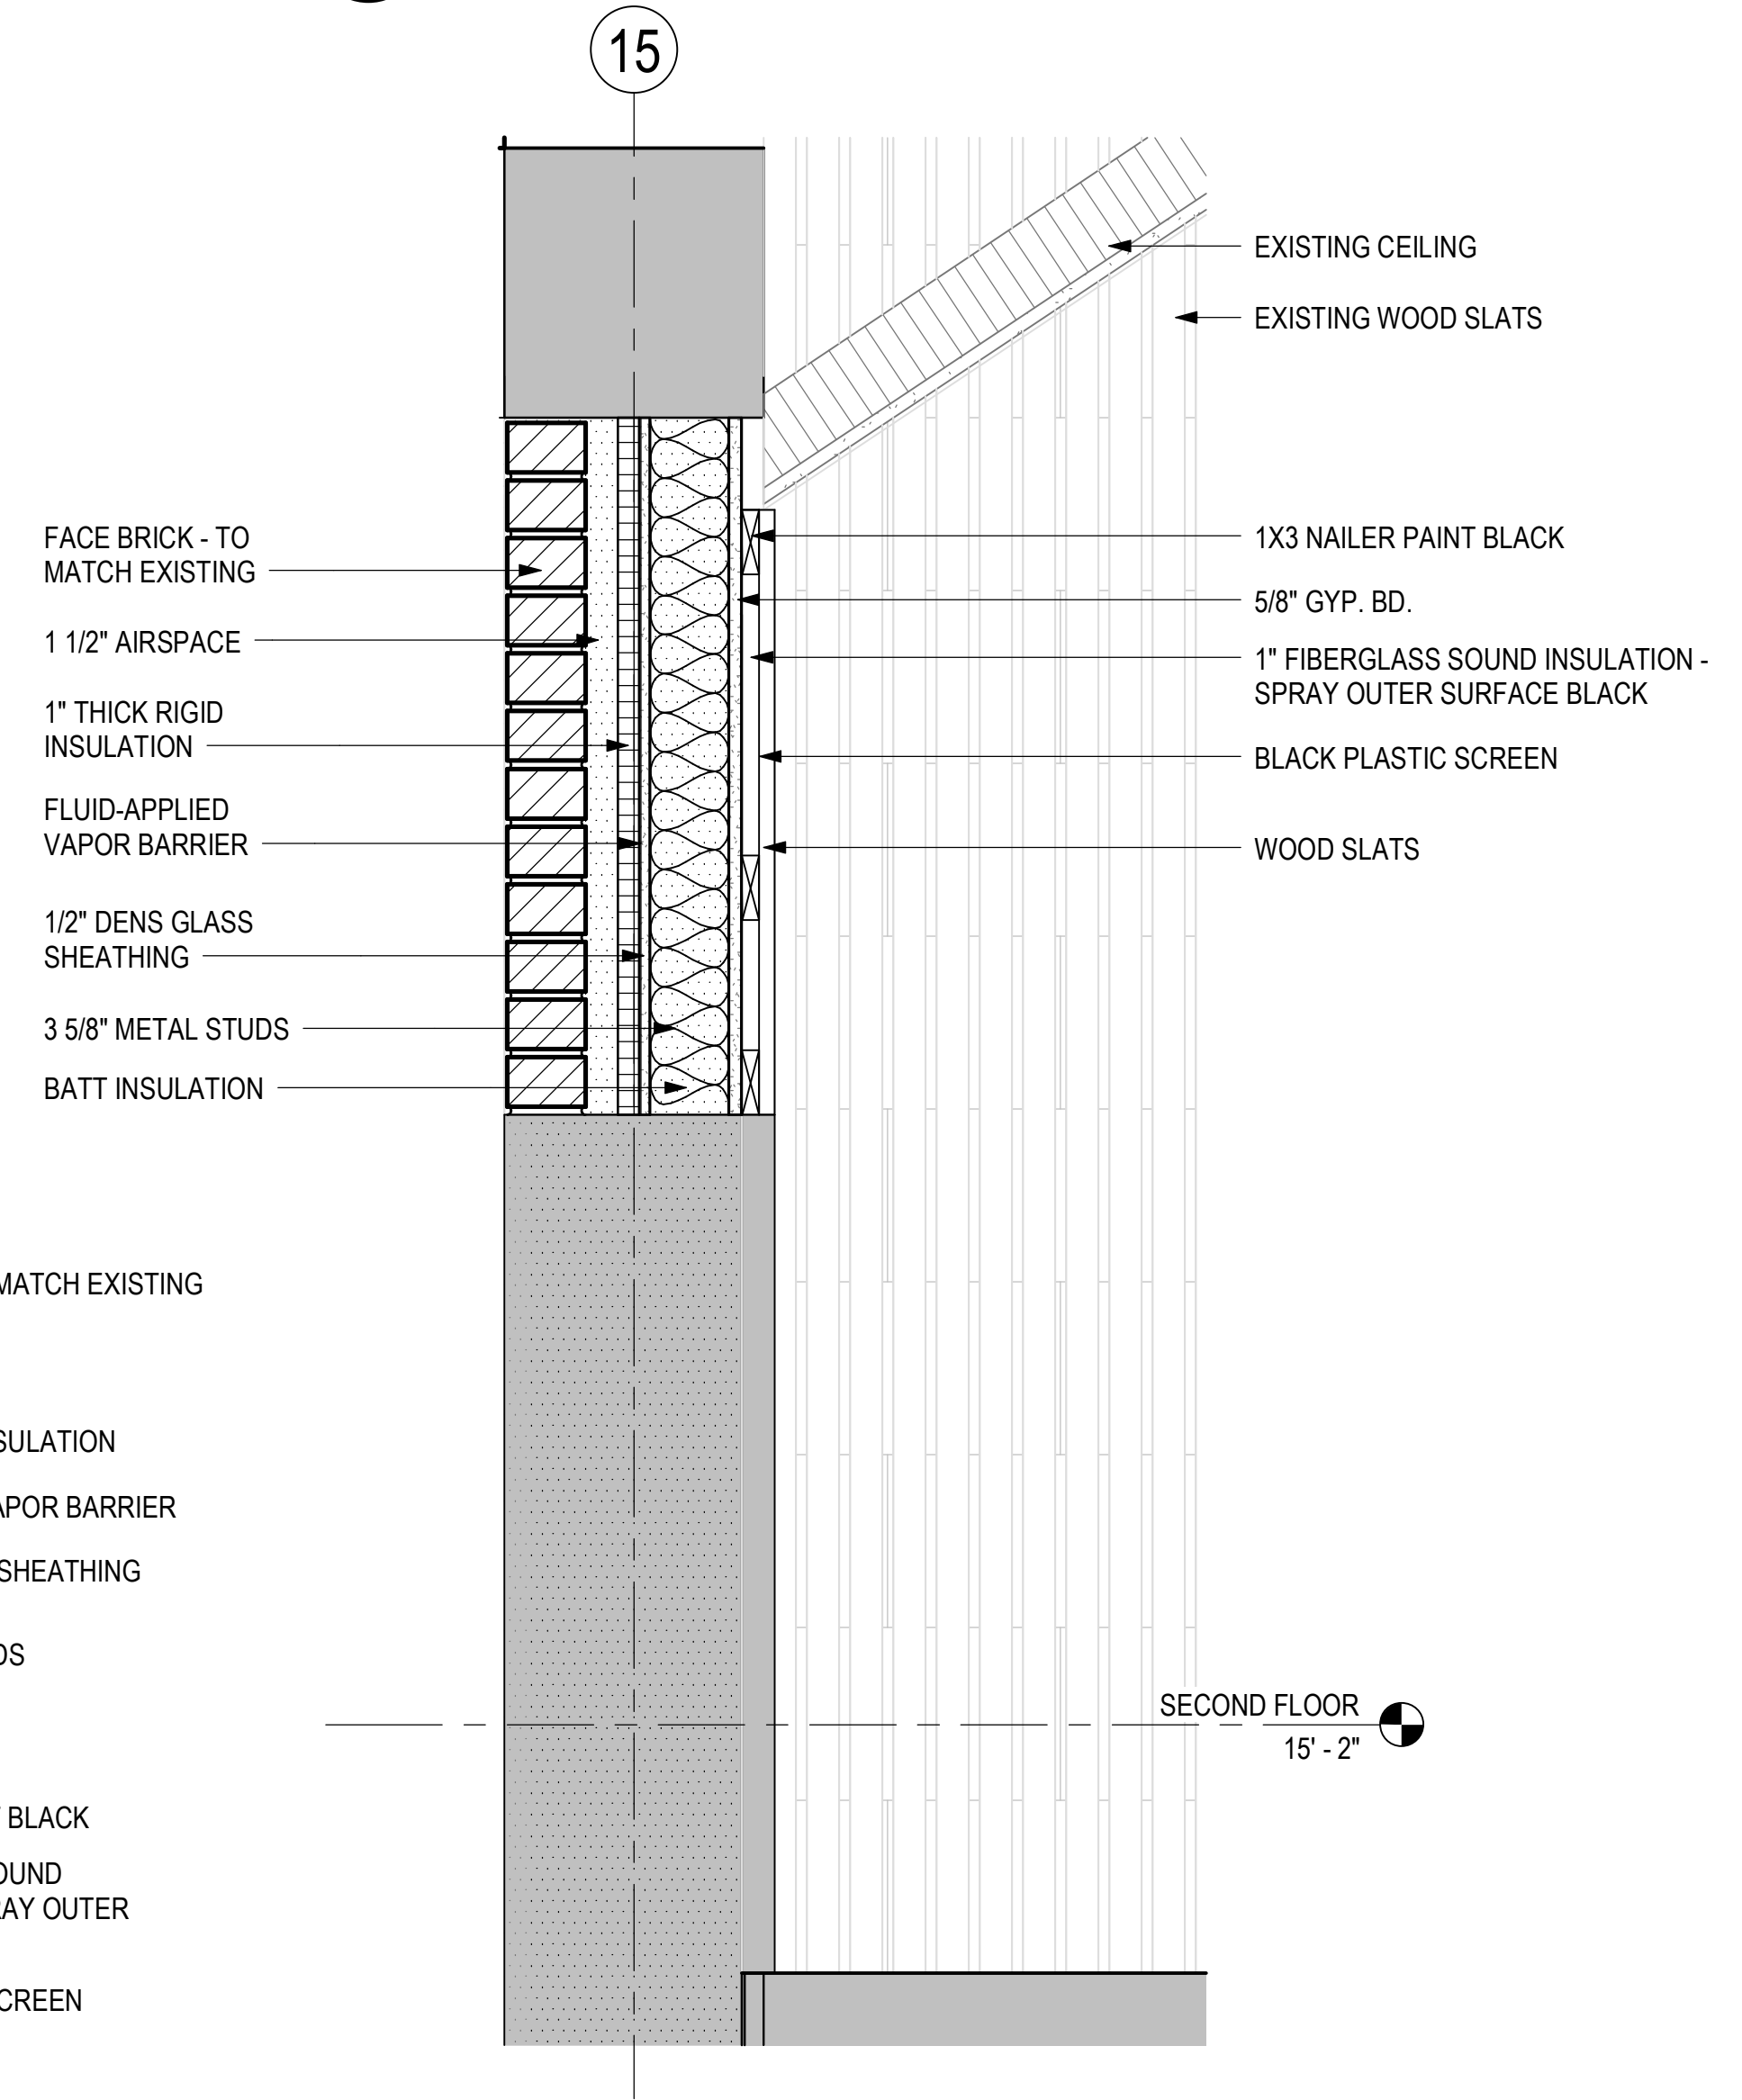


7 WOOD SLAT WALL INFILL - HEAD DETAIL
1 1/2" = 1'-0"

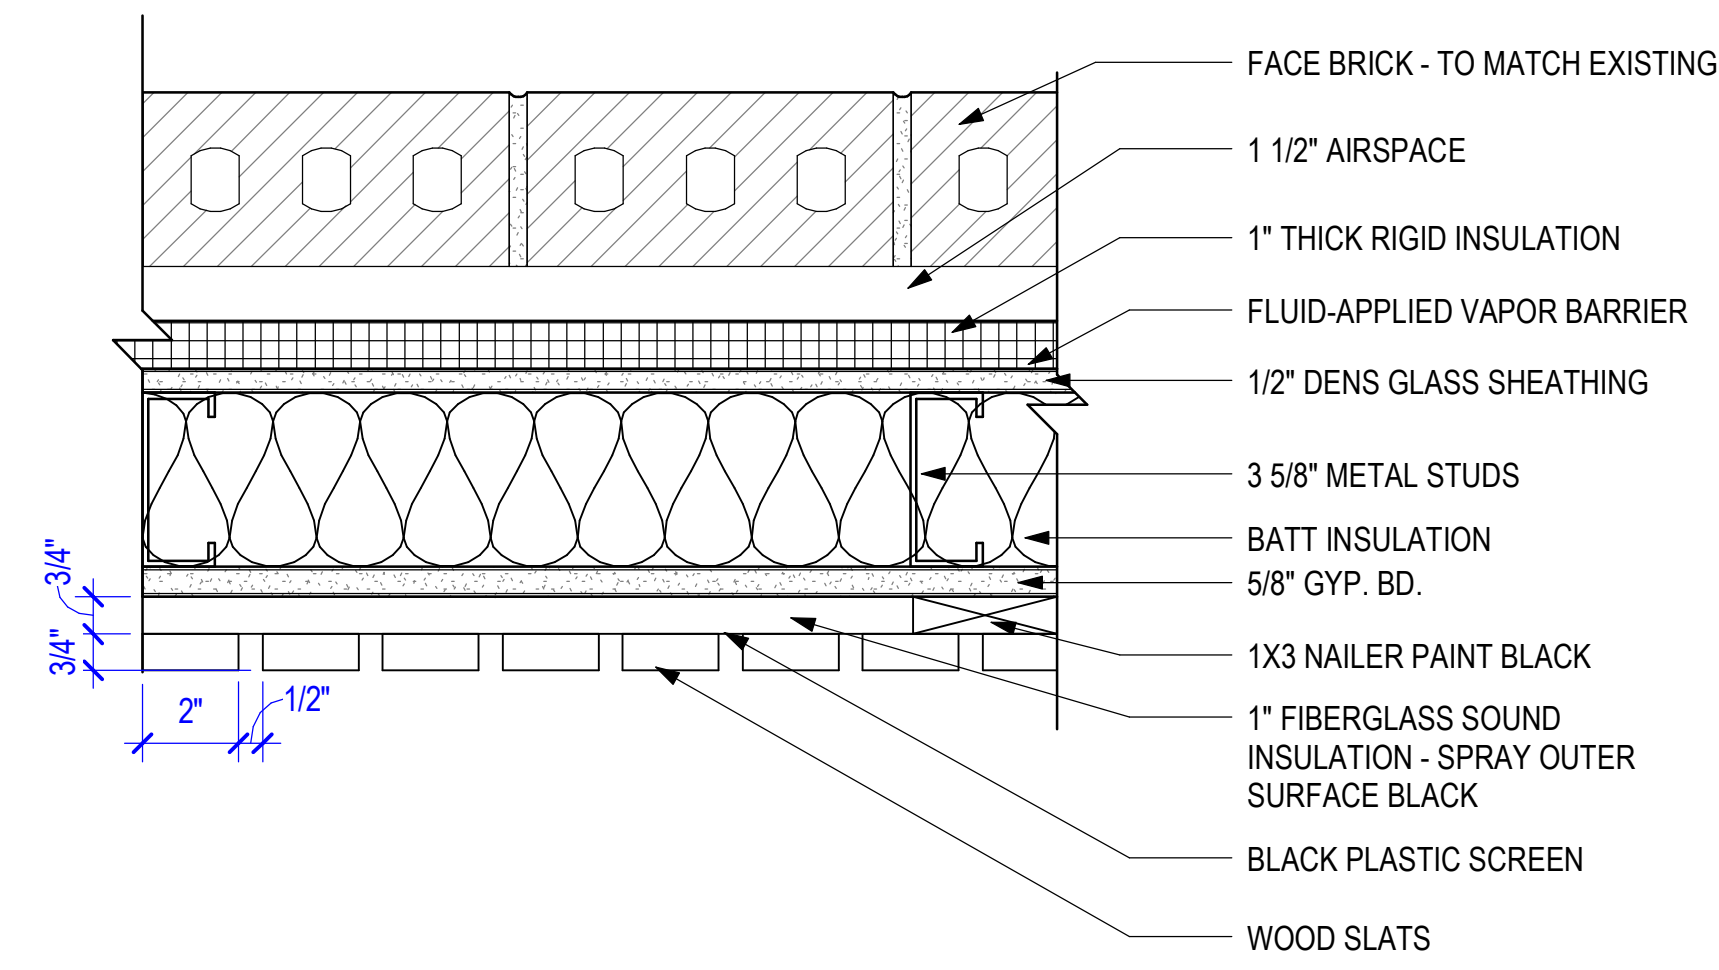

6 WOOD SLAT WALL INFILL - JAMB DETAIL
3" = 1'-0"

Revisions	No.	Date	Description

Stamp

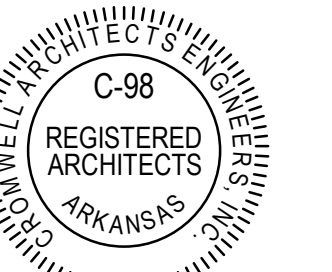

Notes

- CROMWELL ARCHITECTS ENGINEERS, INC. ALL RIGHTS RESERVED
- THIS SHEET DESIGNED FOR COLOR PRINTING. CRITICAL INFORMATION MAY BE LOST WITH BLACK AND WHITE PRINTING.

Project Number

2024-060

Issue Date

09-10-2026

Sheet Title

INTERIOR ELEVATIONS

Sheet Number

A-405