



PHILANDER
SMITH
UNIVERSITY

M.L. HARRIS
AUDITORIUM
RENOVATION

Volume
VOLUME 1

Design Phase
CONSTRUCTION
DOCUMENTS

Revisions		
No.	Date	Description

Stamp

CROMWELL ARCHITECTS ENGINEERS, INC.
REGISTERED ARCHITECTS
ARKANSAS


REGISTERED ARCHITECT
CHRISTOPHER D. CROMWELL
No. 4020
ARKANSAS

09-10-2026


Notes
1. CROMWELL ARCHITECTS ENGINEERS, INC.
ALL RIGHTS RESERVED
2. THIS SHEET DESIGNED FOR COLOR PRINTING.
CRITICAL INFORMATION MAY BE LOST WITH
BLACK AND WHITE PRINTING.
Project Number 2024-060
Issue Date 09-10-2026
Sheet Title

MILLWORK DETAILS


Sheet Number
A-701

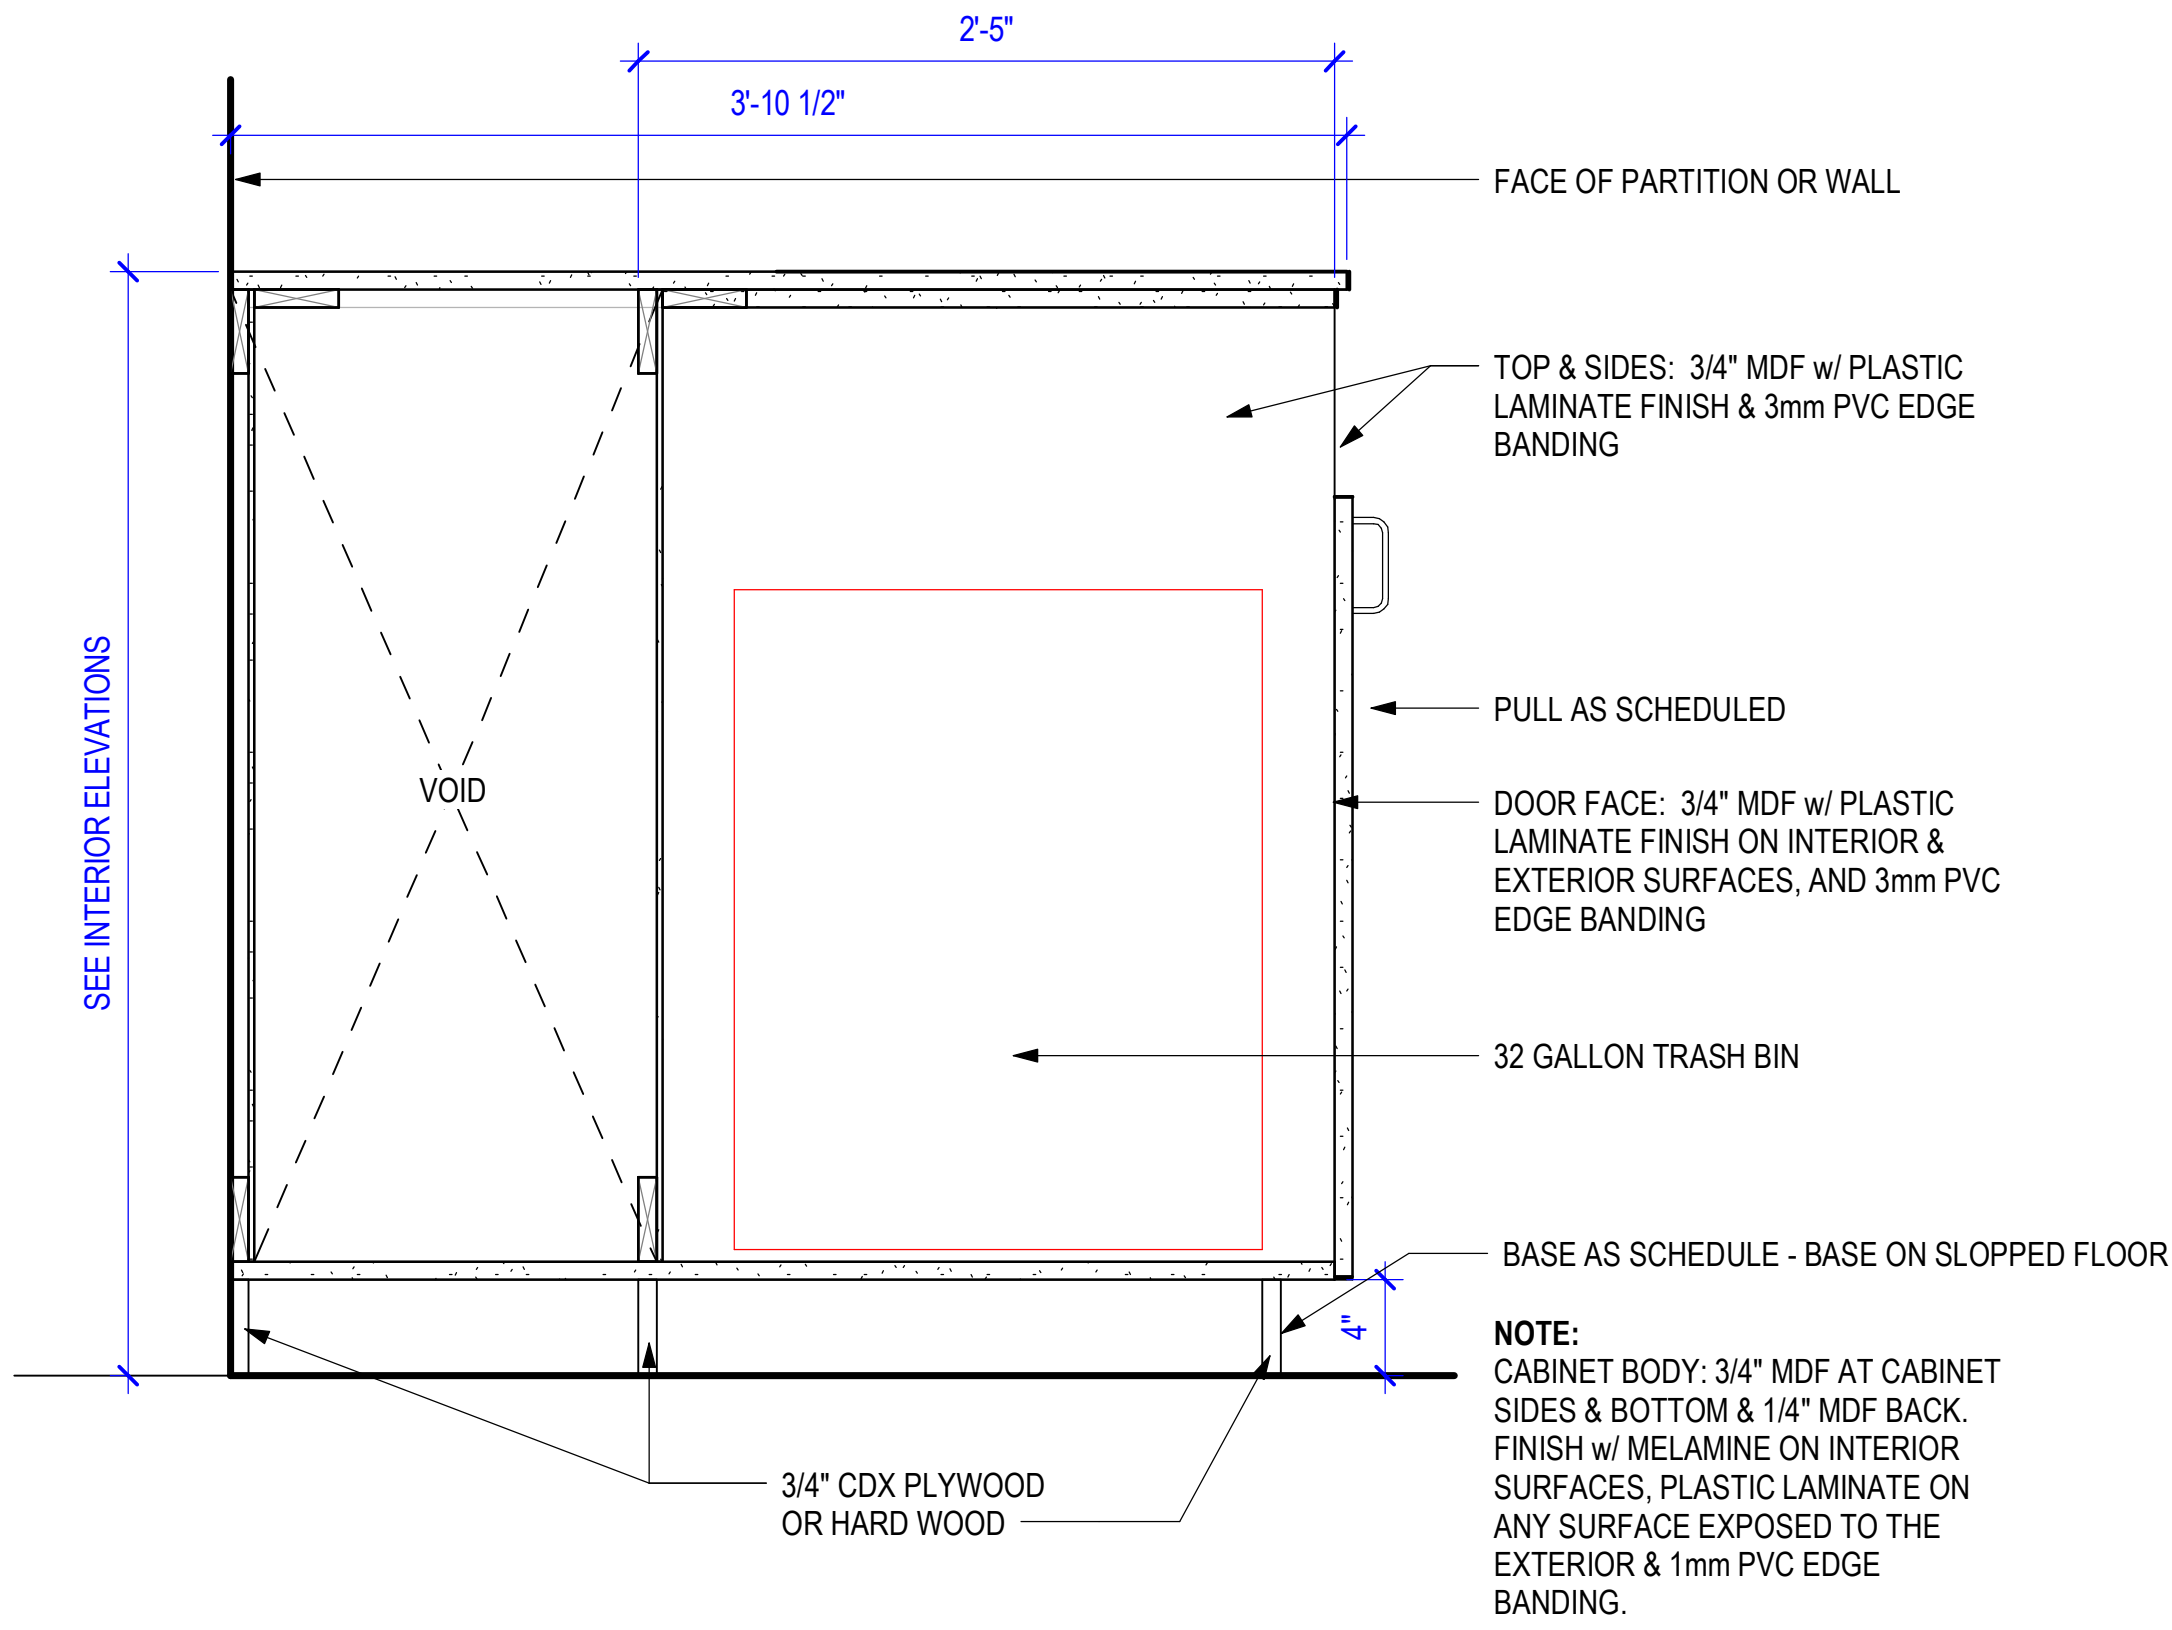


1 BASE CABINET, LAMINATE w/ DOORS & TRASH
1 1/2" = 1'-0"

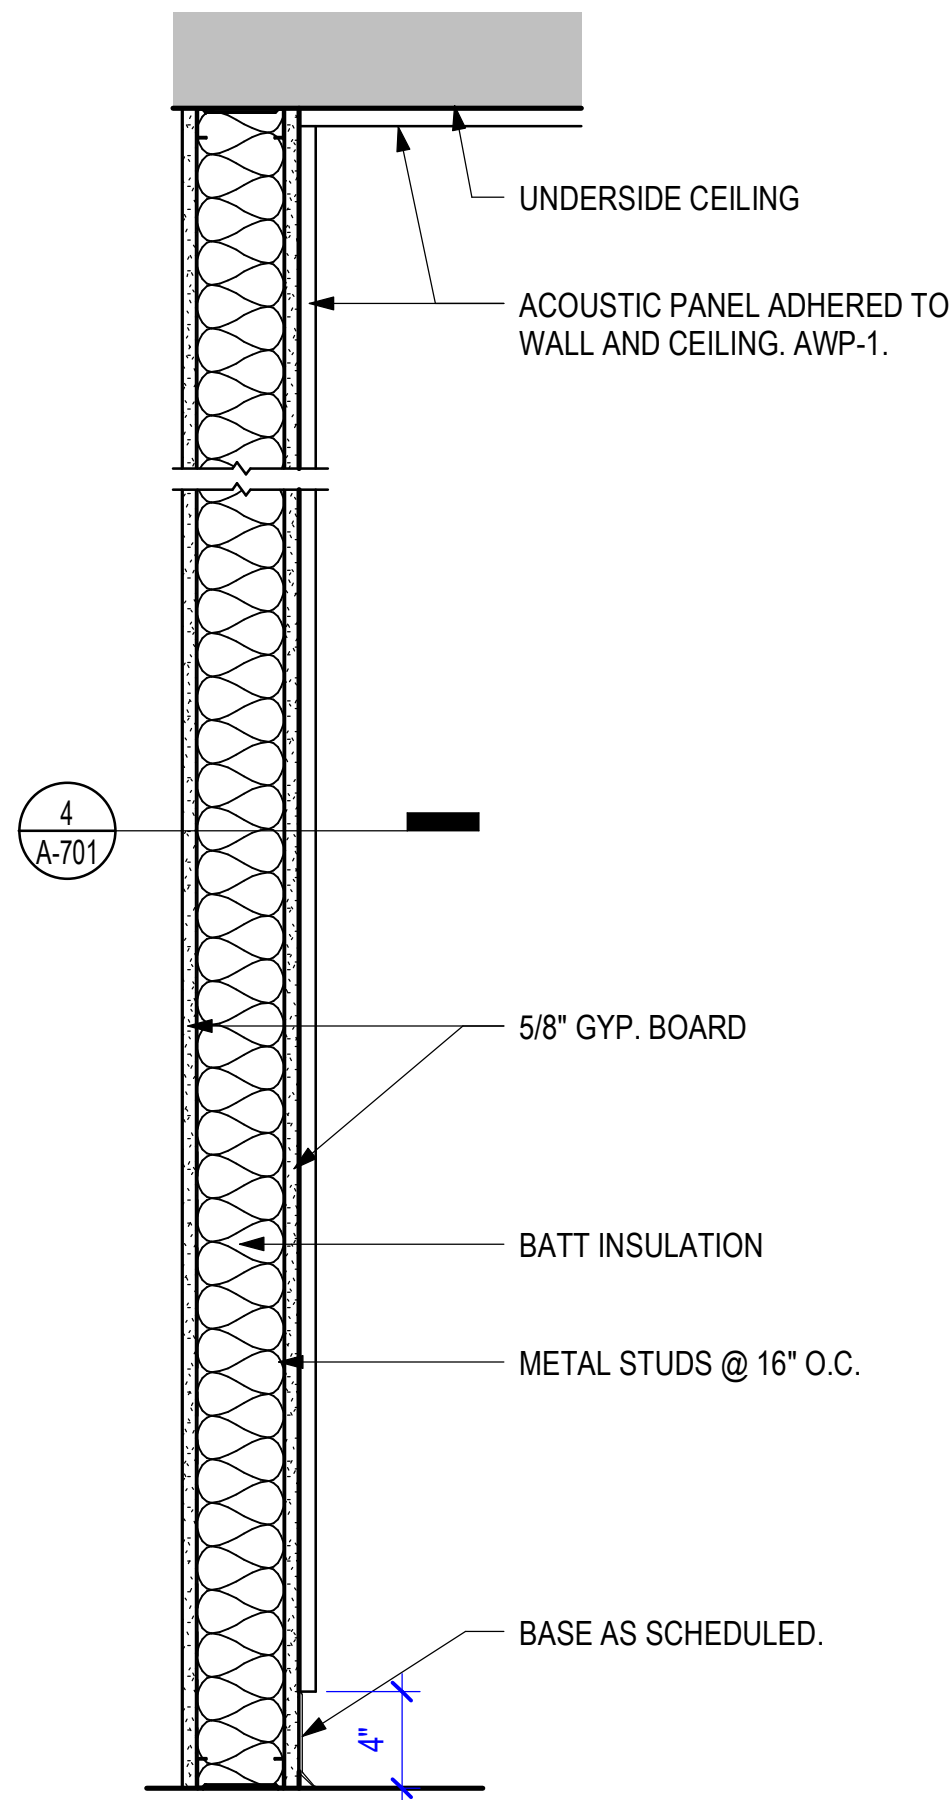


2 LOBBY WALL/CEILING ACOUSTIC PANEL DETAIL
1 1/2" = 1'-0"

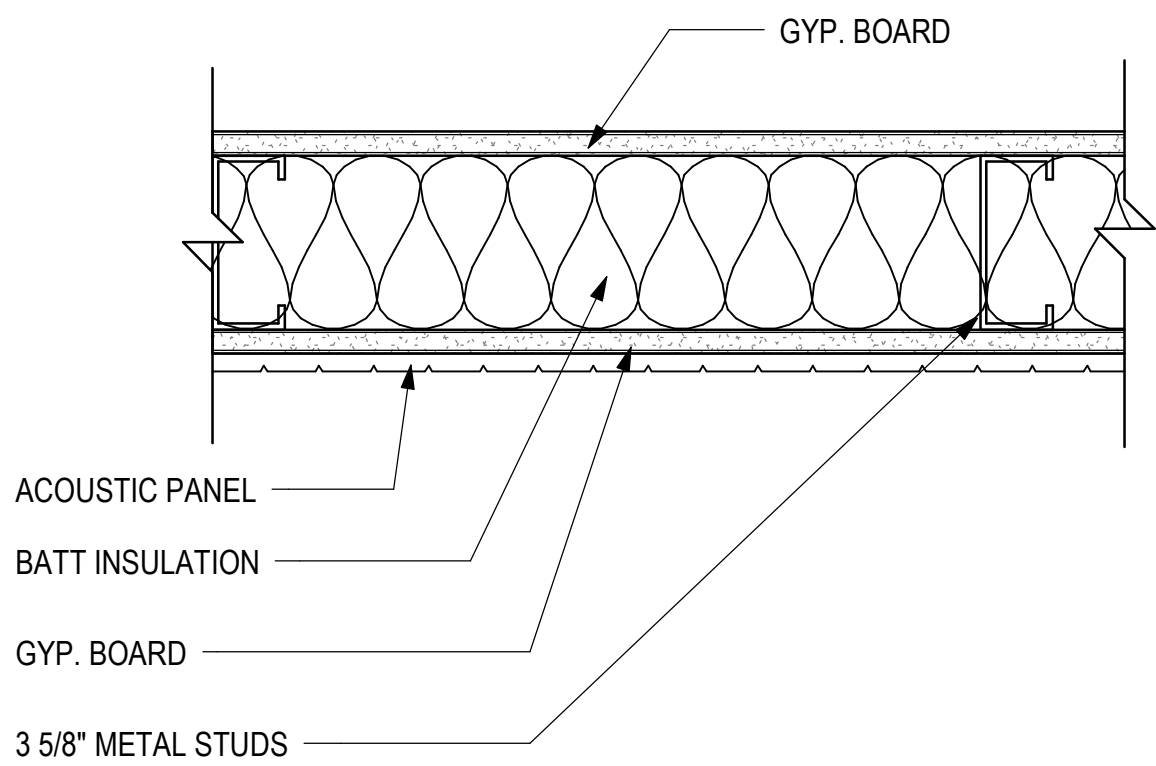

4 LOBBY WALL/CEILING ACOUSTIC PANEL - PLAN DETAIL
3" = 1'-0"

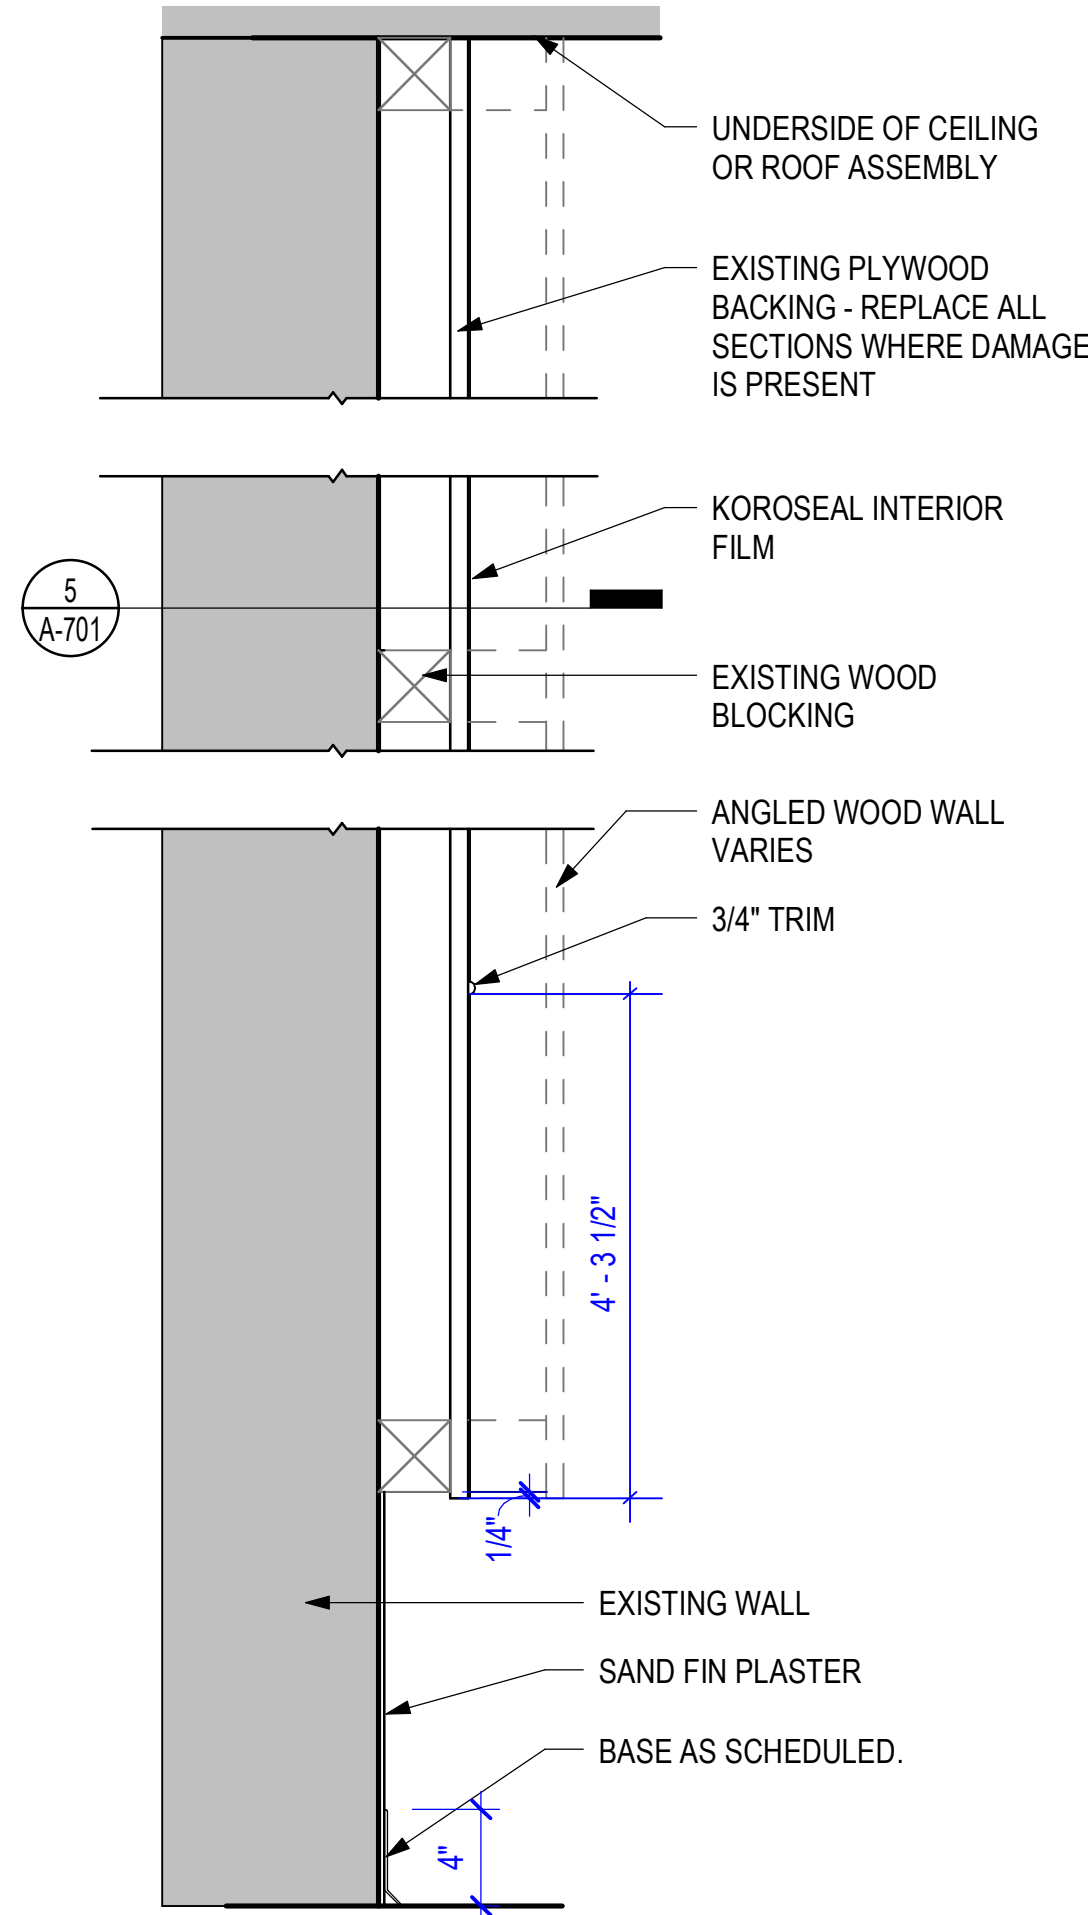

3 WOOD WALL AUDITORIUM DETAIL
1 1/2" = 1'-0"

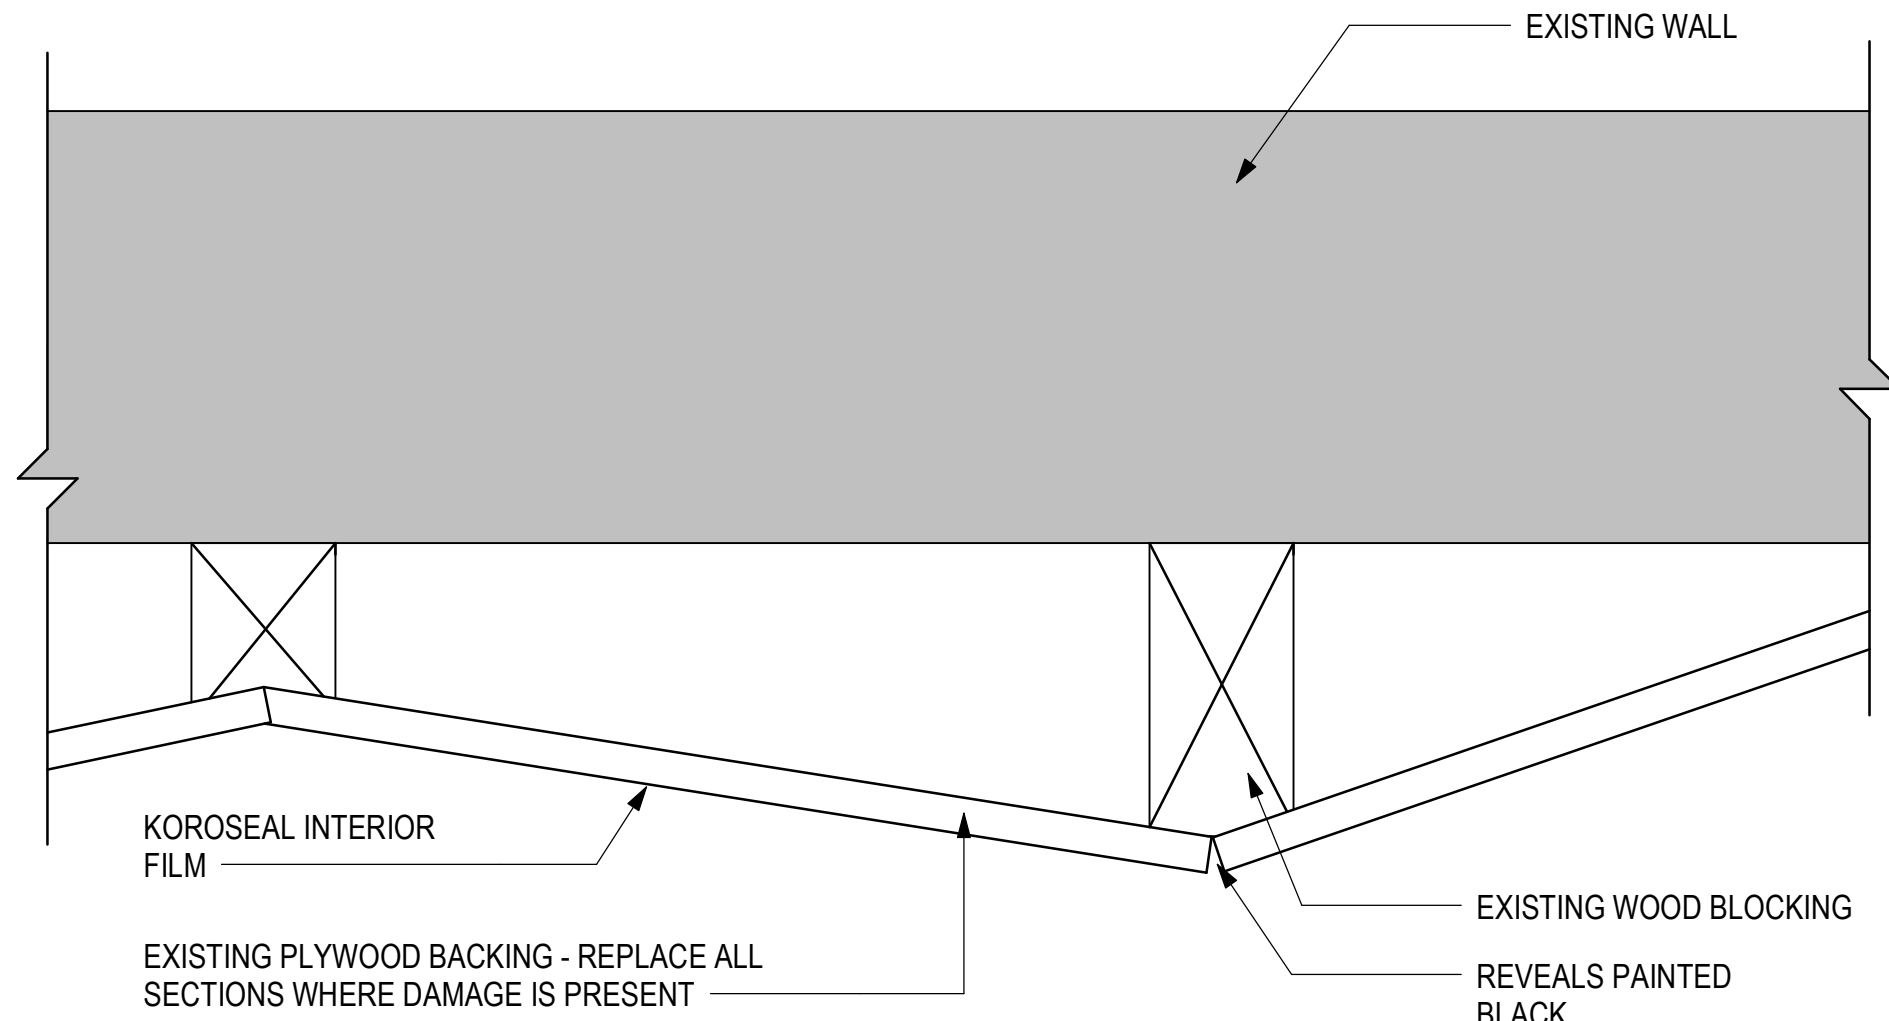

5 WOOD WALL AUDITORIUM PLAN DETAIL
3" = 1'-0"