



1 EXISTING PHOTO
3" = 1'-0"



2 EXISTING PHOTO
3" = 1'-0"




3 EXISTING PHOTO
3" = 1'-0"



4 EXISTING PHOTO
3" = 1'-0"




5 EXISTING PHOTO
3" = 1'-0"

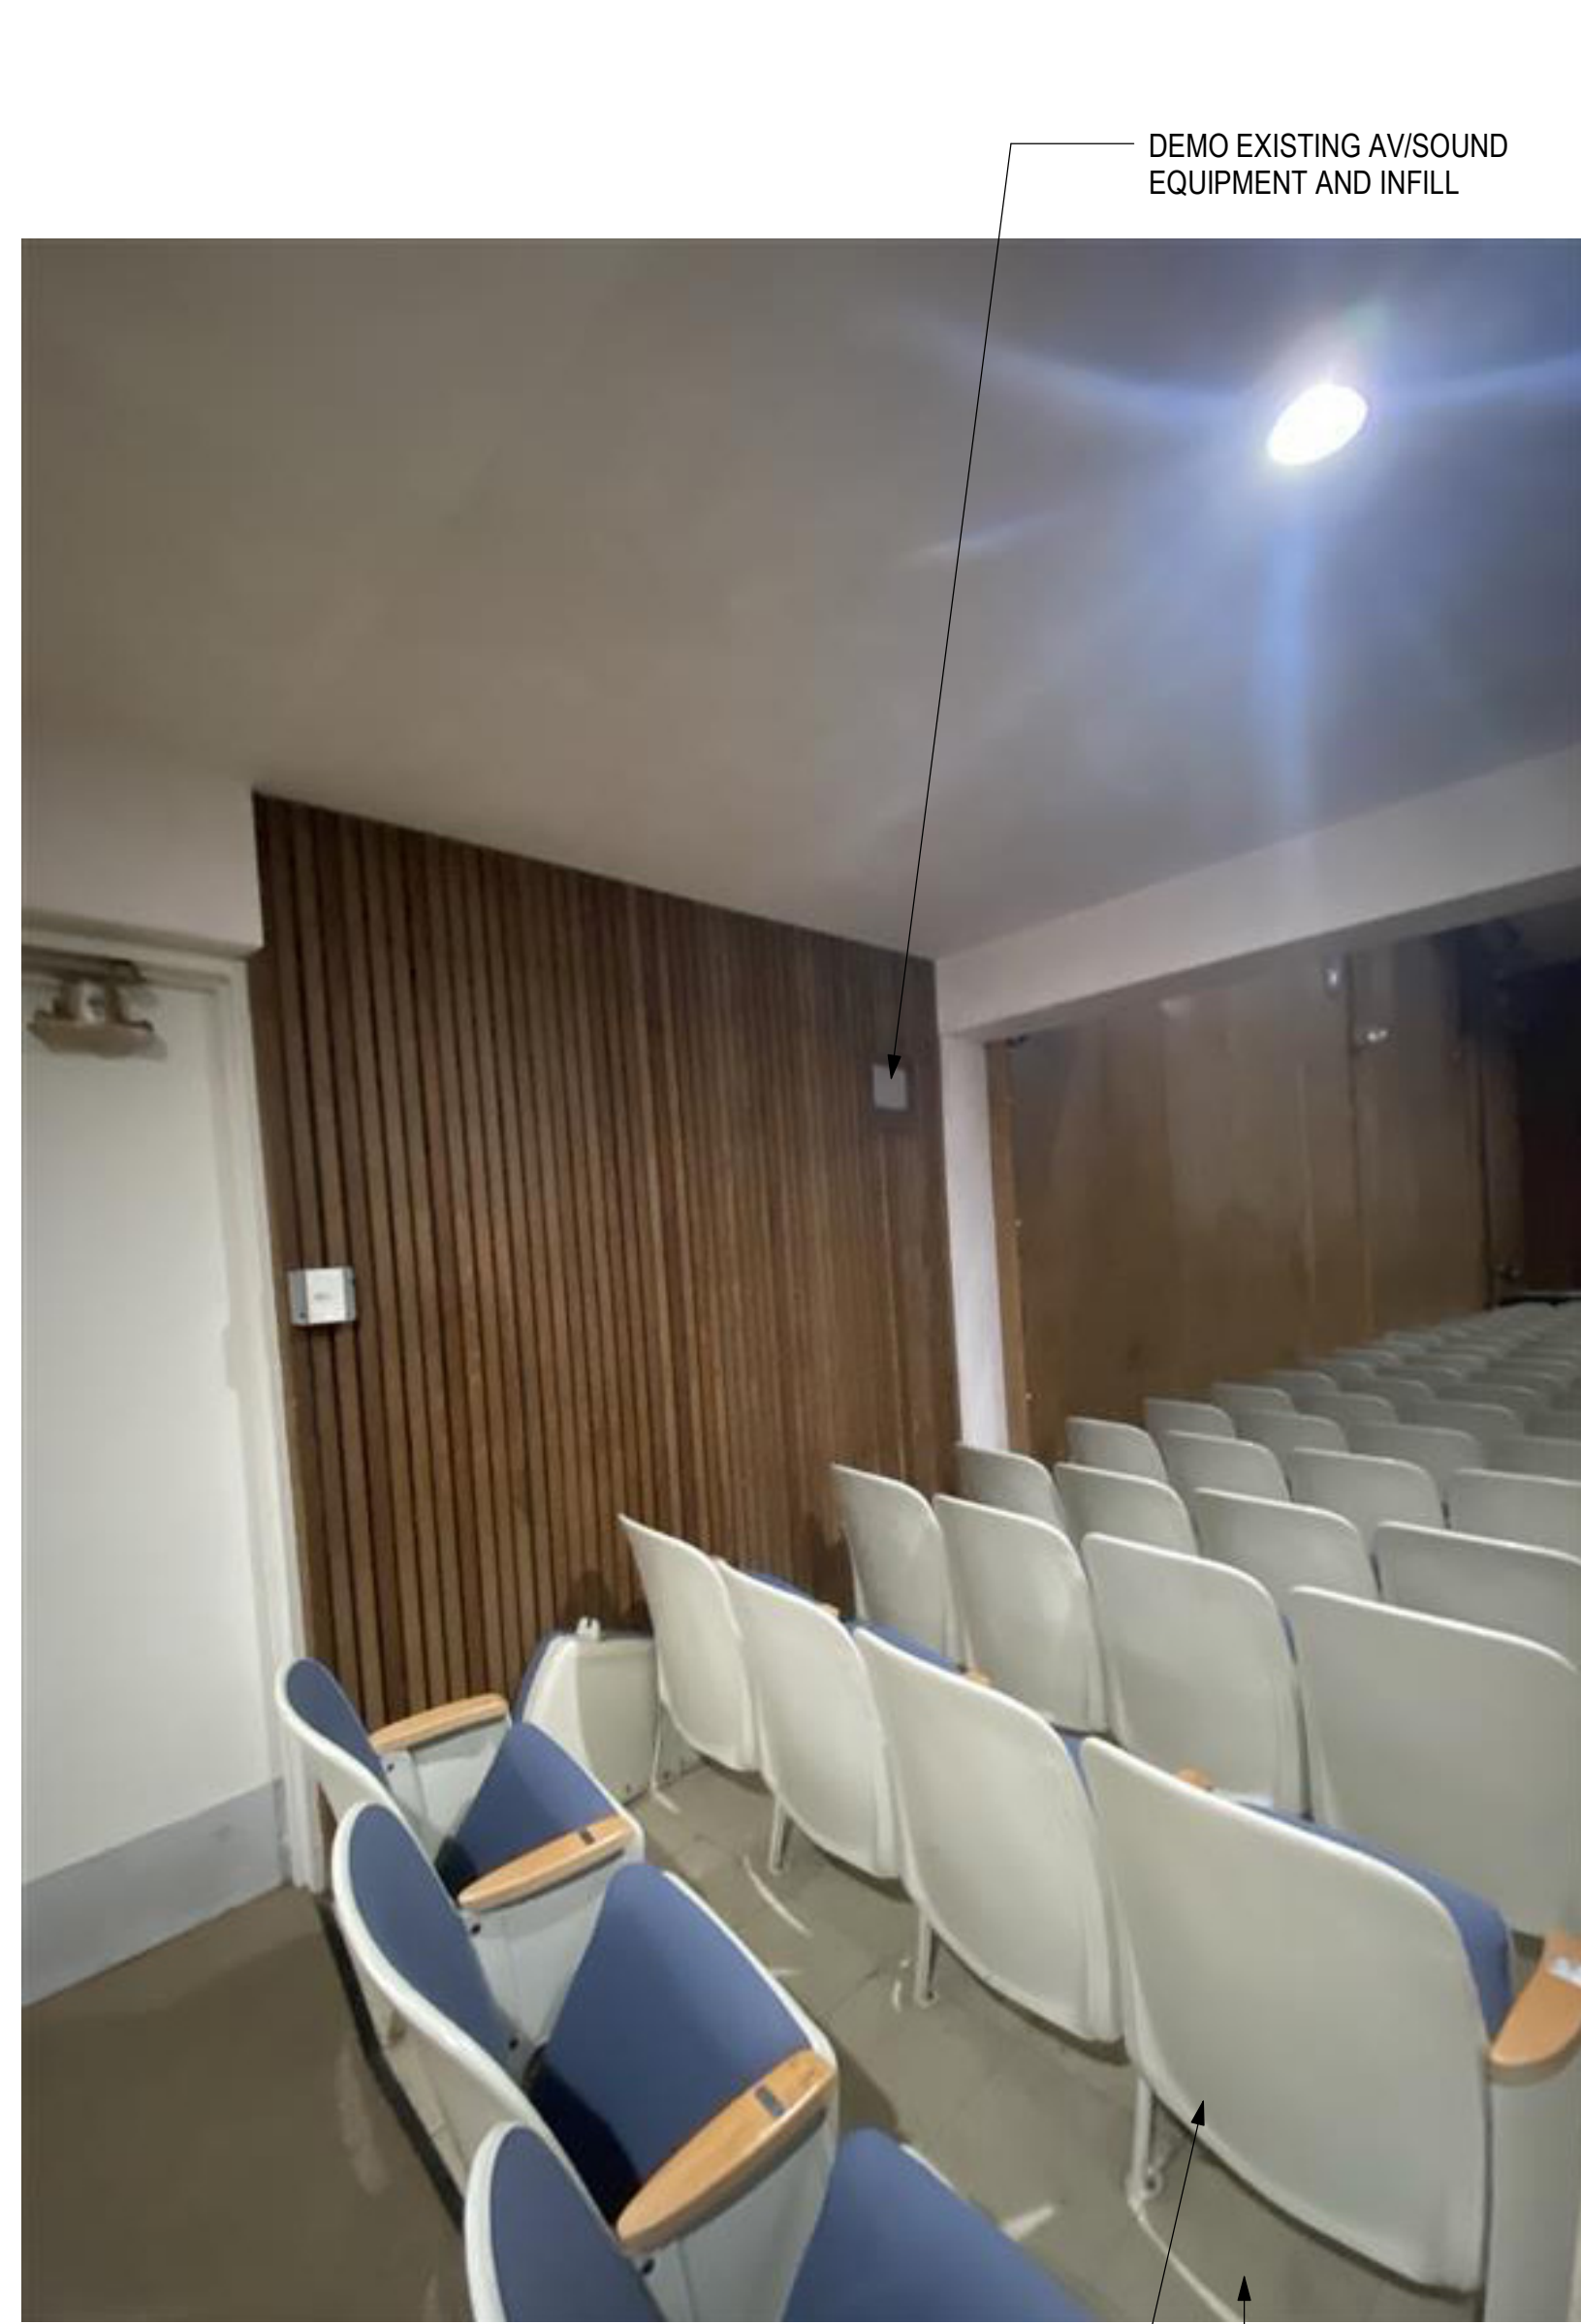

6 EXISTING PHOTO
3" = 1'-0"



7 EXISTING PHOTO
3" = 1'-0"

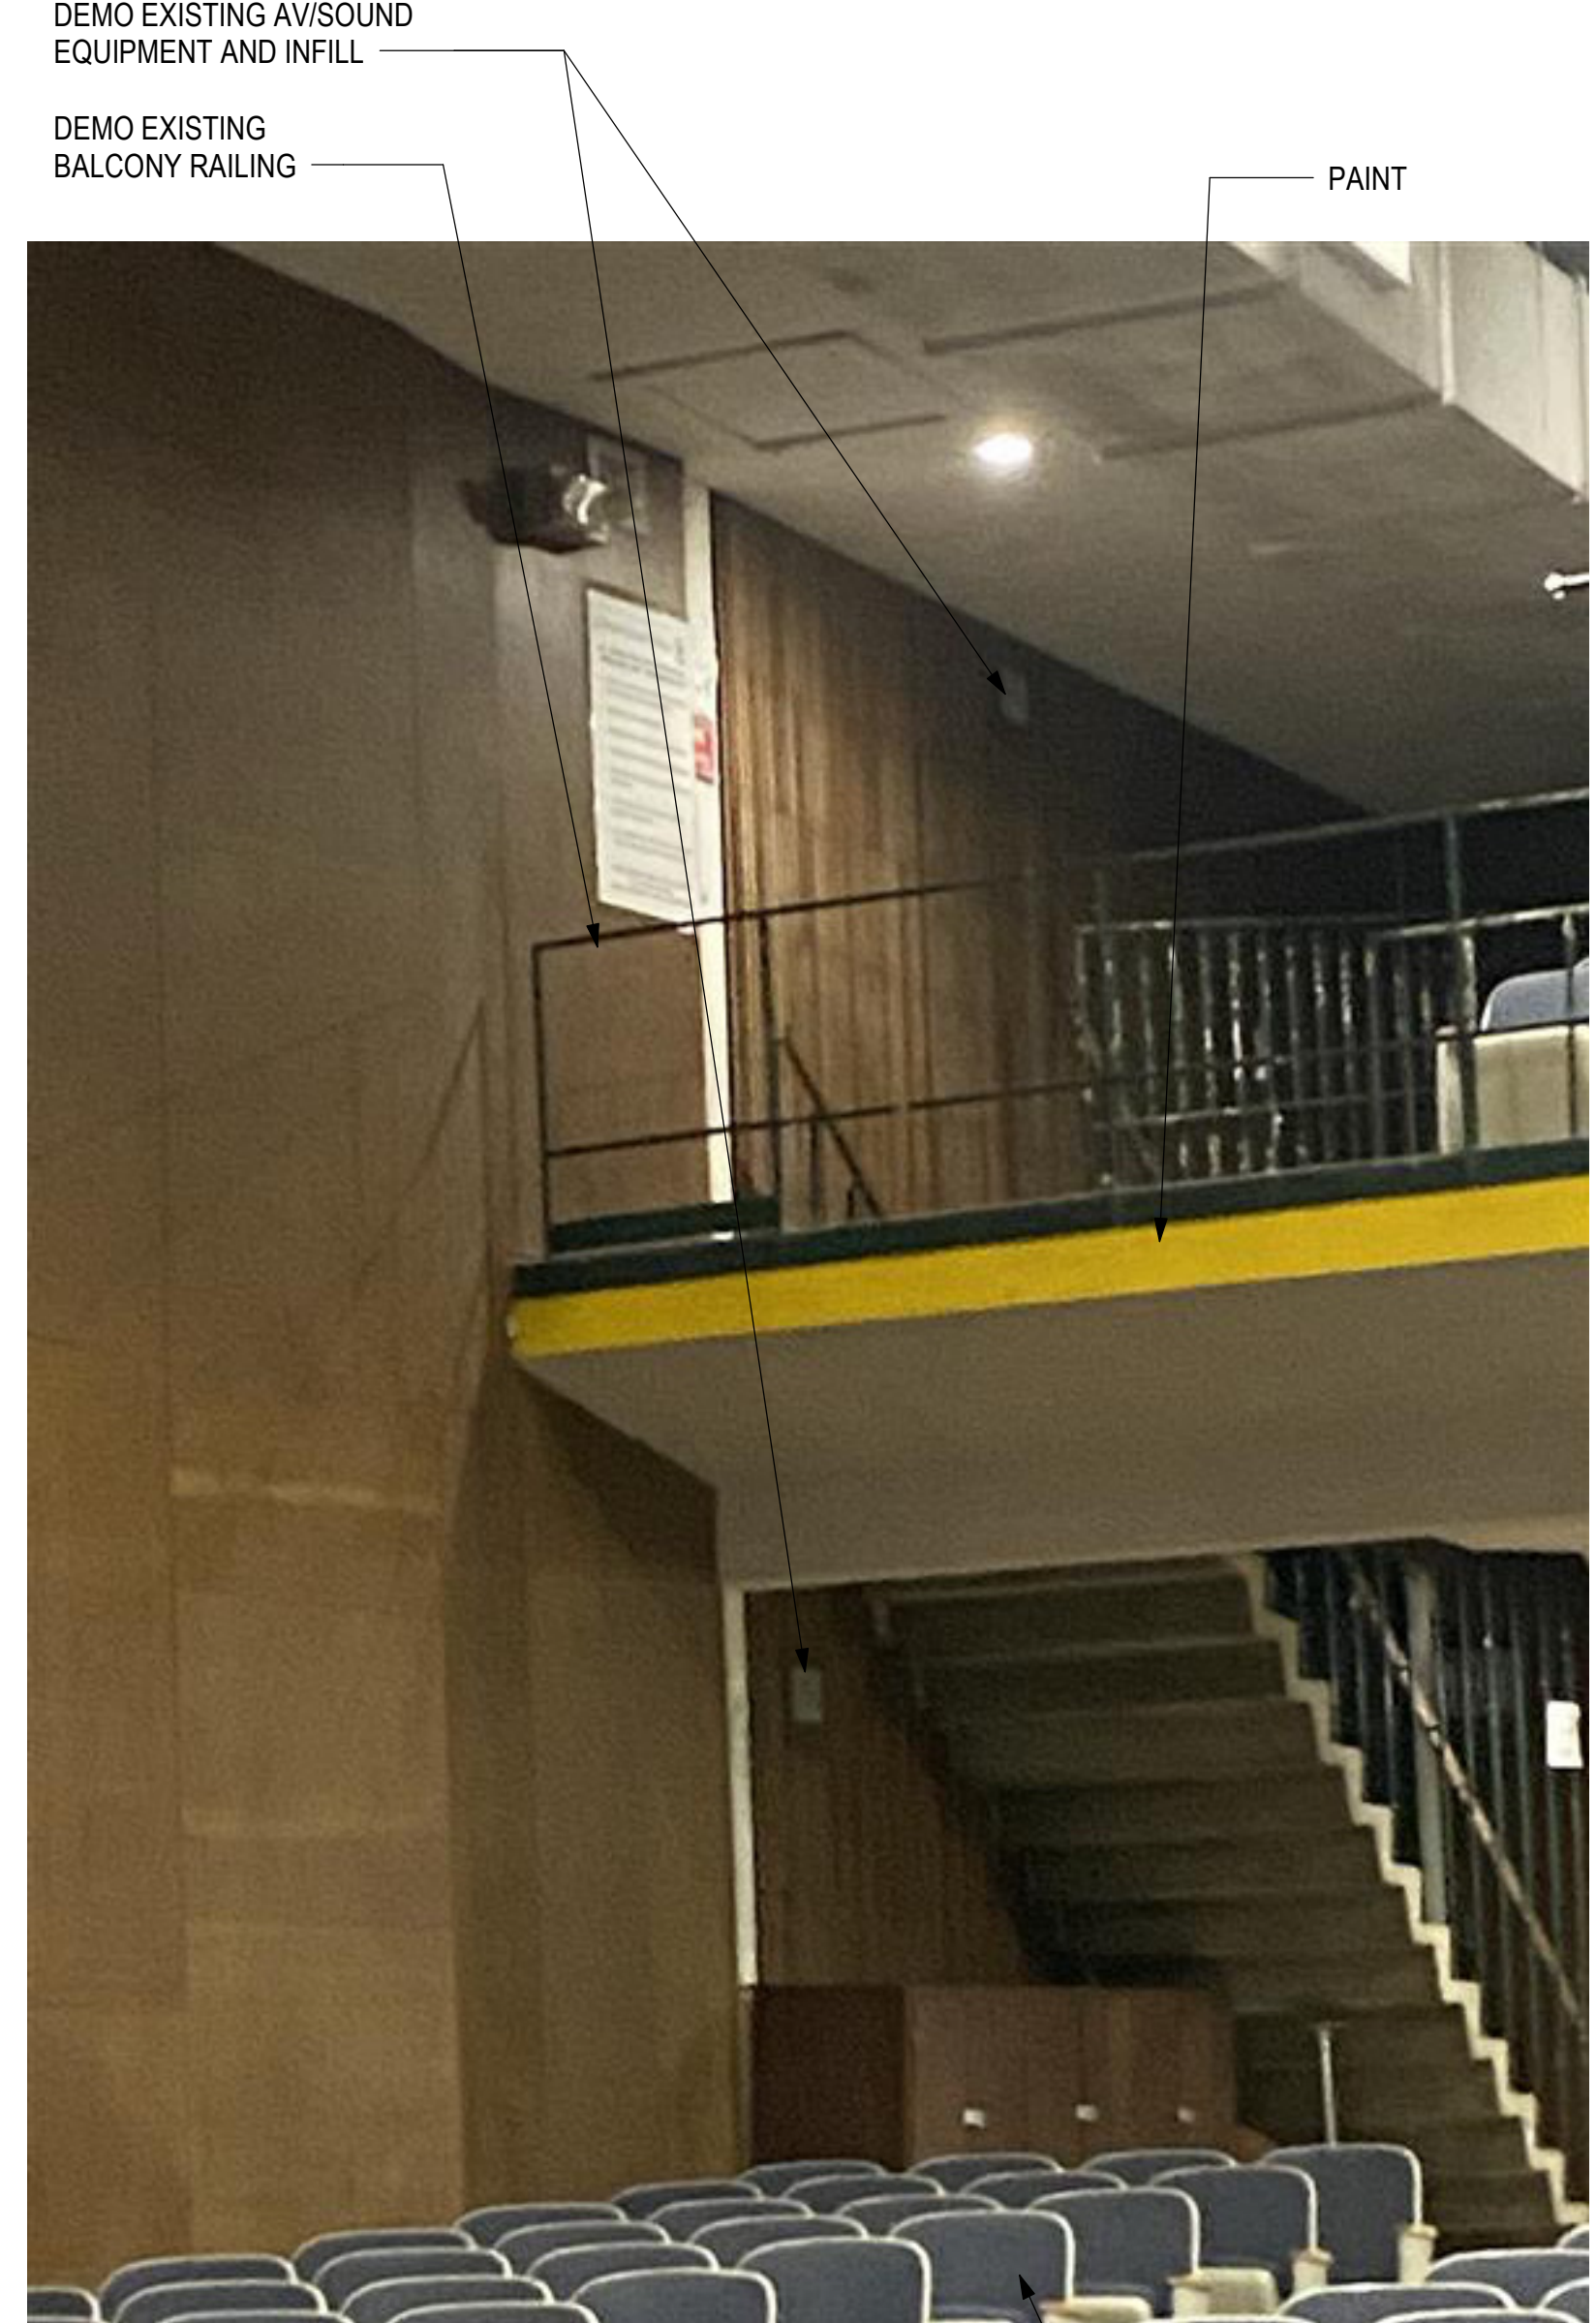

8 EXISTING PHOTO
3" = 1'-0"

Revisions	No.	Date	Description